Existing Plan View (With Boundary)

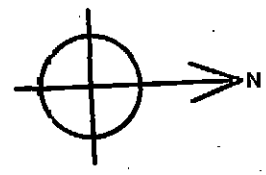

HEDGE LANE

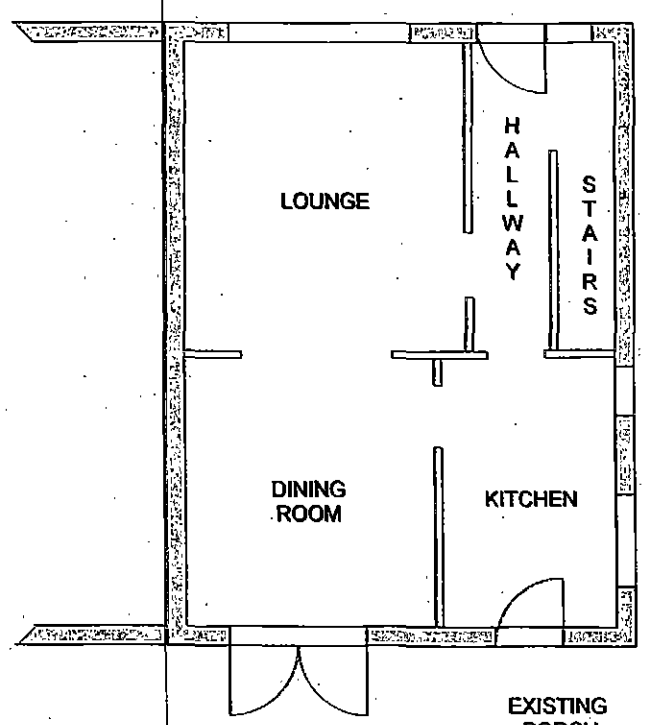

Existing Site Address

MR SANDERS
28 HEDGE LANE
DARTON
BARNSLEY
S75 5PN
SOUTH YORKSHIRE

A3

Drawing Scale: 1:100

RoofWright

Proposed Plan View (With Boundary)

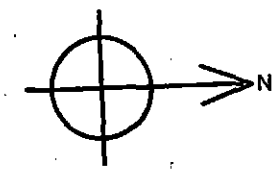

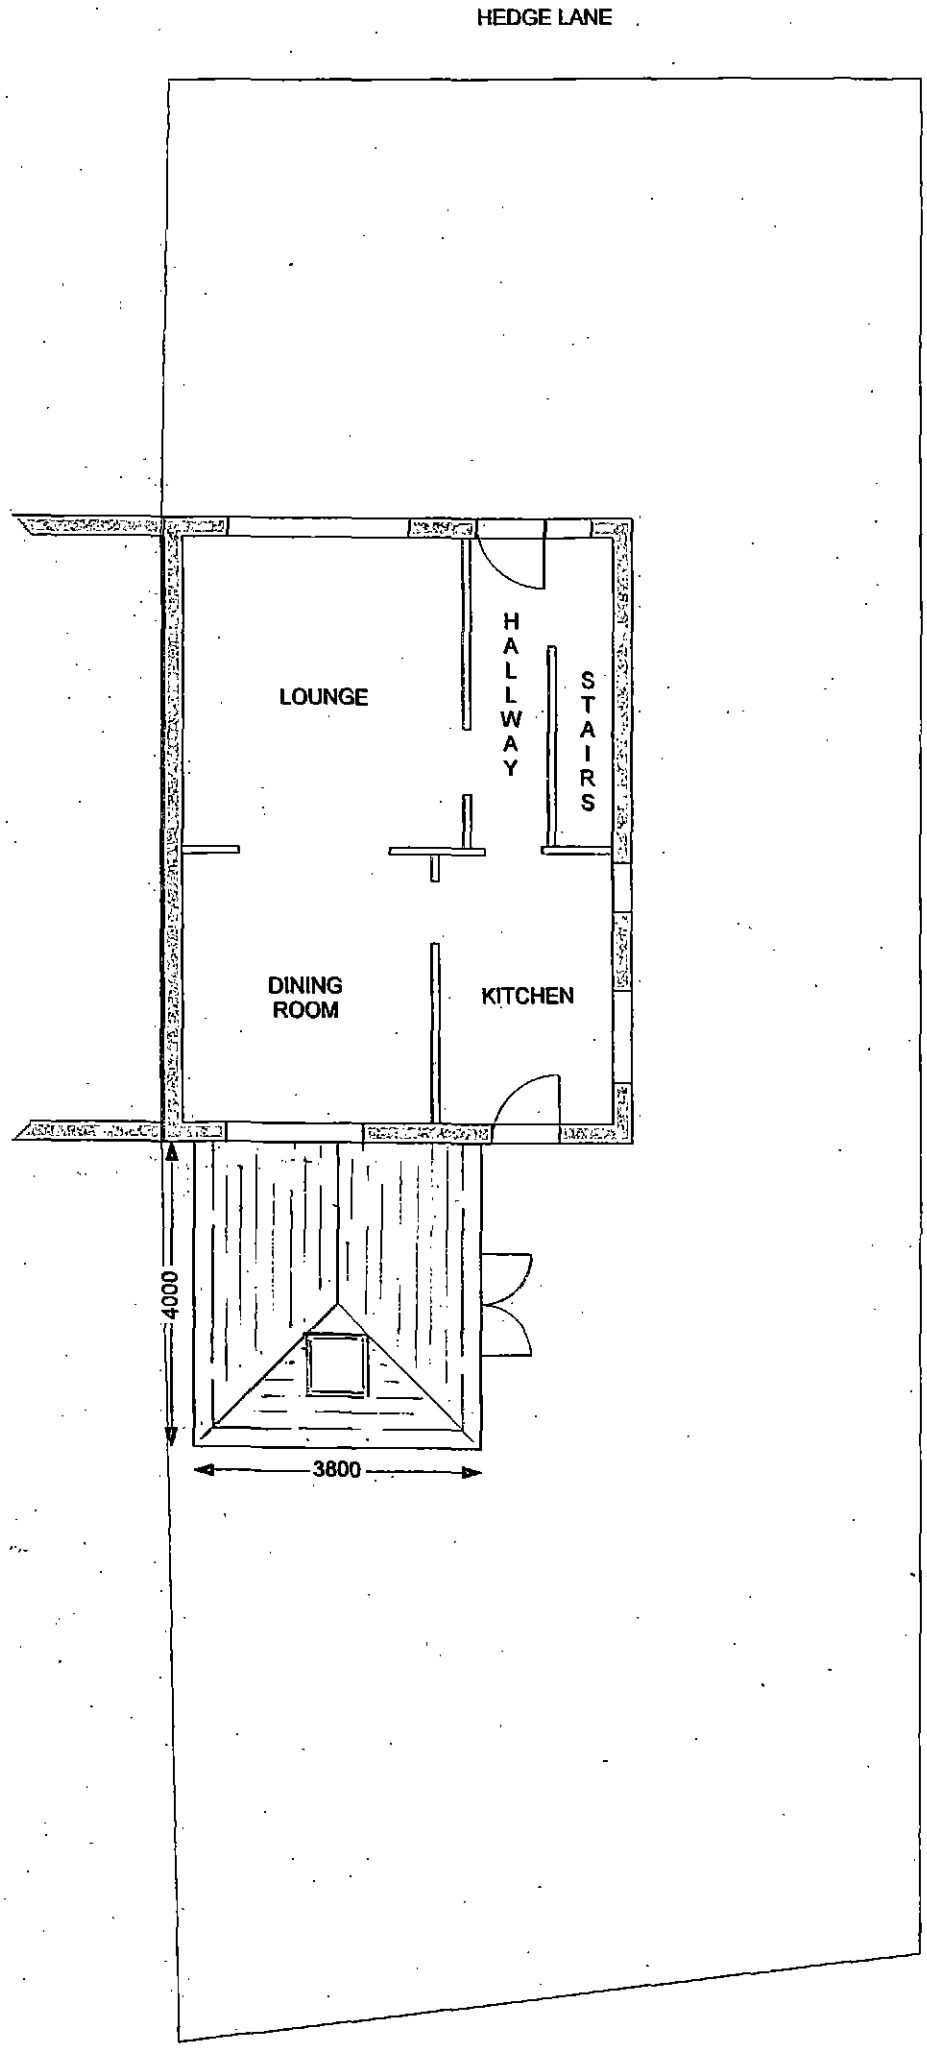

Proposed Site Address
MR SANDERS
28 HEDGE LANE
DARTON
BARNSLEY
S75 5PN
SOUTH YORKSHIRE

A3

Drawing Scale: 1:100

RoofWright