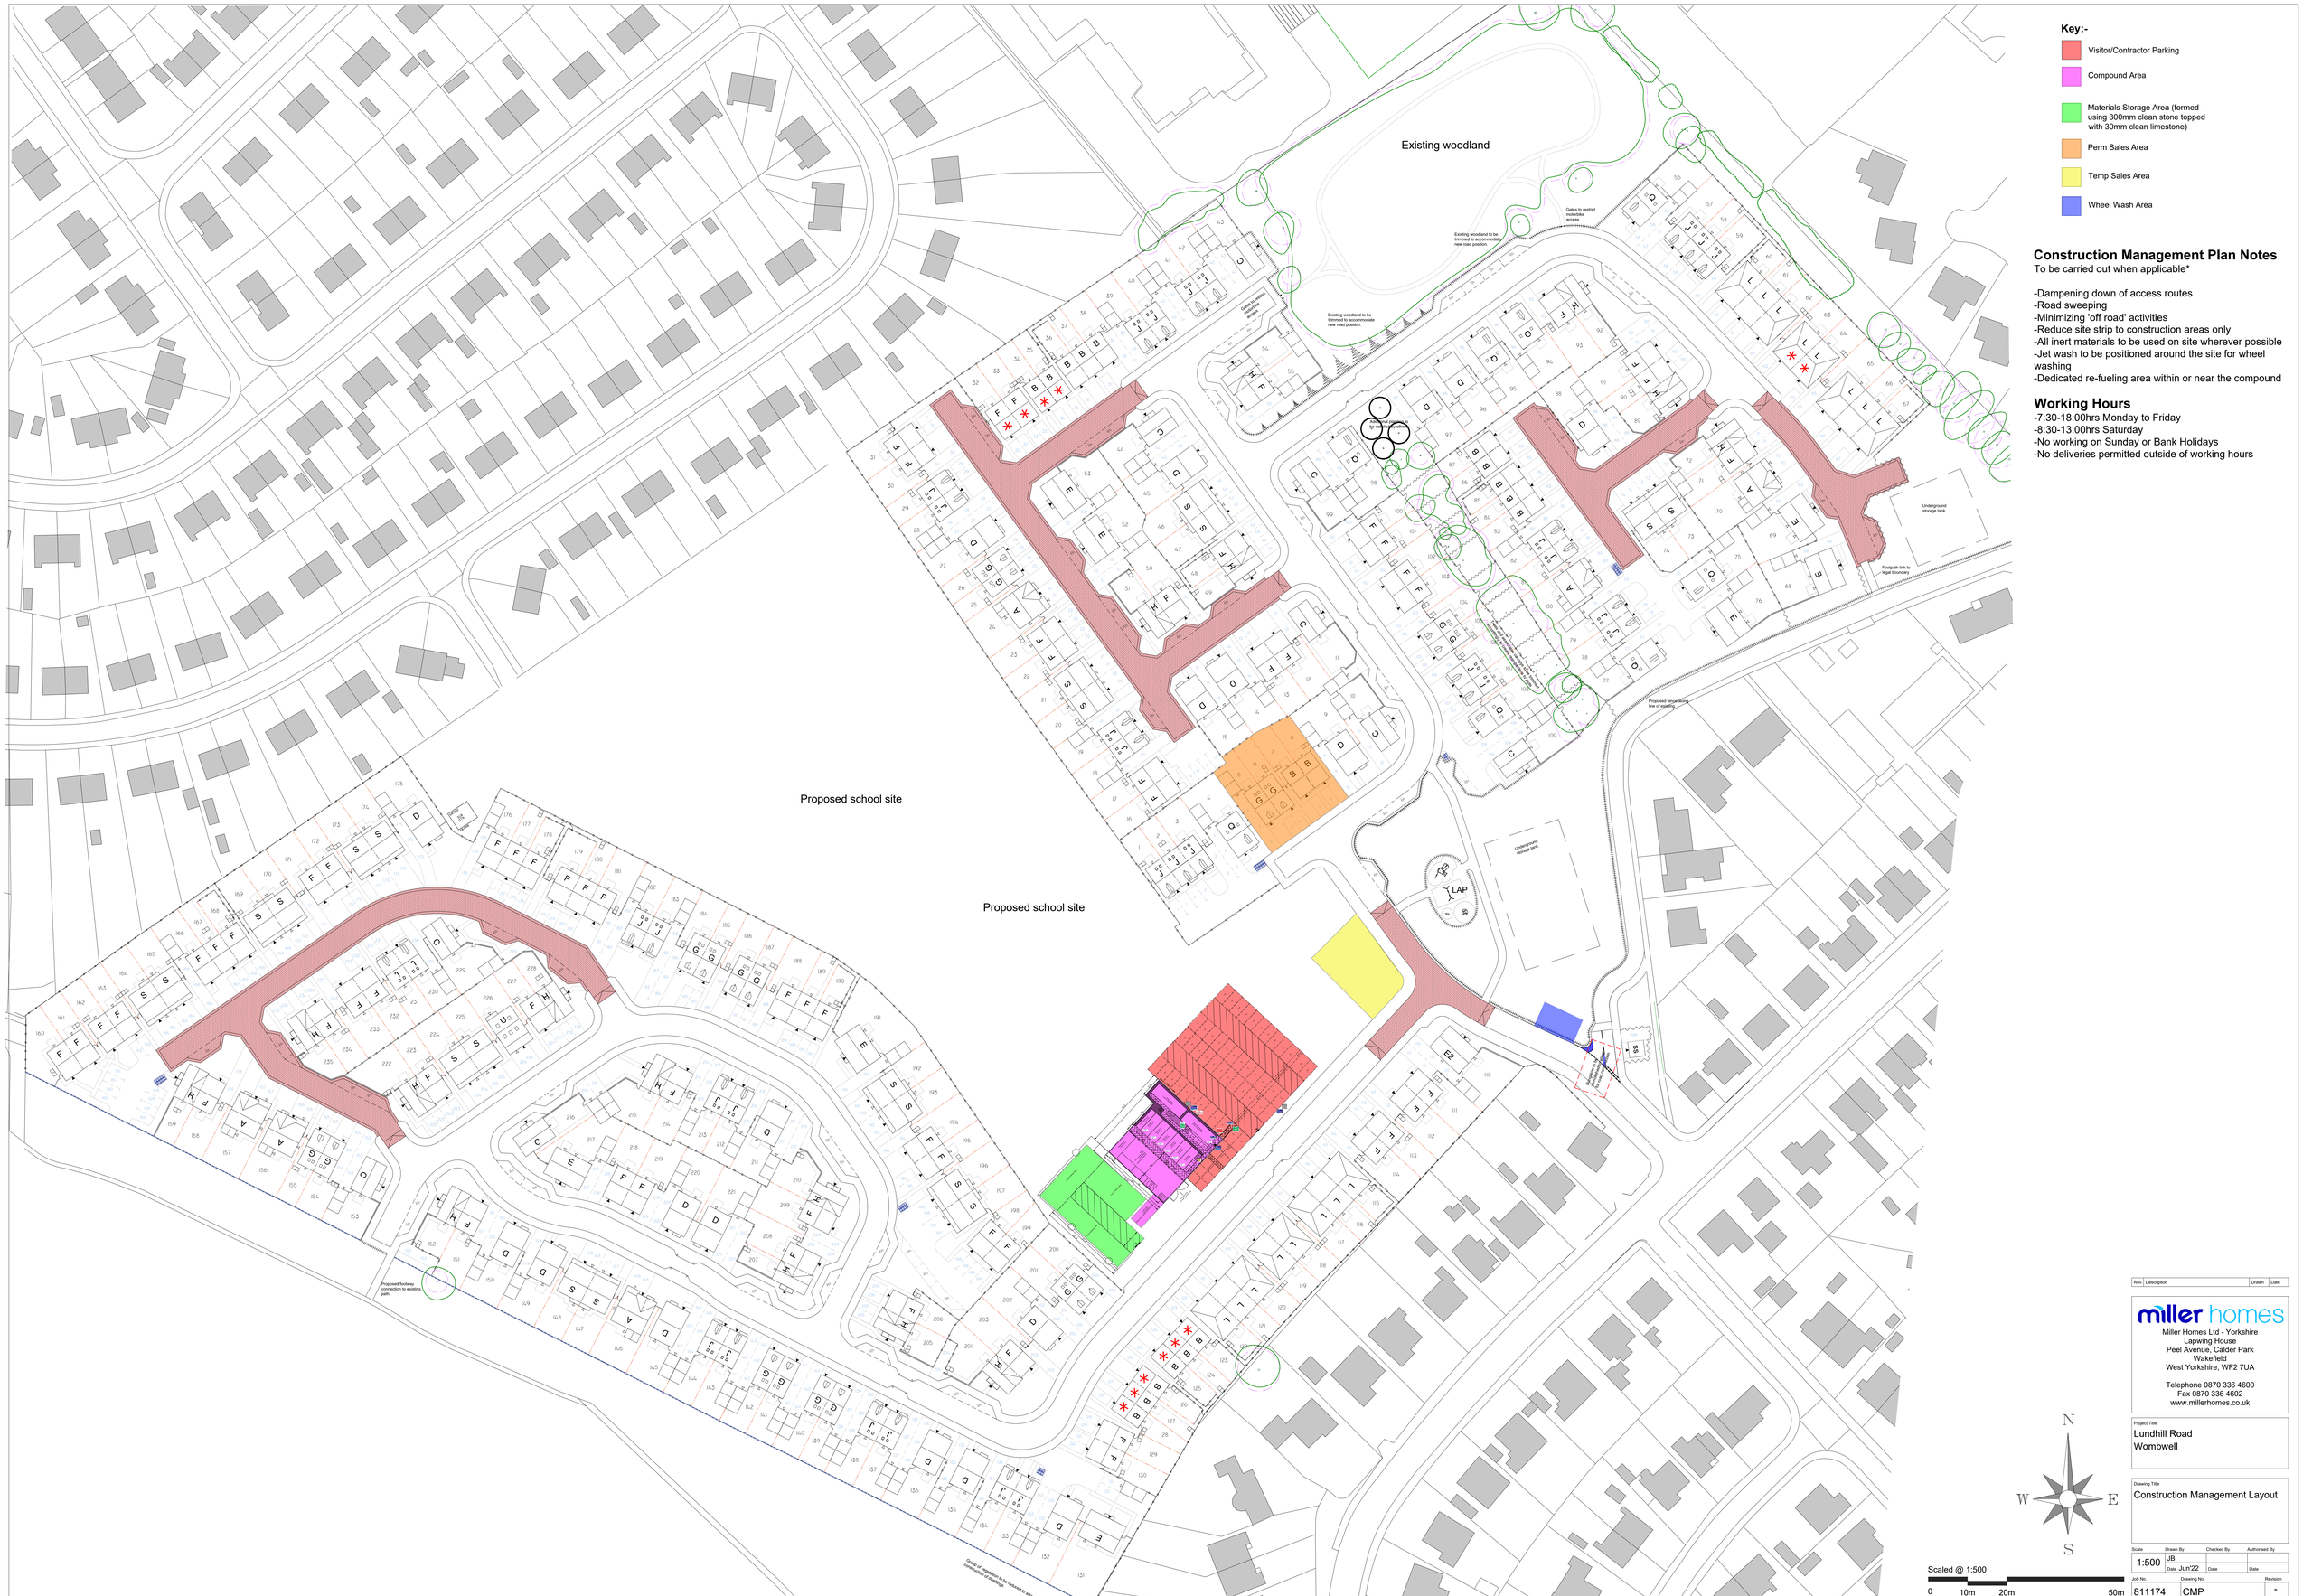


Rev	Description	Drawn	Date

miller homes
Miller Homes Ltd - Yorkshire
Lapwing House
Peel Avenue, Calder Park
Wakefield
West Yorkshire, WF2 7UA

Telephone 0870 336 4600
Fax 0870 336 4602
www.millerhomes.co.uk

Project Title
Lundhill Road
Wombwell

Drawing Title
Construction Management Layout

Scale	Drawn By	Checked By	Authorised By
1:500	JB		
	Date Jun'22	Date	Date

Job No.	Drawing No.	Revision
811174	CMP	-

Original Sheet Size A0