
Peter Thompson M.B.I.A.T.

Architectural Design Consultant Ltd.
Architectural Technician
Tel & Fax: 01226 201391
Mobile: 0973 251730


PROPOSED SEMI-DETACHED DWELLINGS
ADJ. 45 GEORGE ST.
GOLDTHORPE
SITE PLAN 1:500 Rev B

Linwood
Barnsley Road
Dodworth
Barnsley S75 3JR

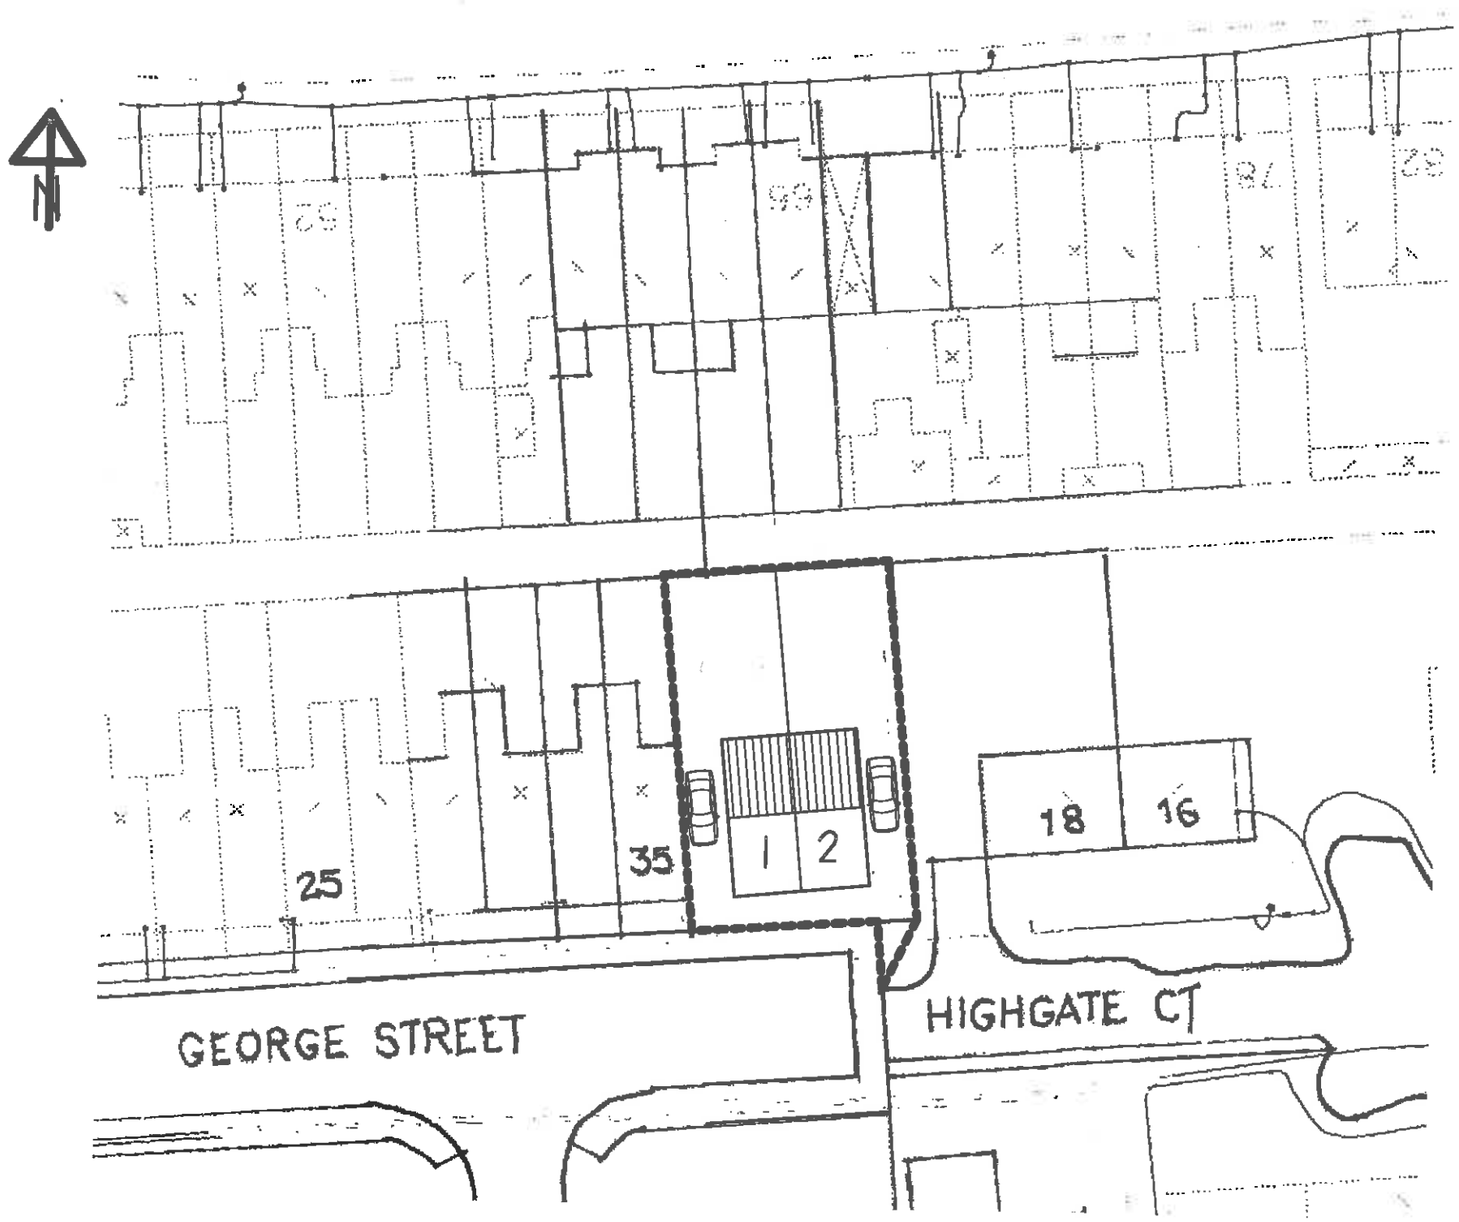


BARNSLEY
Metropolitan Borough Council
8 - SEP 2010
APPROVED TOWN PLANNING


AMENDED PLANS
09 SEP 2010
BARNSLEY METROPOLITAN BOROUGH COUNCIL

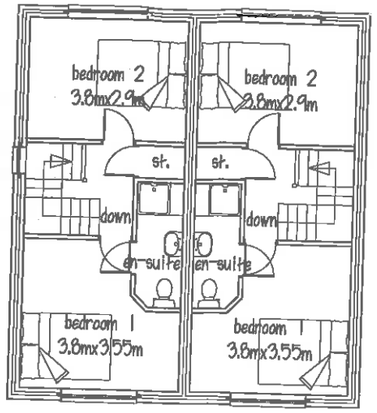

SECOND FLOOR

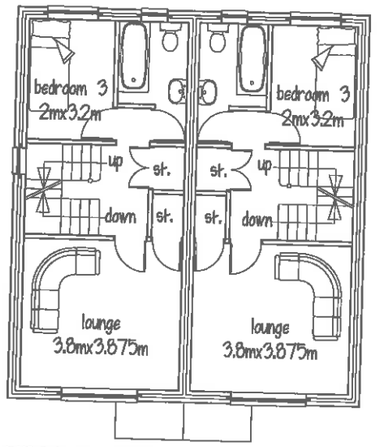

FIRST FLOOR

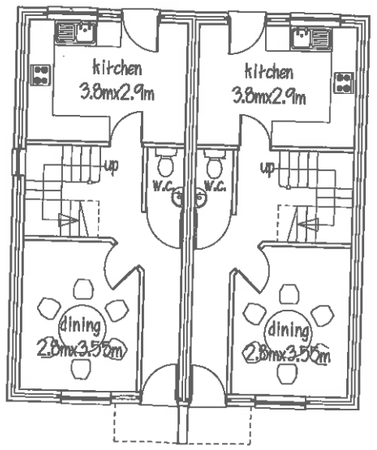


GROUND FLOOR




ROOF - concrete interlocking tiles
WALLS - brick with brick ~~head & cills~~

REAR ELEVATION

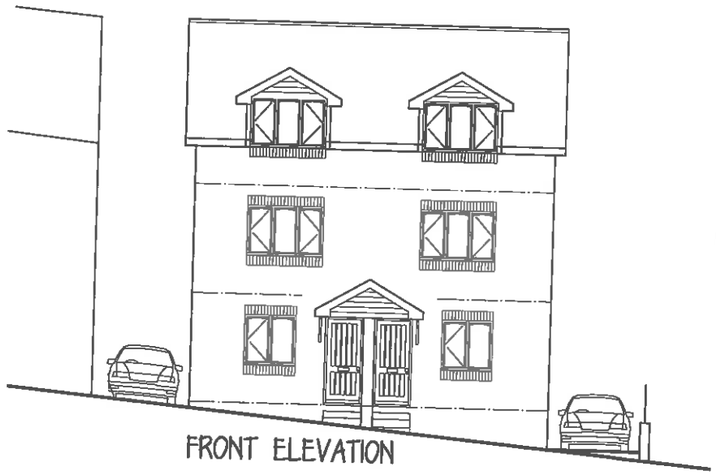

FRONT ELEVATION

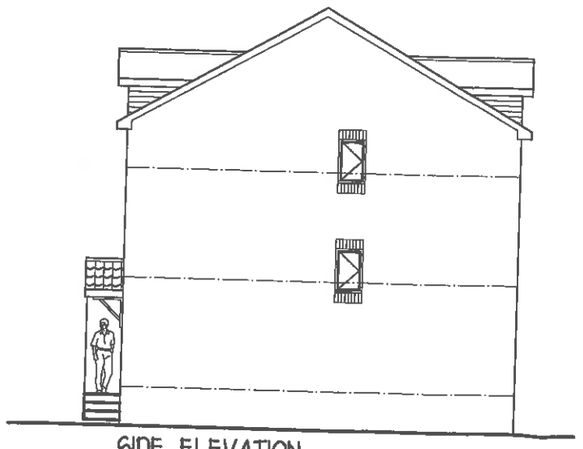

SIDE ELEVATION

BARNSLEY
Metropolitan Borough Council
8 - SEP 2010
APPROVED TOWN PLANNING

AMENDED PLANS
06 SEP 2010
BARNSLEY METROPOLITAN BOROUGH COUNCIL

Mr SHARIF

PROPOSED PAIR SEMI-DETACHED DWELLINGS
LAND ADJ. 35 GEORGE ST.
GOLDTHORPE

PLANS & ELEVATIONS


1:100 SEPT. 10 Rev A

Peter Thompson
"Linwood"
Barnsley Road
Dodworth
Barnsley S75 3JR
M.C.I.A.T.
tel. 01226 201391
m. 07973251730
e-mail peter-thompson@hotmail.co.uk

Peter Thompson M.B.I.A.T.
Architectural Design Consultant Ltd.
Architectural Technician
Tel & Fax 01226 201391
Mobile 0973 251730

PROPOSED SEMI-DETACHED DWELLINGS
ADJ. 45 GEORGE ST.
GOLDTHORPE
SITE PLAN 1:500 Rev B

Linwood
Barnsley Road
Dodworth
Barnsley S75 3JR

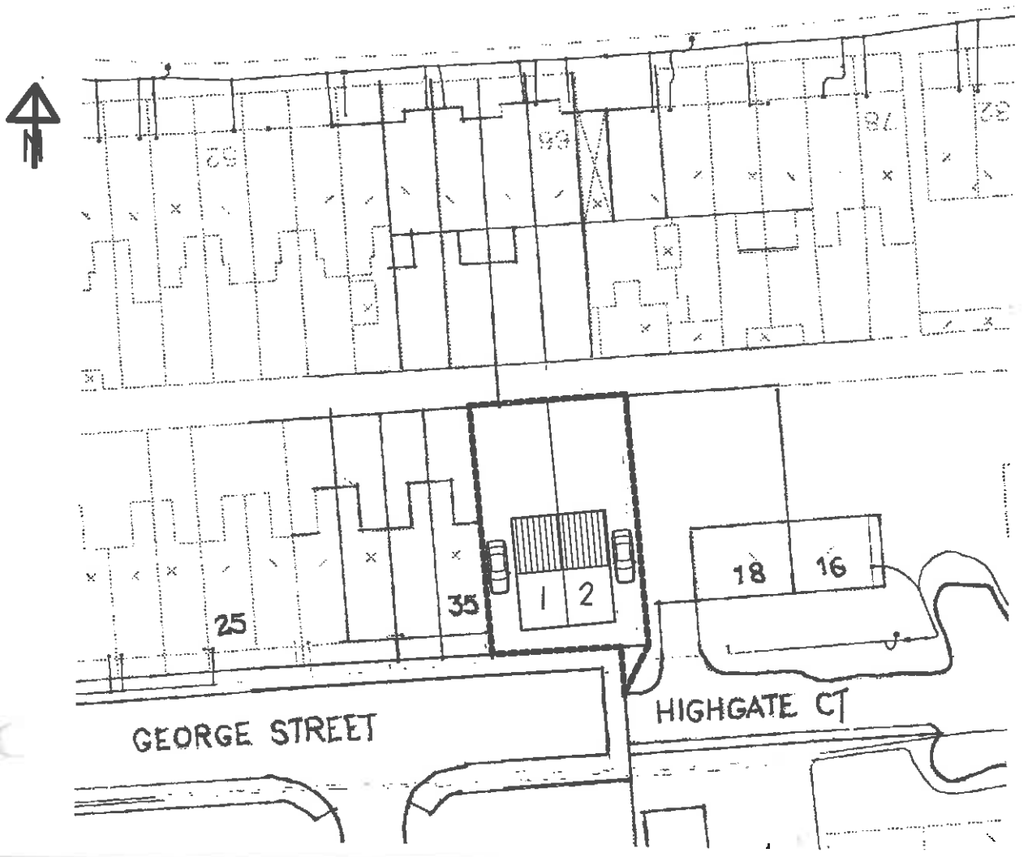

BARNSLEY Metropolitan Borough Council
8 - SEP 2010
APPROVED TOWN PLANNING