



18 MOUNT VERNON CRESCENT PATIO

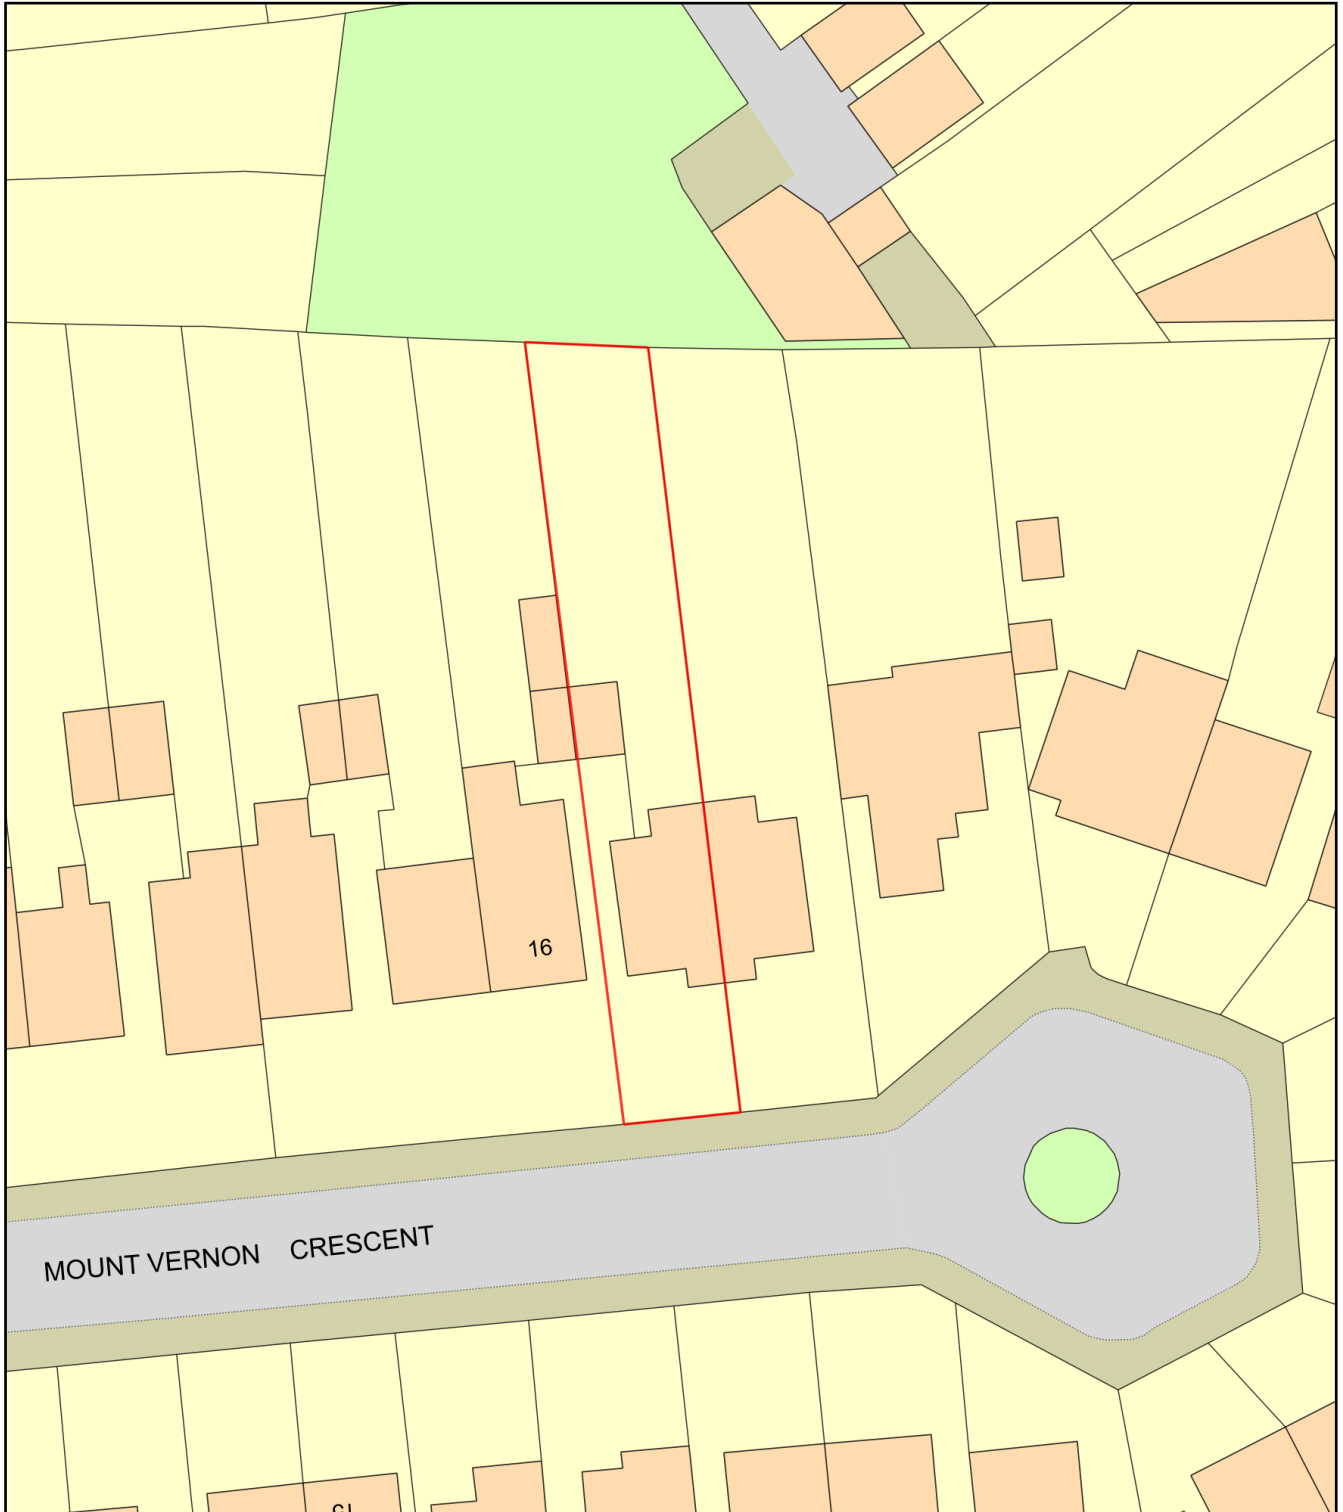

0 20
Metres

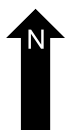

Plan Produced for: Dale Sparks

Date Produced: 25 Jul 2023

Plan Reference Number: TQRQM23206223724091

Scale: 1:500 @ A4