

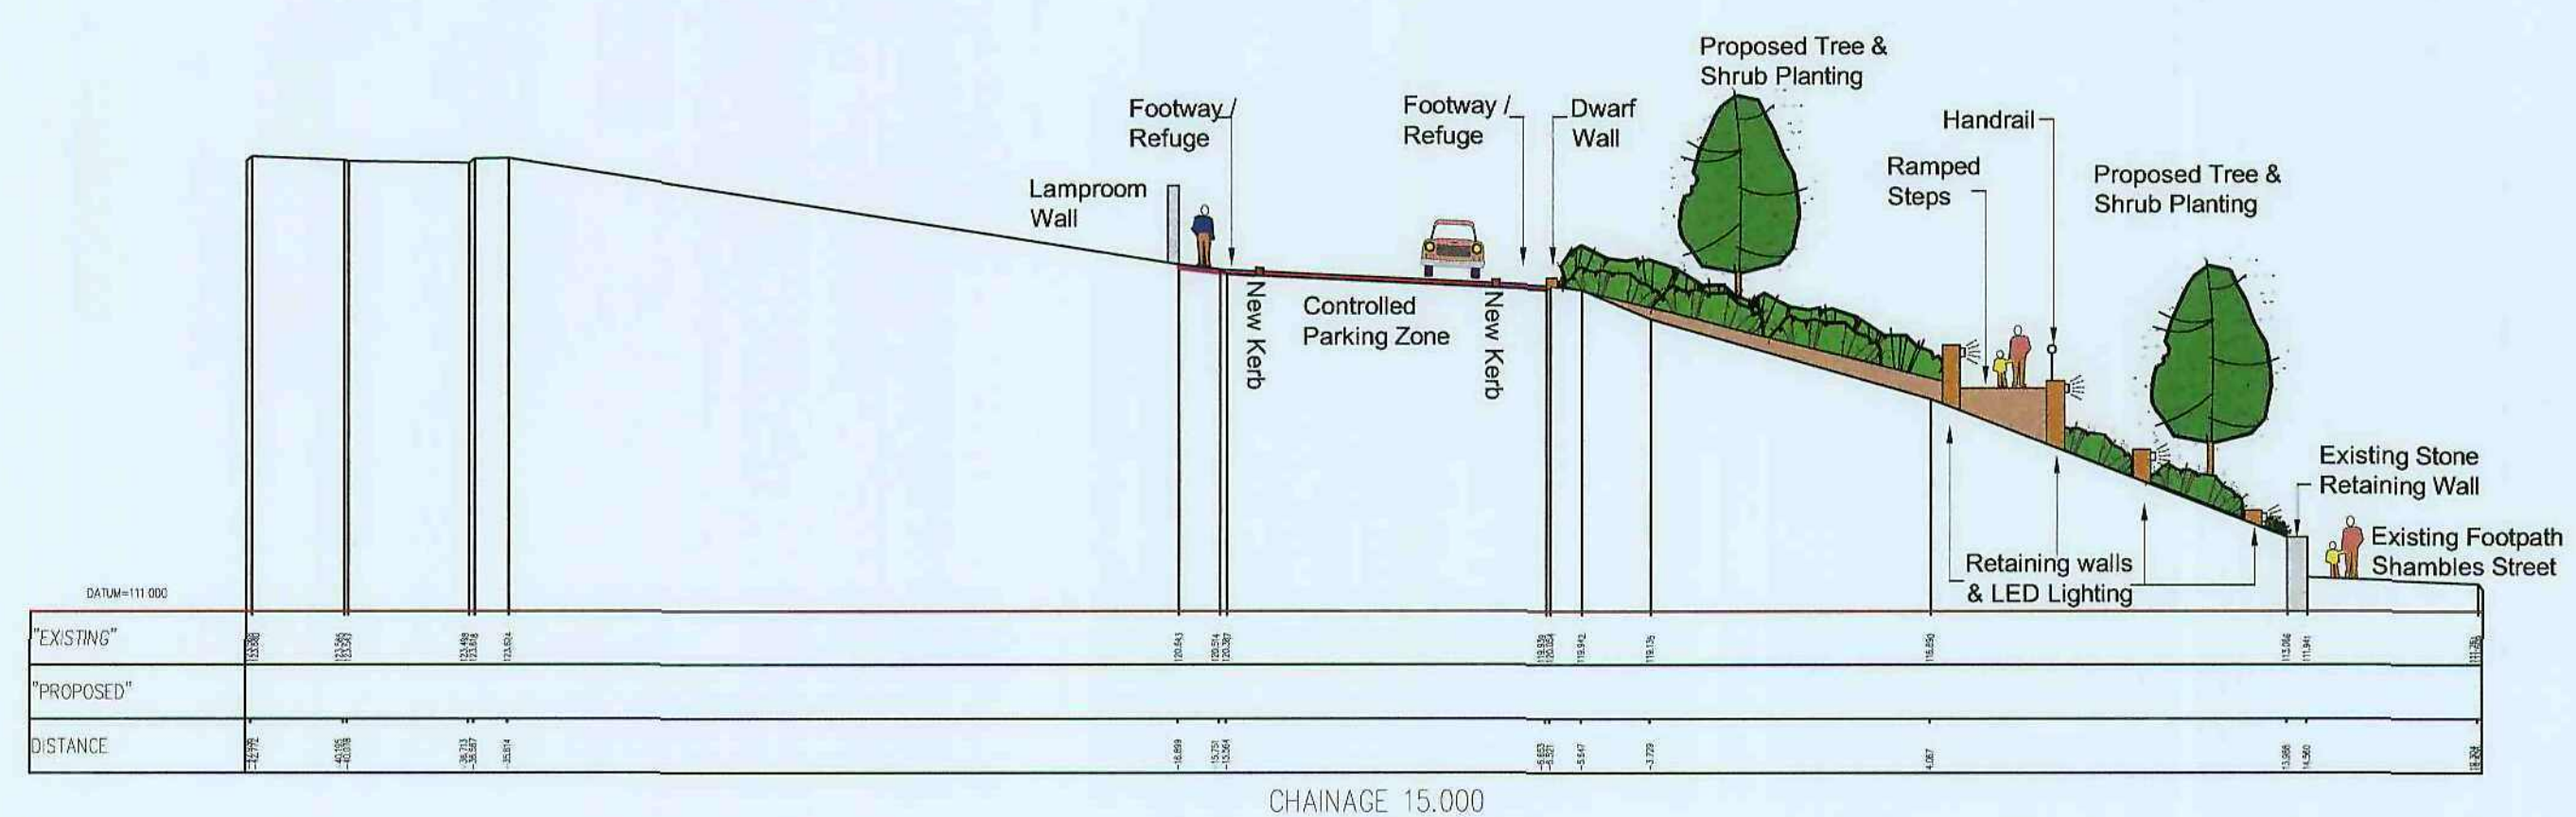
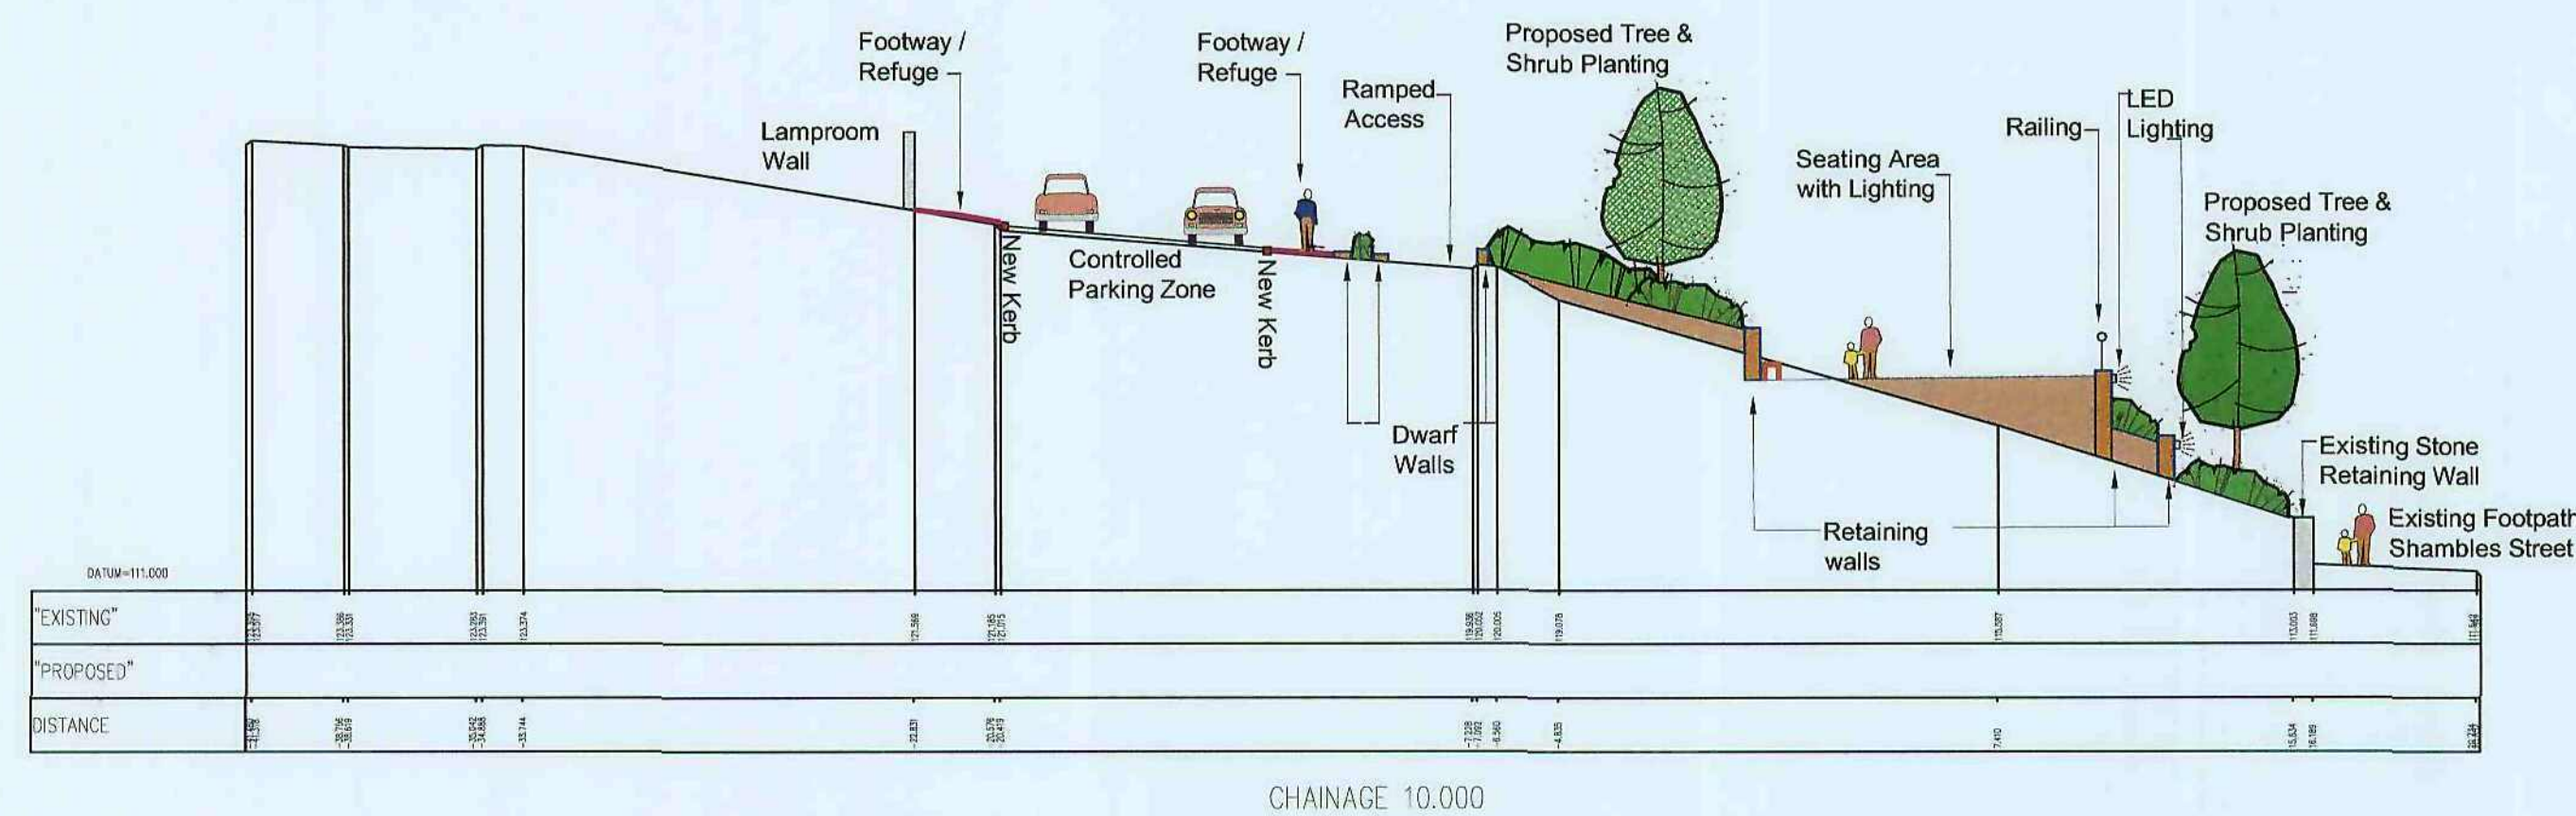


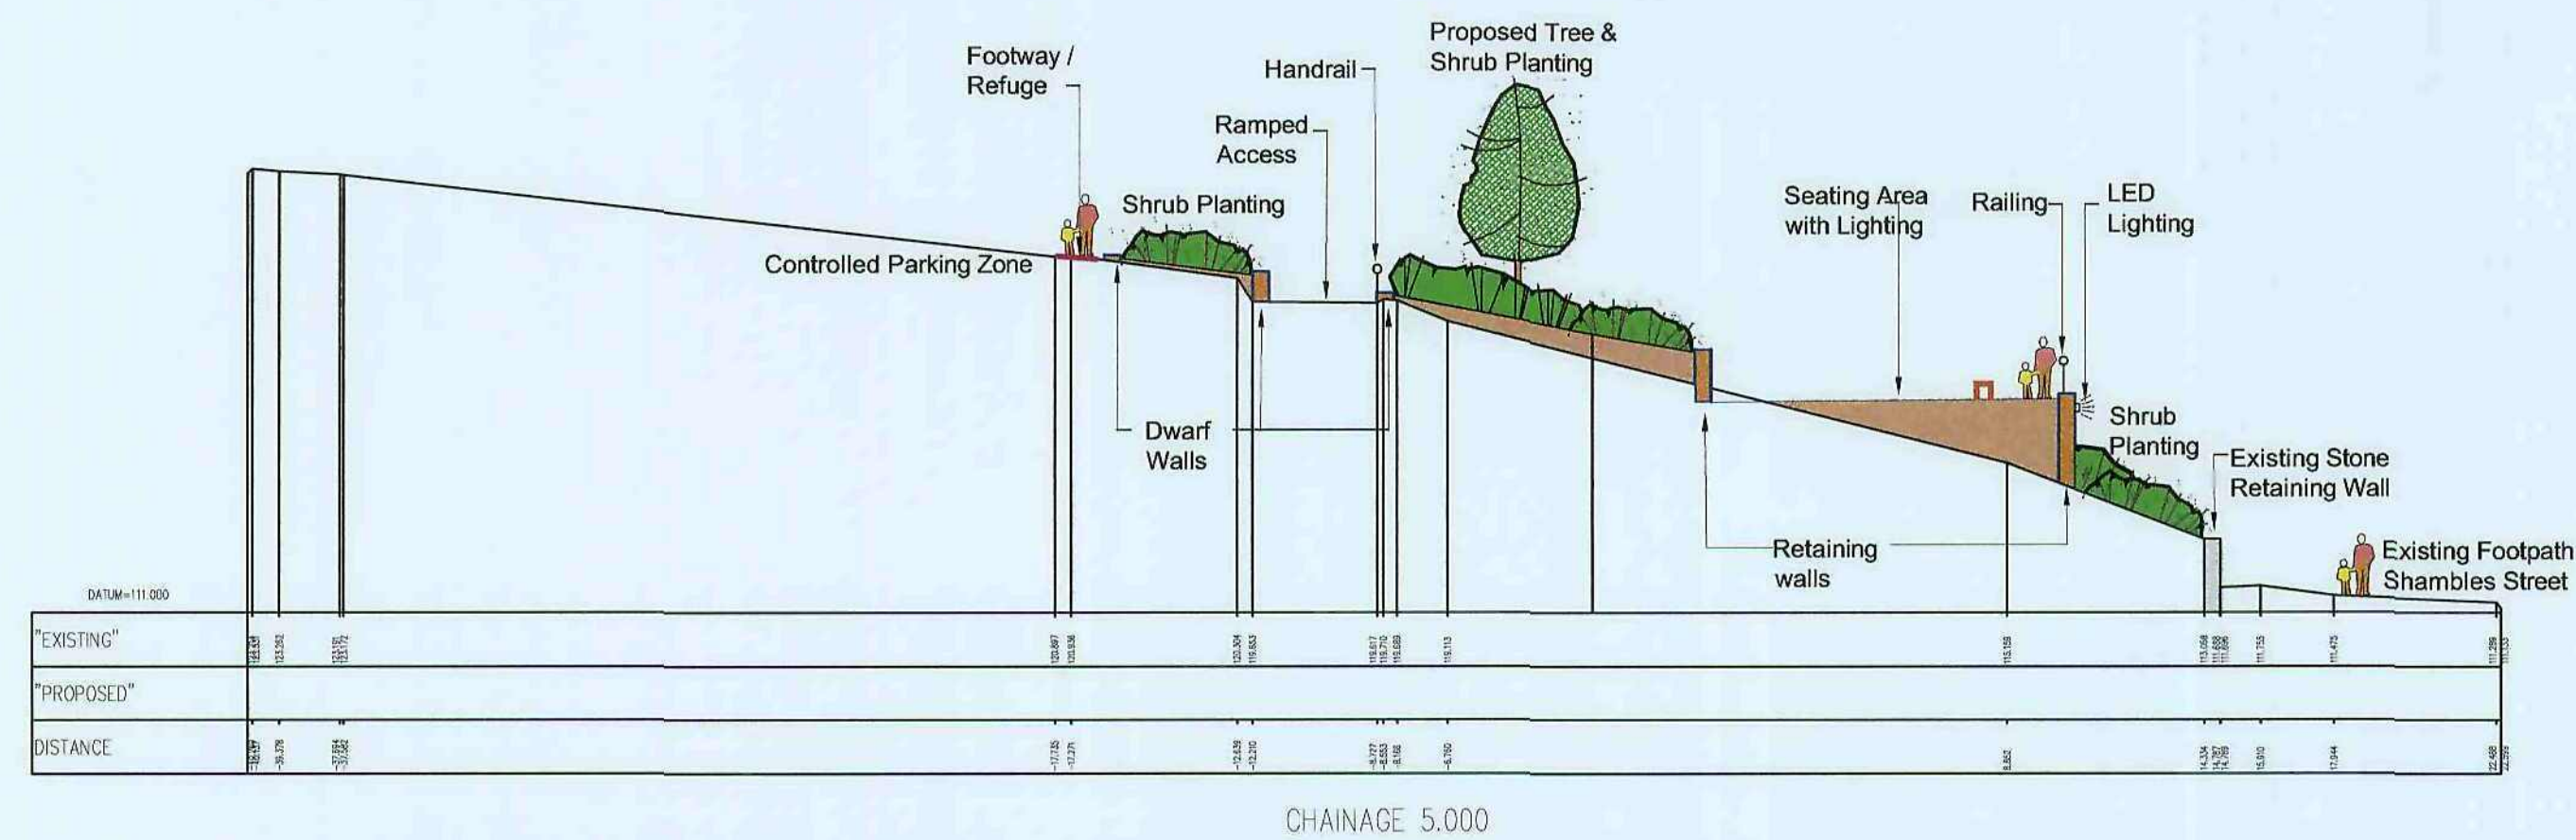

Rev.	By	Amendments	Date

This map is reproduced from Ordnance Survey material with the permission of Ordnance Survey on behalf of the Controller of Her Majesty's Stationery Office
© CROWN COPYRIGHT
Unauthorised reproduction infringes Crown Copyright and may lead to prosecution or civil proceedings
LICENCE No. LA 100022264
Date of Issue *****

©BMBC

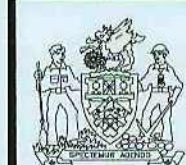

BARNSELEY
Metropolitan Borough Council

Project

The Pinfold POS, Barnsley

Drawing title

Cross Sections

Scale As shown (@ A1)	Drawn SJR / SS	Checked	Date May '10
Drawing No.			File

LANDSCAPE DESIGN GROUP
Assistant Director Mr.D.Williams,
Neighbourhood Services,
BMBC, Westgate Plaza 1,
PO Box 605, Barnsley. S70 9FF.
Tel. (01226) 770770 Fax. (01226) 772219

