




Ground Floor

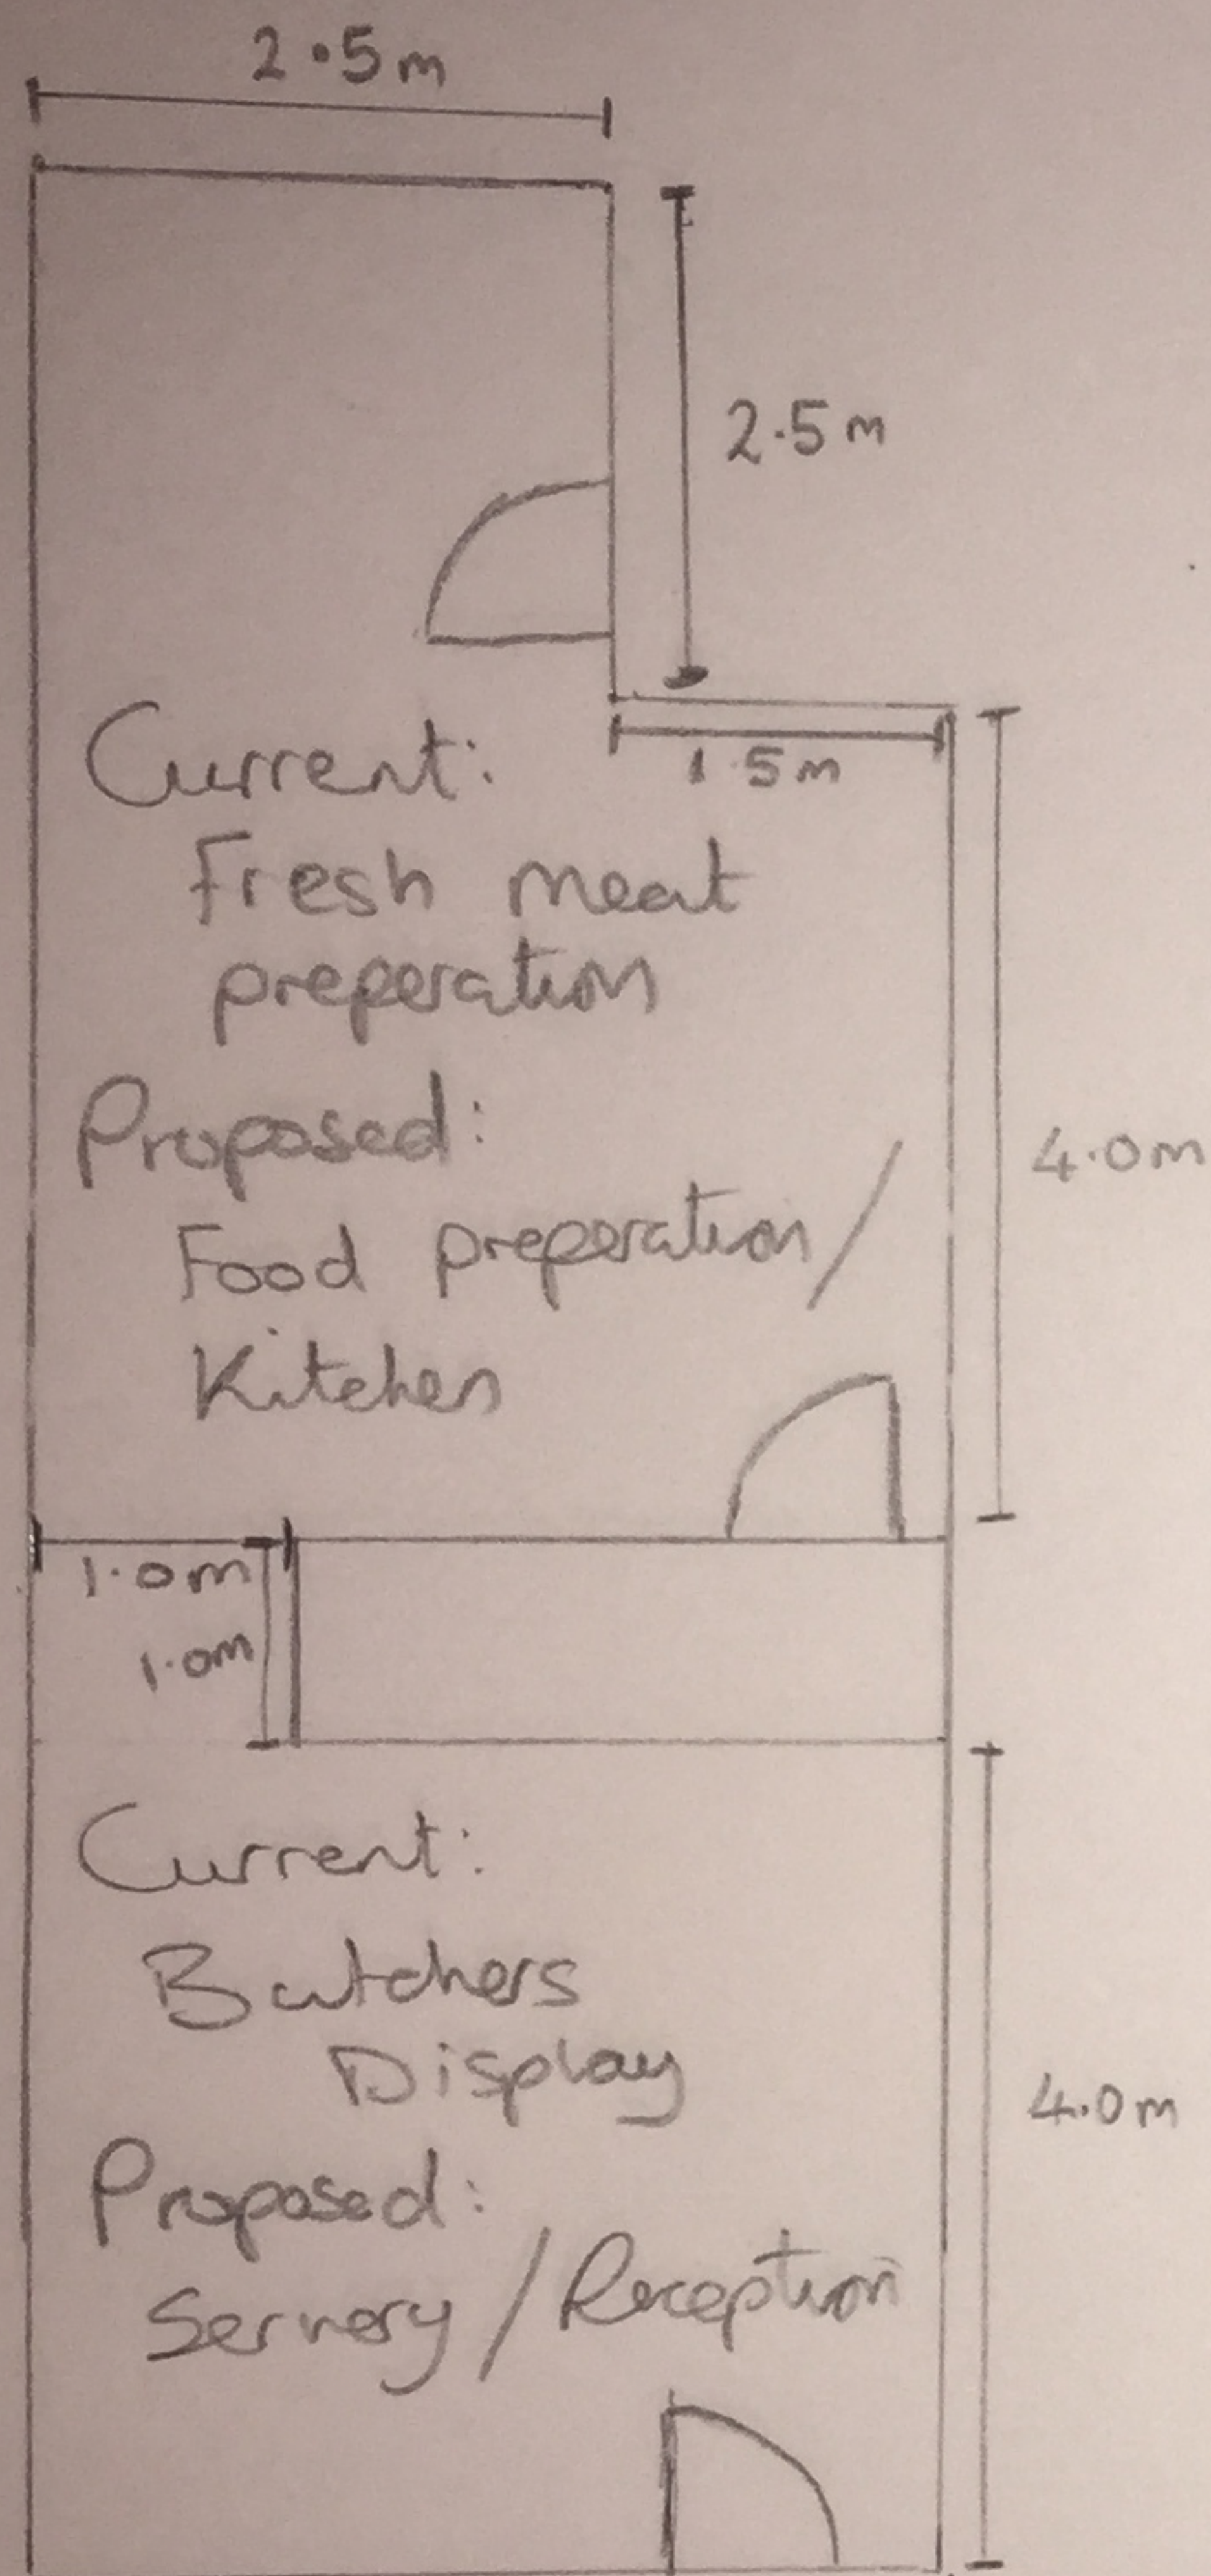

First Floor

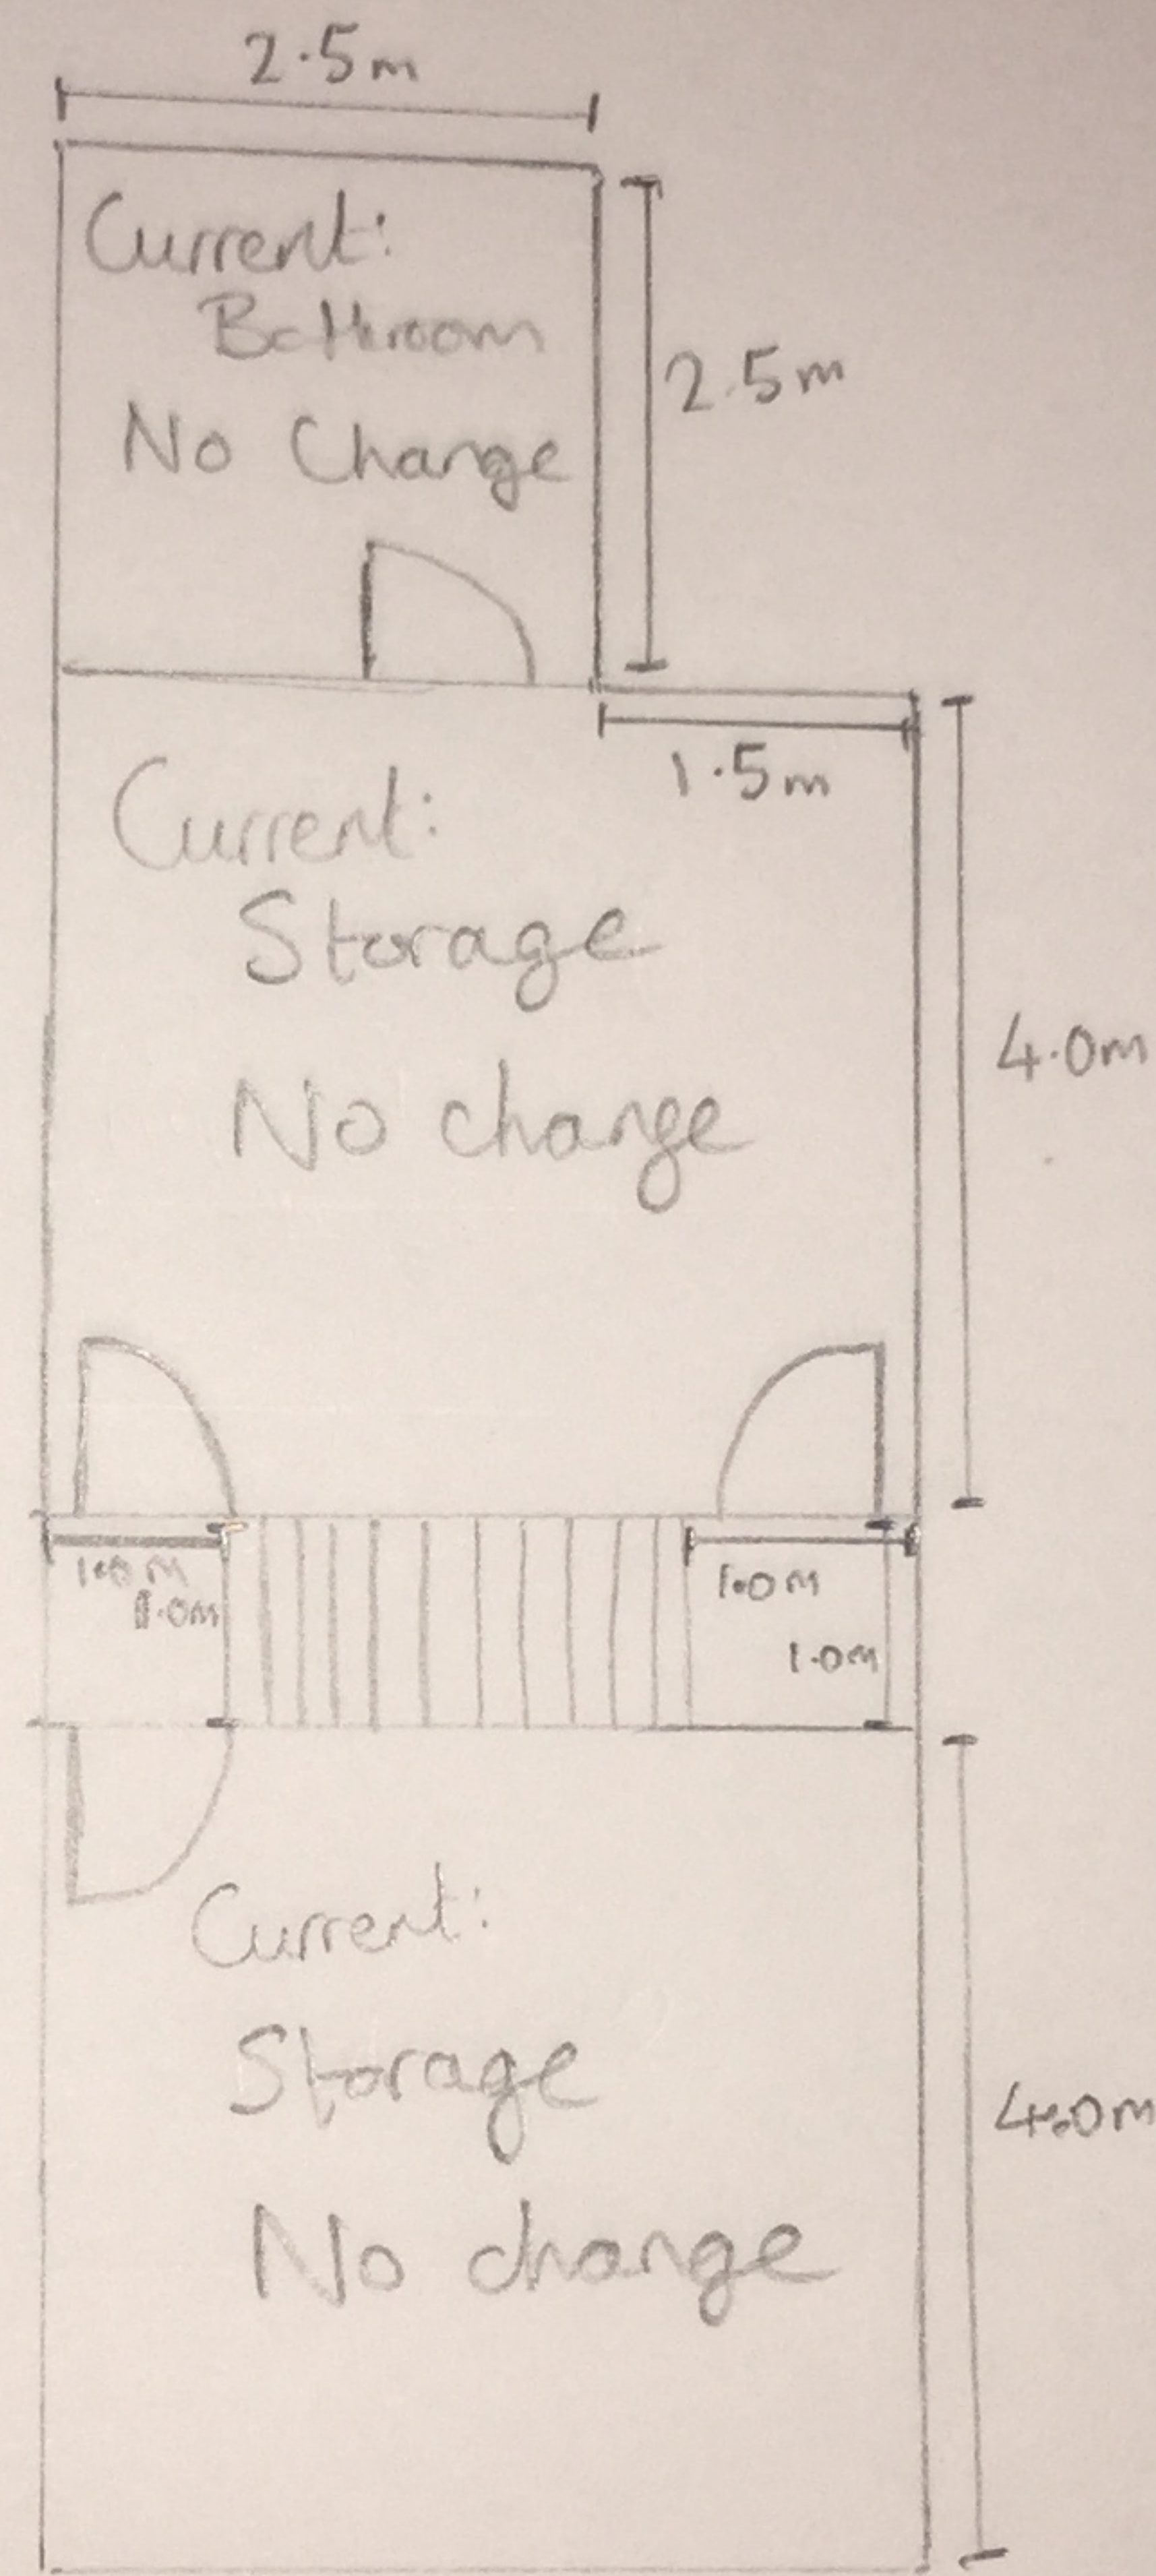

Basement

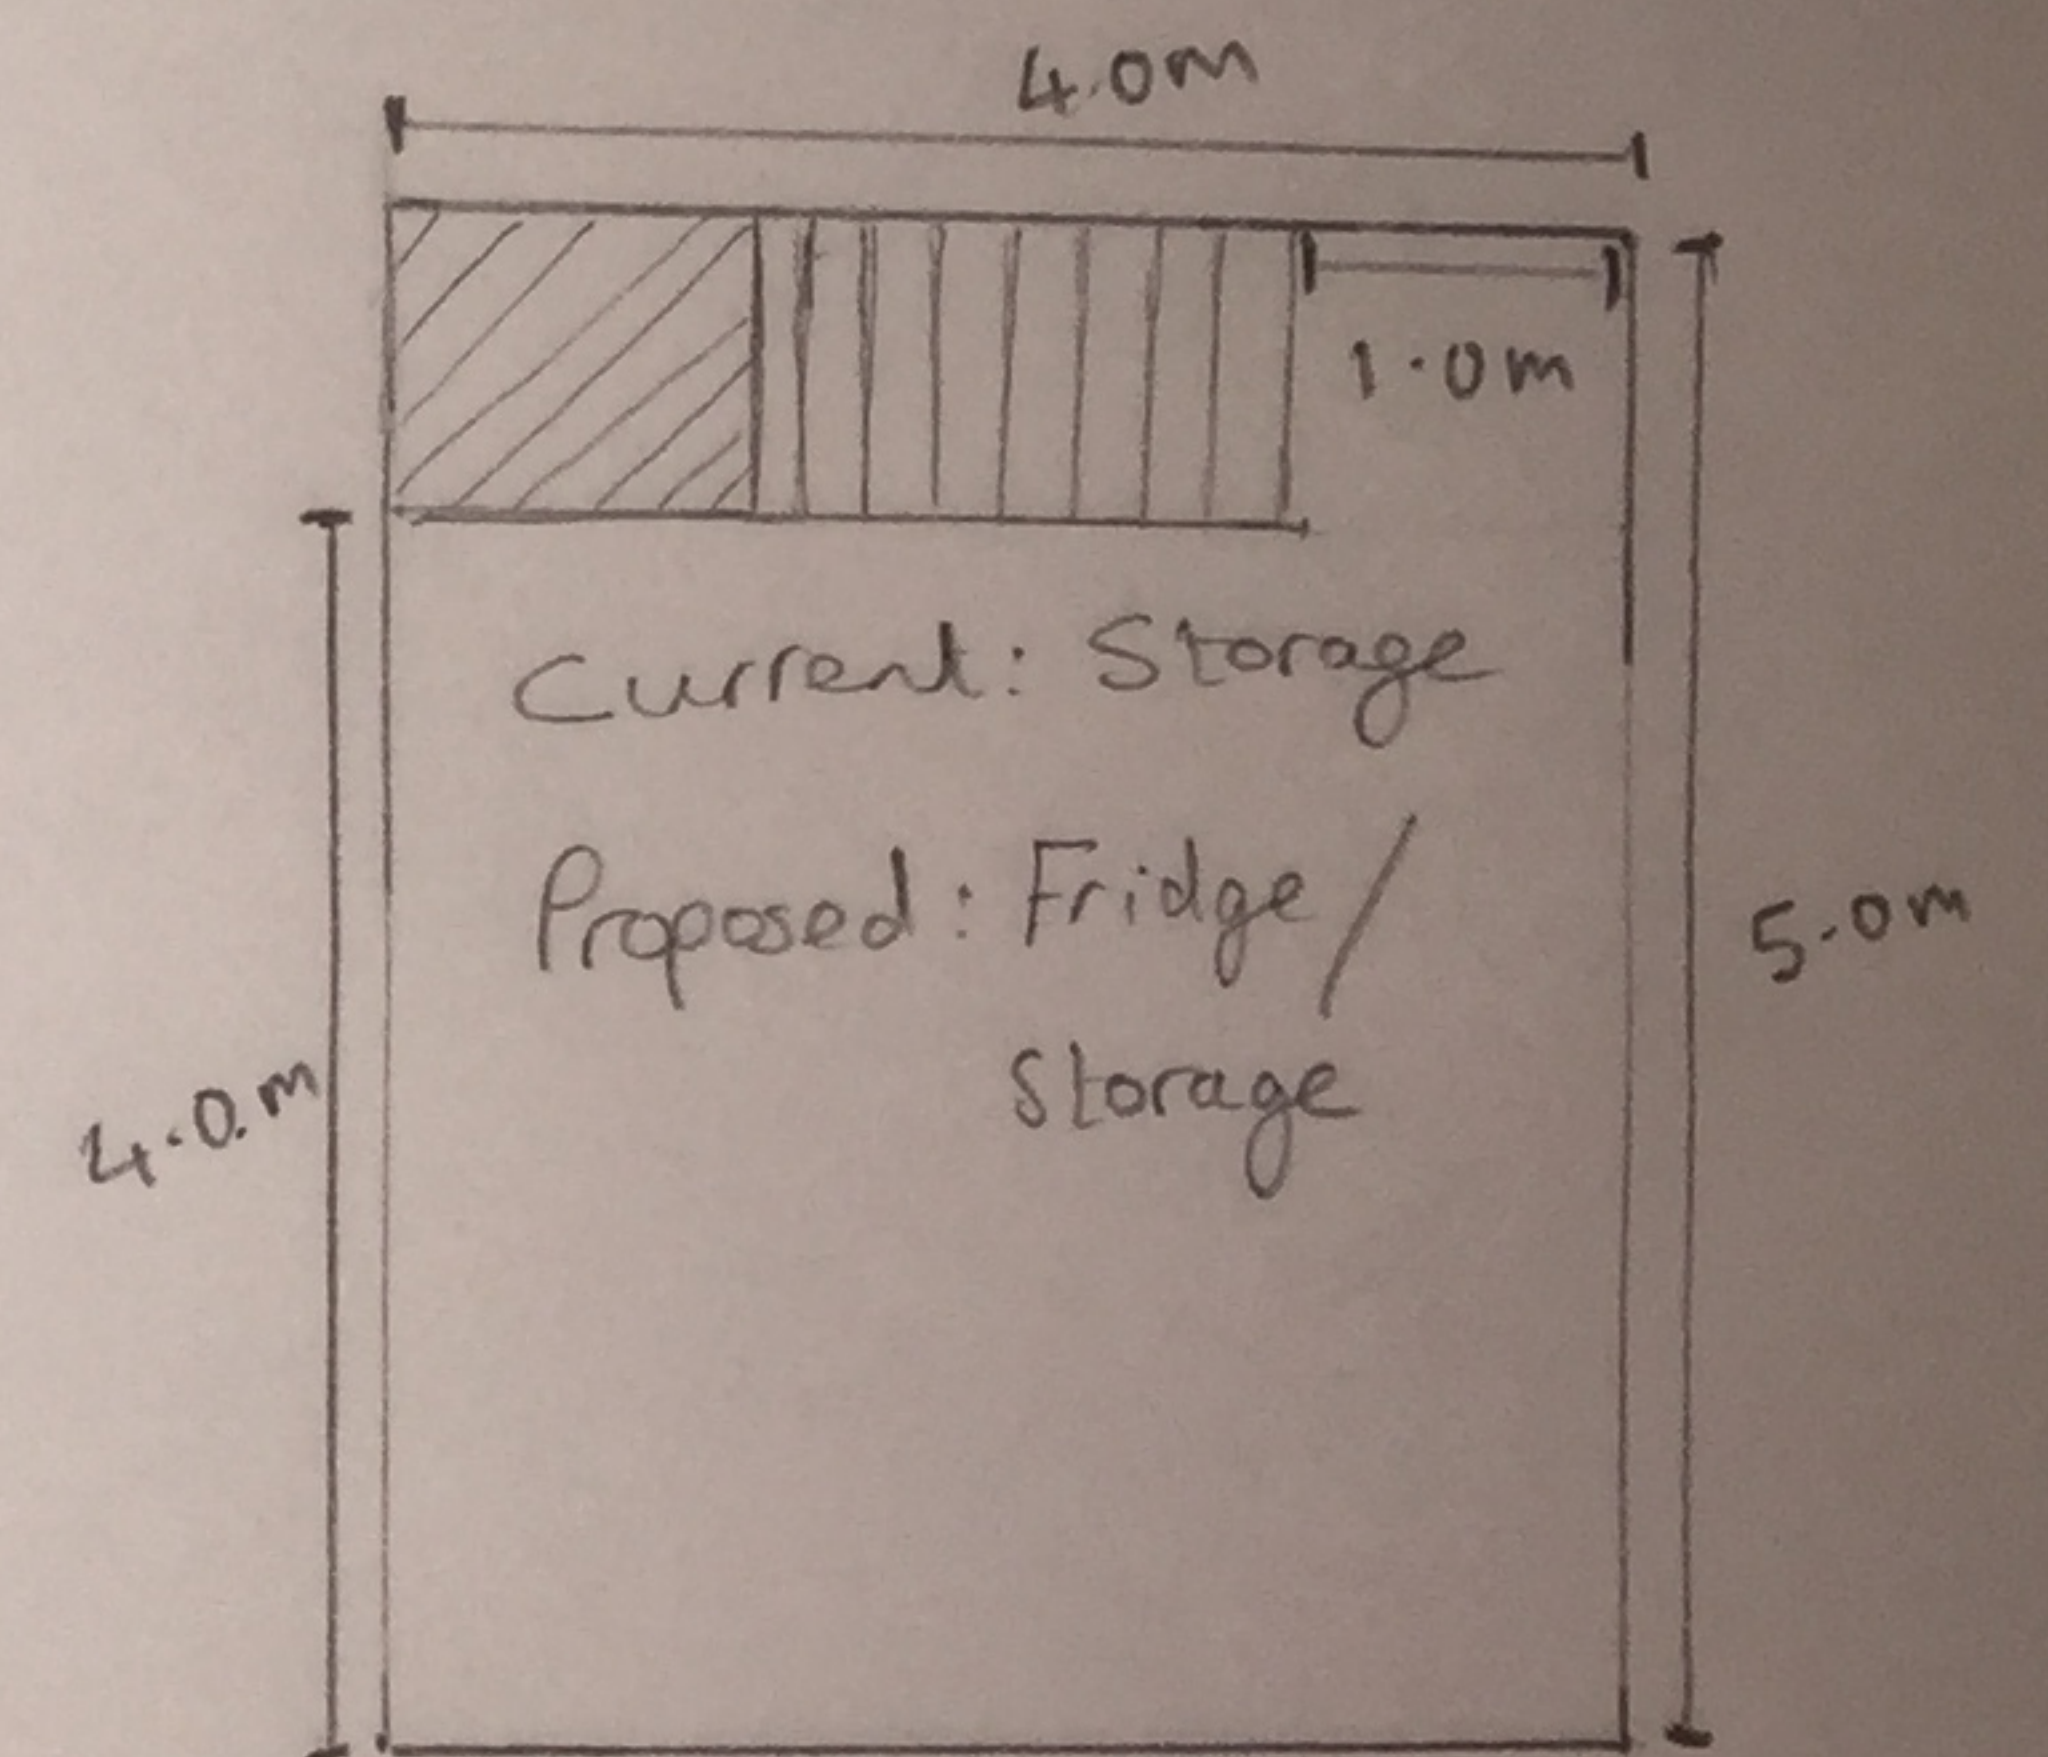

Scale = 1:100