


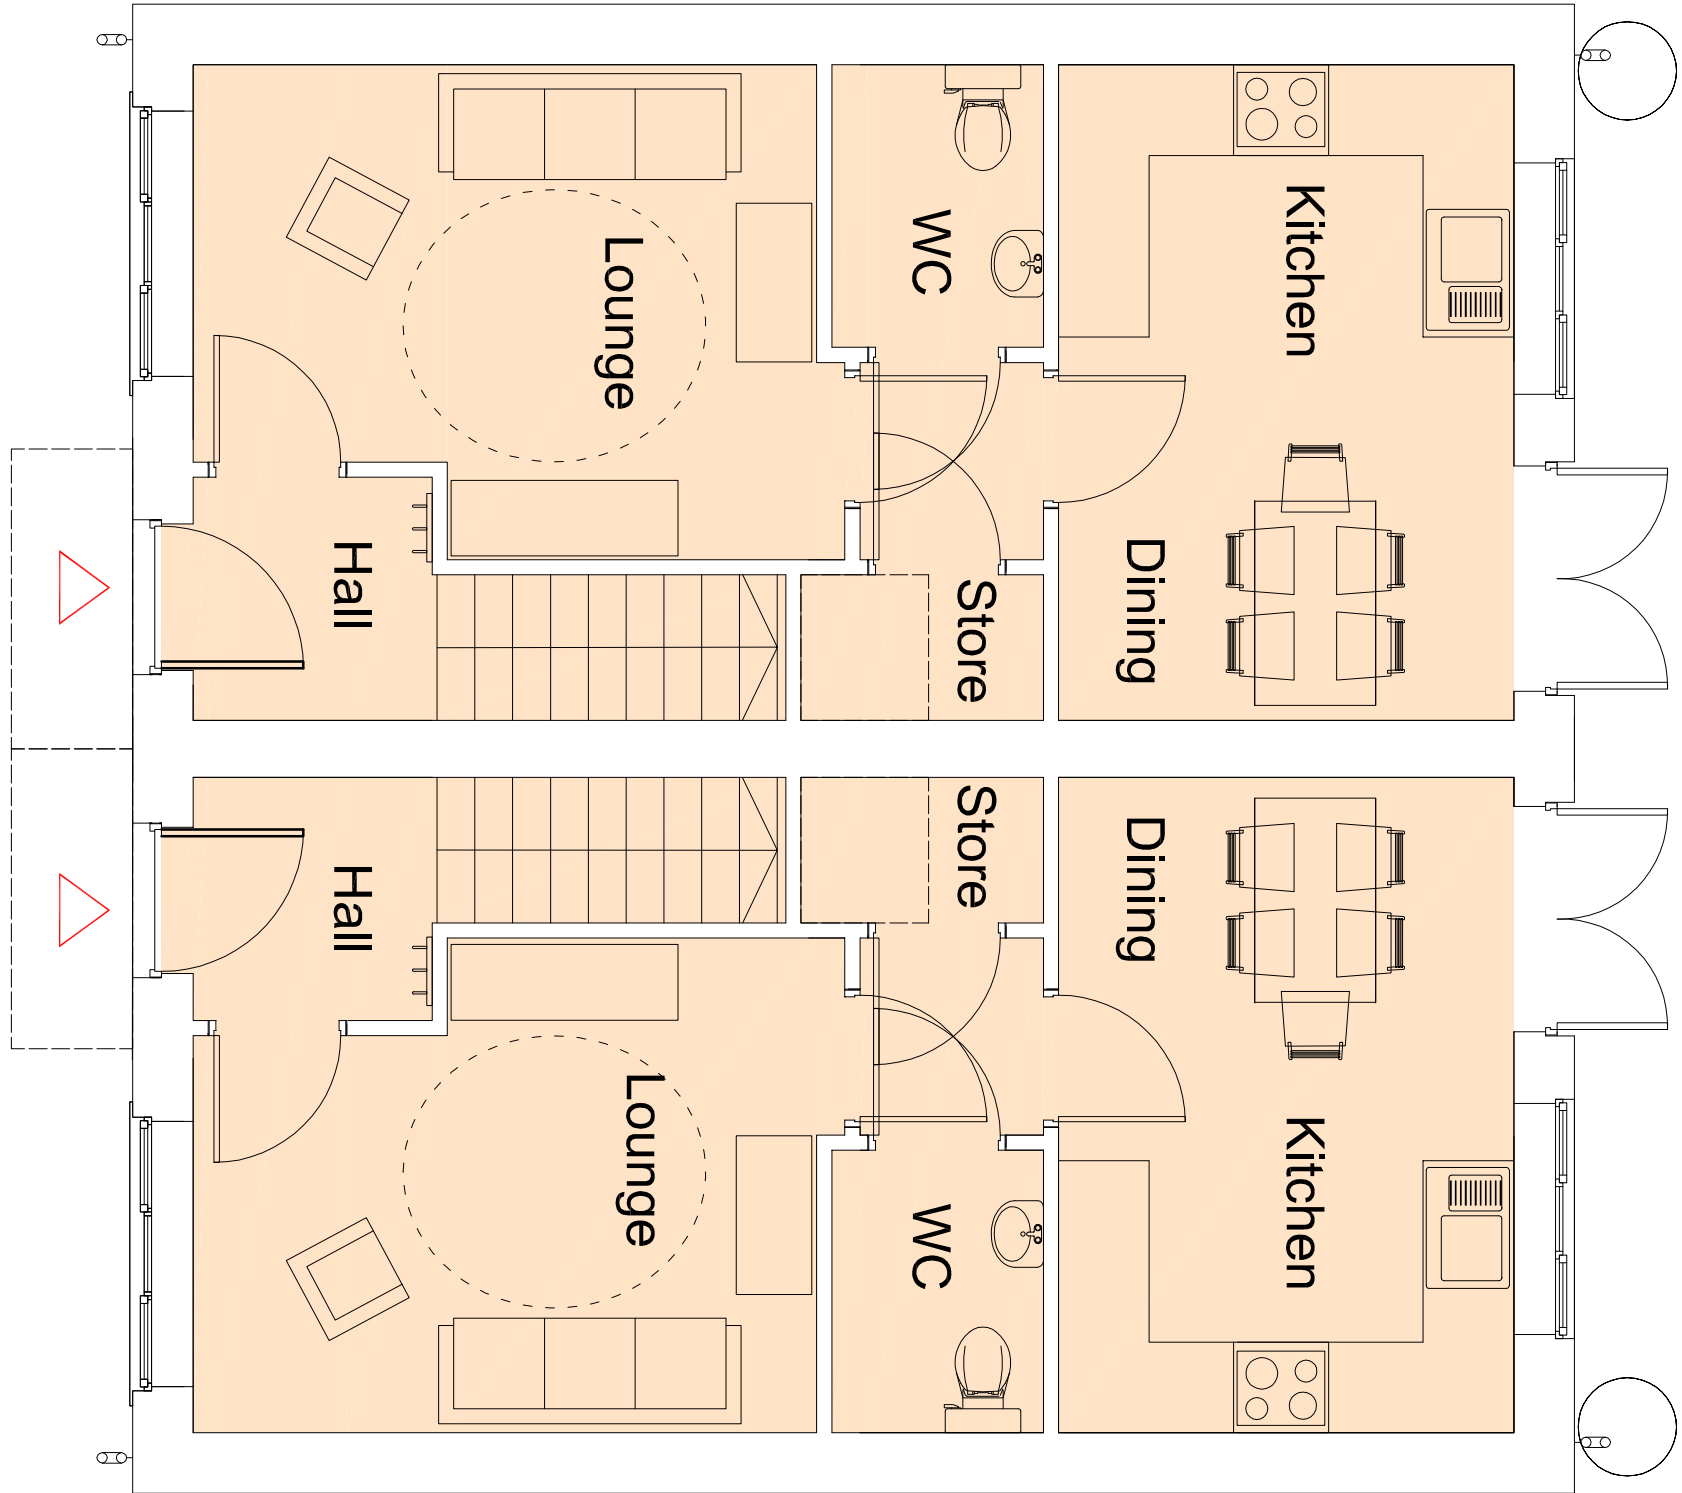
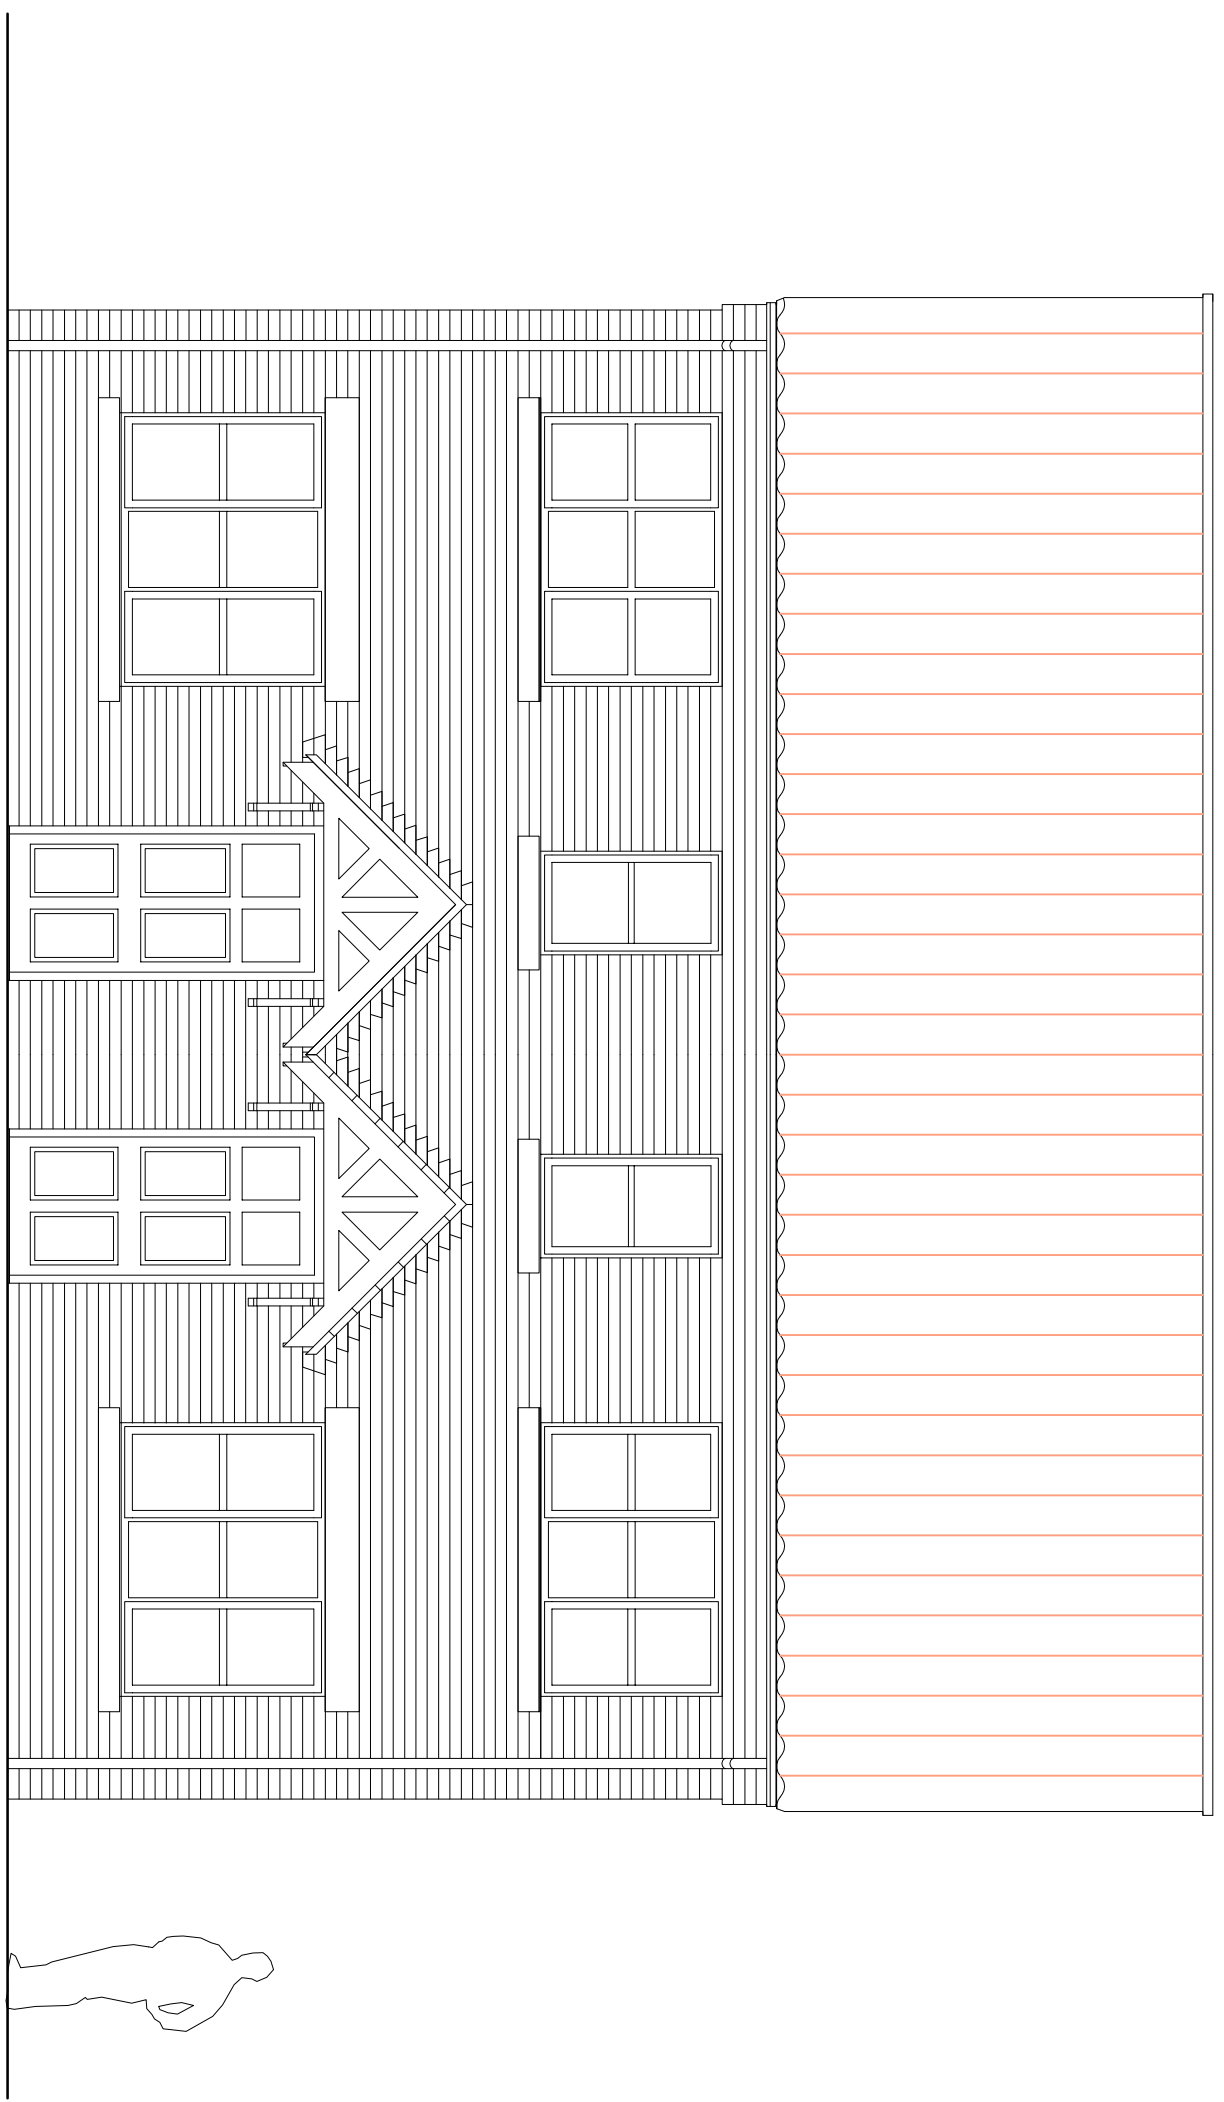


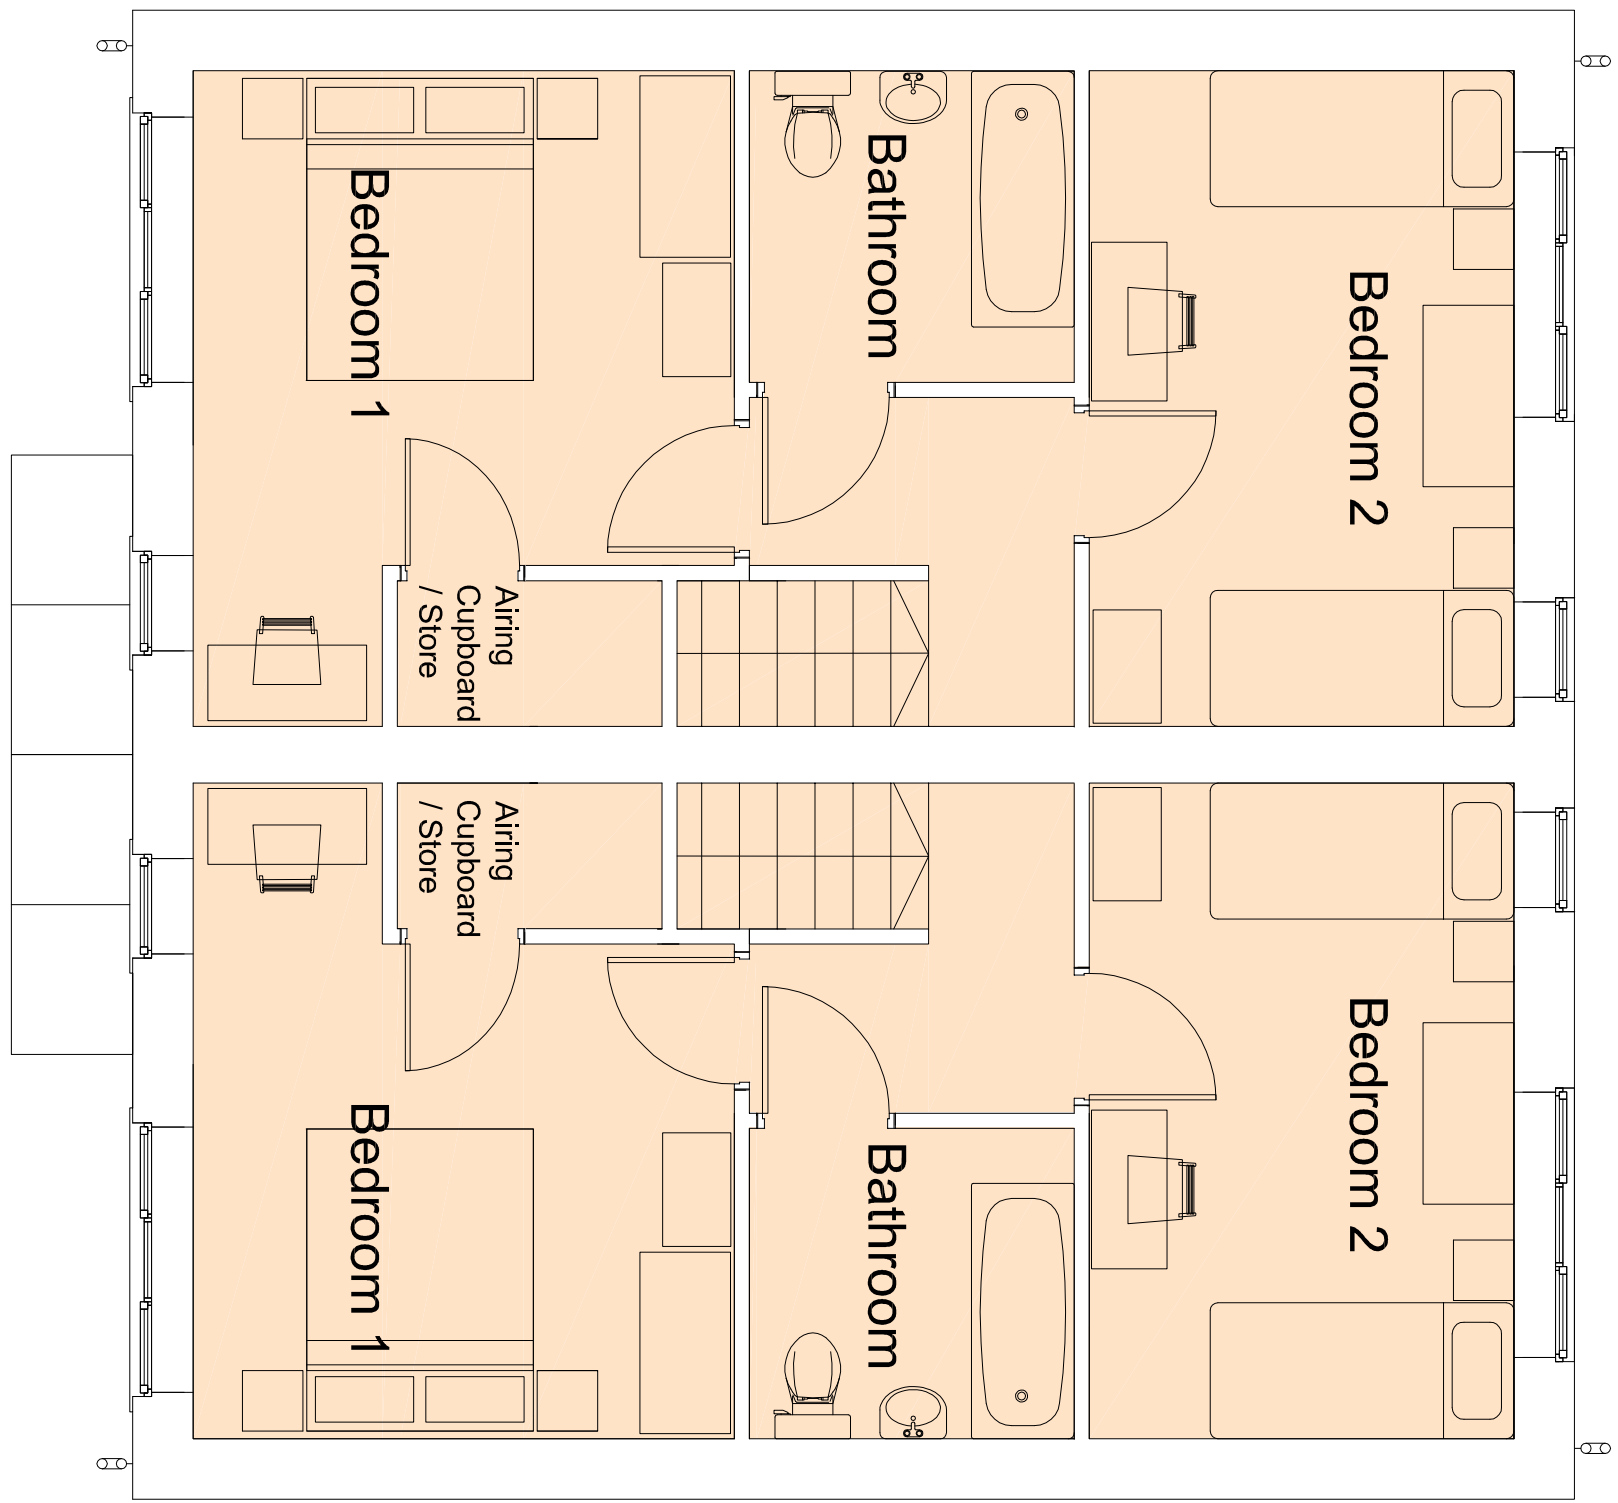


Type 1A 2B 4P: Typical plans

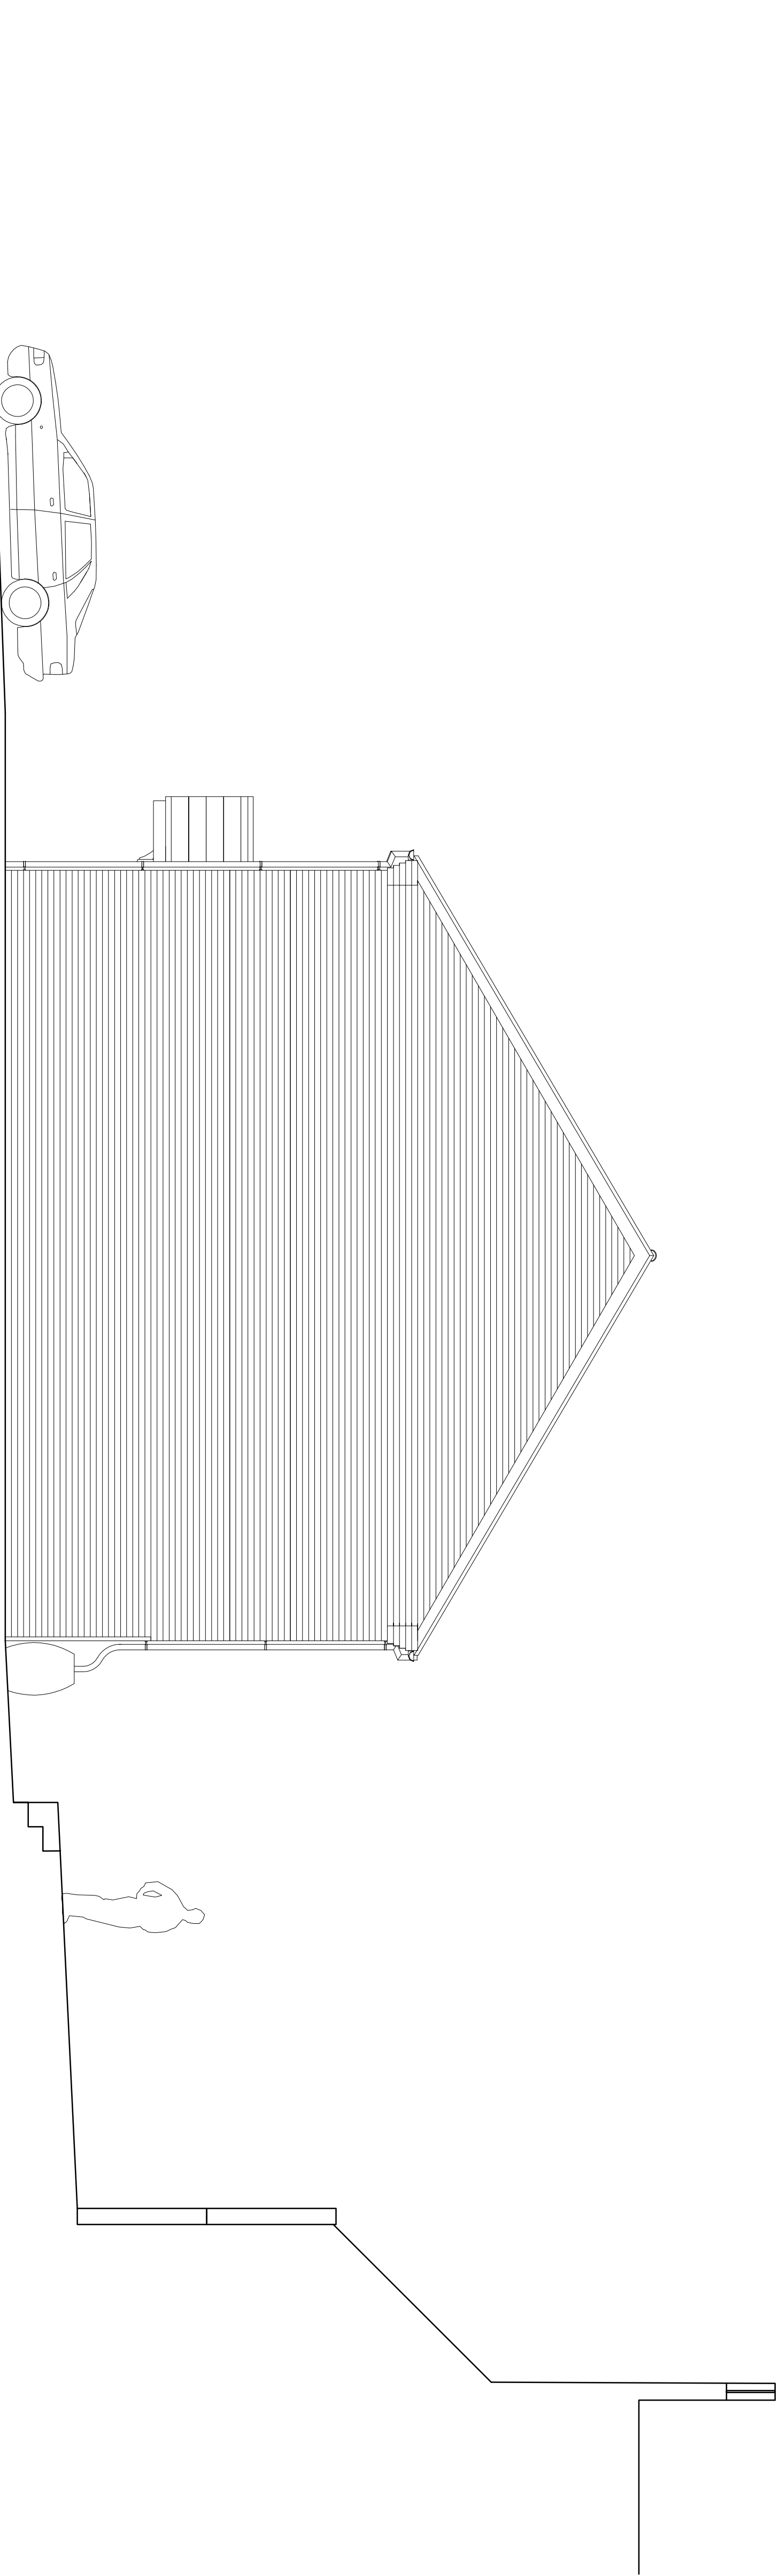

Type 1A 2B 4P Typical front and rear elevations

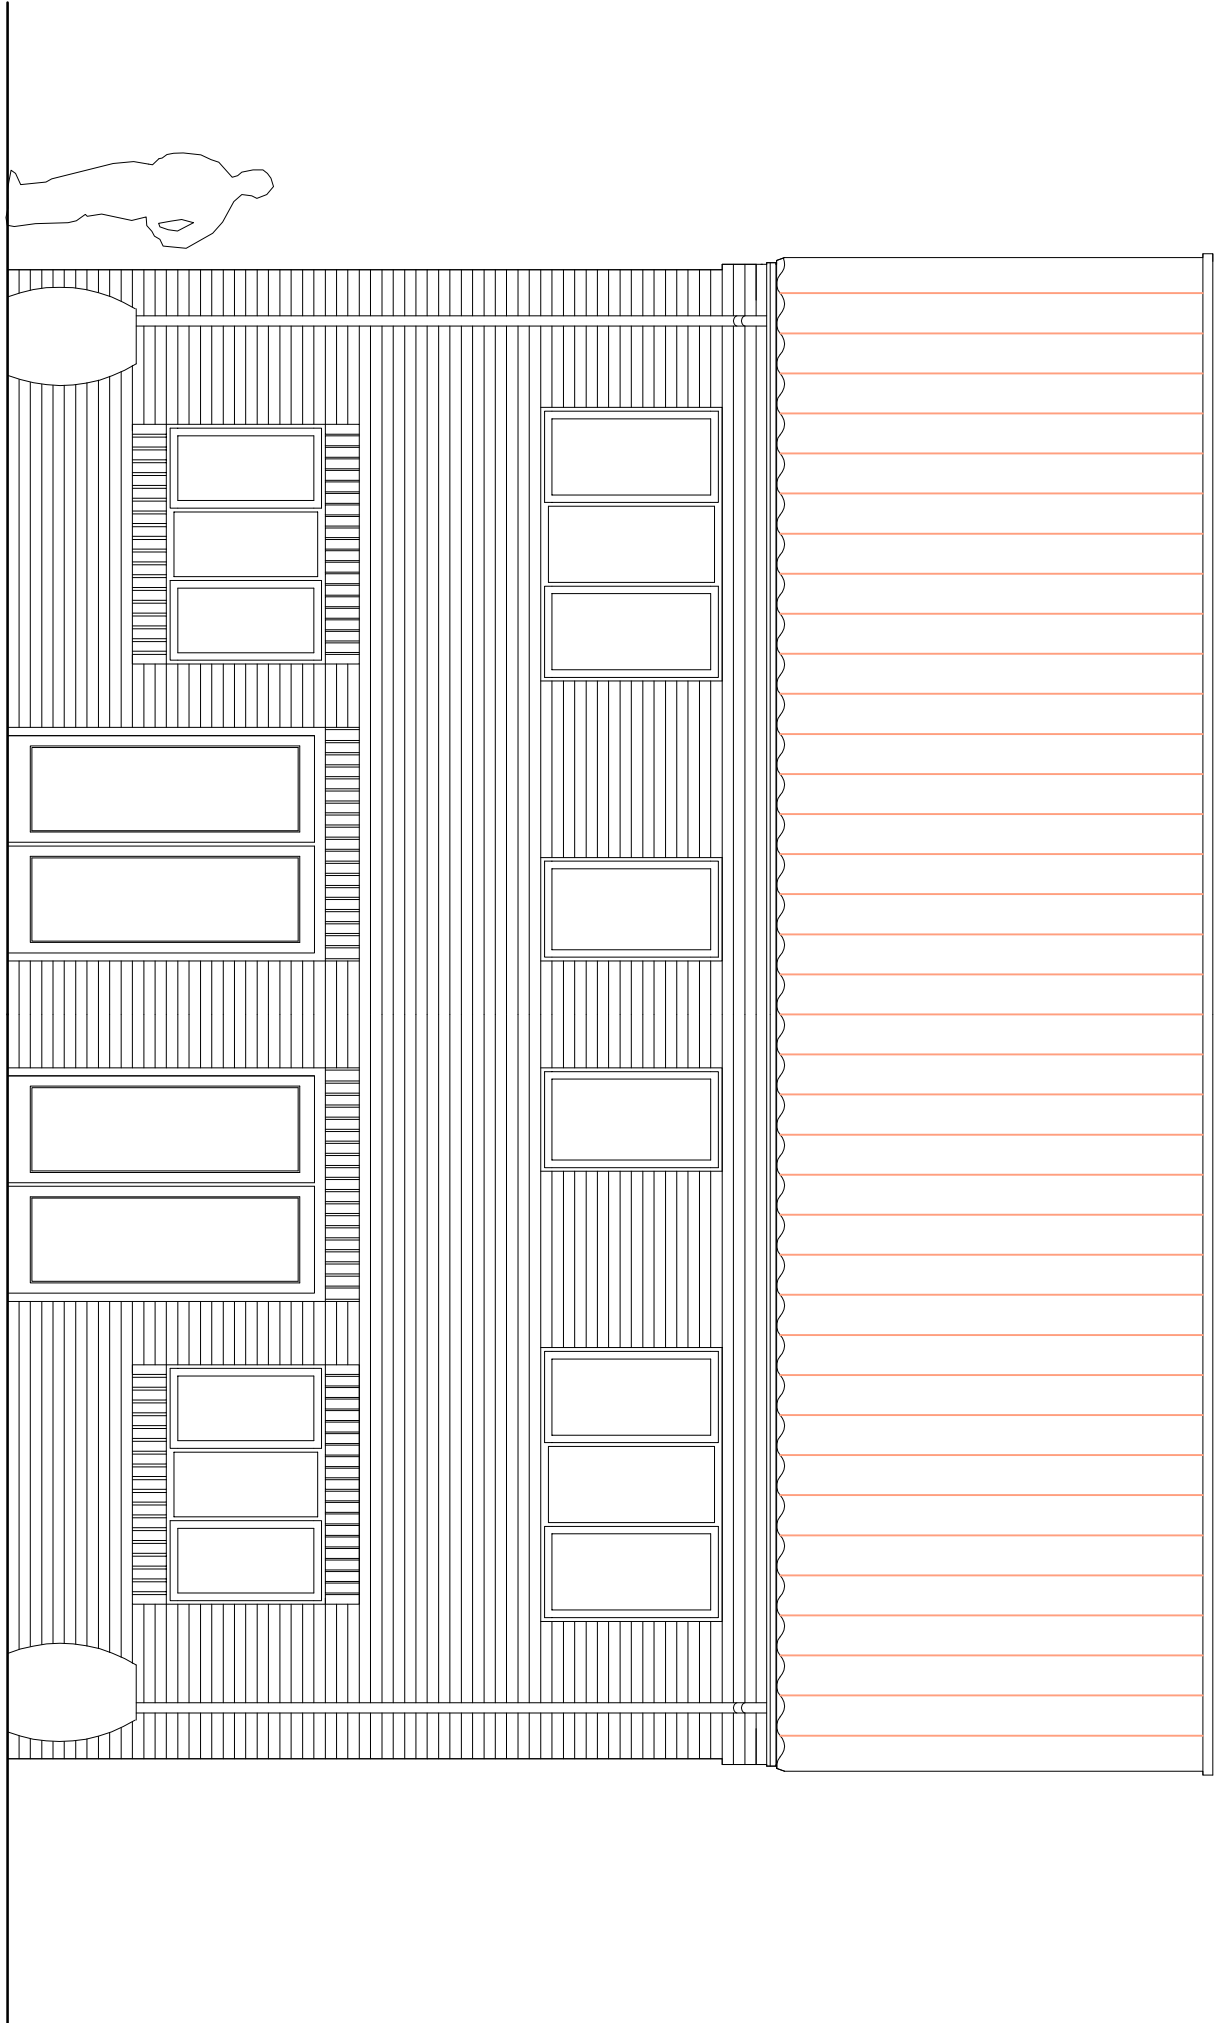

Type 1A 2B 4P: Typical side elevation

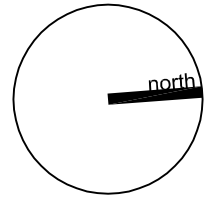

Materials Key

- Walls - Red brick with soldier course detail above some windows, cast stone above others
- Roof - Red pantries
- Windows - White uPVC
- Doors - White uPVC
- Boundary - Timber 'hit and miss' fencing to garden divisions with privacy screening over where required
- Timber sleeper walls with galvanised steel supports for retaining walls