
Site Plan Buzz Bingo Barnsley

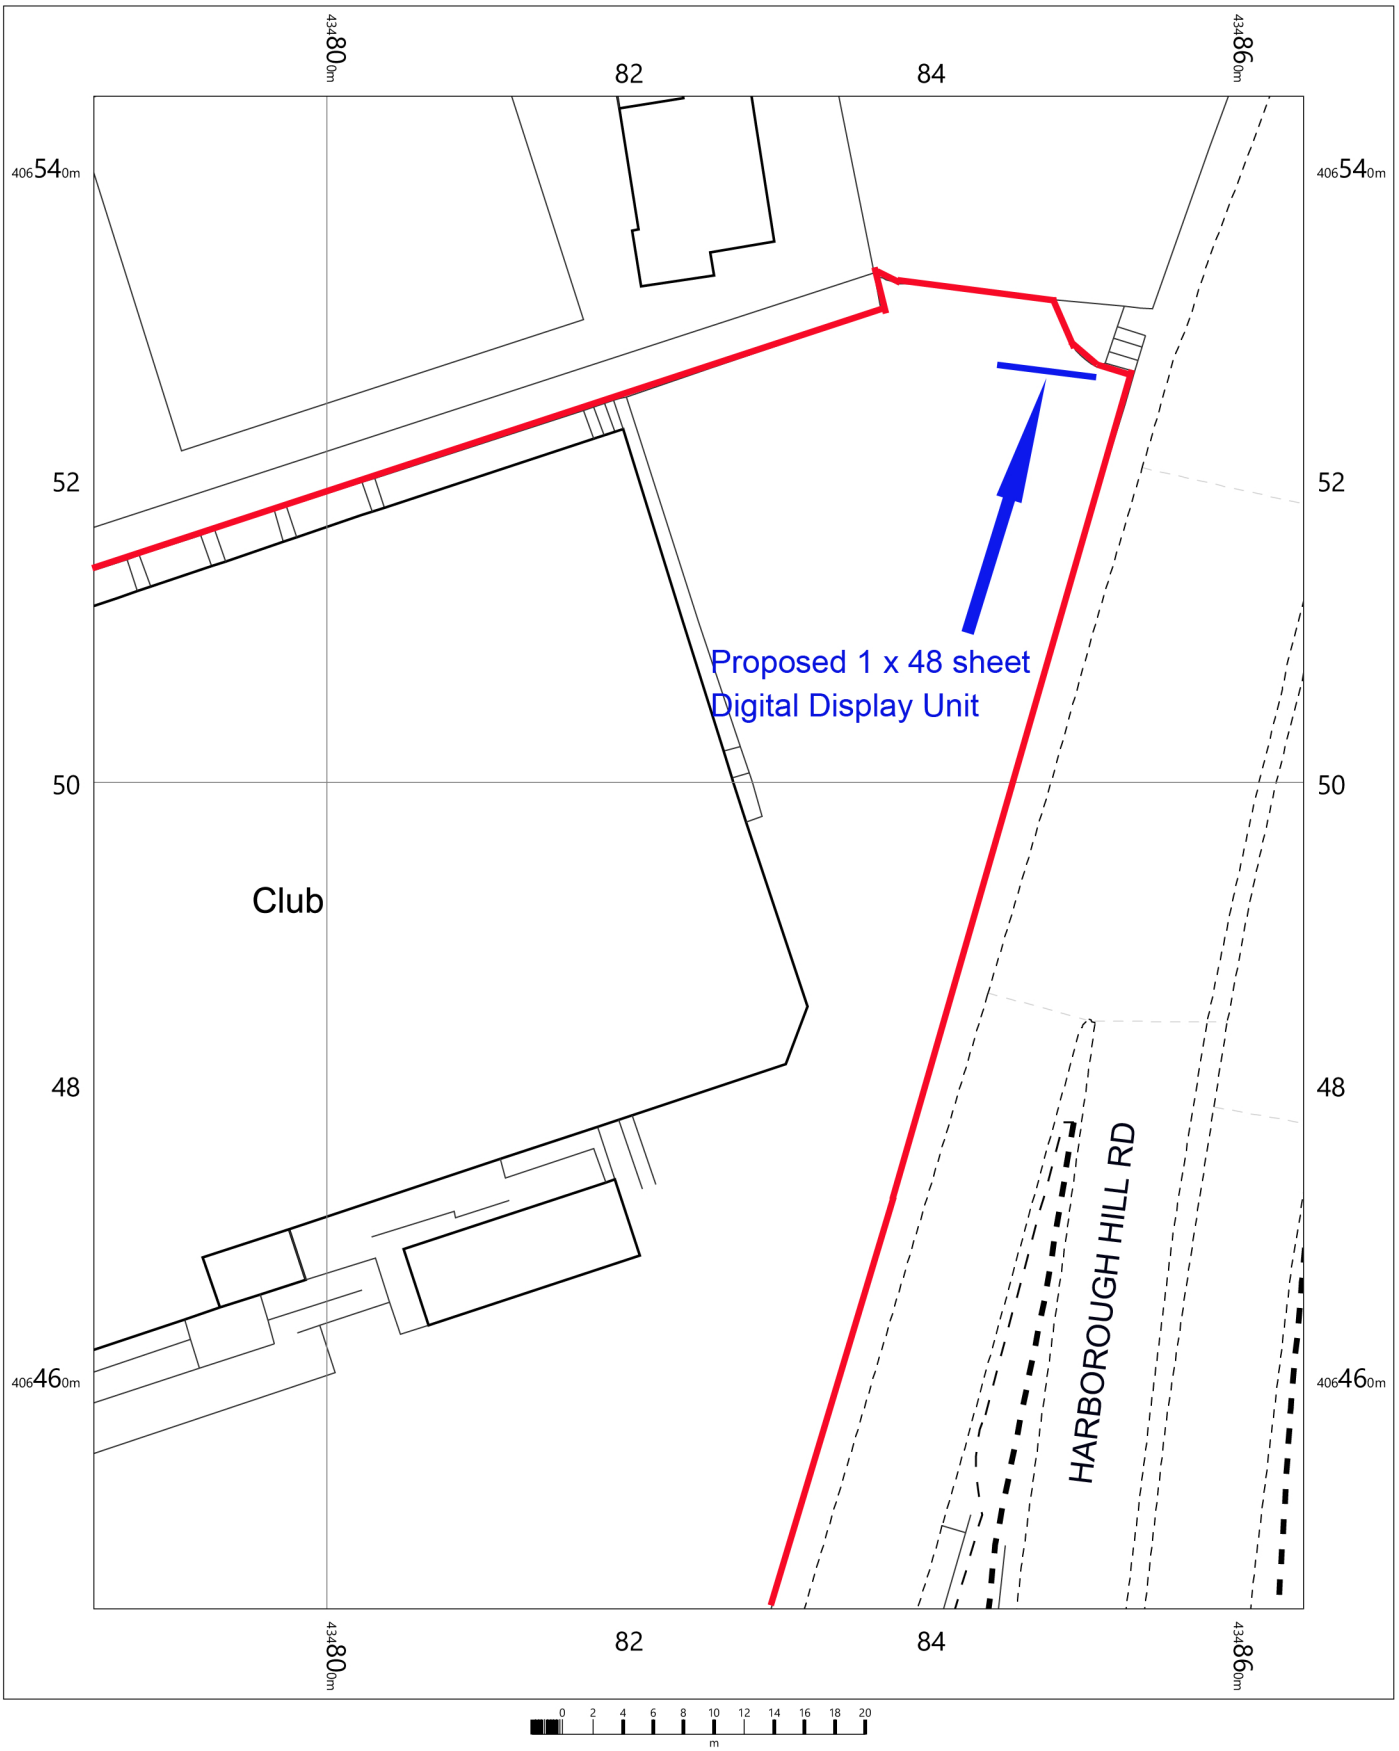

Alight MEDIA
Alight Media
36, Soho Square
London
W1D 3QY
Tel.020 7183 2346 www.alightmedia.com

OS MasterMap 1250/2500/10000 scale
Sunday, April 25, 2021, ID: BW1-00956970
maps.blackwell.co.uk

1:500 scale print at A4, Centre: 434825 E, 406495 N

©Crown Copyright Ordnance Survey. Licence no. 100041041

N

BLACKWELL'S
MAPPING SERVICES
PERSONAL & PROFESSIONAL MAPPING
www.blackwellmapping.co.uk
TEL: 0800 151 2612
maps@blackwell.co.uk