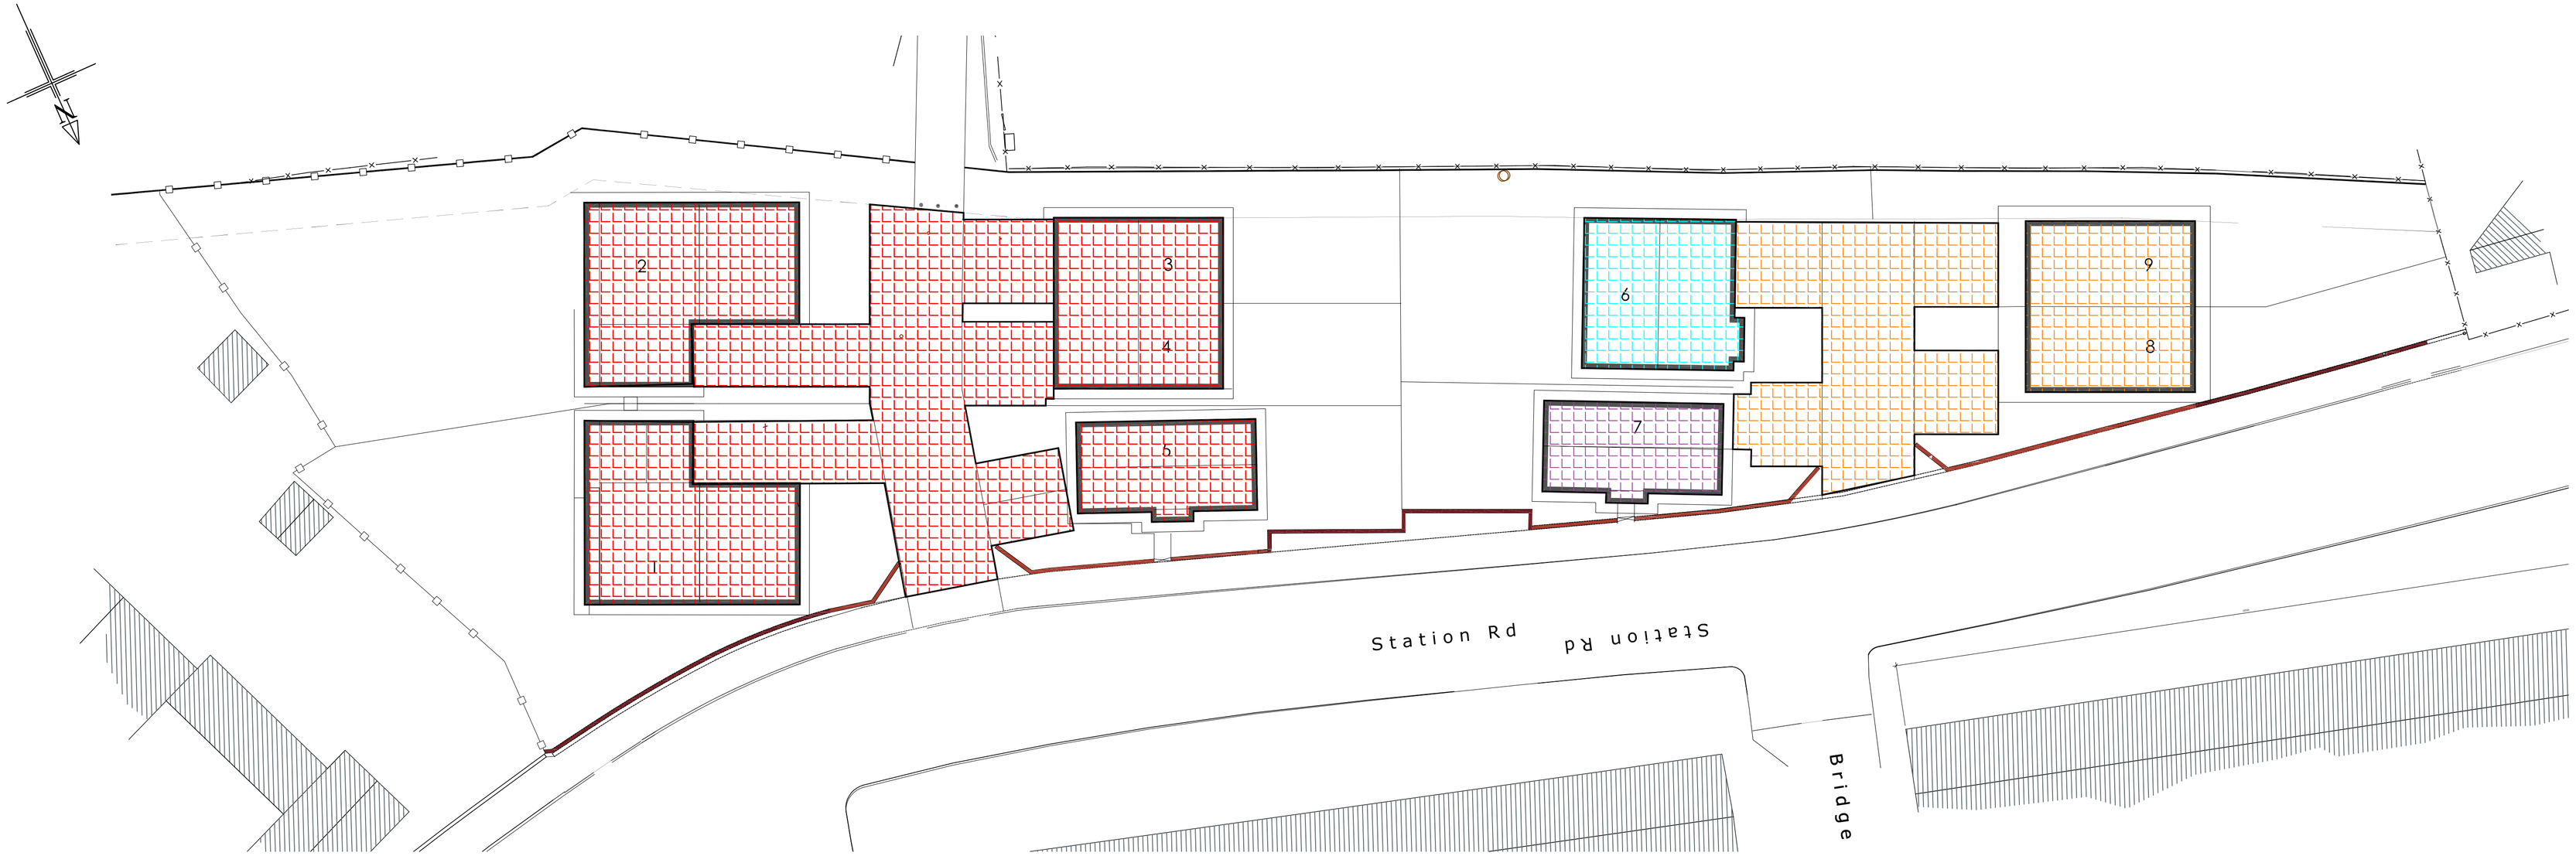


Impermeable area - 682m2

Impermeable area - 60m2

Impermeable area - 83m2

Impermeable area - 290m2

Preliminary

Rev	Details	Date	Drwn	Chk.

Developments by Boutique

Station Road
Darton, Barnsley

Impermeable Areas

Dwg No. : STE/22/03/01

Date : 11-2-22

Scale : 1:200

Copyright © Shaun Tonge Engineering

SHAUN TONGE
ENGINEERING

11 Broomhead Road. Wombwell. Barnsley. S73 0SA.
Tel 01226 755929. Mobile 07528 278070 . Email Shauntongeengineering@yahoo.co.uk

A1