




Rev	Description	Date
A	Roof type amended to hipped type.	02/10/21

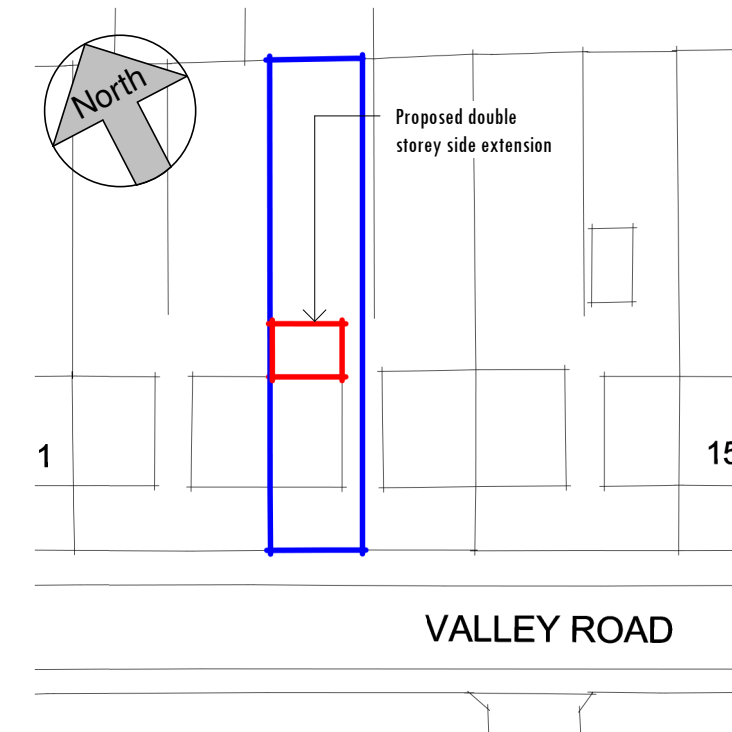

1 Proposed Block Plan
1:500

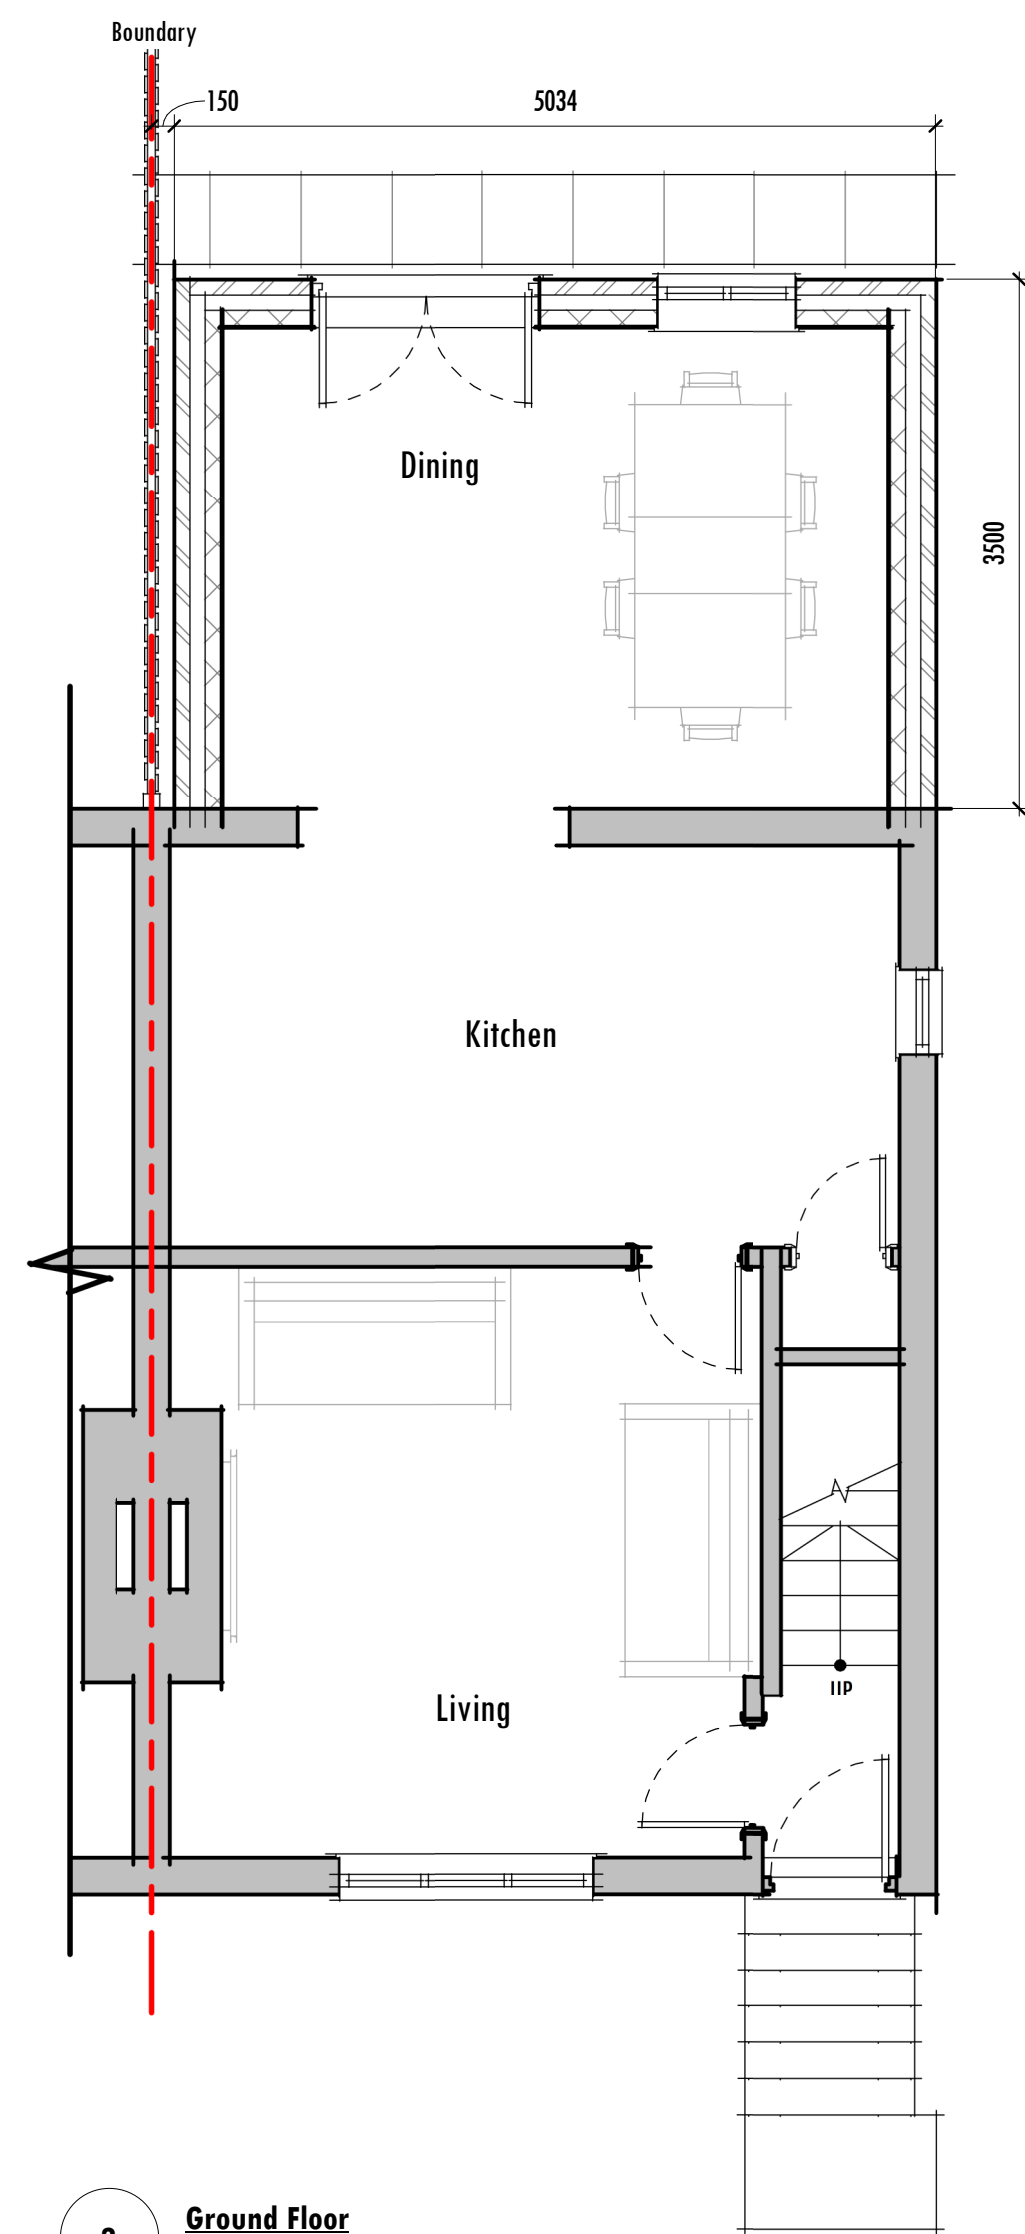


2 Ground Floor
1:50

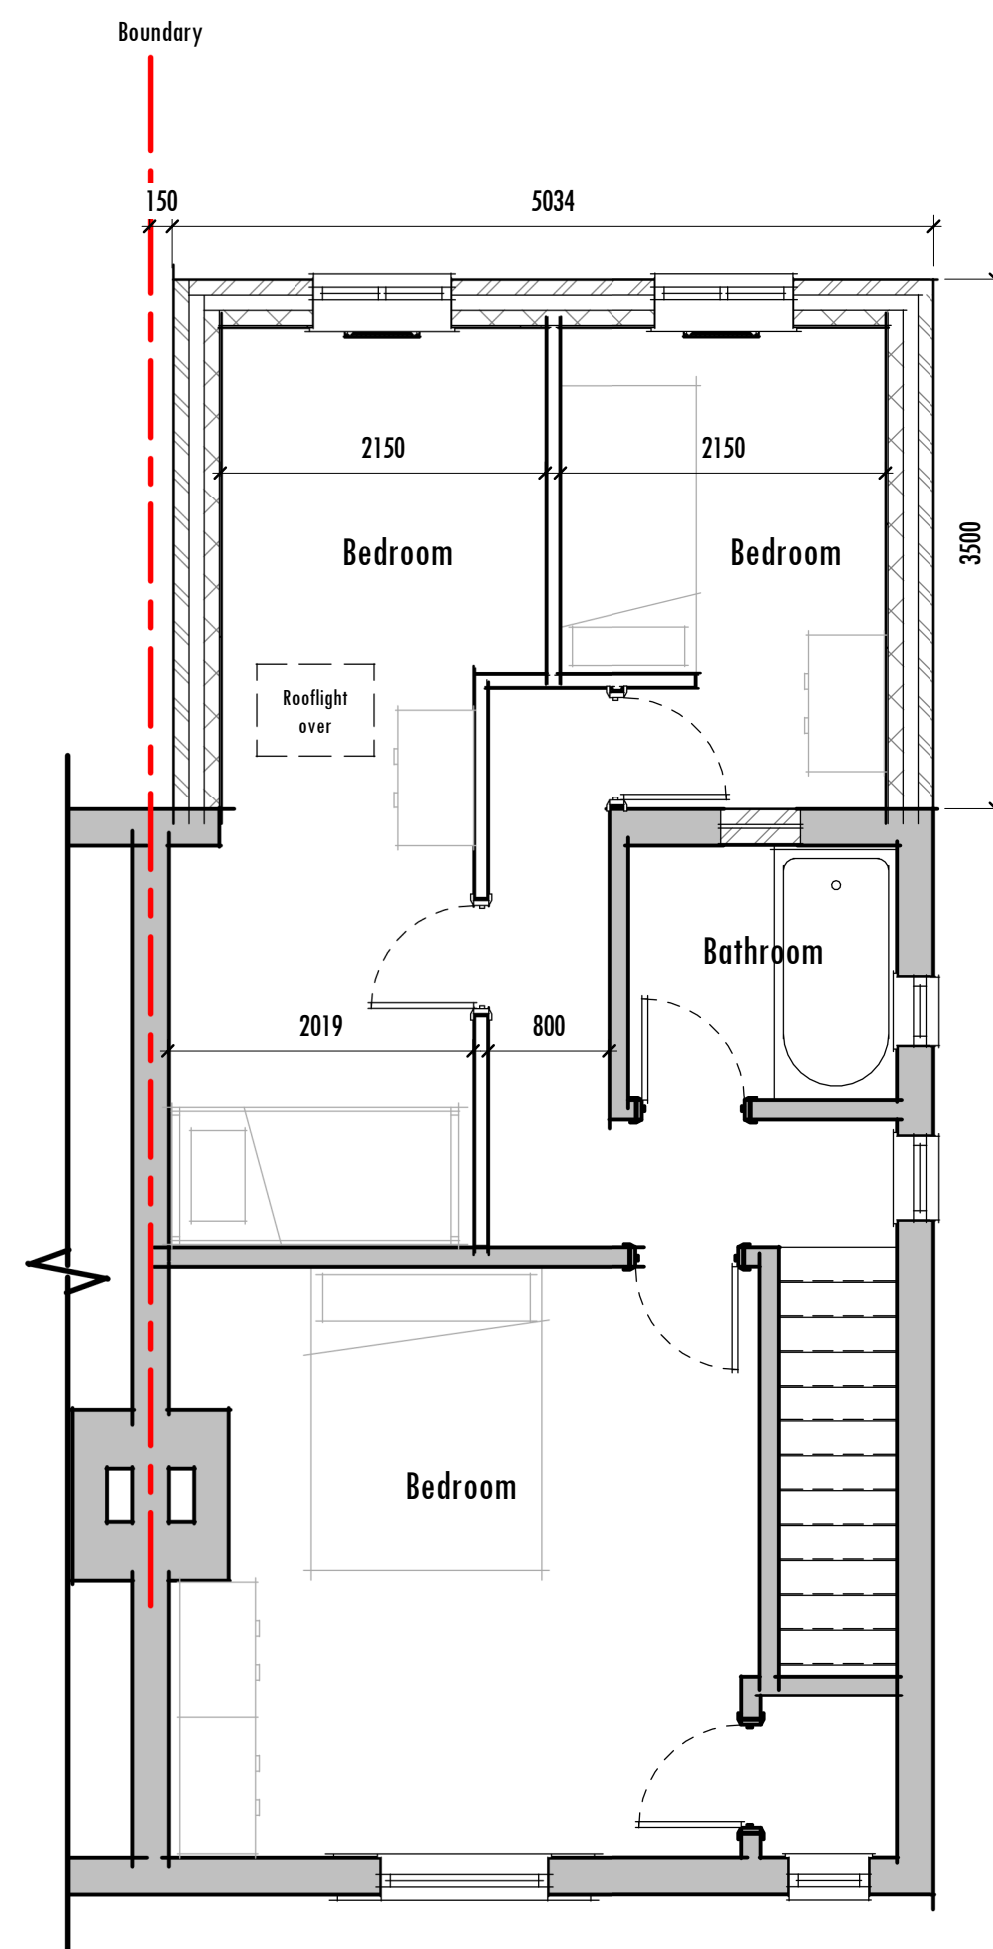


3 First Floor
1:50

Materials Key


Ref	Material
1	Masonry Colour: Red
2	Double Glazed Doors, Windows Colour: White
3	uPVC Gutter, Fascia & Fall Pipes Colour: Black, Fascia: White
4	Plain Clay Roof Tiles Colour: Red
5	Stone Cills & Lintels Colour: Black
6	Roof Light Colour: Black

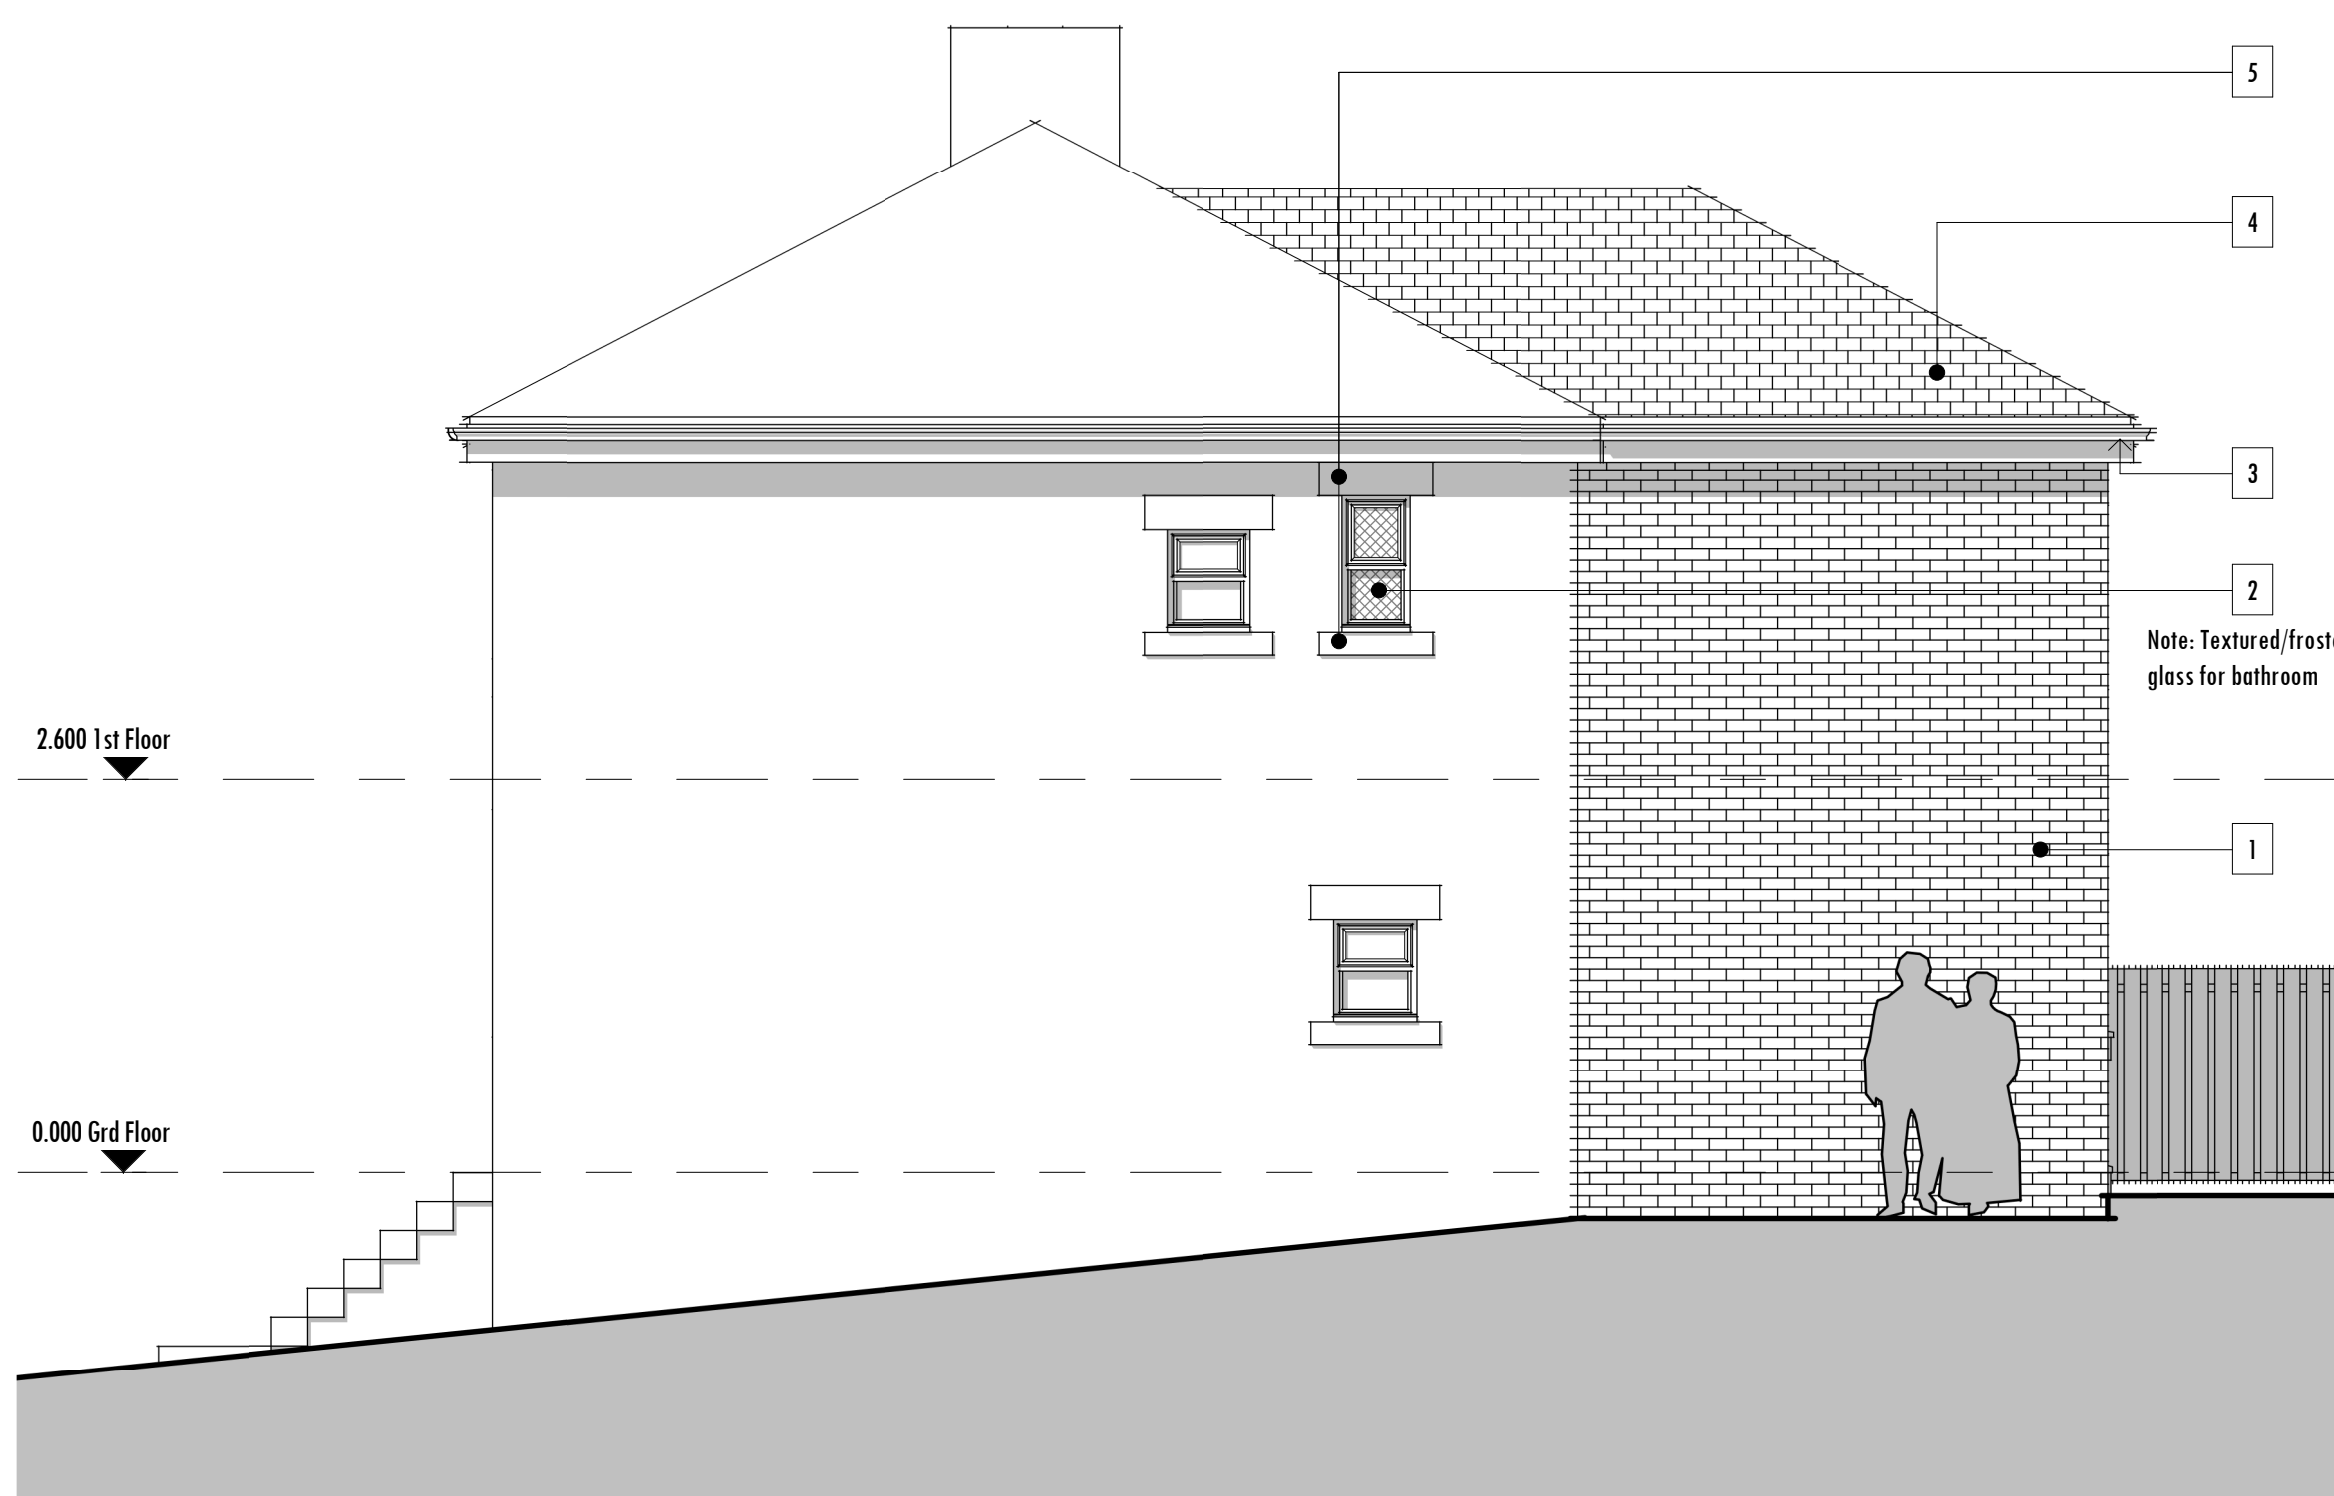

4 Side Elevation
1:50

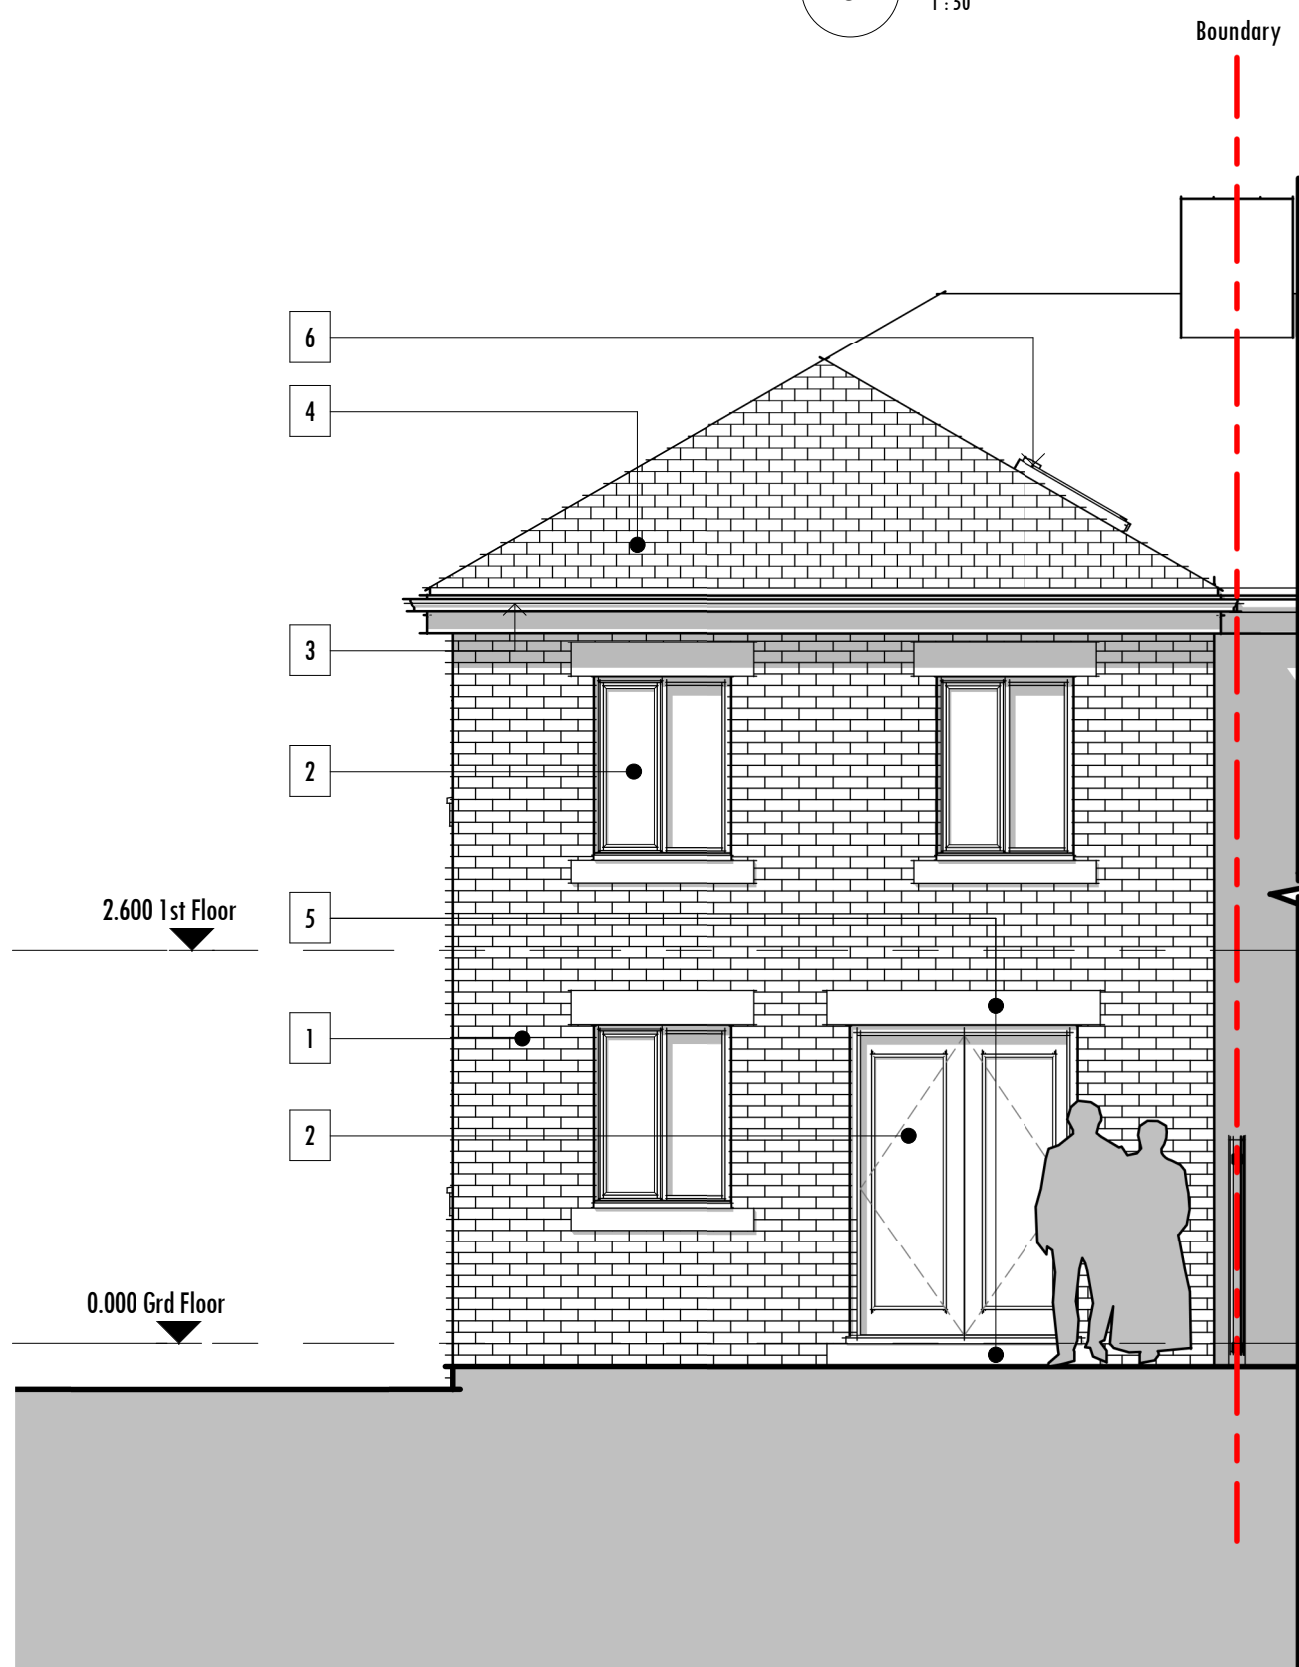

5 Rear Elevation
1:50

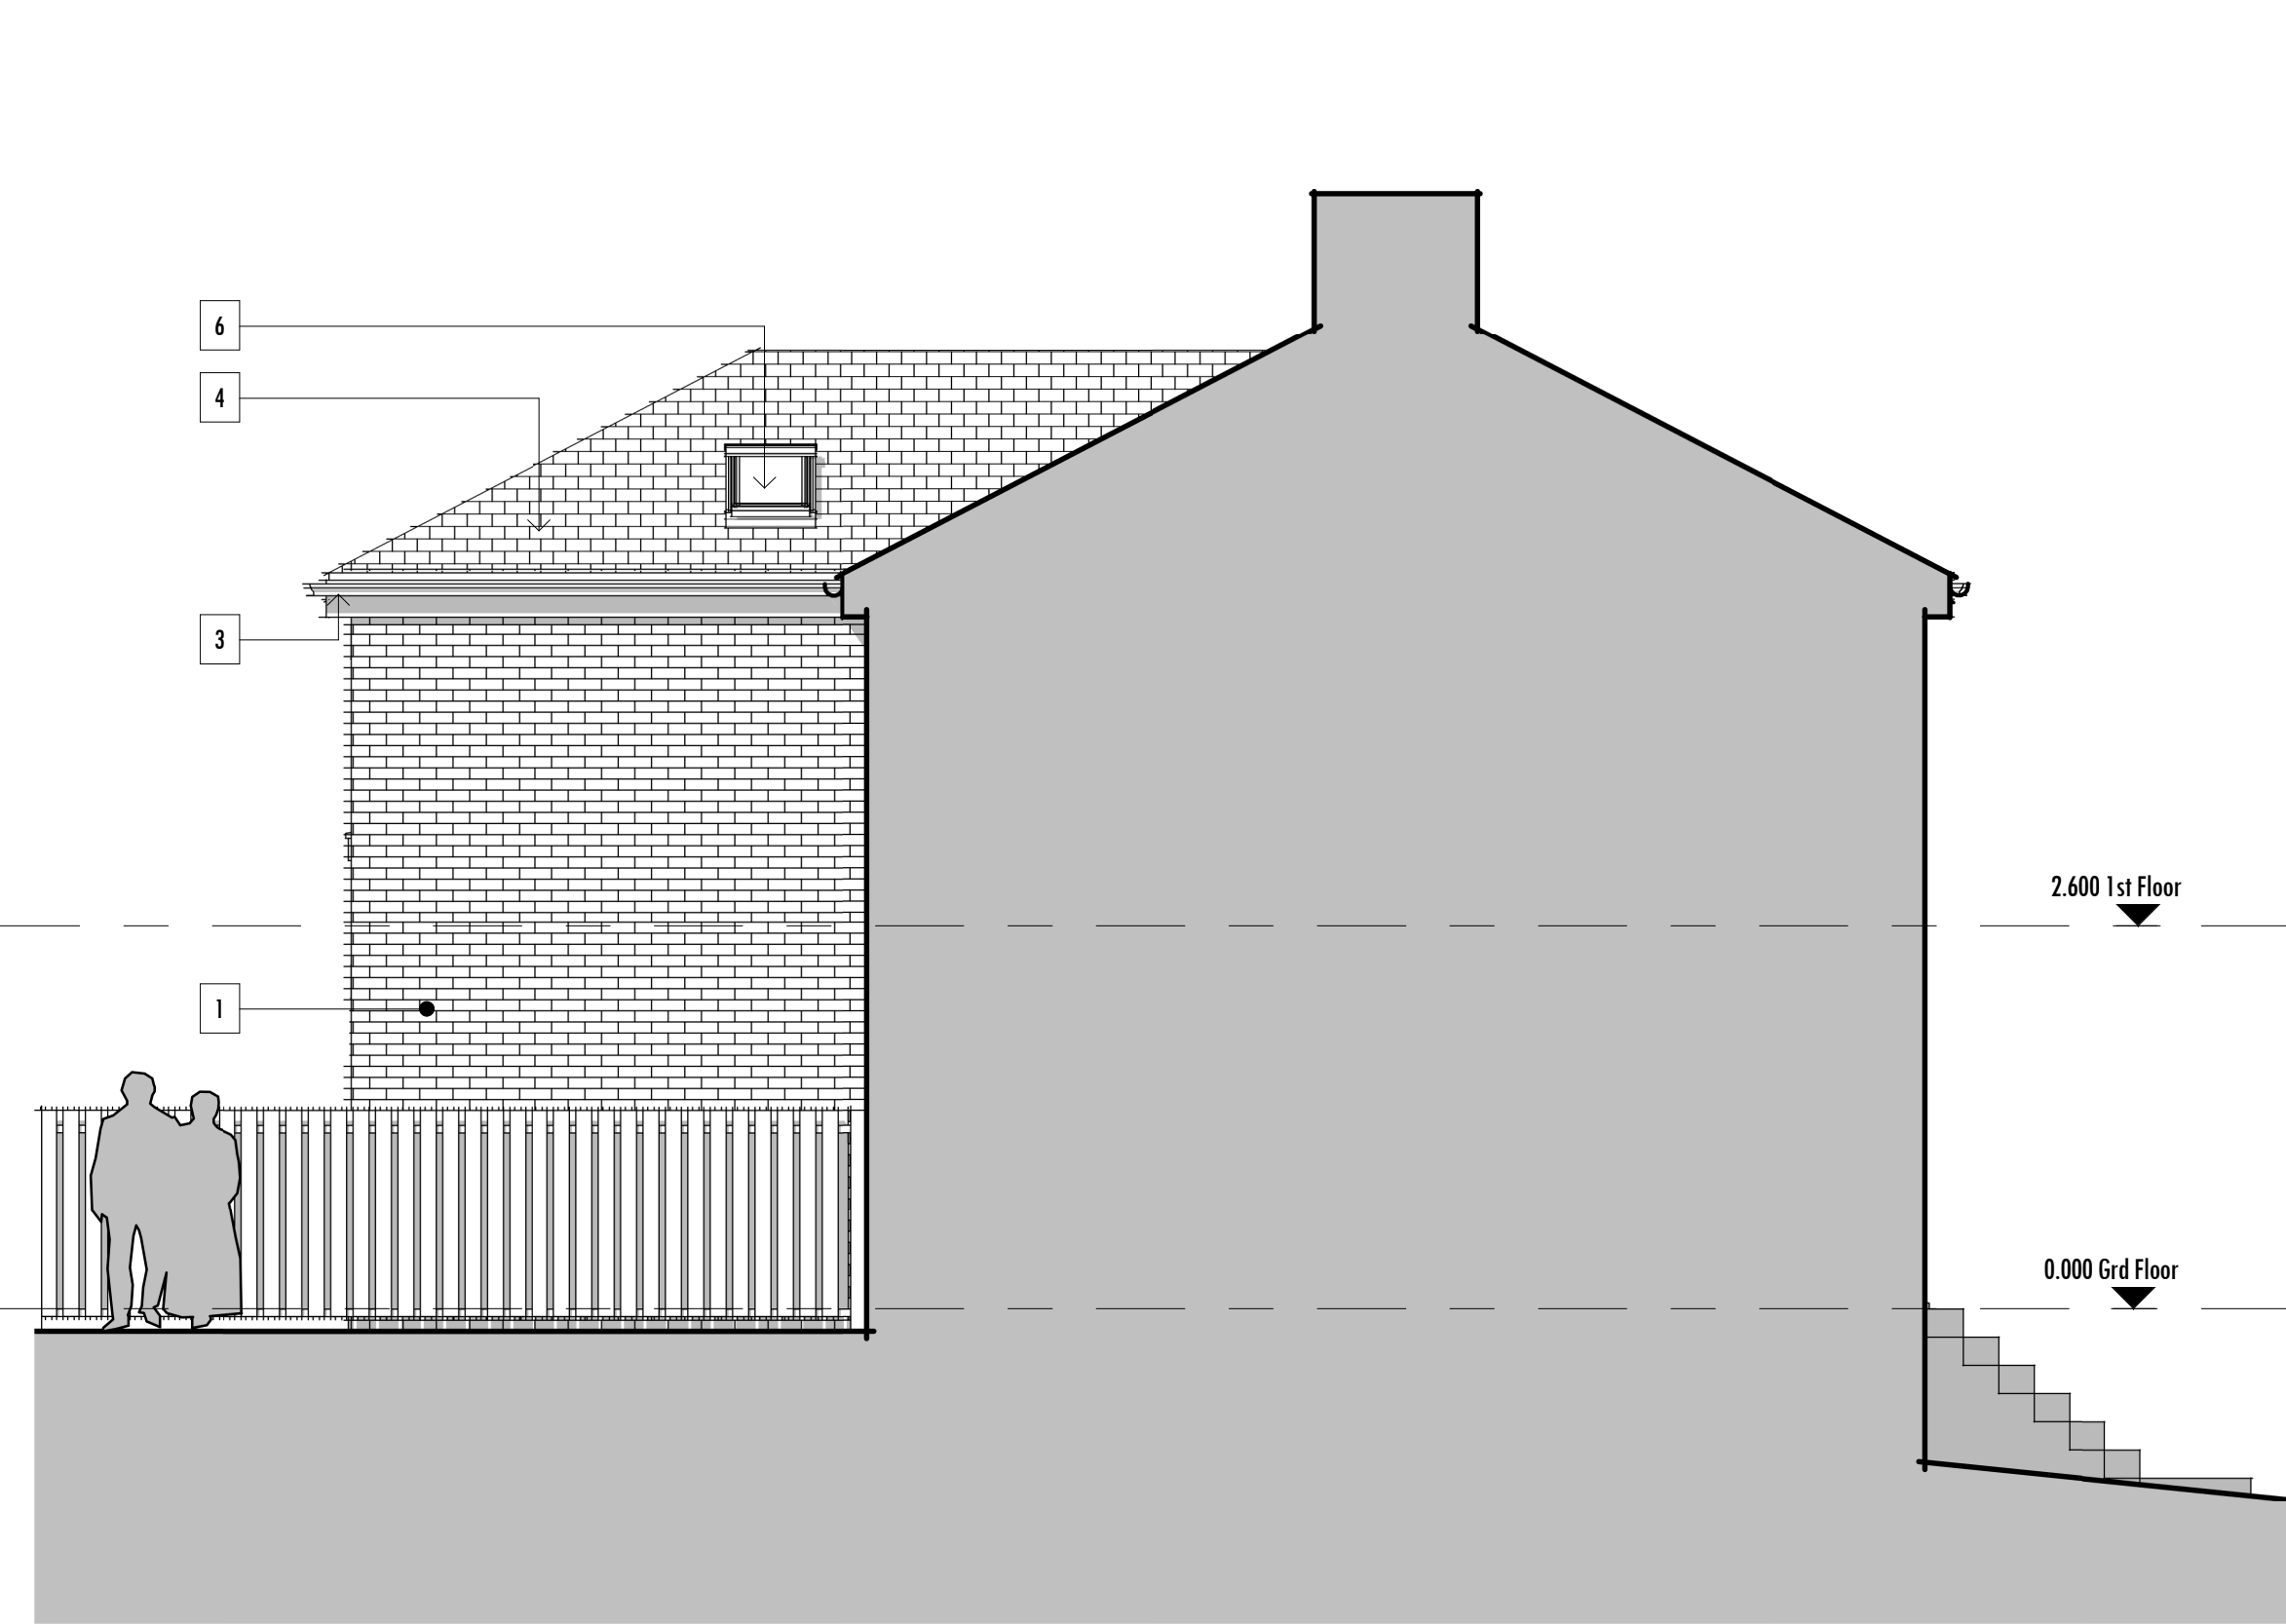

6 Side Elevation
1:50

A1 Paper Scale Check (mm)

0	10	20	30	40	50
---	----	----	----	----	----