


LOCATION PLAN

SEE DRAWING 20-117-02A FOR SOUTHERN PART OF THE SITE

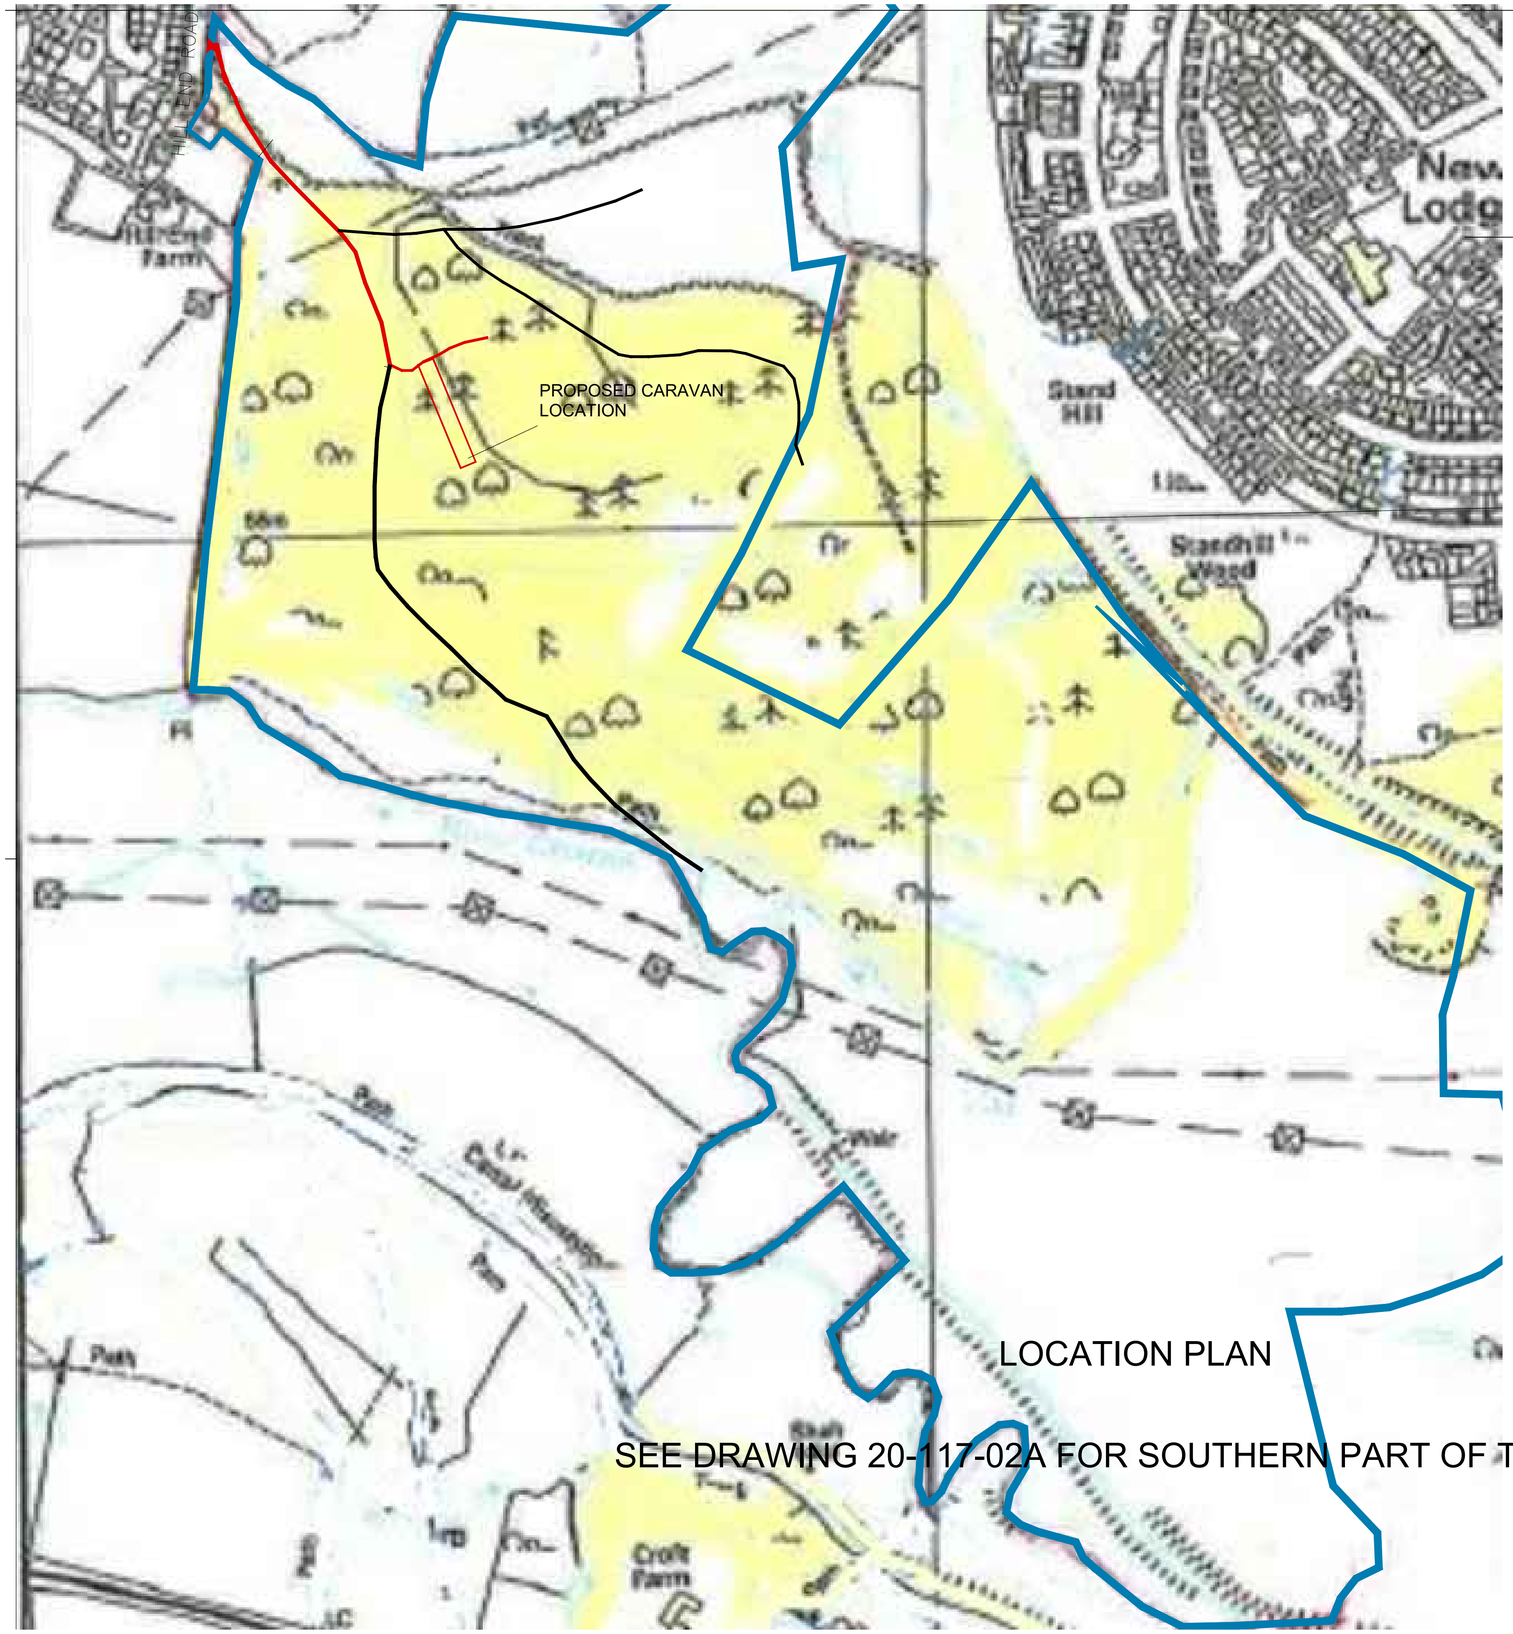

LOCATION PLAN AT SITE ENTRANCE

SCALE 1:1250

White Agus PARTNERSHIP
OFFICE ONE,
34 VICTORIA ROAD,
BARNSLEY,
S70 2BU
Phone: 01226 208482
Email: info@whiteaguspartnership.co.uk
Web: www.whiteaguspartnership.co.uk

ARCHITECTURAL SERVICES

Project.	Client.
PROPOSED CARAVAN PARK MAPPLEWELL MEADOWS FARM, HILL END RD MAPPLEWELL S75 6DX	MR PAUL MARSH
Drawing Title. PLANS AND ELEVATIONS SHEET 1 OF 2	Date. SEPT 2020 / Scale. 1:2500 Ref. 20–117 / Dwg. No. 01 / Rev. A

Date	Suffix	Description	Date	Suffix	Description
27-01-22	A	GENERAL REVISION			