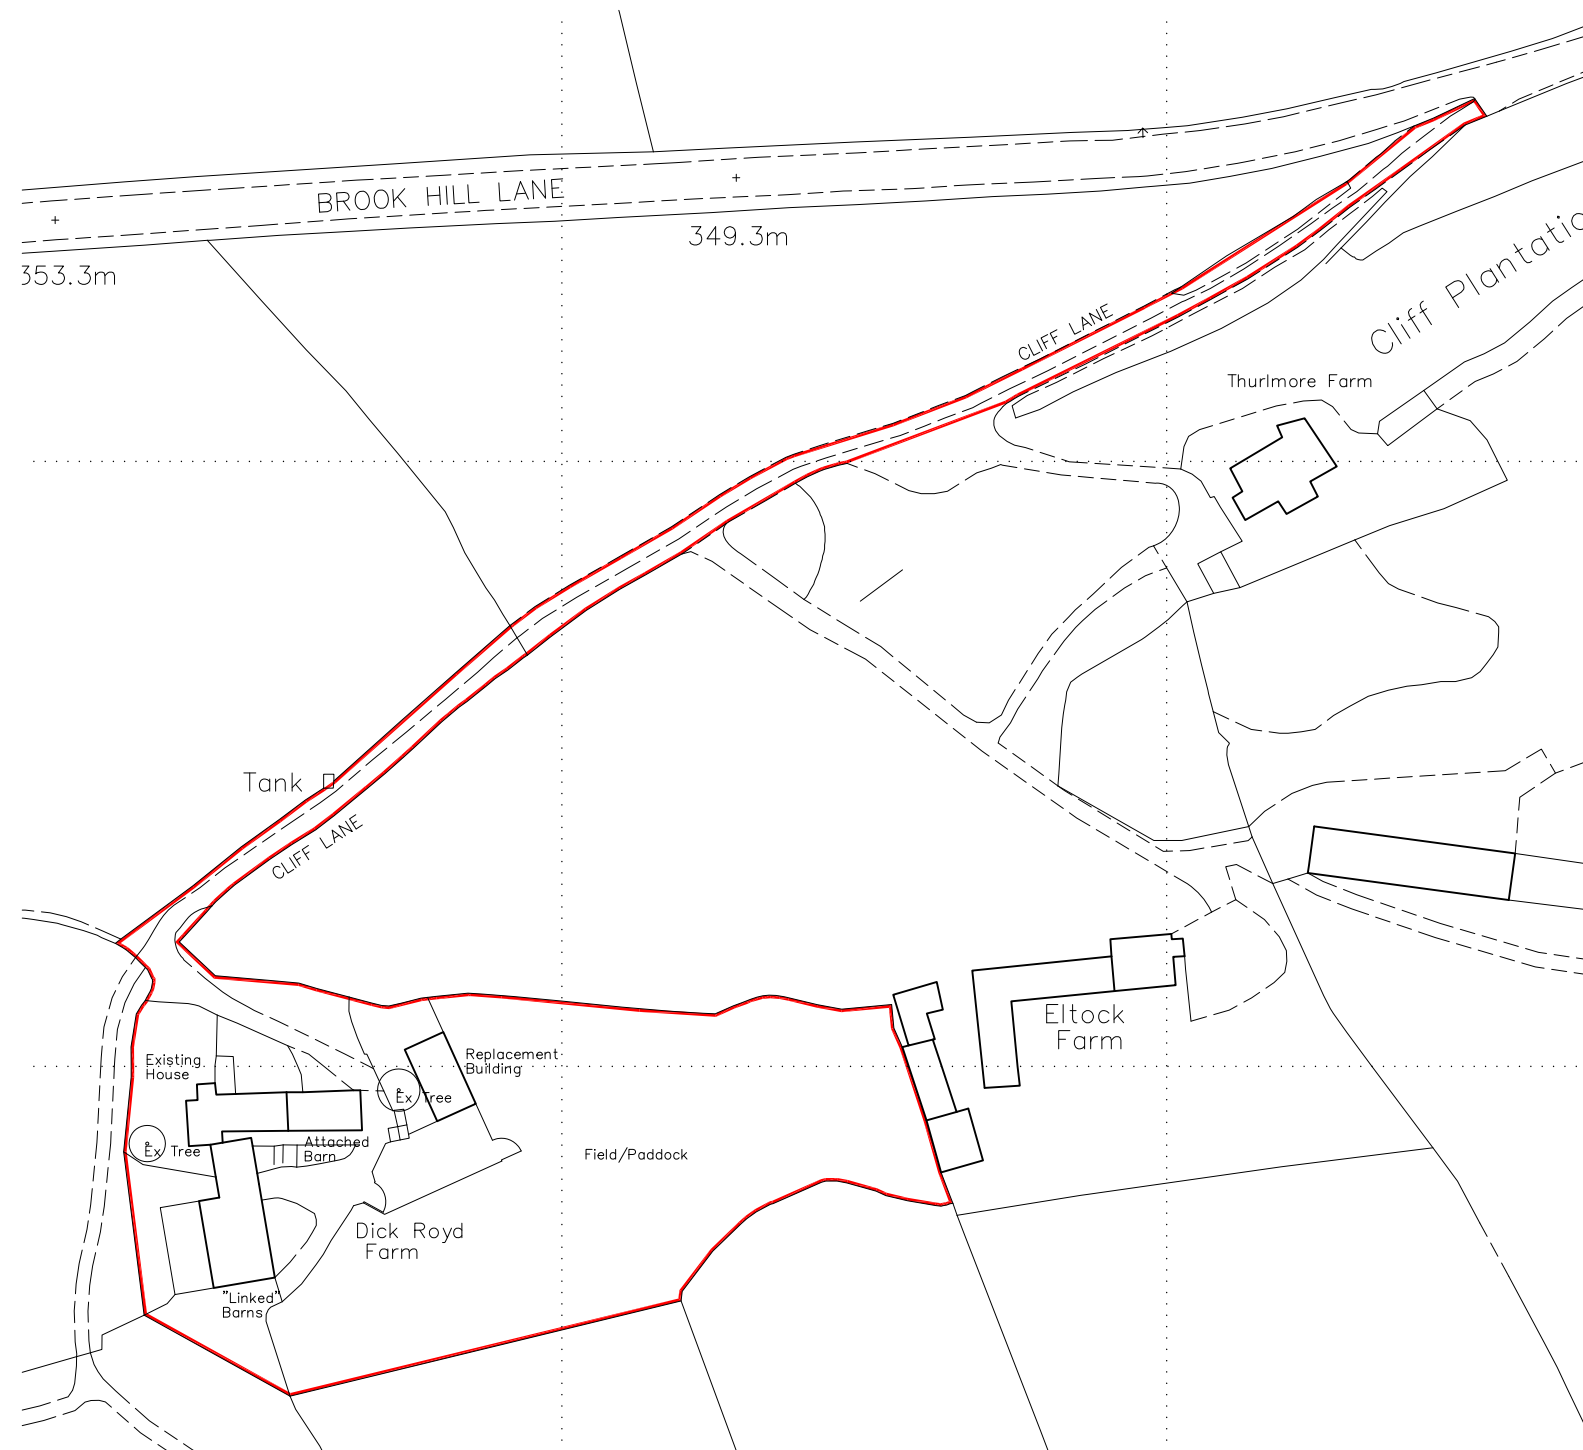


DICK ROYD FARM, CLIFF LANE,
OFF BROOK HILL LANE, CARLECOTES,
SHEFFIELD, S36 4TG.

SITE LOCATION PLAN

0 cm 2 cm 4 cm 6 cm 8 cm 10 cm 12 cm 14 cm 16 cm 18 cm 20 cm

Ref: 201144

Drwg No: 01

Scale: 1:1250 @ A3

Date: APRIL 2012

This drawing and the copyright is the Architectural Company's property and maybe used or reproduced only by agreement. All Dimensions in Millimetres unless specified otherwise and subject to verification on site.



JE Architectural Ltd
23 Windmill Road, Wombwell,
Barnsley, S73 8PW.
Tel/Fax: 01226 754507
Email: jealtd@btconnect.com