


Existing photos of the store



Site Location




Proposed photomontage of Elevation 1

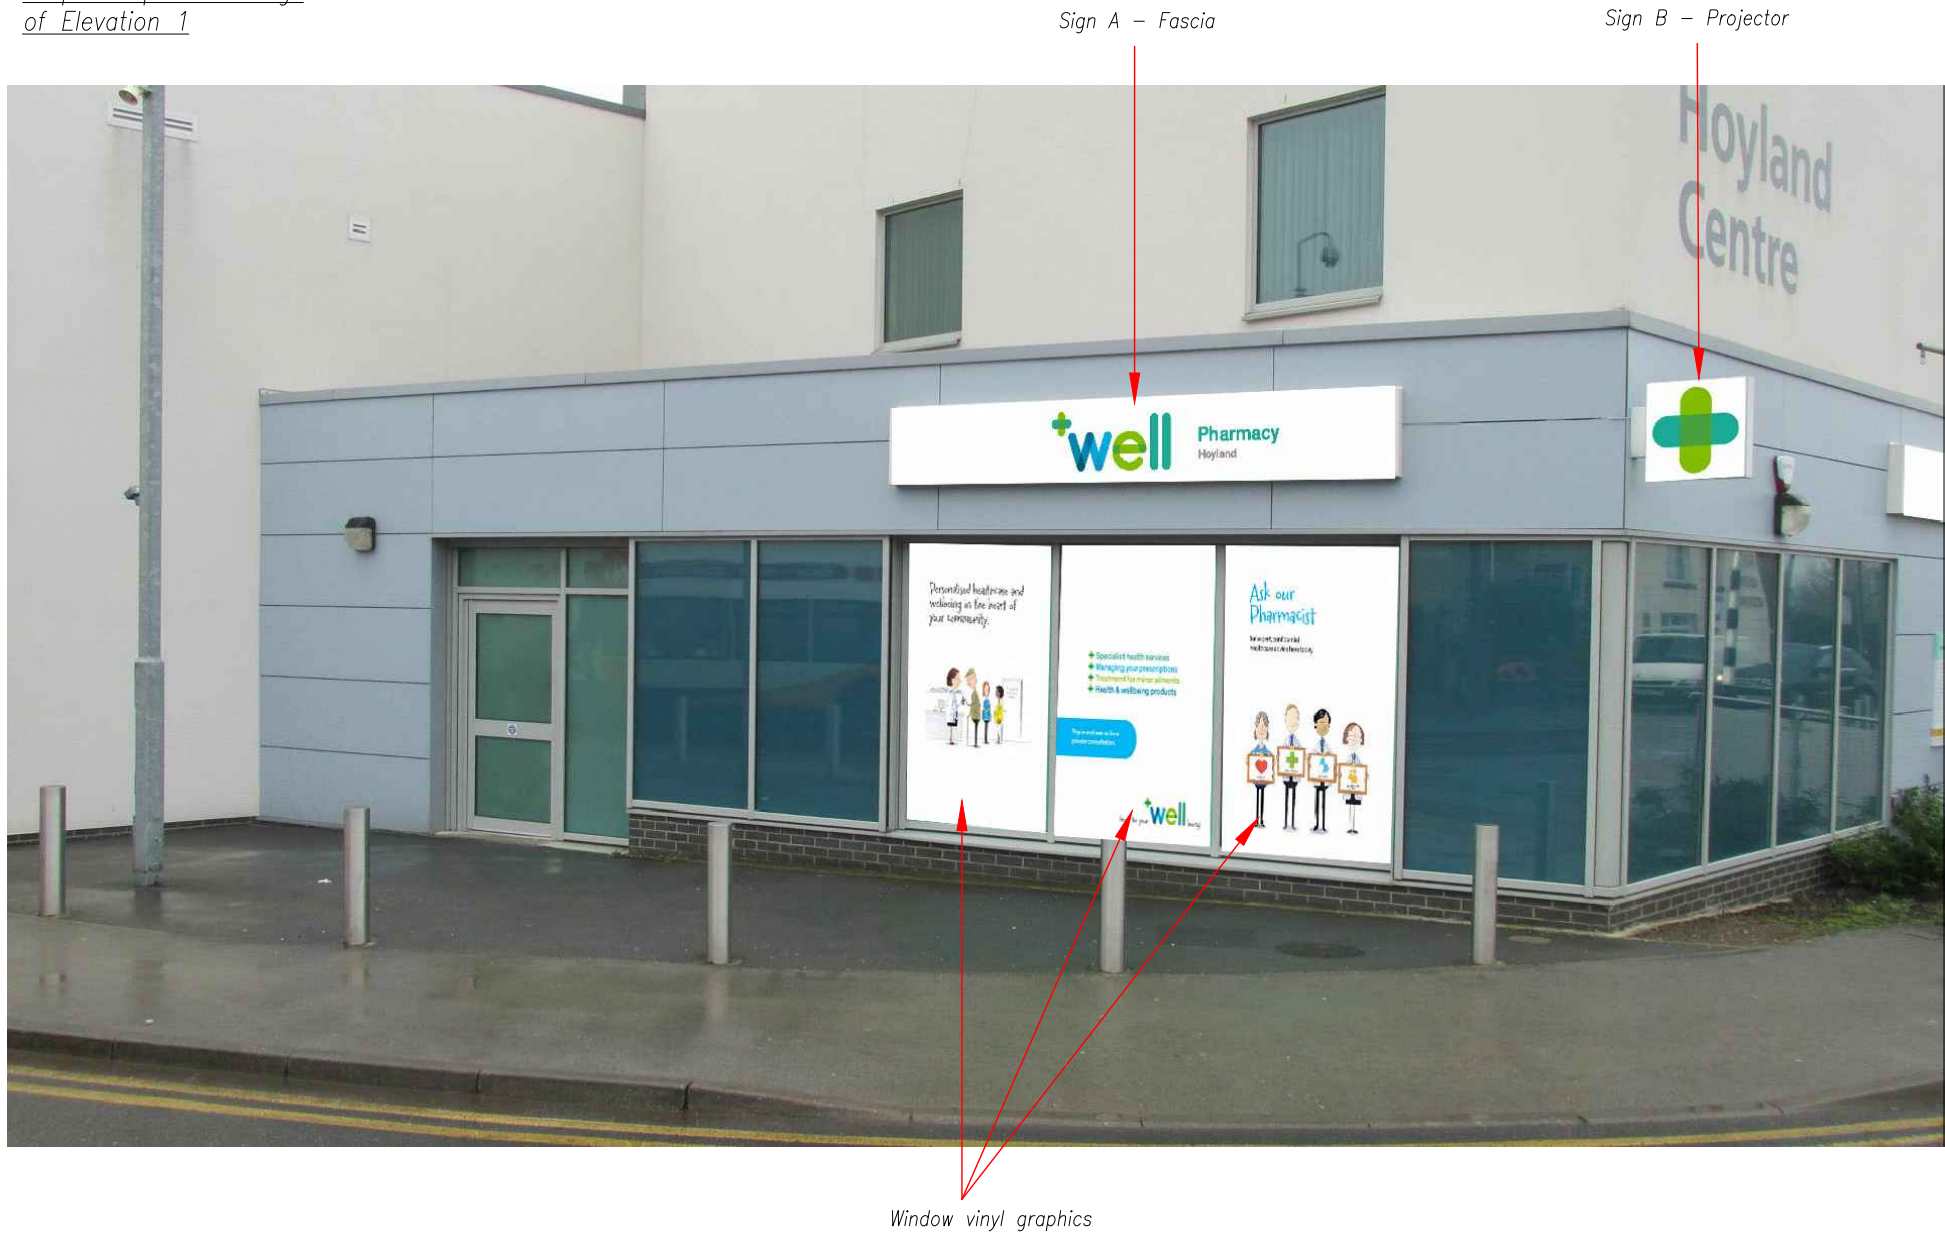

Rev	Date	By	Description
Client: 			Low Risk Fts
Building Planning Category: Not listed, Not Conservation Area			
Site Address: High Street Hoyland S74 9AD			
Dwg Name: 200431 – Hoyland HC			
Dwg No: 1			
Dwg Scale: AS SHOWN_@_A3			
Date: 02/05/2015 Revision:			
Issued for: Client Approval			
Drawn: DJH Checked:			
			
Olympia House Lockwood Court Middleton Grove Leeds LS11 5TY United Kingdom			
Telephone: 0113 270 5595 Facsimile: 0113 277 1143 E-mail: postbox@futurama.ltd.uk			

Proposed photomontage
of Elevation 2

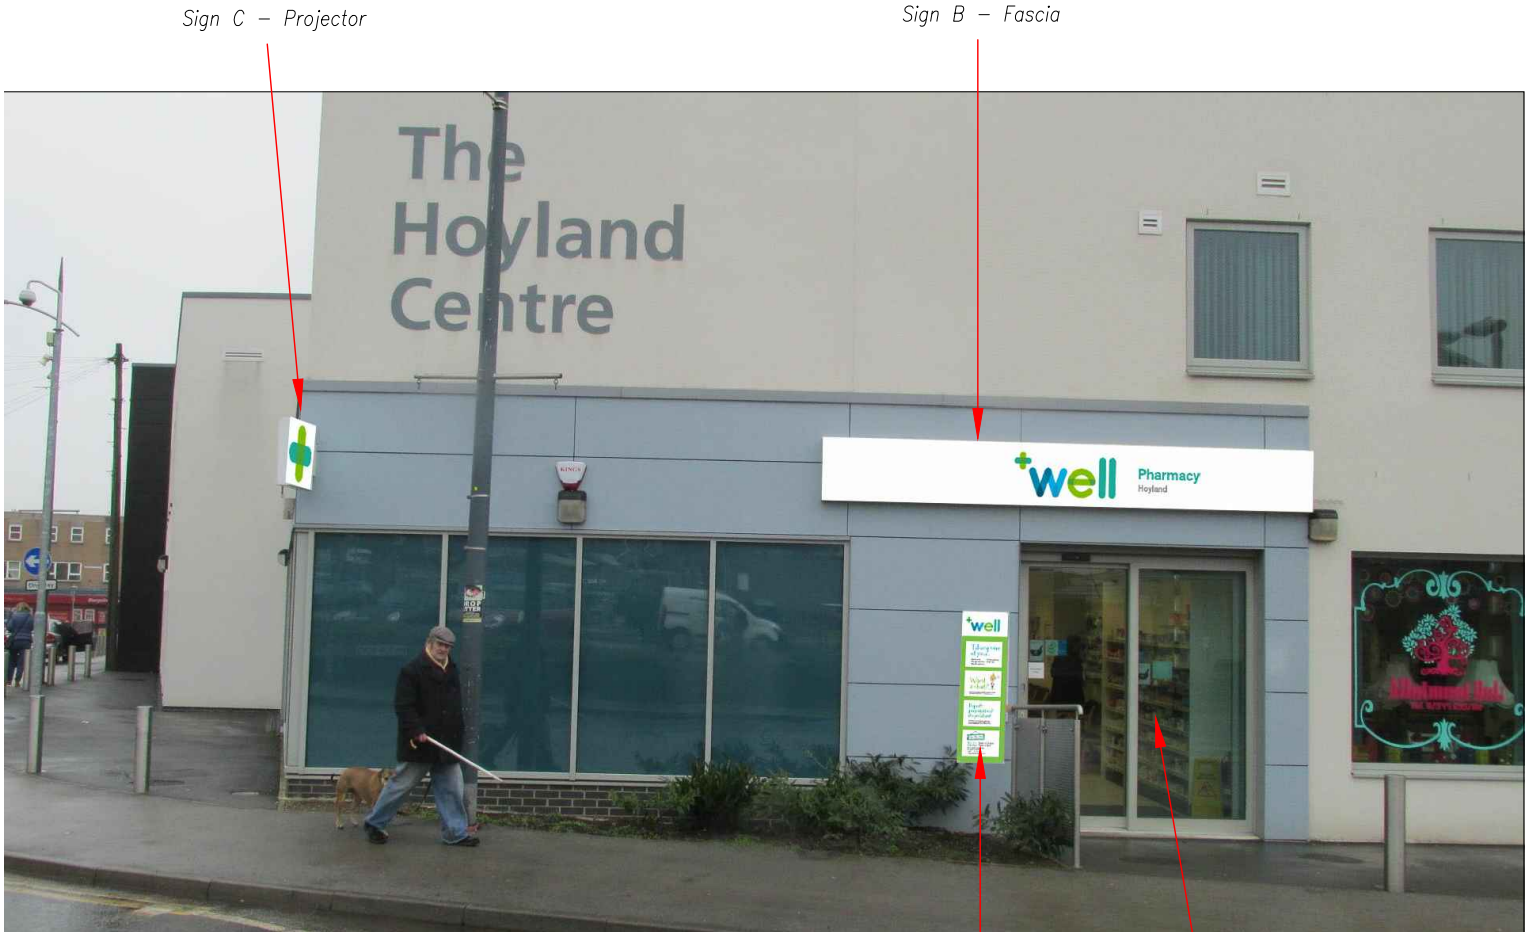


Sign C – Projector

Sign B – Fascia

Sign F
Service menu board

All existing window
stickers to be removed
Push/Pull stickers to
remain if existing

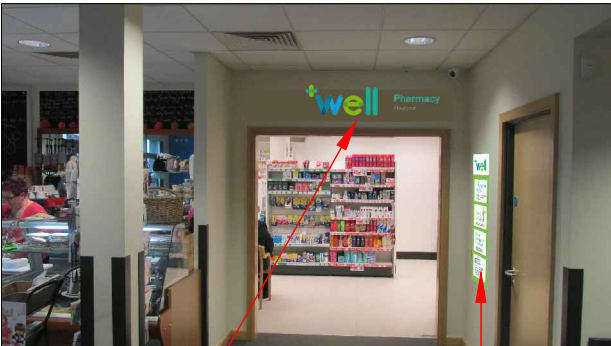


Sign D – Fascia



Sign E
Service menu board

Rev	Date	By	Description
Client: 			Low Risk Fts
Building Planning Category: Not listed, Not Conservation Area			
Site Address: High Street Hoyland S74 9AD			
Dwg Name: 200431 – Hoyland HC			
Dwg No: 2			
Dwg Scale: AS SHOWN_@_A3			
Date: 02/05/2015 Revision:			
Issued for: Client Approval			
Drawn: DJH Checked:			
			
Olympia House Lockwood Court Middleton Grove Leeds LS11 5TY United Kingdom		Telephone: 0113 270 5595 Facsimile: 0113 277 1143 E-mail: postbox@futura.ltd.uk	


Fascia – A
Scale 1:20@A3

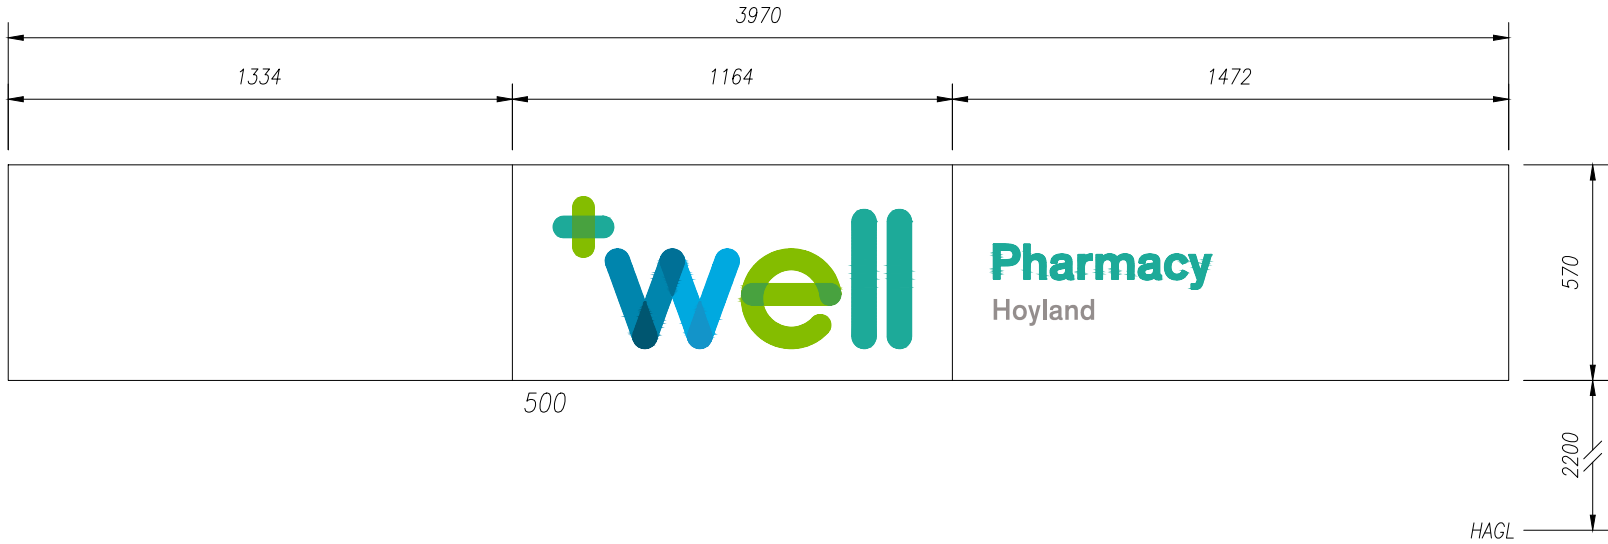

Fascia – B
Scale 1:20@A3

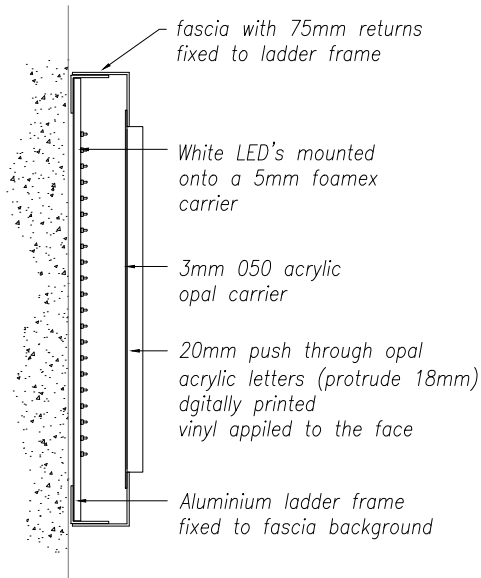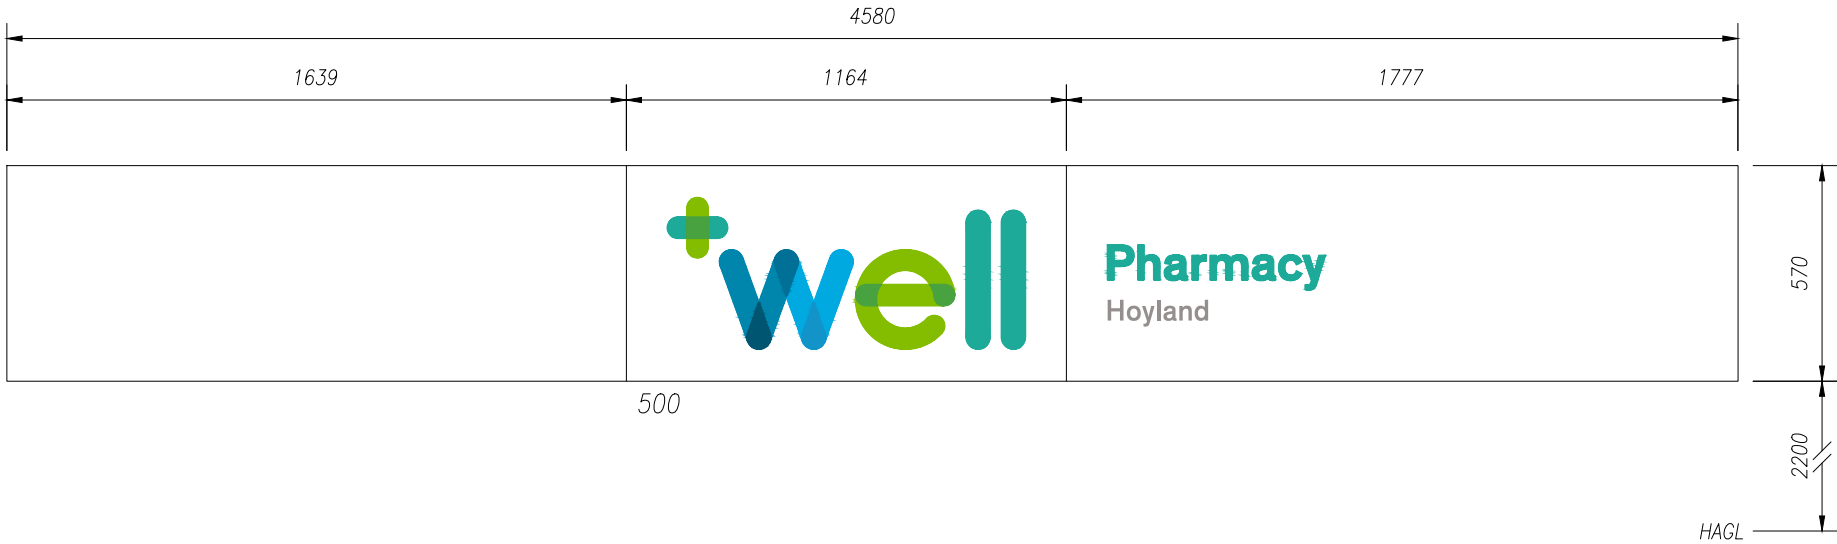

Fascia Section
Scale 1:10@A3

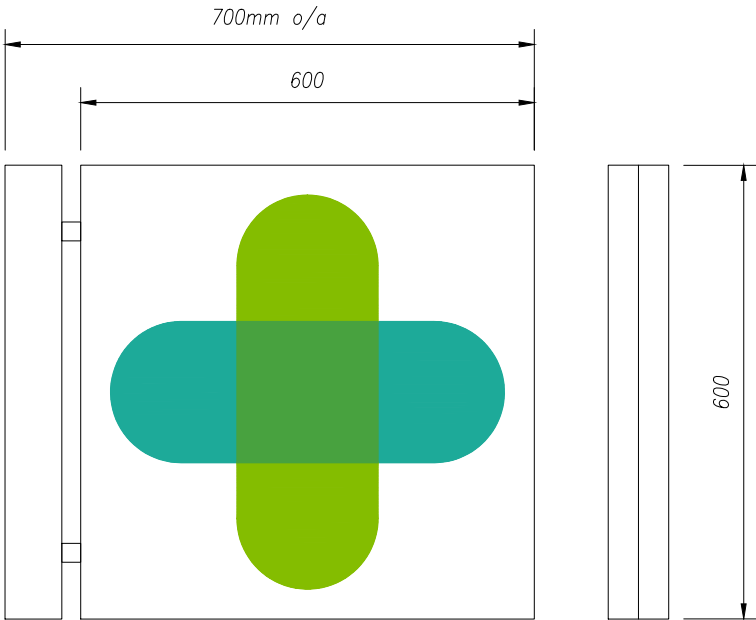

Projector
Scale 1:10@A3
HAGL:2200

Signage specification:
(Primary Internally Illuminated)

2mm Aluminium tray panel, 75mm deep on an internal aluminium ladder frame & powder coated RAL 9003 White.

The cross '+' and the letters 'well' to be pushed through 20mm opal acrylic bonded to a 3mm acrylic carrier with digitally printed vinyl display applied to the face (Letters and '+' to protrude 18mm)

The text 'Pharmacy' to be backed up with 3mm opal acrylic with 3M 3630-236 vinyl applied to the face. The 'Town name' text to be applied vinyl, Avery Matt Grey 530.

Internally illuminated by White Sloan V180 LED's.

Rev	Date	By	Description
Client:			 Low Risk Fts
Building Planning Category: Not listed, Not Conservation Area			
Site Address:		High Street Hoyland S74 9AD	
Dwg Name:		200431 – Hoyland HC	
Dwg No:		3	
Dwg Scale:		AS SHOWN_@_A3	
Date:		02/05/2015	
Issued for:		Client Approval	
Drawn:		DJH	
Checked:			
			
Olympia House Lockwood Court Middleton Grove Leeds LS11 5TY United Kingdom		Telephone: 0113 270 5595 Facsimile: 0113 277 1143 E-mail: postbox@futurama.ltd.uk	


Projector Specification:
(Primary Internally Illuminated)

Constructed from two back to back, 40mm deep aluminium trays around a fabricated aluminium frame with fixing points within the unit. Face panels to be Powder coated RAL 9003 White 60% Gloss.


The cross '+' to be push through 10mm opal acrylic bonded to a 3mm acrylic carrier digitally printed vinyl applied to the face. ('+' to protrude 8mm)

Internally illuminated by GE miniMax white LED's

Fascia – D
Scale 1:20@A3

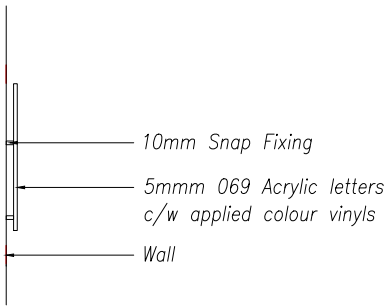

Fascia Section
Scale 1:10@A3

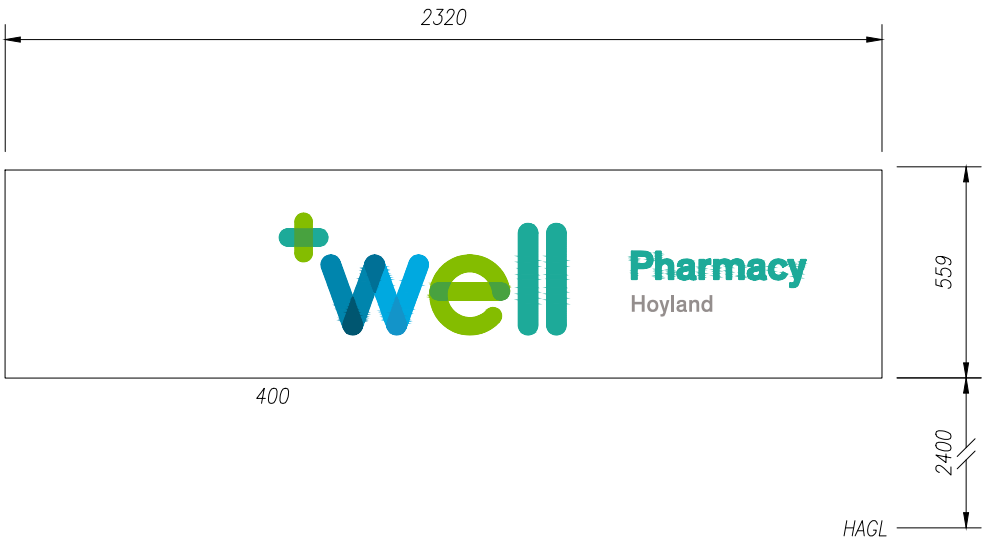

Signage specification:
(Non illuminated – single letters)

Fixed to wall


The cross '+' and the letters 'well' to be 5mm Dense White 069 acrylic fixed on 10mm Snap fixing standoffs. Digitally printed colour display applied to the face. (White Translucent Vinyl 4500 & DOL 3100 Matt laminate.)

The text 'Pharmacy' to be applied Vinyl to match Pantone Ref 2241.

The 'Town name' text to be applied Vinyl, Avery Matt Grey 530.


Note
Will need to liase with Health centre regarding install.
Sign D : Background will need to be made good, prior the install of new sign.
Unable to remove the internally applied graphic viynls, leave in place.

Rev	Date	By	Description
Client: 			Low Risk Fts
Building Planning Category: Not listed, Not Conservation Area			
Site Address: High Street Hoyland S74 9AD			
Dwg Name: 200431 – Hoyland HC			
Dwg No: 4			
Dwg Scale: AS SHOWN_@_A3			
Date: 02/05/2015 Revision:			
Issued for: Client Approval			
Drawn: DJH Checked:			
delivering branded environments™ 			
Olympia House Telephone: Lockwood Court 0113 270 5595 Middleton Grove Facsimile: Leeds 0113 277 1143 LS11 5TY E-mail: United Kingdom postbox@futurama.ltd.uk			

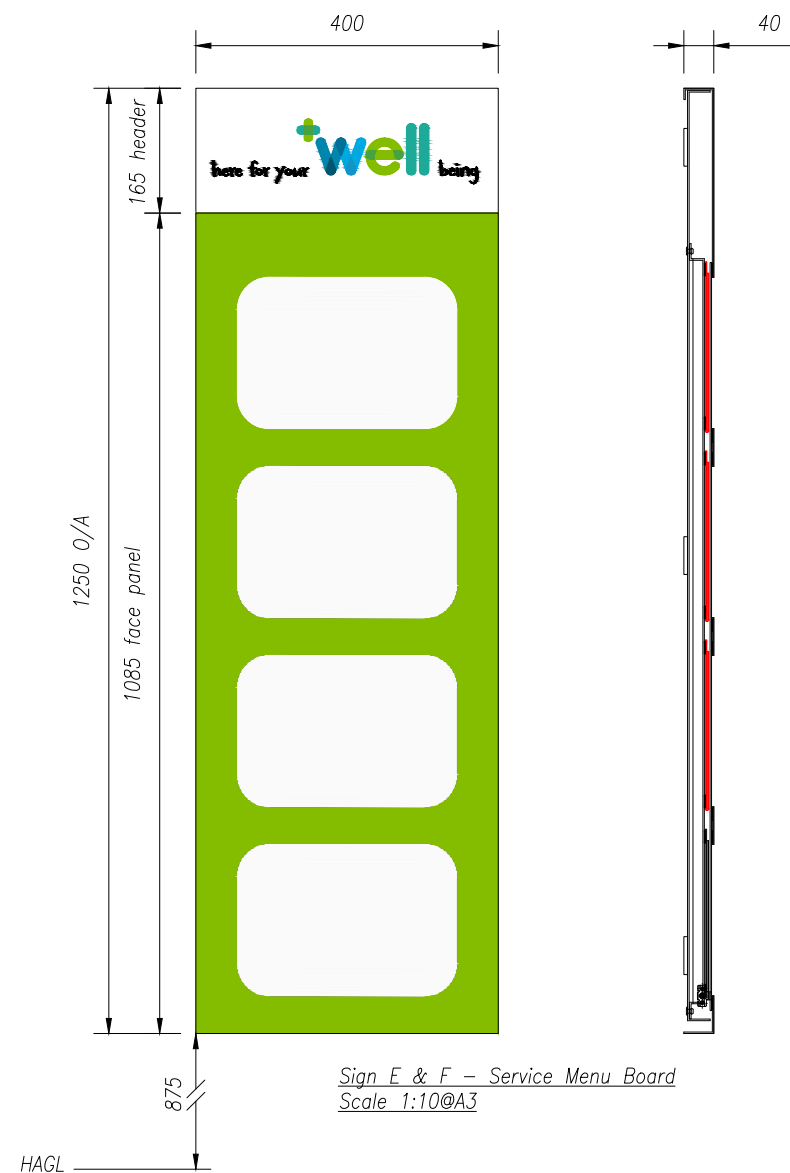

Service Menu Board Specs:
 Face tray panel from folded & welded 2mm
 Aluminium with 4No CNC routed window apertures.
 The apertures are backed up with 2mm clear acrylic.
 The face panel is to be finished to match:
 Well green PMS376c 40% Gloss
 White vinyl header to applied to the top of the panel,
 vinyl header to have digitally print colour display.


Rev	Date	By	Description
Client:			
			
Building Planning Category: Not listed, Not Conservation Area			
Site Address: High Street Hoyland S74 9AD			
Dwg Name: 200431 - Hoyland HC			
Dwg No: 5			
Dwg Scale: AS SHOWN_@_A3			
Date: 02/05/2015 Revision:			
Issued for: Client Approval			
Drawn: DJH Checked:			
			
Olympia House Lockwood Court Middleton Grove Leeds LS11 5TY United Kingdom		Telephone: 0113 270 5595 Facsimile: 0113 277 1143 E-mail: postbox@futurama.ltd.uk	

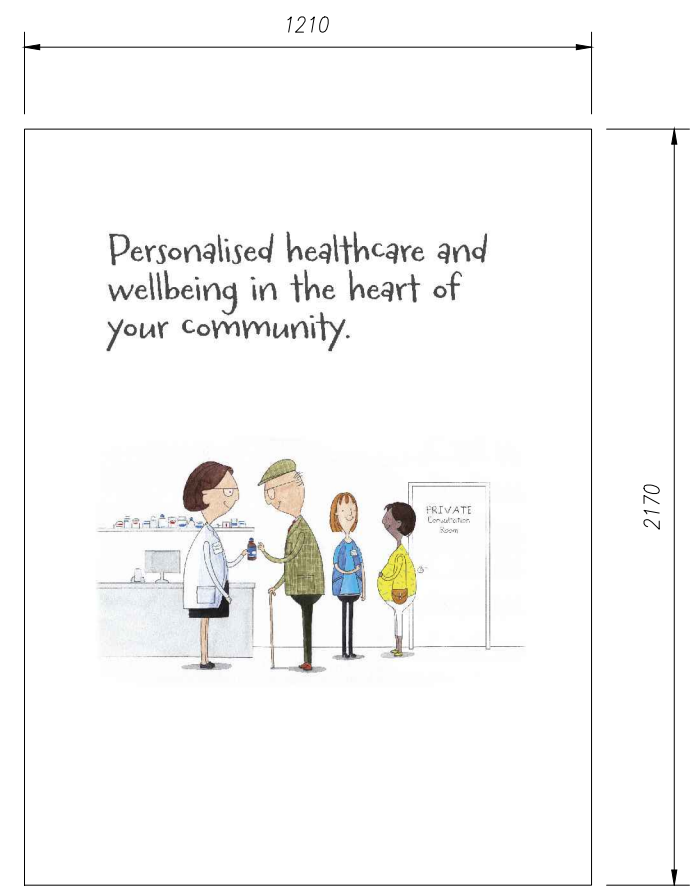

A1 Portrait



B1 Portrait

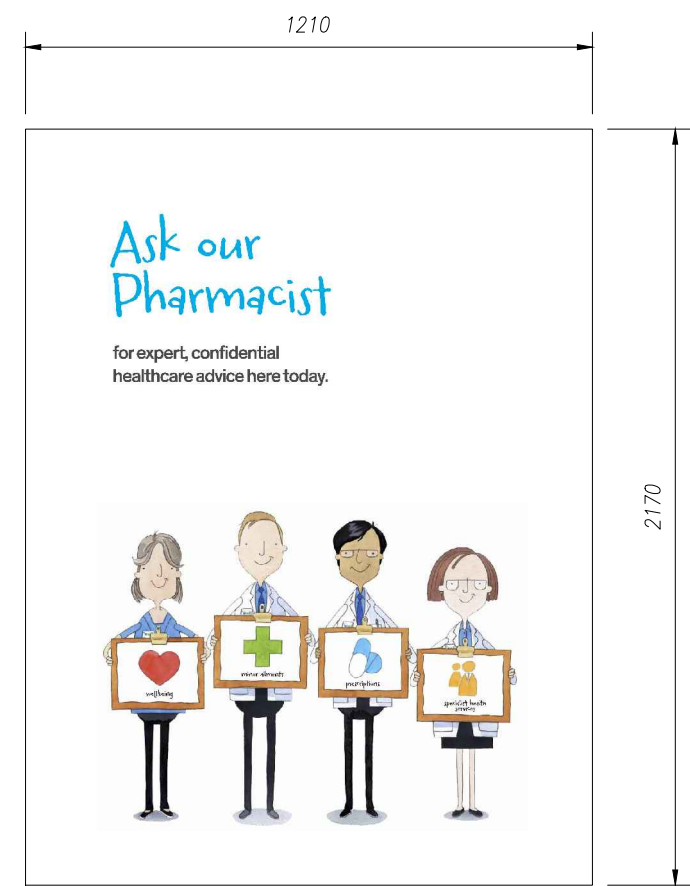

C Portrait

Rev	Date	By	Description
Client: 			Low Risk Fts
Building Planning Category: Not listed, Not Conservation Area			
Site Address: High Street Hoyland S74 9AD			
Dwg Name: 200431 – Hoyland HC			
Dwg No: 6			
Dwg Scale: AS SHOWN_@_A3			
Date: 02/05/2015 Revision:			
Issued for: Client Approval			
Drawn: DJH Checked:			
			
Olympia House Lockwood Court Middleton Grove Leeds LS11 5TY United Kingdom		Telephone: 0113 270 5595 Facsimile: 0113 277 1143 E-mail: postbox@futura.ltd.uk	