


Revision		Date
A	AMENDED TO SUIT PLANNERS COMMENTS	07-07-10
B	HOUSE TYPES REVISED TO INCLUDE PASSAGEWAYS	27-09-10

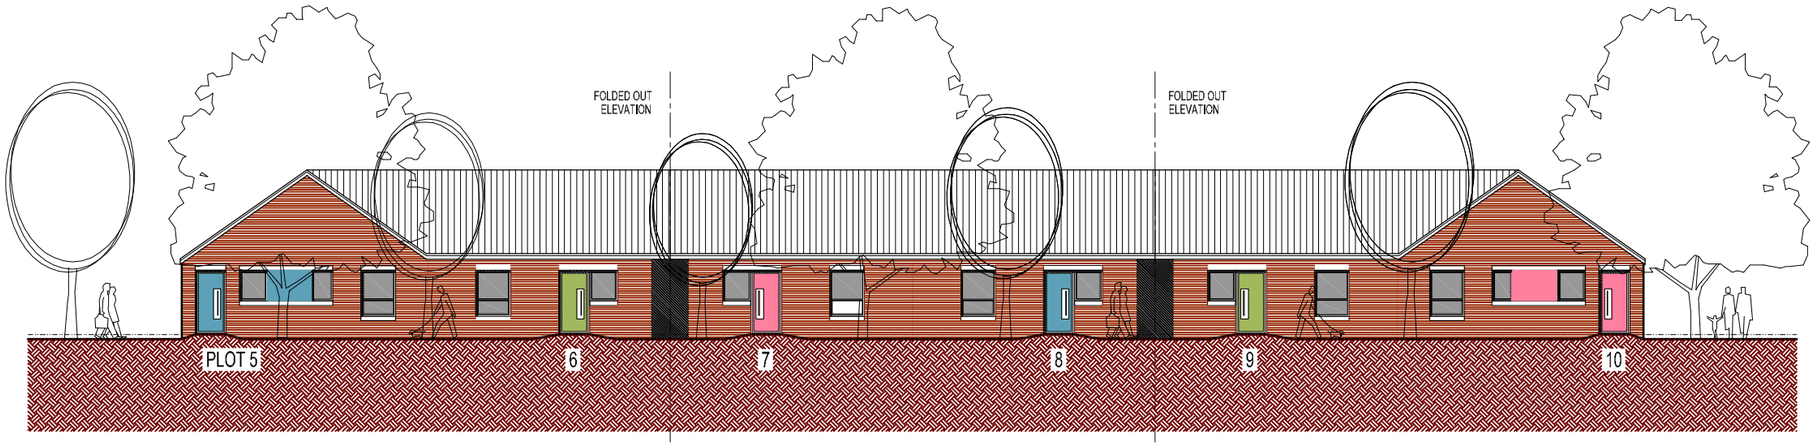


ELEVATION A, ROADSIDE, 1:200

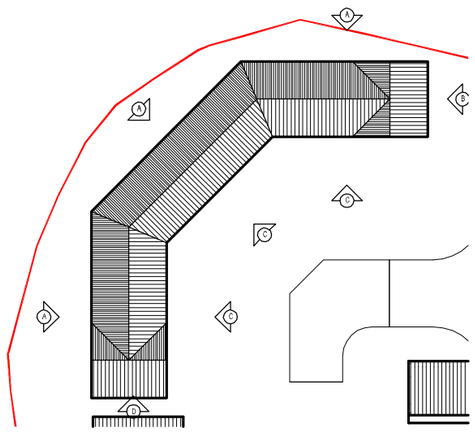


KEY TO ELEVATIONS, NTS

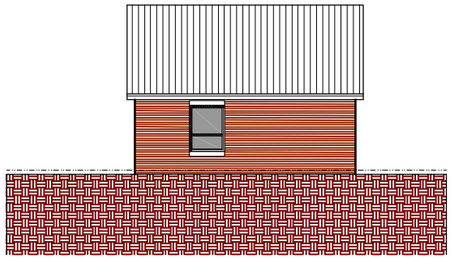

ELEVATION B 1:200

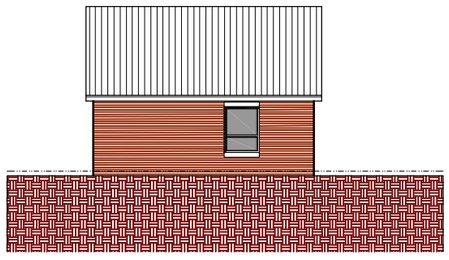


ELEVATION D 1:200

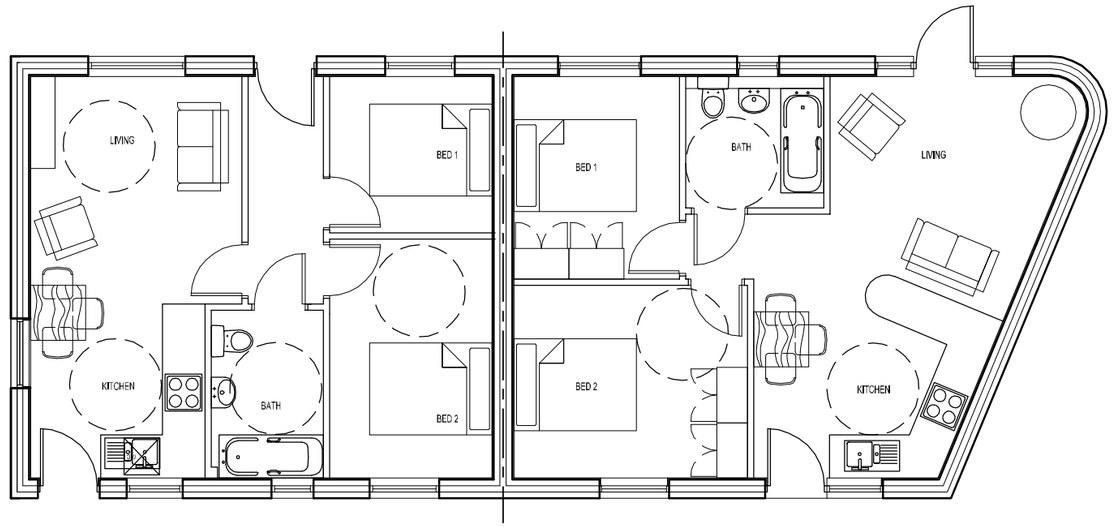

BUNGALOW LAYOUT TYPE 1- 1:100

BUNGALOW LAYOUT TYPE 2- 1:100

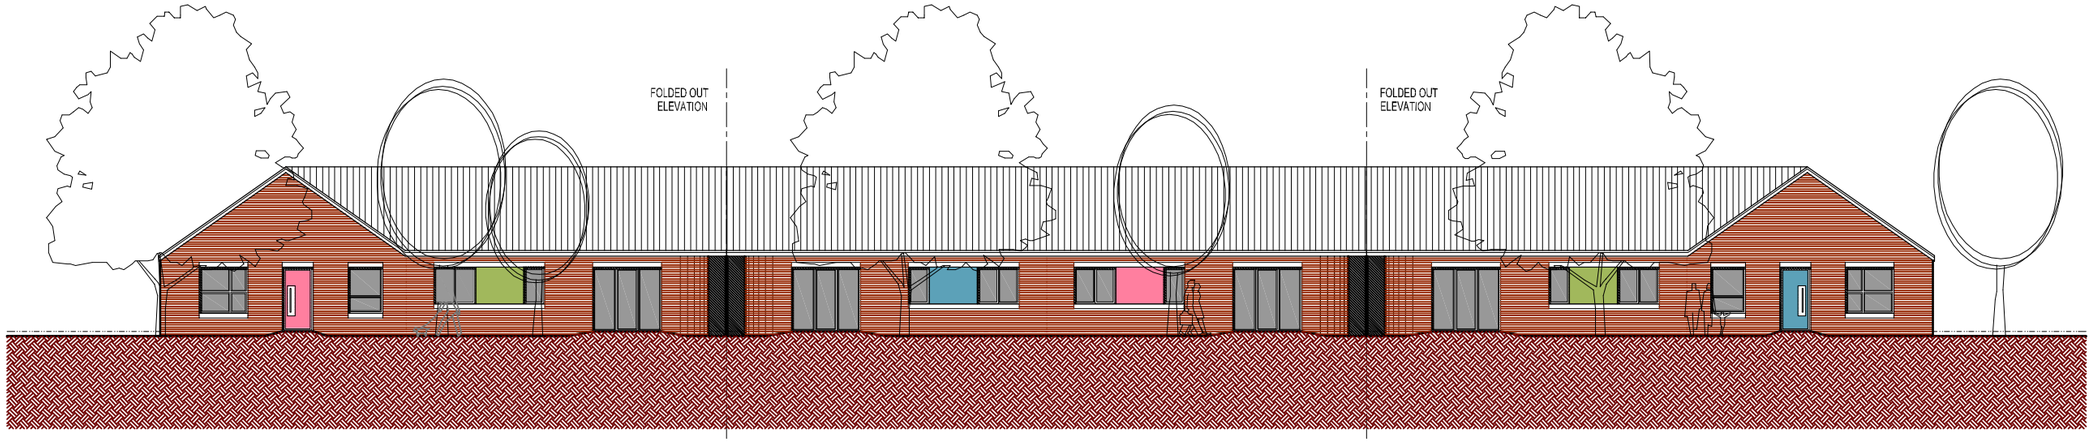

ELEVATION C, COURTYARD, 1:200

coda

Coda Studios Ltd
Hope Works, 25 Mowbray Street,
Sheffield, S3 8EL
t: 0114 279 6003 f: 0114 279 6004
e:information@codastudios.co.uk

Client	FENWOOD ESTATES	Client
Job	ALDHAM	Job
Drawing	BUNGALOW PLANS & ELEVATIONS	Title

DRAWN	CHECKED	DATE	SCALE	
			A3 ISSUE:	A1 ISSUE:
RS	-	09/2010	1:100 / 1:200	1:50 / 1:200 / 1:500

REVISION	DRAWING STATUS	DRAWING NUMBER
B	Planning	1711-002

© COPYRIGHT EXISTS ON THE DESIGNS AND INFORMATION SHOWN ON THIS DRAWING
The Contractor must verify all dimensions on site before making shop drawings or commencing work of any kind. No dimensions to be scaled from this drawing. Architect to be notified of any discrepancies in dimensions immediately.