
ORDNANCE SURVEY CROWN COPYRIGHT. ALL RIGHTS RESERVED.
LICENCE NUMBER 100020449

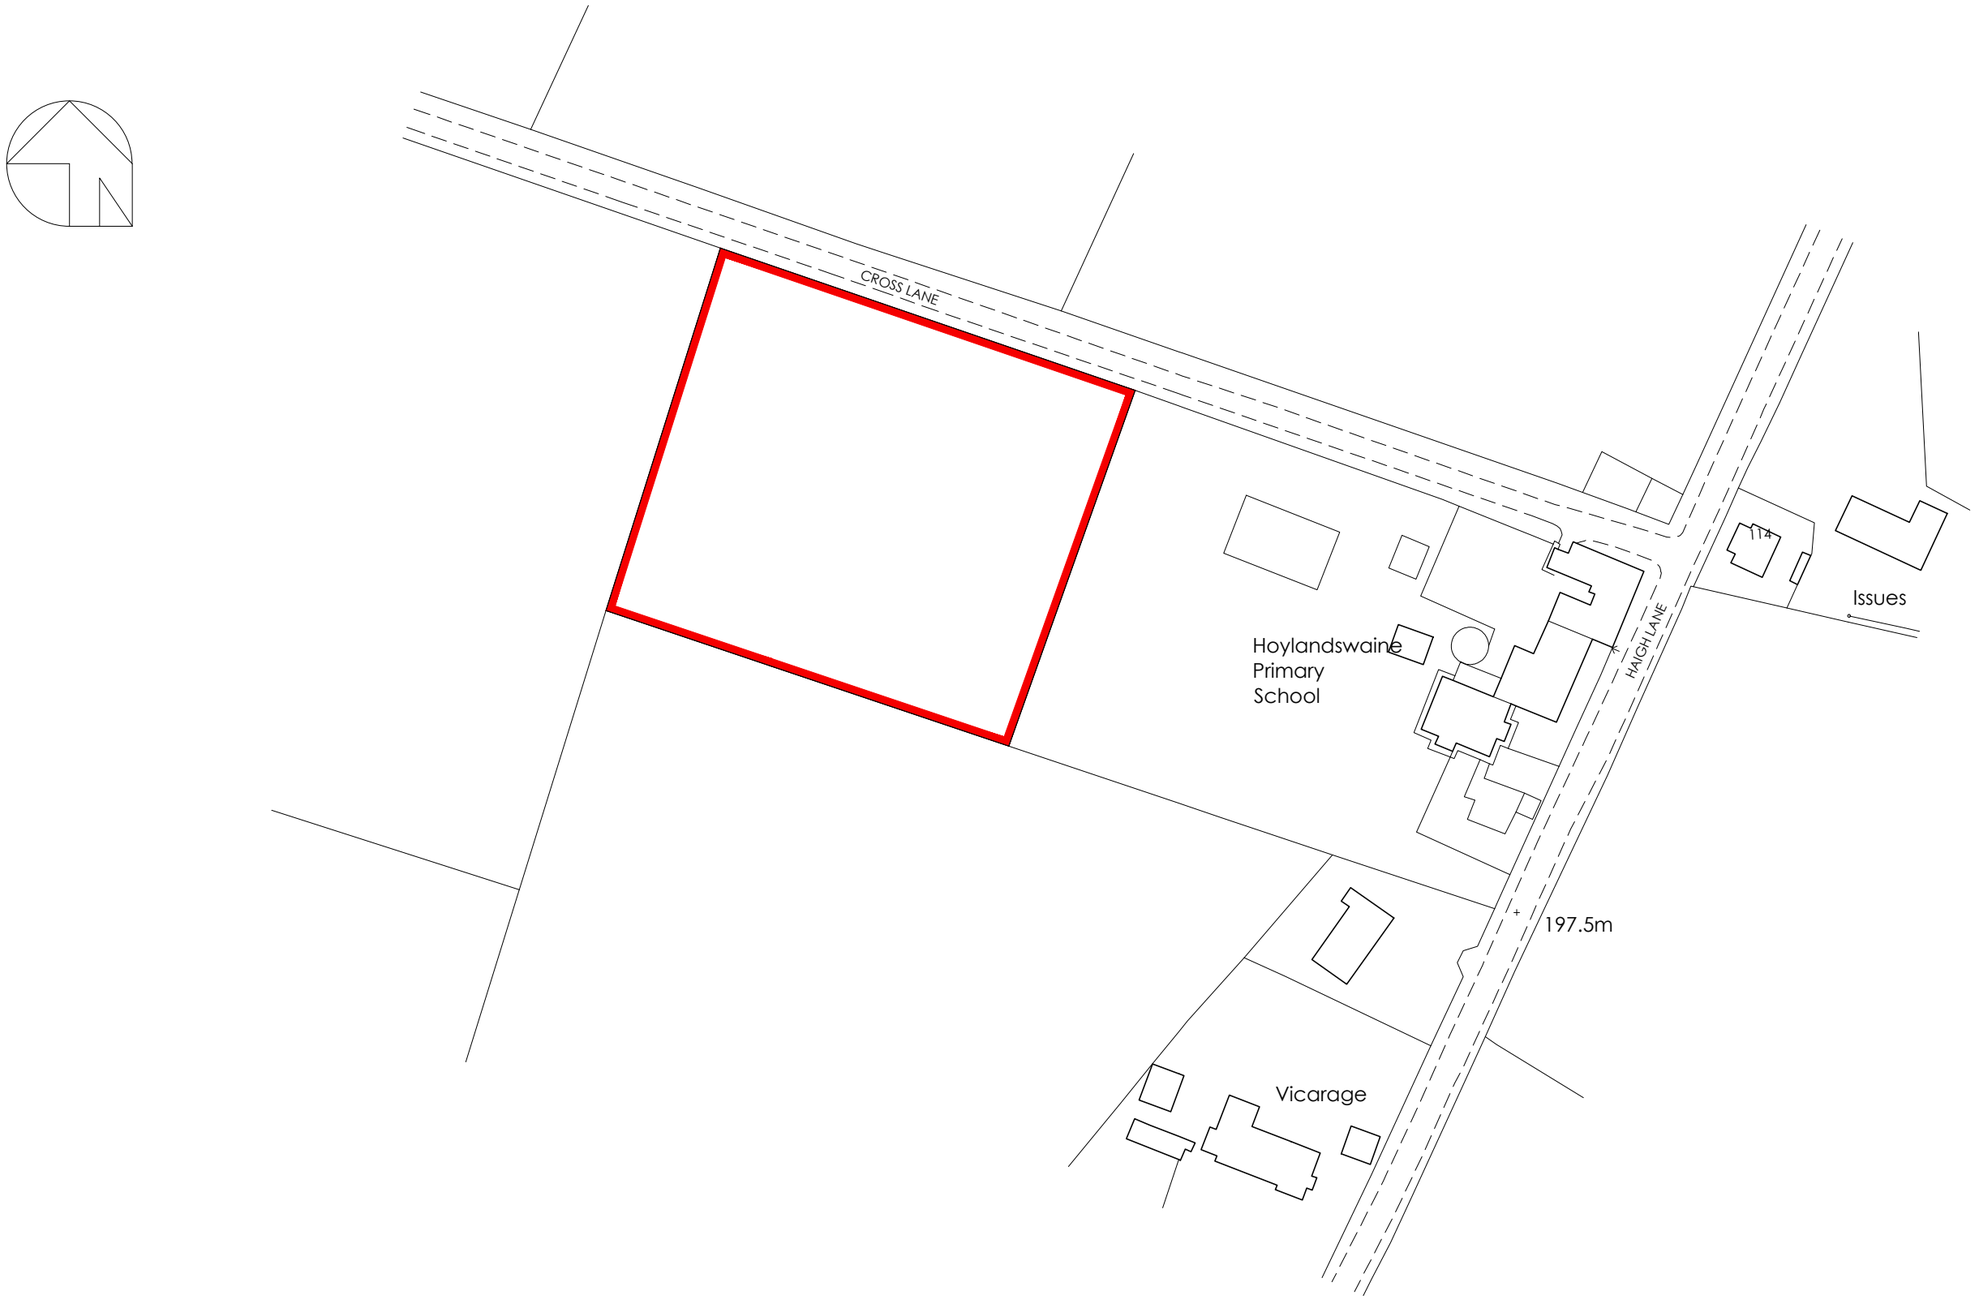

0m 20m 40m 60m 80m

1:1250 on A3

Client Conroy Brook (Developments) Ltd

Scale 1:1250

Dwg No 15/156-P01

Date June 2015

J ob proposed residential development off
Cross Lane, HOYLANDSWAINE

Title Location Plan

MPJ DESIGN ASSOCIATES Ltd
4 CHURCH STREET
BARLBOROUGH
CHESTERFIELD. S43 4EP

tele: 01246 819259
mob: 07841 353141
martynpjones@btinternet.com

MPJ DESIGN