


RECEIVED
13 MAY 2013
BARNSELEY M.B.C.
BUILDING CONTROL

88
BRETTAS PARK

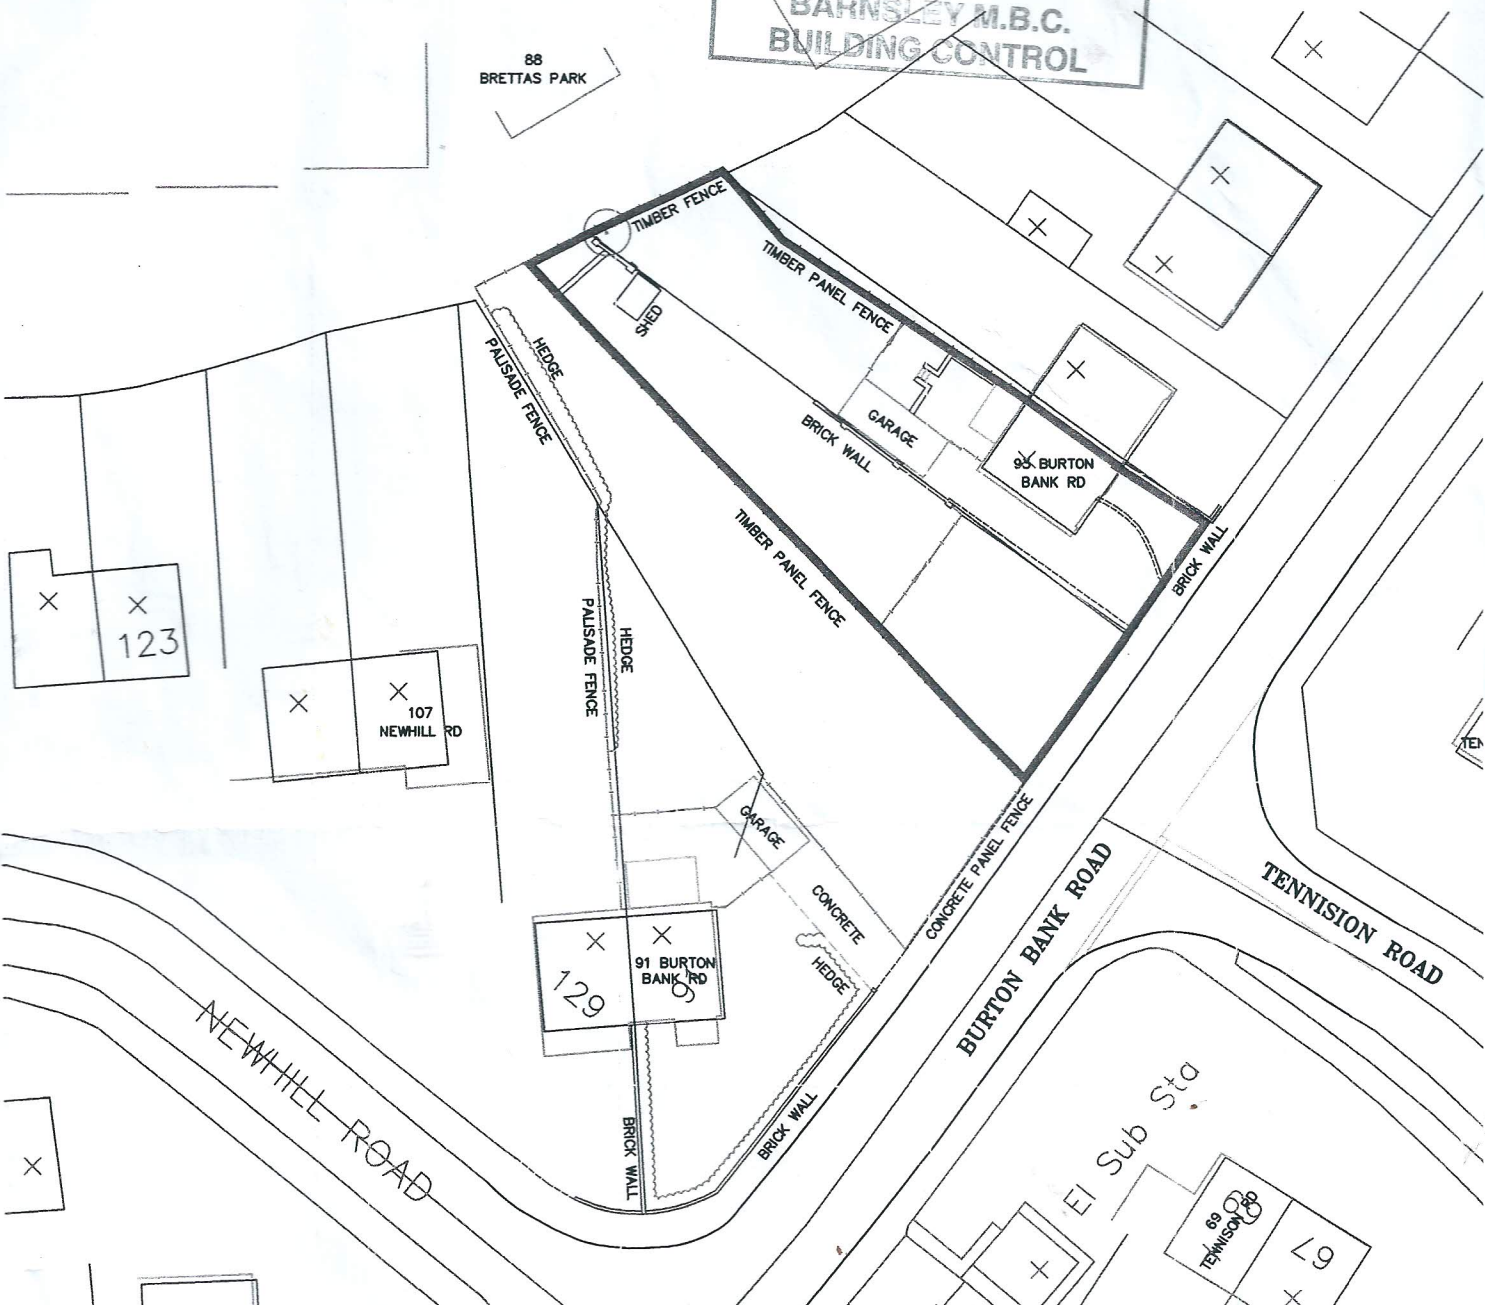

Crown Copyright. All rights reserved. Licence Number 100020449

80 BURTON
BANK RD