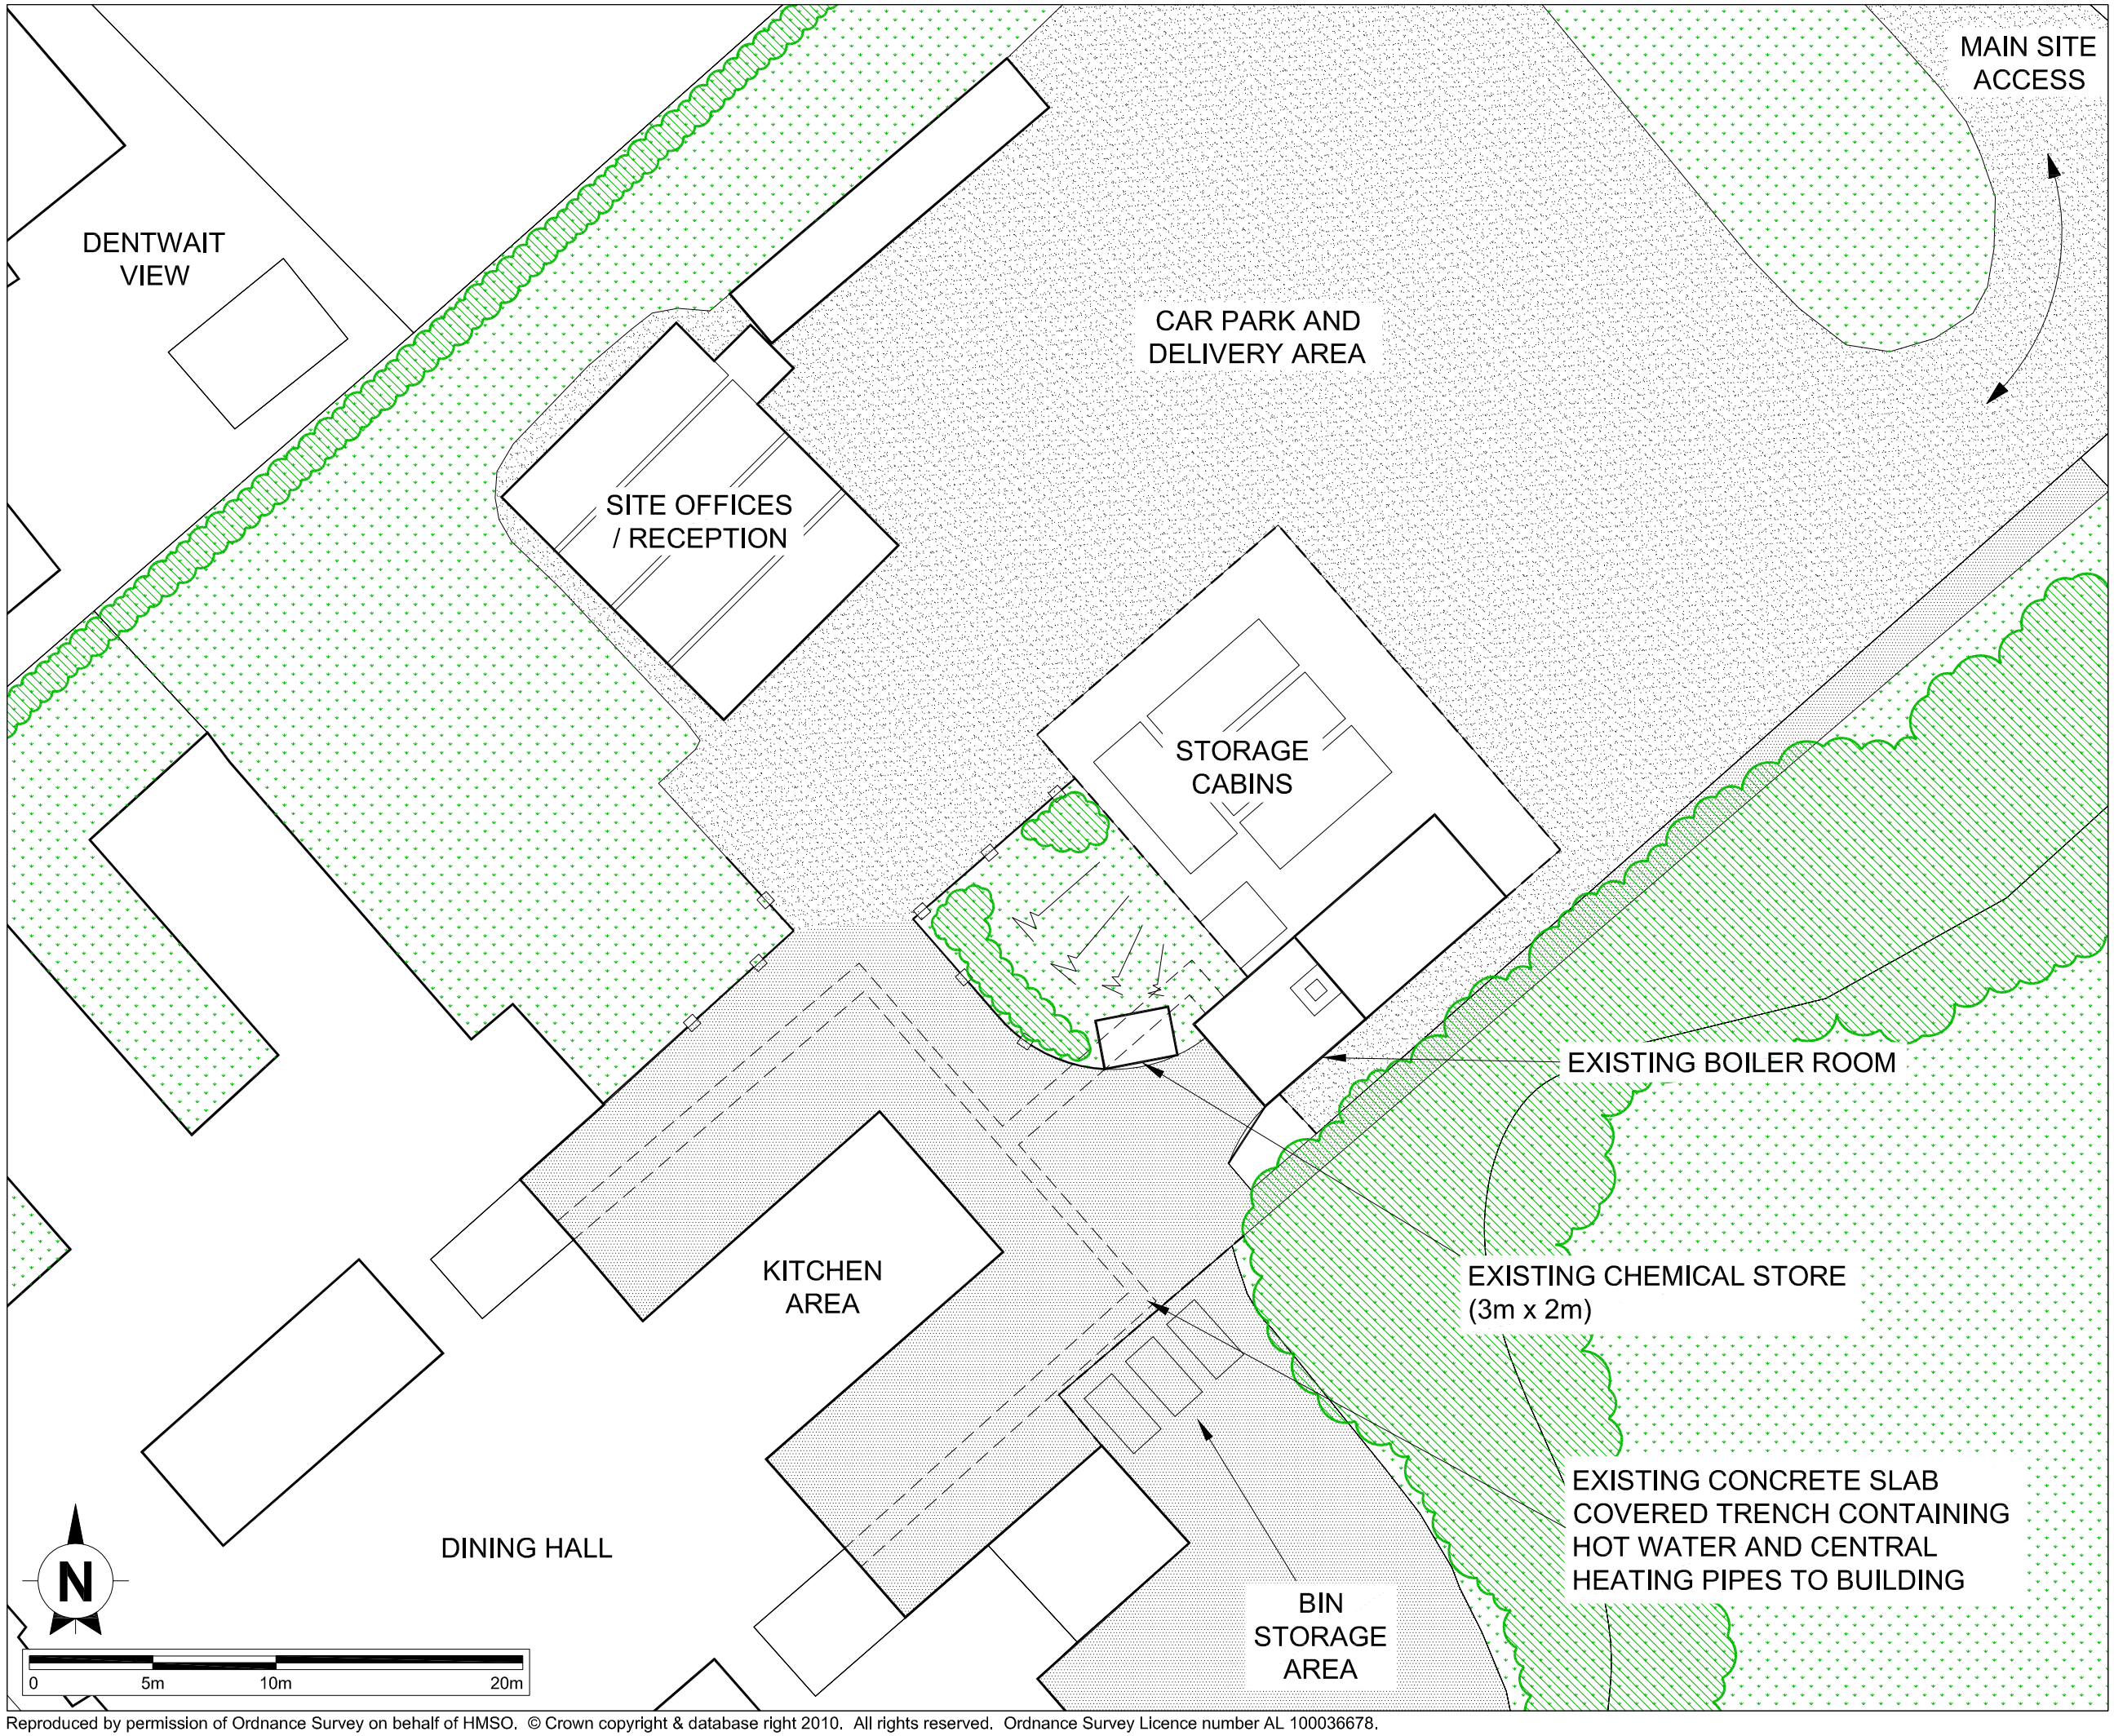



This drawing is the copyright of AXIS P.E.D Limited and may not be loaned, copied or reproduced in any way -or used for any offer, quote, tender or construction purposes without written consent of the company to do so

Follow any figured dimensions - do not scale. IF IN DOUBT ASK.

| • Revision History | • Date |
|---|---|
| | |

- Existing Gravel Surface
- Existing Tarmac Surface
- Existing Grass
- Existing Trees / Shrubs
- Existing Post & Rail Fence (1.1m Height)
- Existing Close Boarded Timber Fence (1.9m Height)

Chester Office:
Well House Barns
Bretton
Chester
CH4 0DH

South Manchester Office:
Camellia House
76 Water Lane
Wilmslow
SK9 5BB

0844 8700 007 - www.axisped.co.uk

axis

client: KINGSWOOD LEARNING AND LEISURE GROUP LTD

project: PEAK VENTURE - REPLACEMENT BOILER ROOM AND NEW OIL TANKS

drawing title: EXISTING SITE LAYOUT

| date: | drawn by: | checked: |
|---|---|---|
| November 2010 | SM | DC |
| drawing number: 1114-01-02 | status: - | |
| scale(s): 1:250@A3 | rev: - | |

planning environment design

Reproduced by permission of Ordnance Survey on behalf of HMSO. © Crown copyright & database right 2010. All rights reserved. Ordnance Survey Licence number AL 100036678.