


PLAN DRAWN FOR FEASIBILITY PURPOSES AND CANT BE DEEMED ACCURATE. DO NOT USE FOR CONSTRUCTION PURPOSES UNTIL FULL MEASURED SURVEY IS CARRIED OUT.

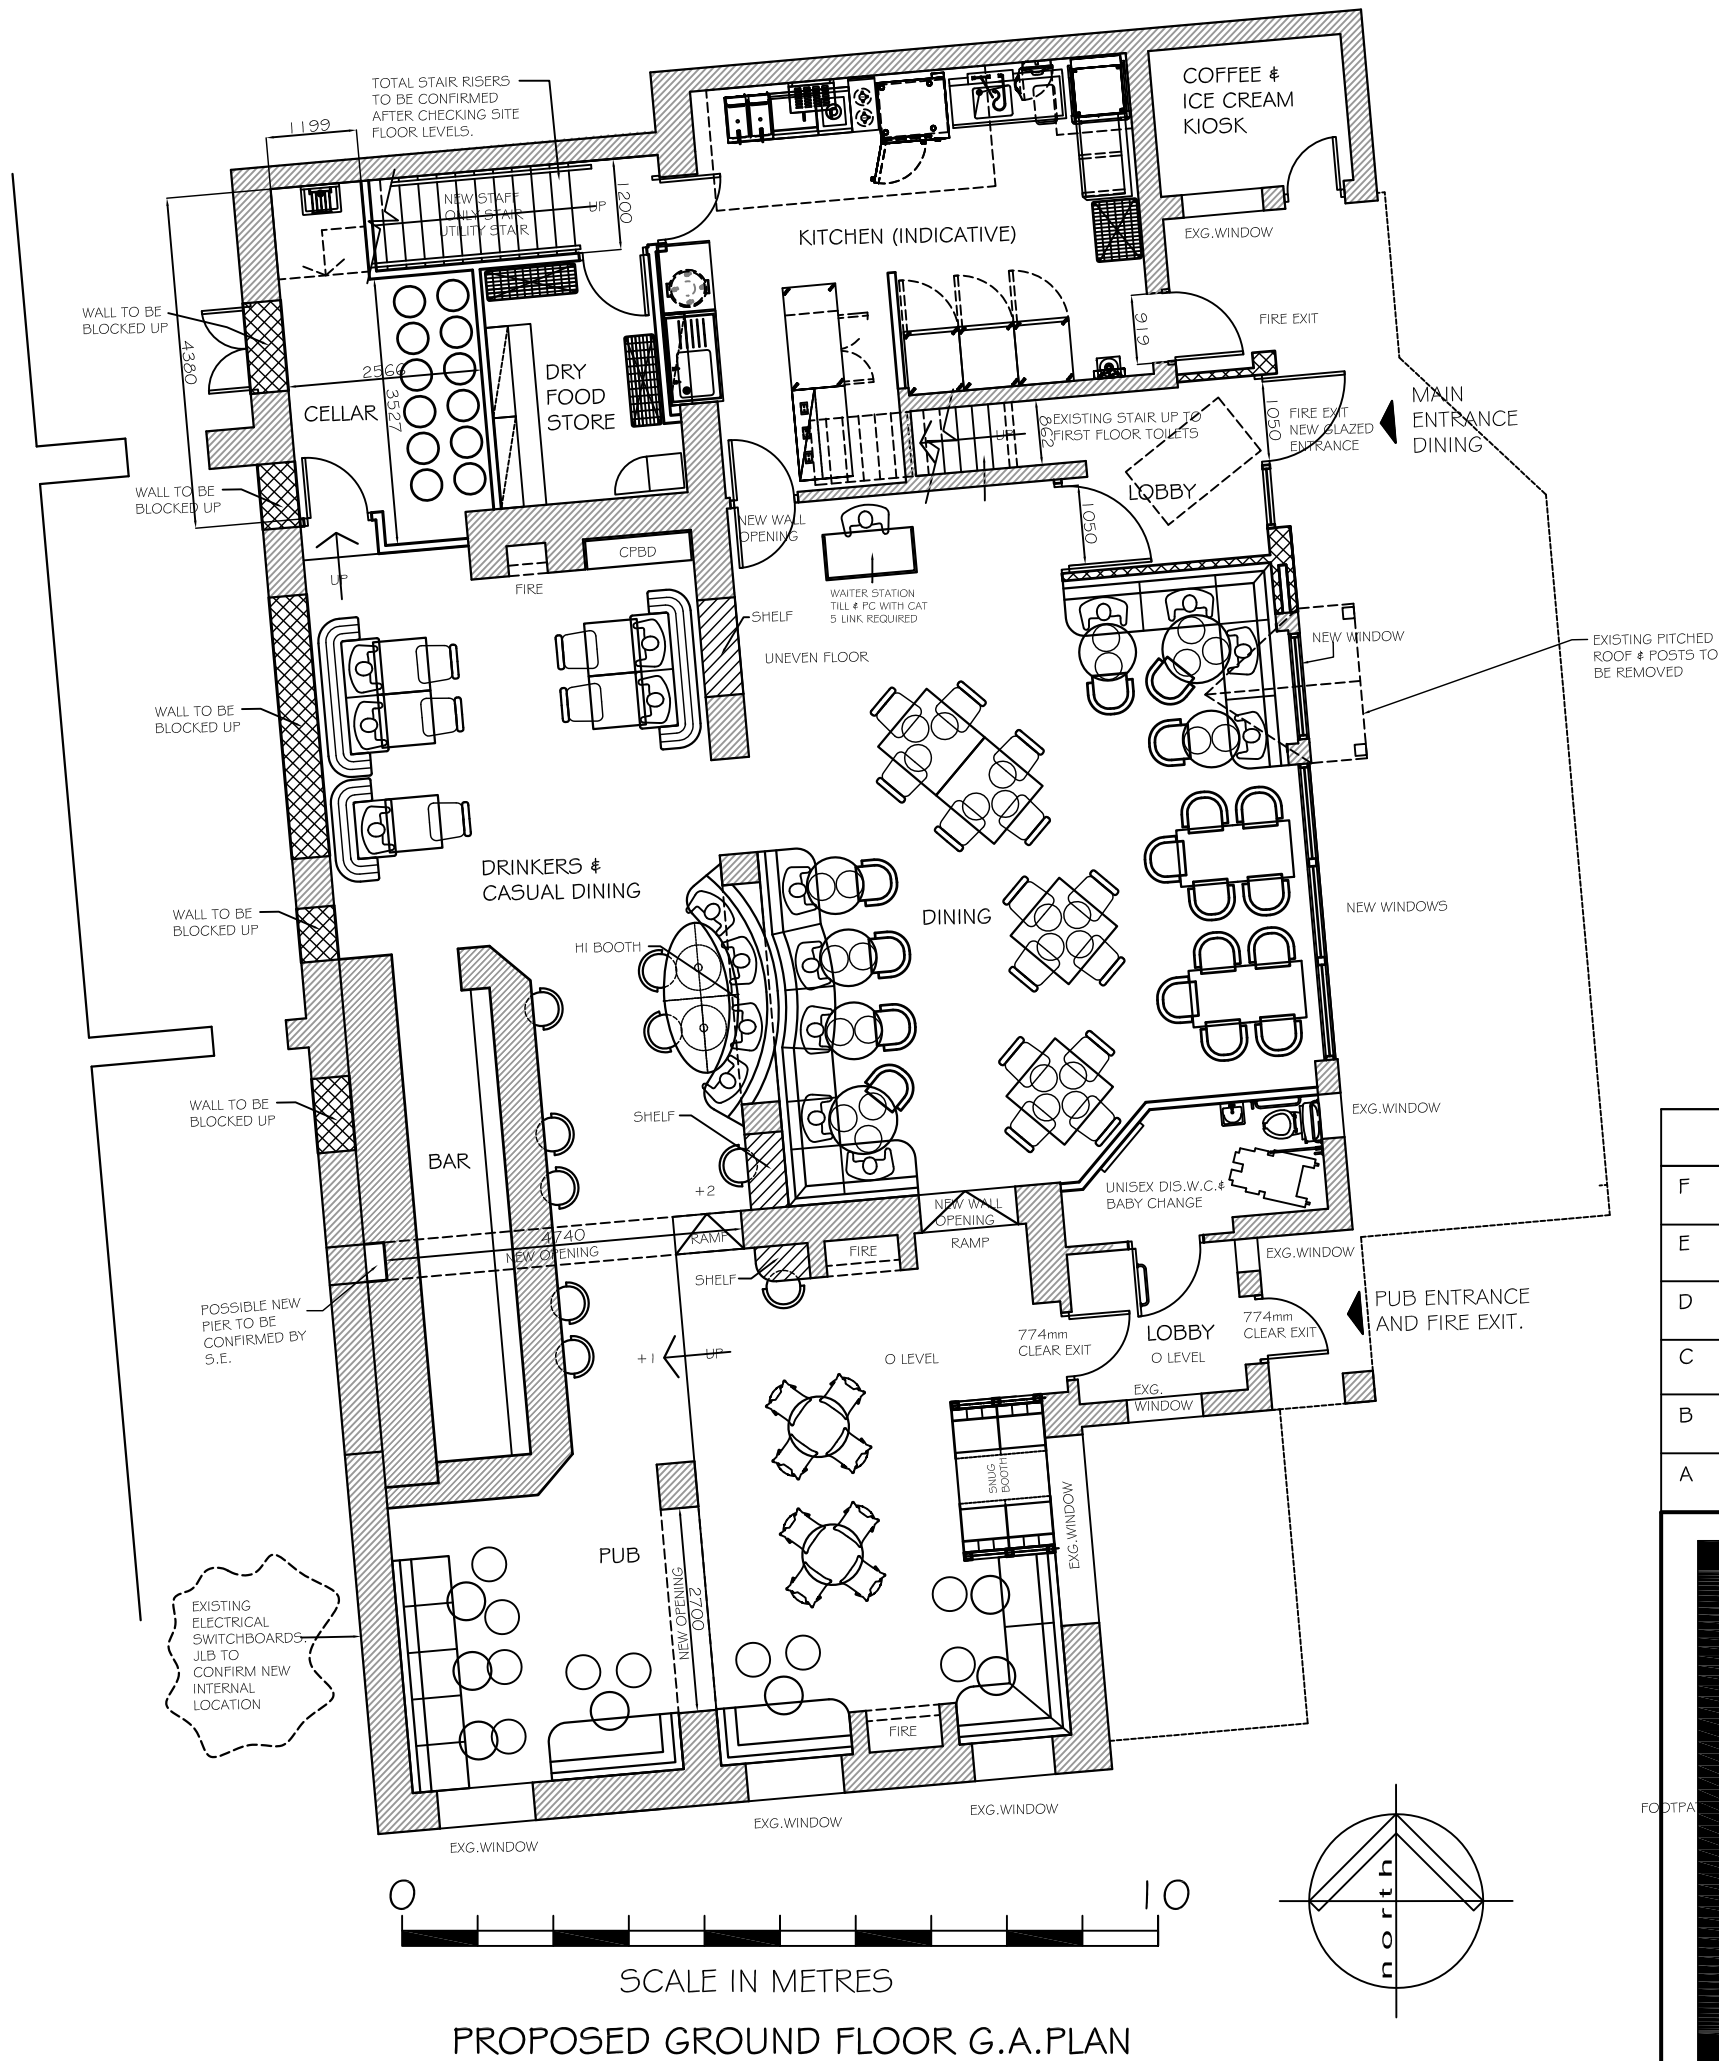

	REVISION NOTES:	DATE:
F	ADDITIONAL KIOSK REPLACED WITH COVERED SEATING AREA, 2 NO. TREES ADDED, EXTENTS OF GAZEBO SCALE BACK.	31.01.21
E	ADDITIONAL KIOSK ADDED AS REQUESTED BY JLB.	29.01.21
D	KITCHEN UTILITY STAIR WIDTH DIMENSION ADDED.	13.07.20
C	CELLAR, DRY FOOD ROOM AND REAR ACCESS STAIR CHANGED.	24.06.20
B	GENERAL DESIGN AMENDS FOLLOWING SITE MEETING ON 17.06.20	22.06.20
A	GENERAL LAYOUT CHANGES AND FURNITURE ADDED.	21.02.20

GD

INTERIOR
DESIGN

m: 0777 318 0444

e: studio@glyndydesign.com

CLIENT:
THE BROOK GROUP

PROJECT:
THE FOUNTAIN INN, WELLTHORNE LANE,
INGBIRCHWORTH, SOUTH YORKSHIRE,
S36 7GJ.

TITLE:
PROPOSED GROUND FLOOR G.A.PLAN.

DATE: 11.02.20
STATUS: DESIGN

SCALE: 1 TO 100 AT A3

DRWG NO:
FOUN-DO04 Rev F