

0 5 10 15 20 25 30 35 40 45 50
m

10 ASHTREE GARDENS
SHEFFIELD
S36 9AD

OS MasterMap 1250/2500/10000 scale
16 September 2015, ID: BW1-00463411
www.blackwellmapping.co.uk


1:1250 scale print at A4, Centre: 422182 E, 403222 N

©Crown Copyright Ordnance Survey. Licence no. 100041040


N

Mapping sourced from Ordnance Survey

BLACKWELL'S
www.blackwellmapping.co.uk
TEL: 0114 268 7658
maps.sheffield@blackwell.co.uk

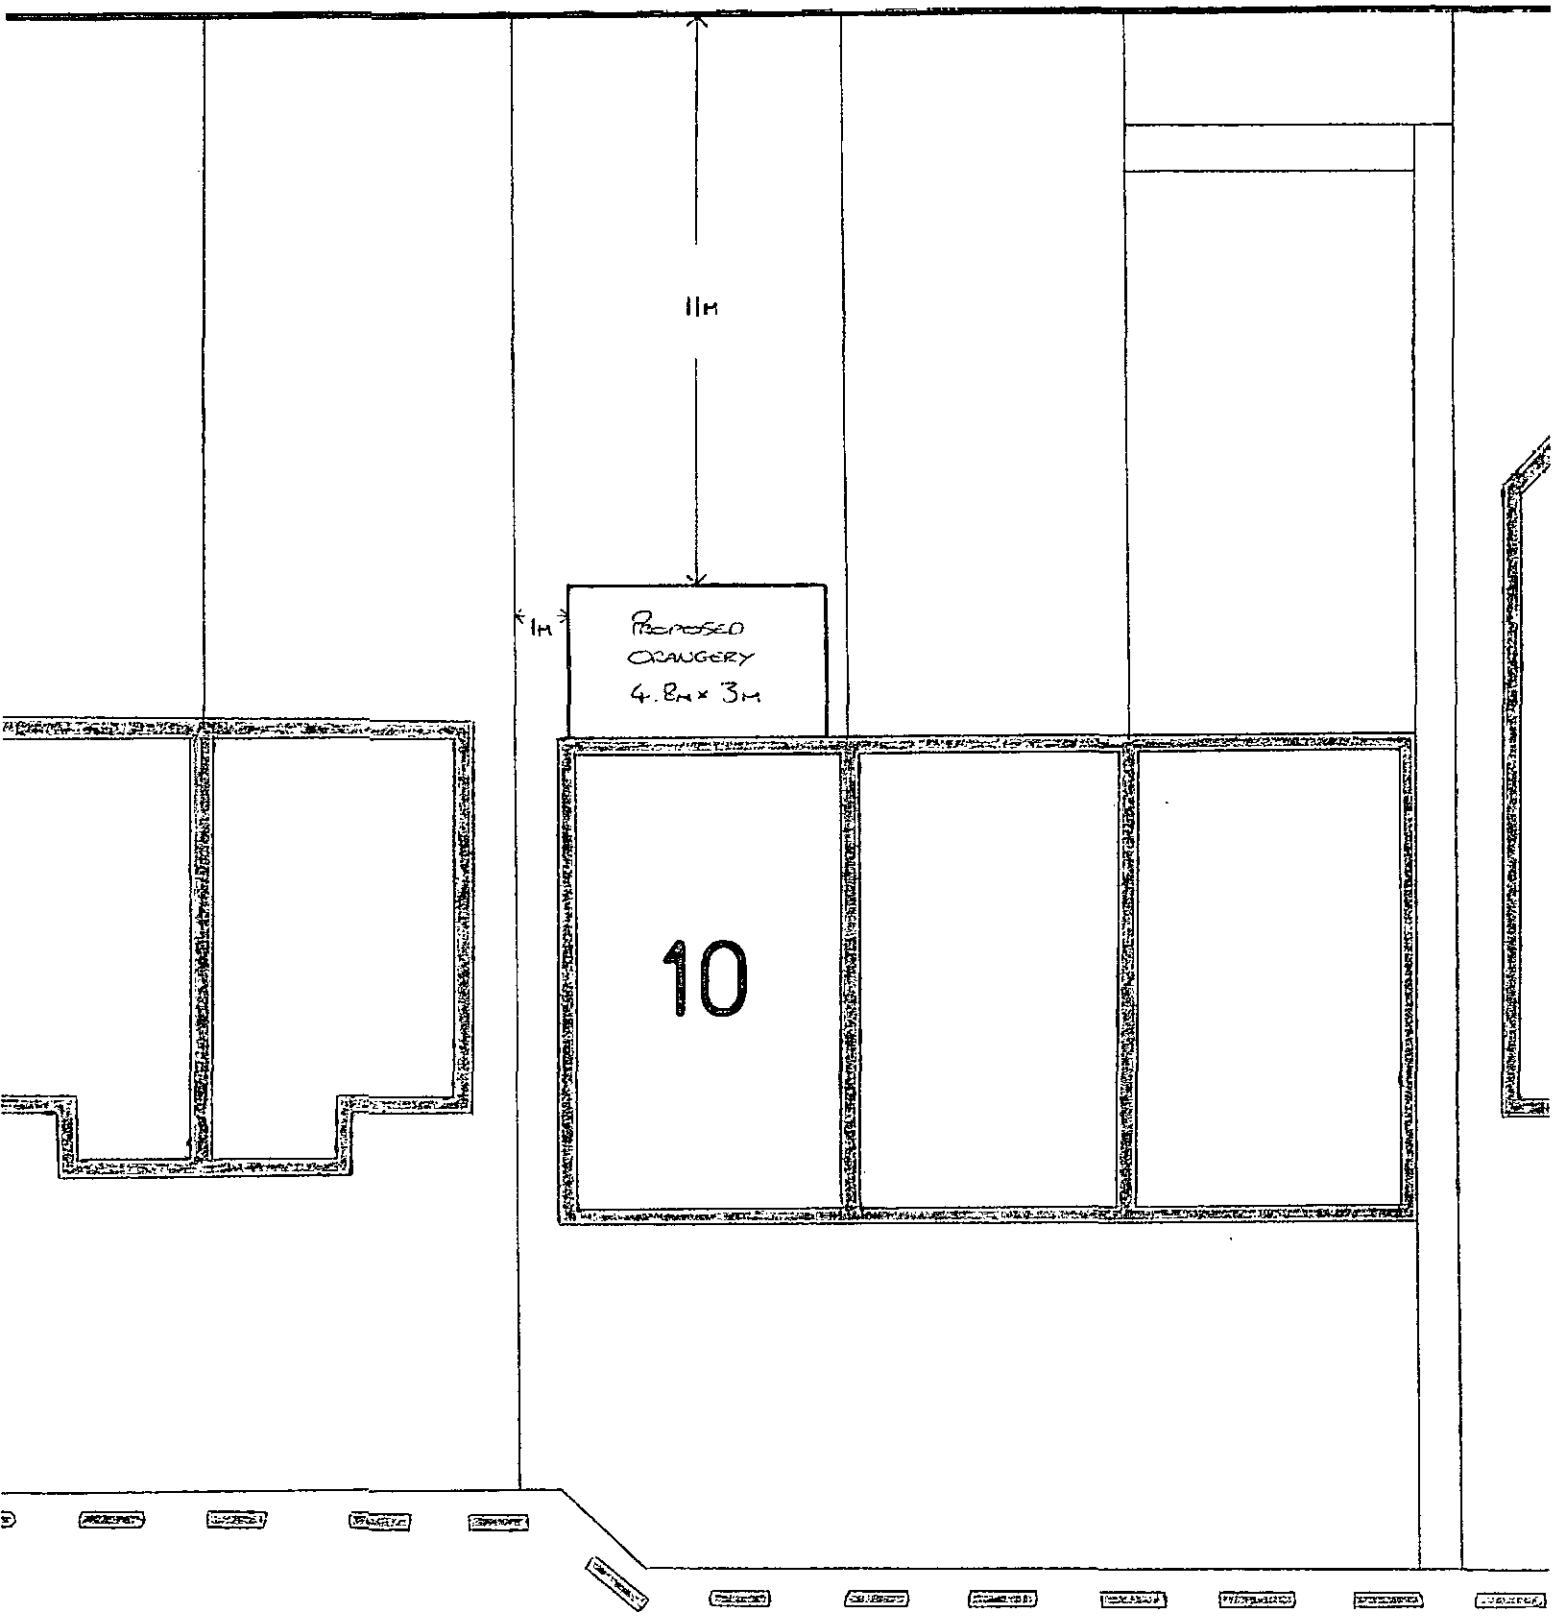


TREE GARDENS

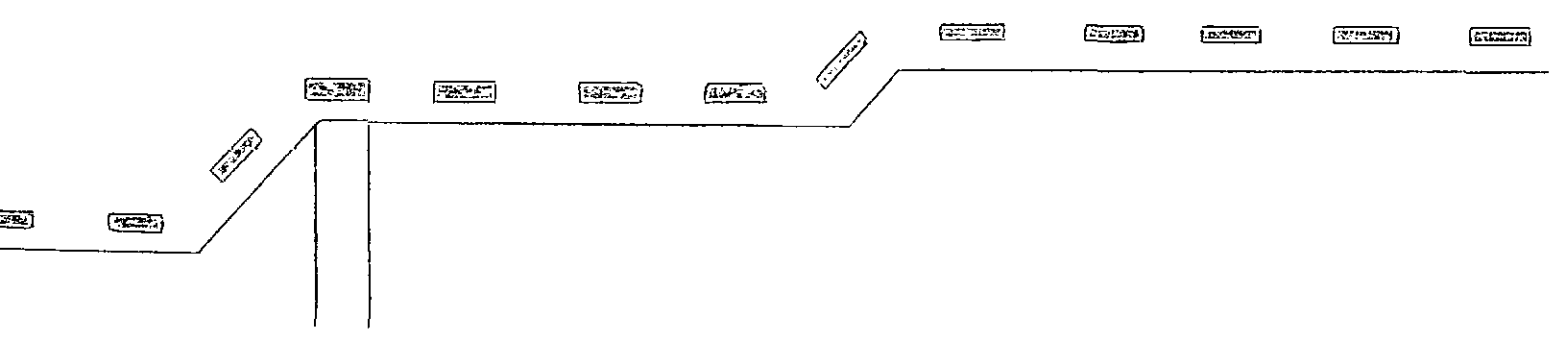


REAR ELEVATION

SCALE - 1:50

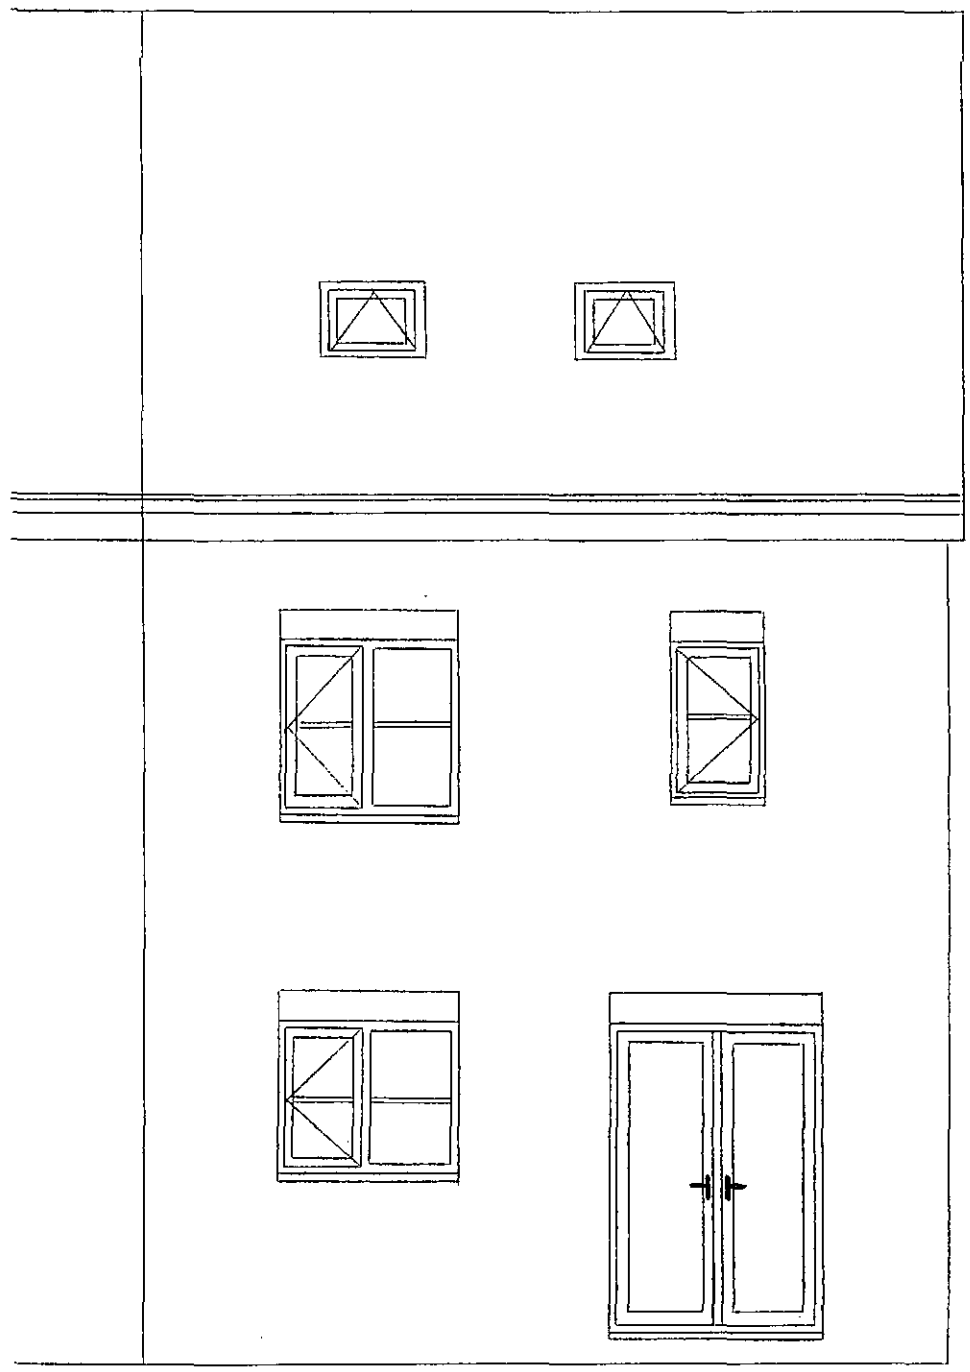


Proposed Rear Elevation

Scale - 1:50

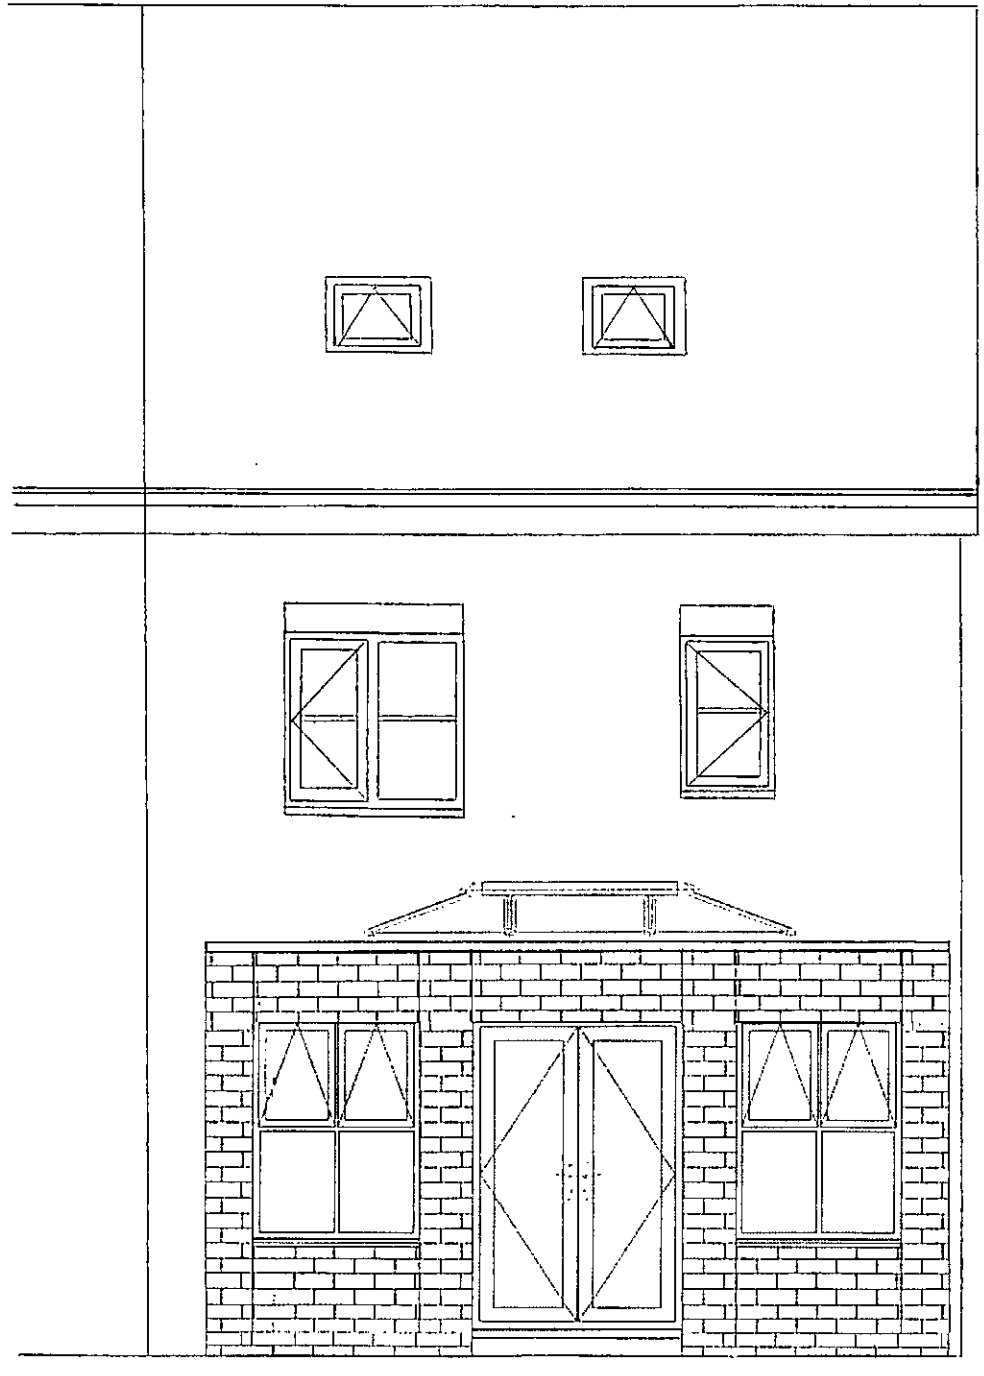


LEFT SIDE ELEVATION

SCALE - 1:50

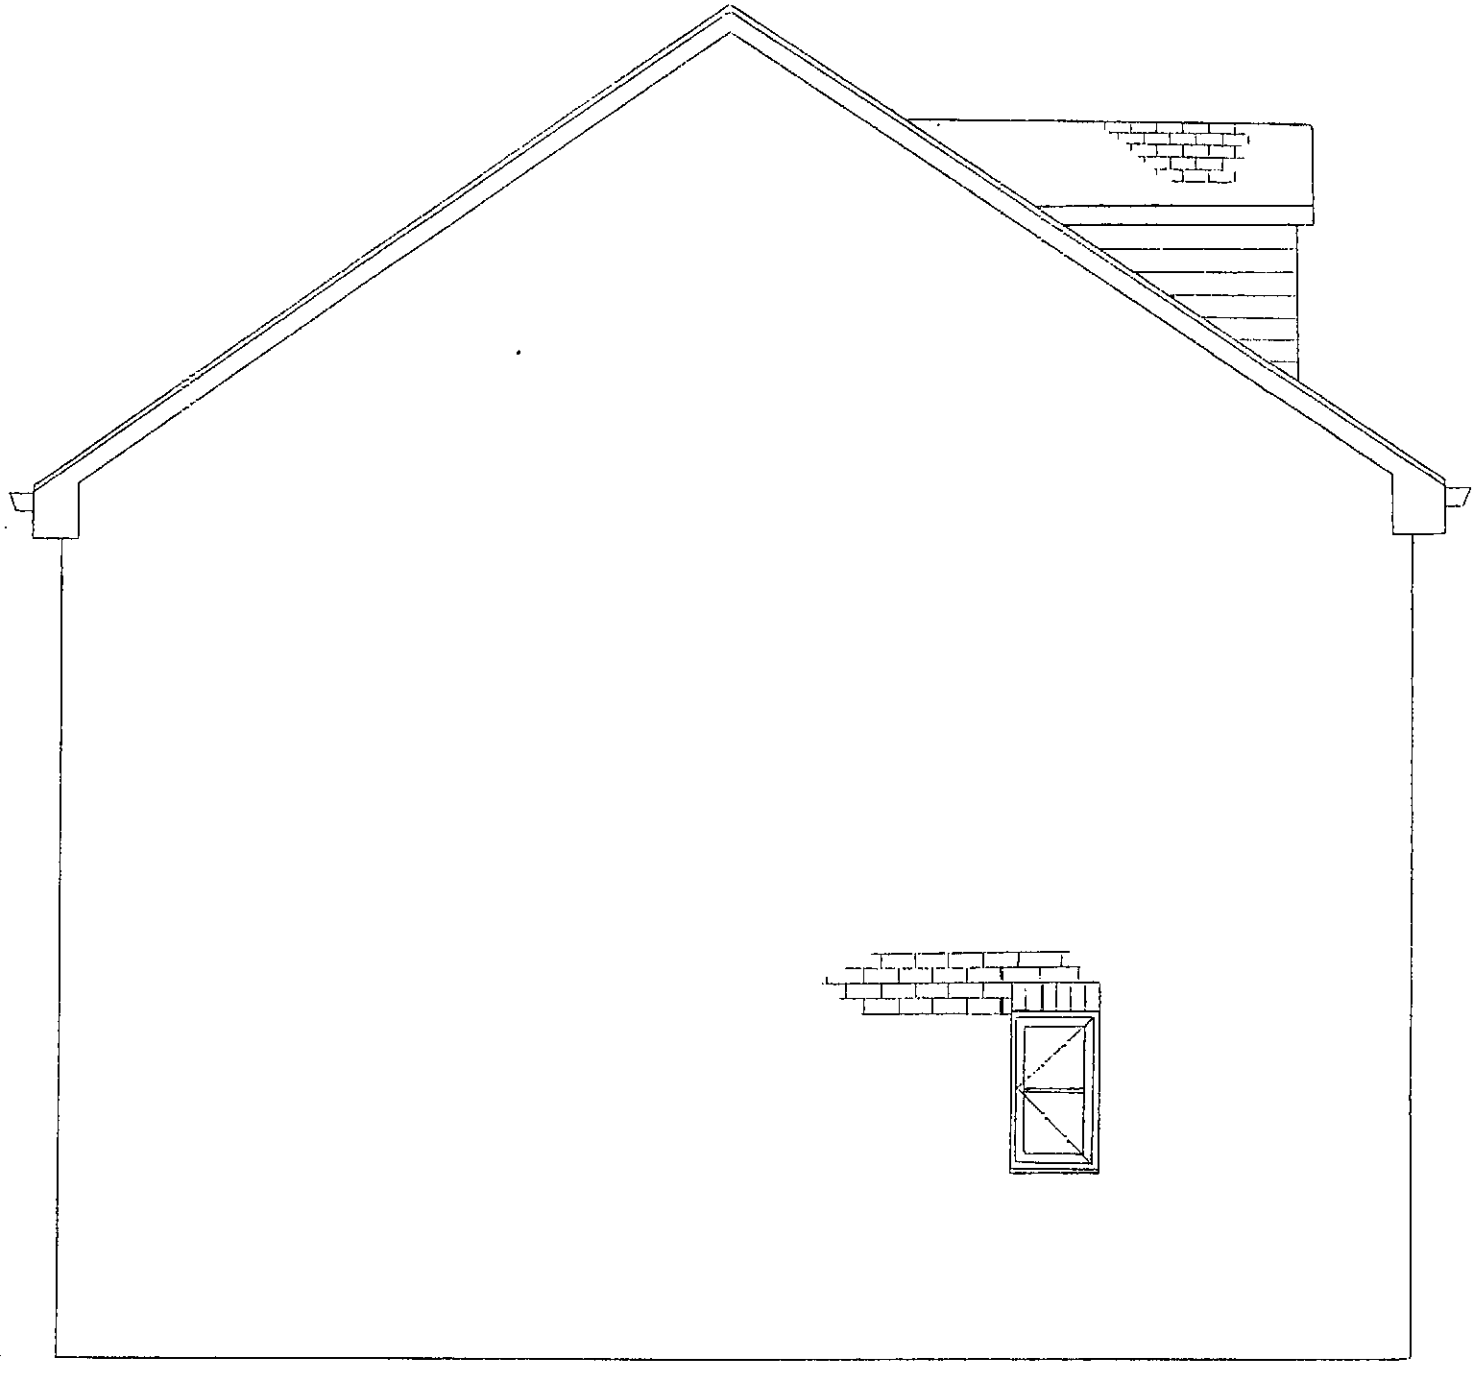


PROPOSED LEFT SIDE ELEVATION

SCALE - 1:50

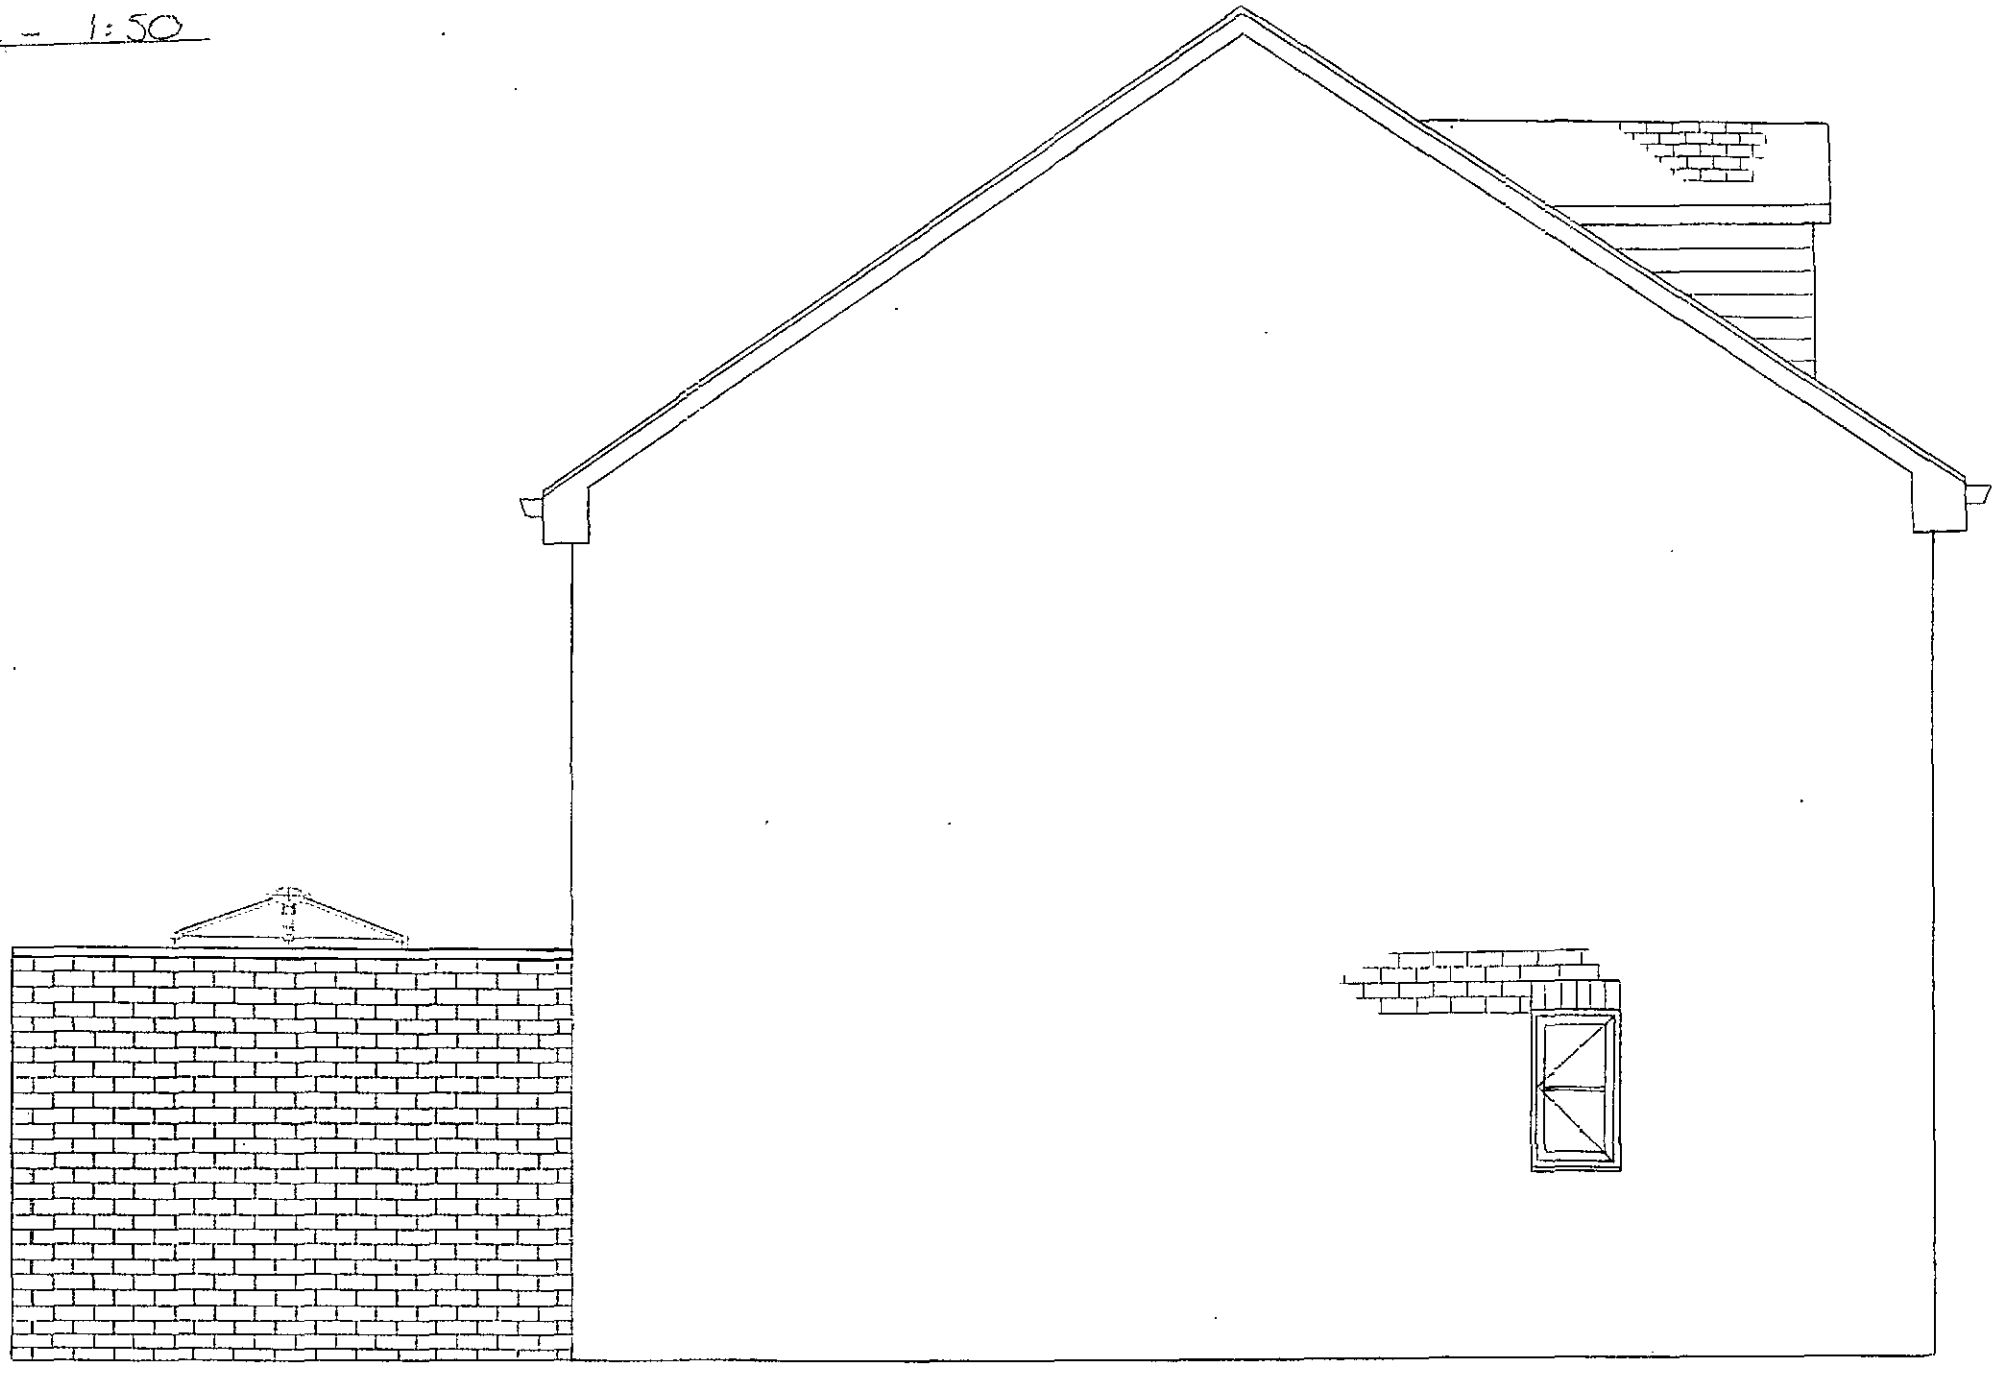

RIGHT SIDE ELEVATION

SCALE - 1:50

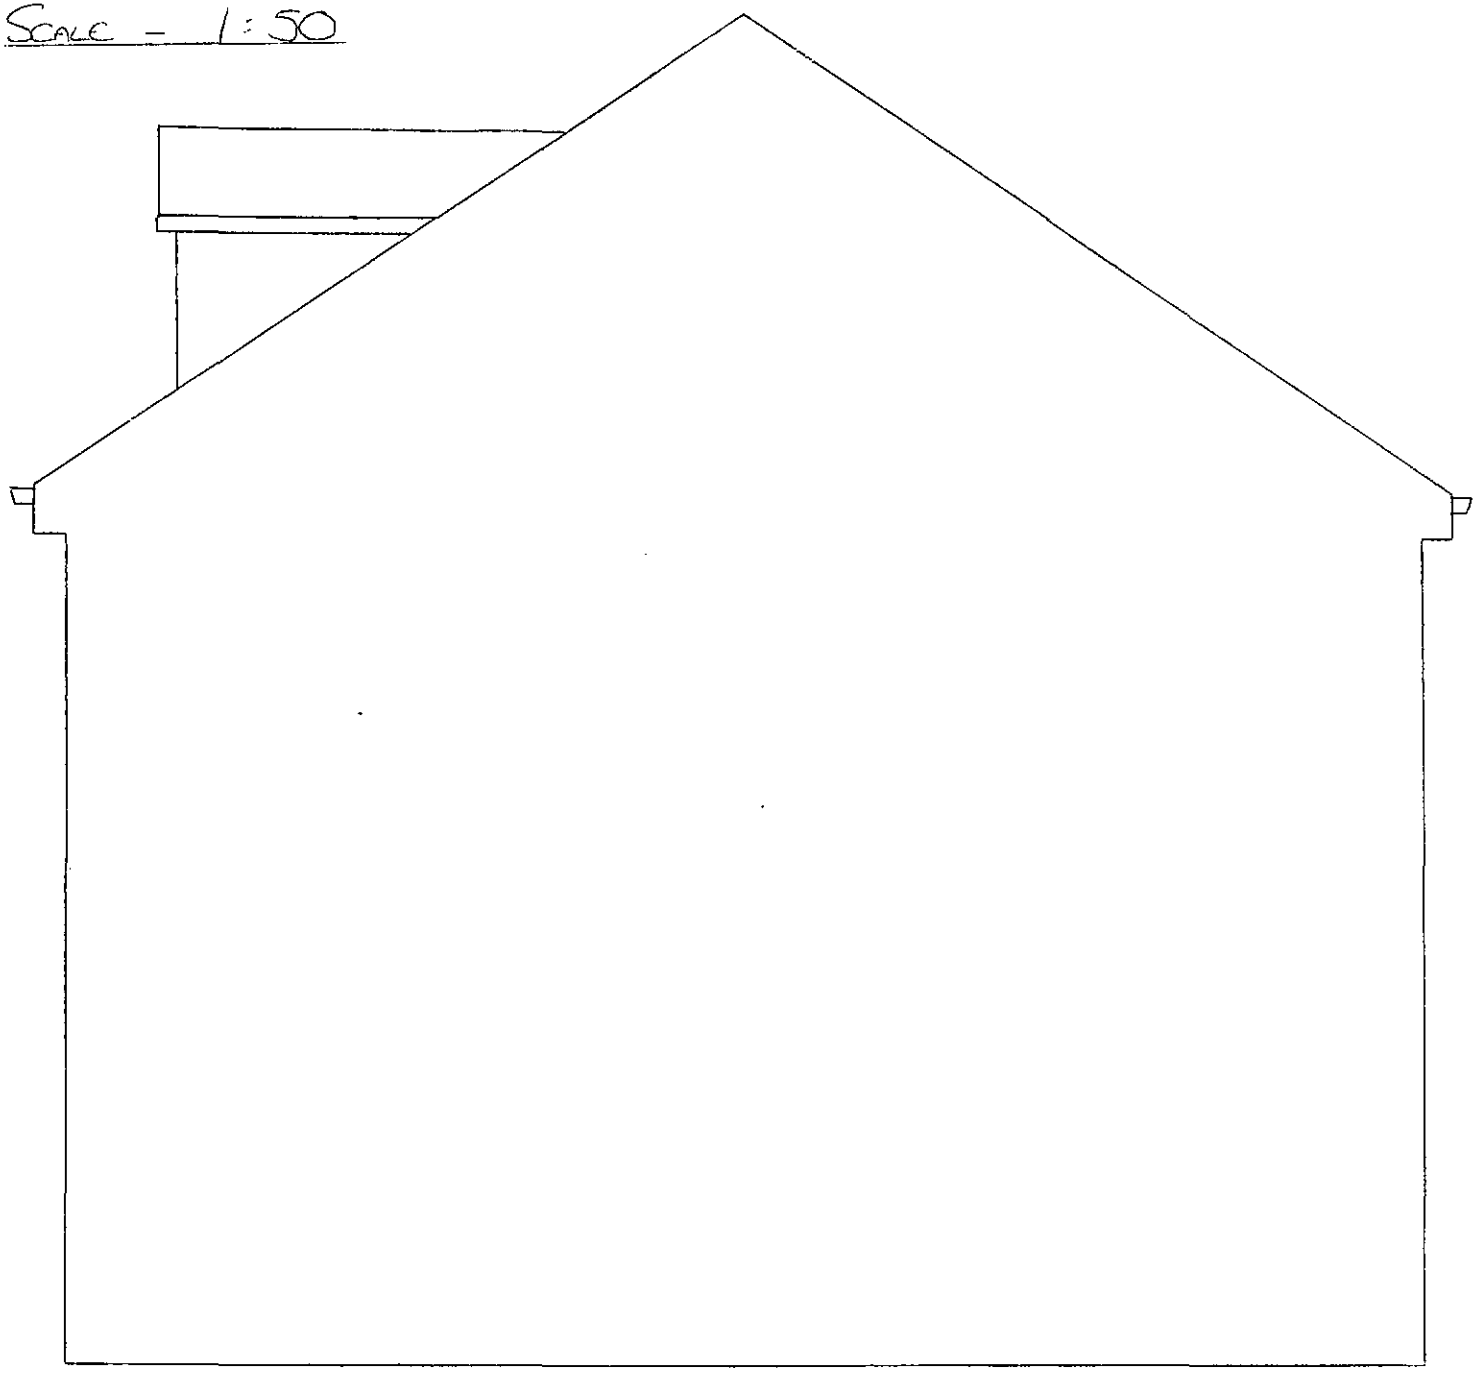

PROPOSED RIGHT SIDE ELEVATION

SCALE - 1:50

