Drainage Plan / Photographs

2 Lambert Fold, Dodworth, Barnsley, S75 3SX **UKDN142680**

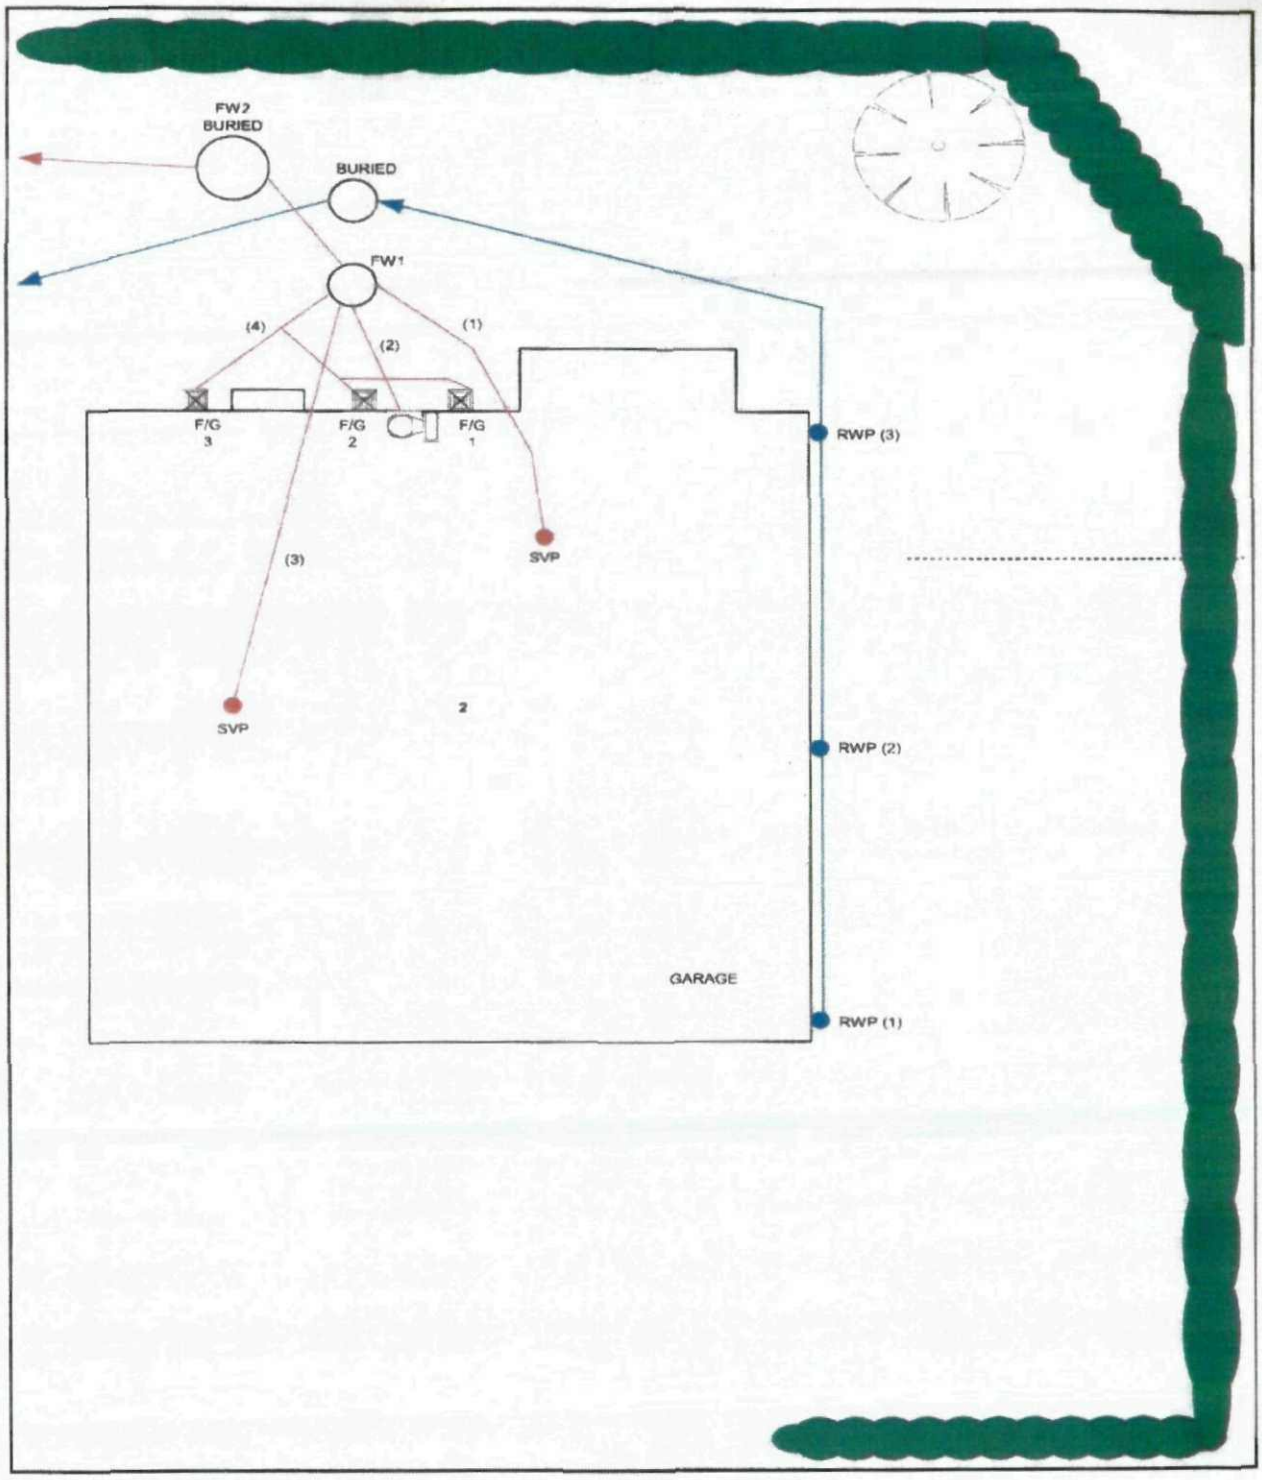

Not to Scale