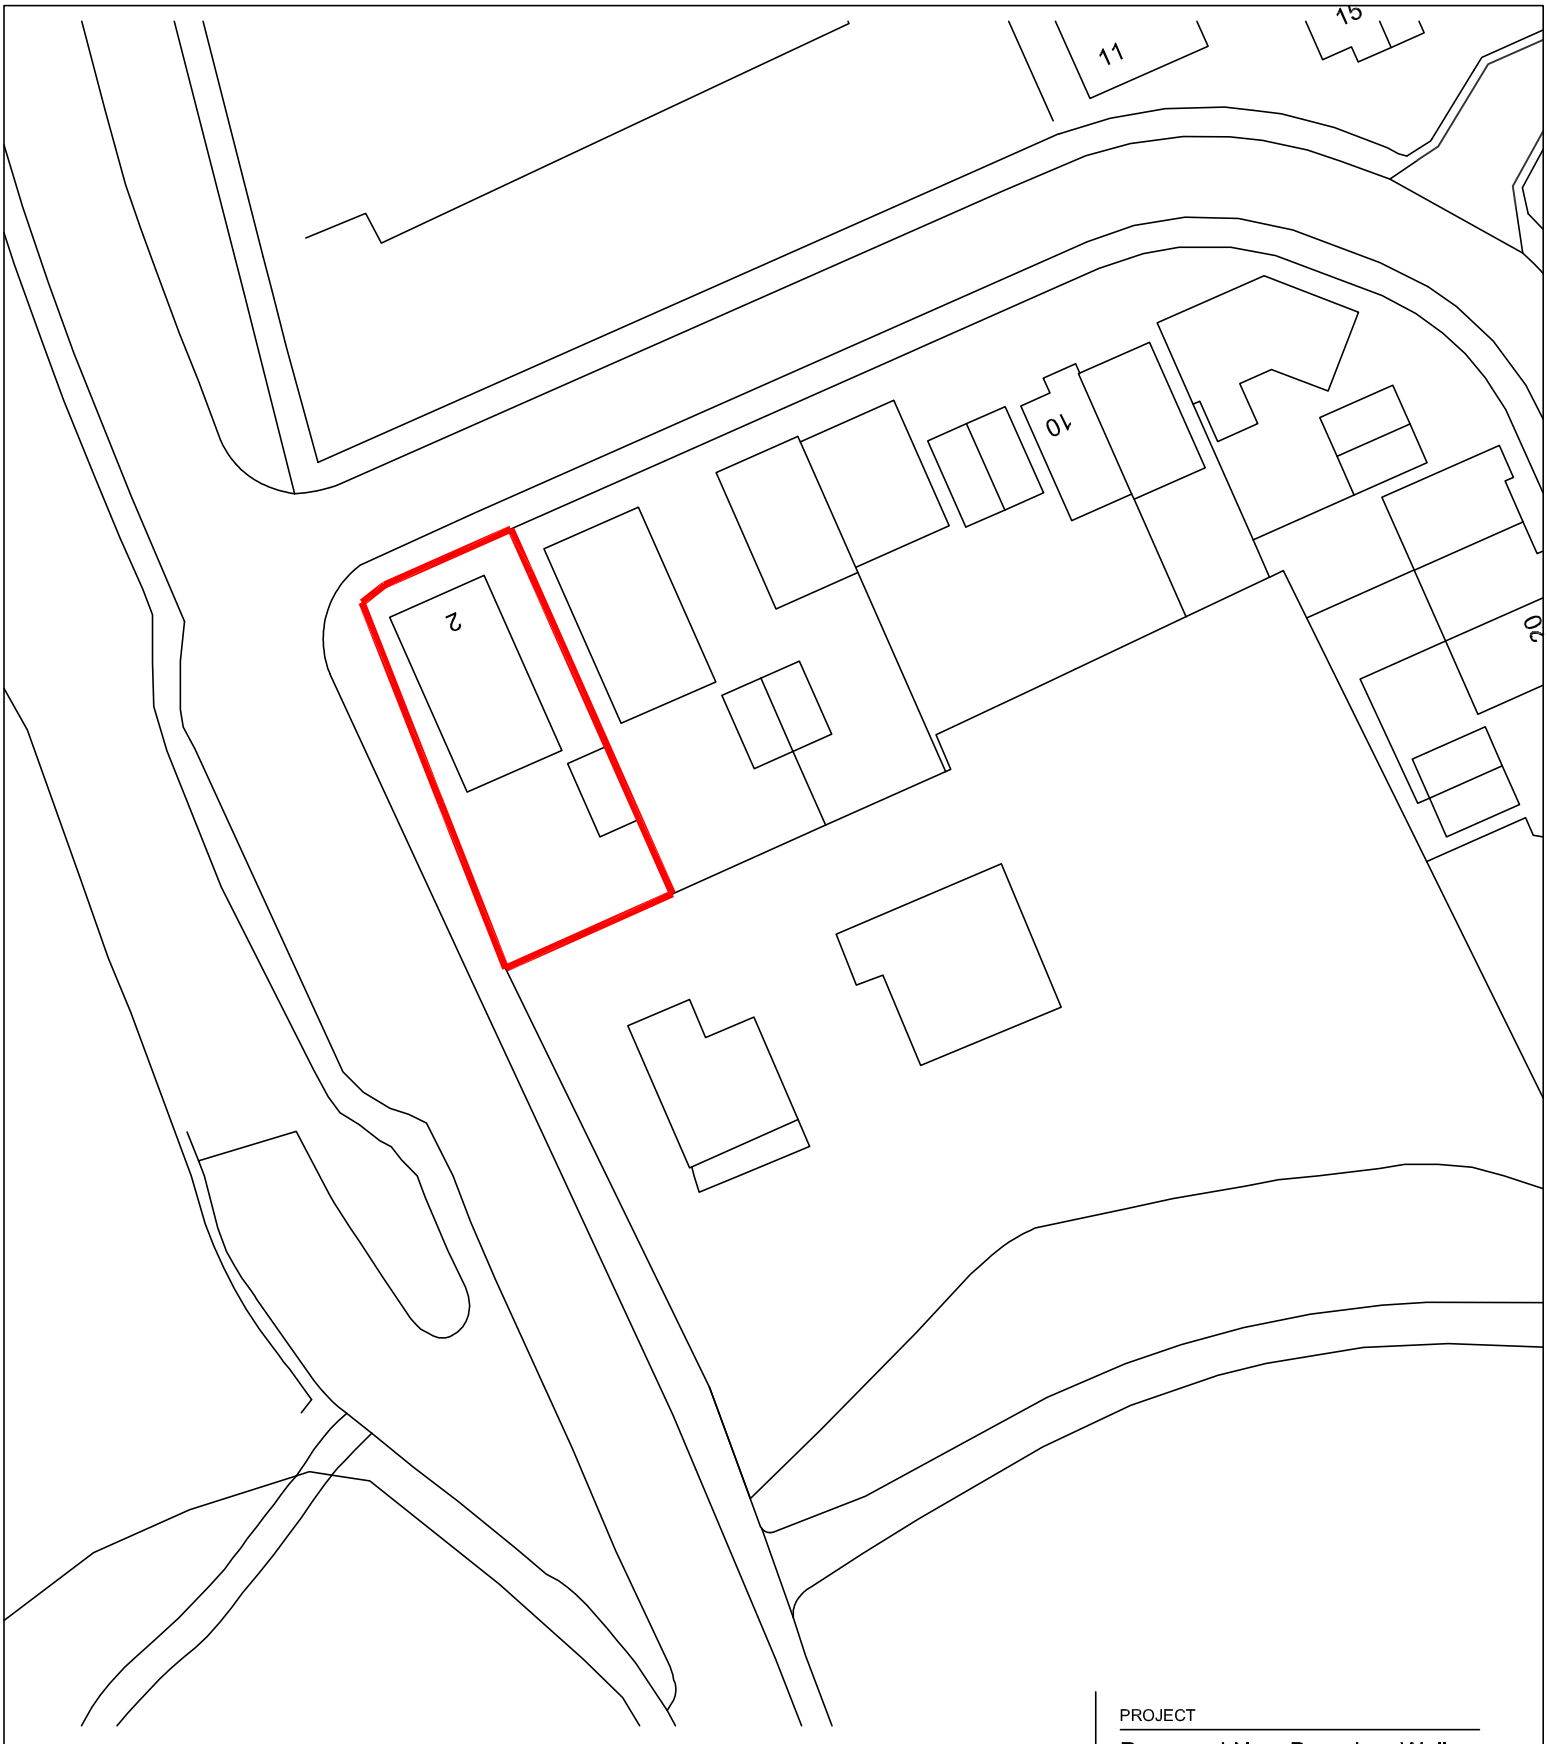


PROJECT

Proposed New Boundary Wall
Hebron, Roebuck Hill, Jump.

TITLE

Location Plan

SCALE	DATE
1:500	26-09-2017
DRAWN BY	REVIEWED
-	-
DRAWING NO	REVISION
2017-07-02	-

DRAWING PATH FILE