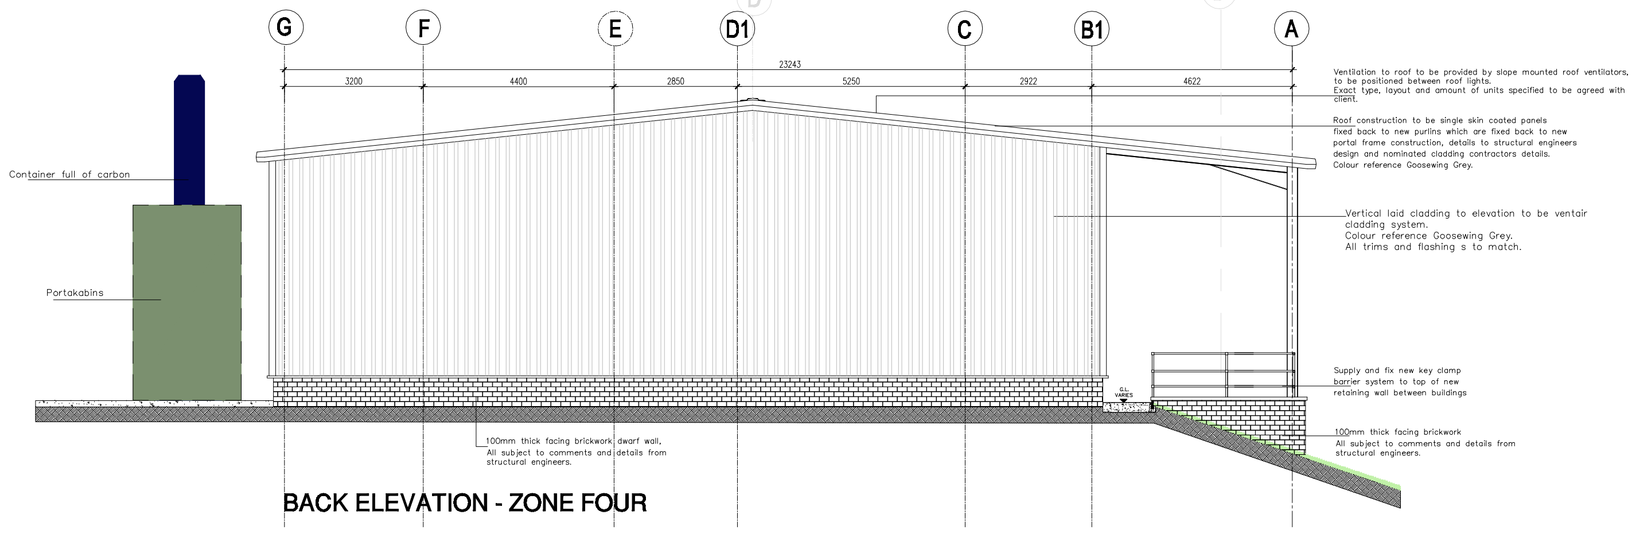

BACK ELEVATION - ZONE FOUR

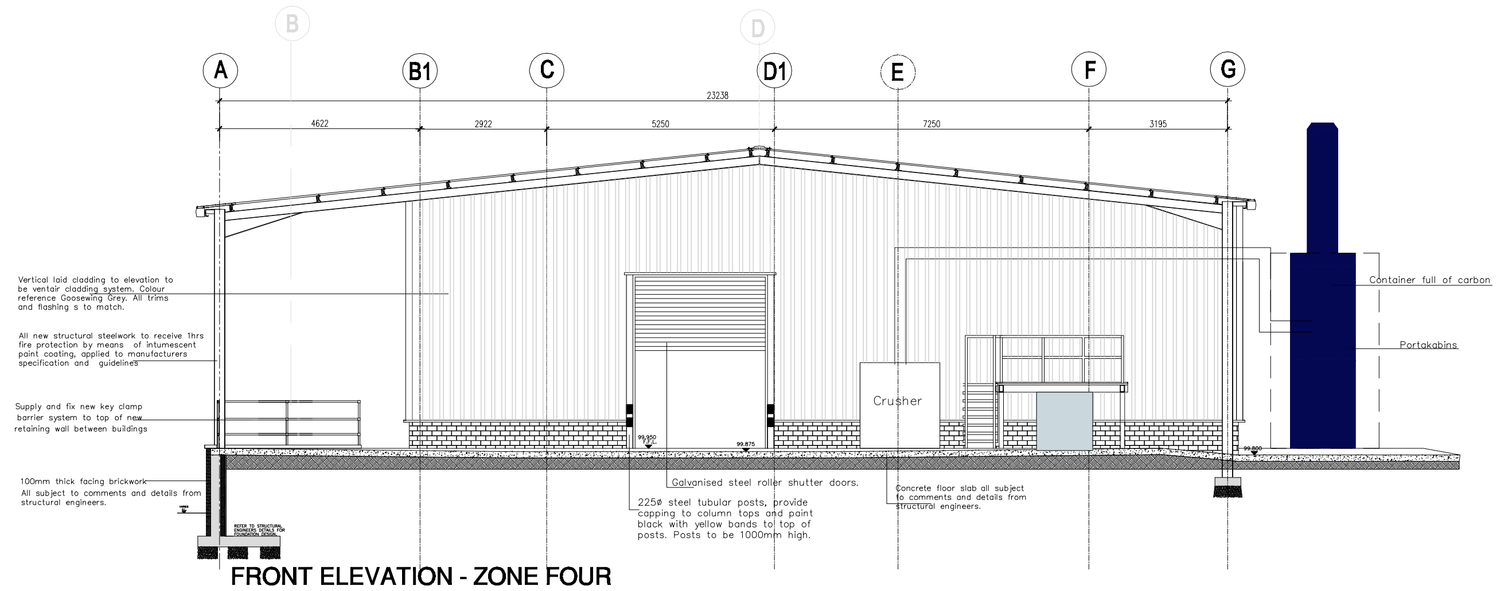

FRONT ELEVATION - ZONE FOUR

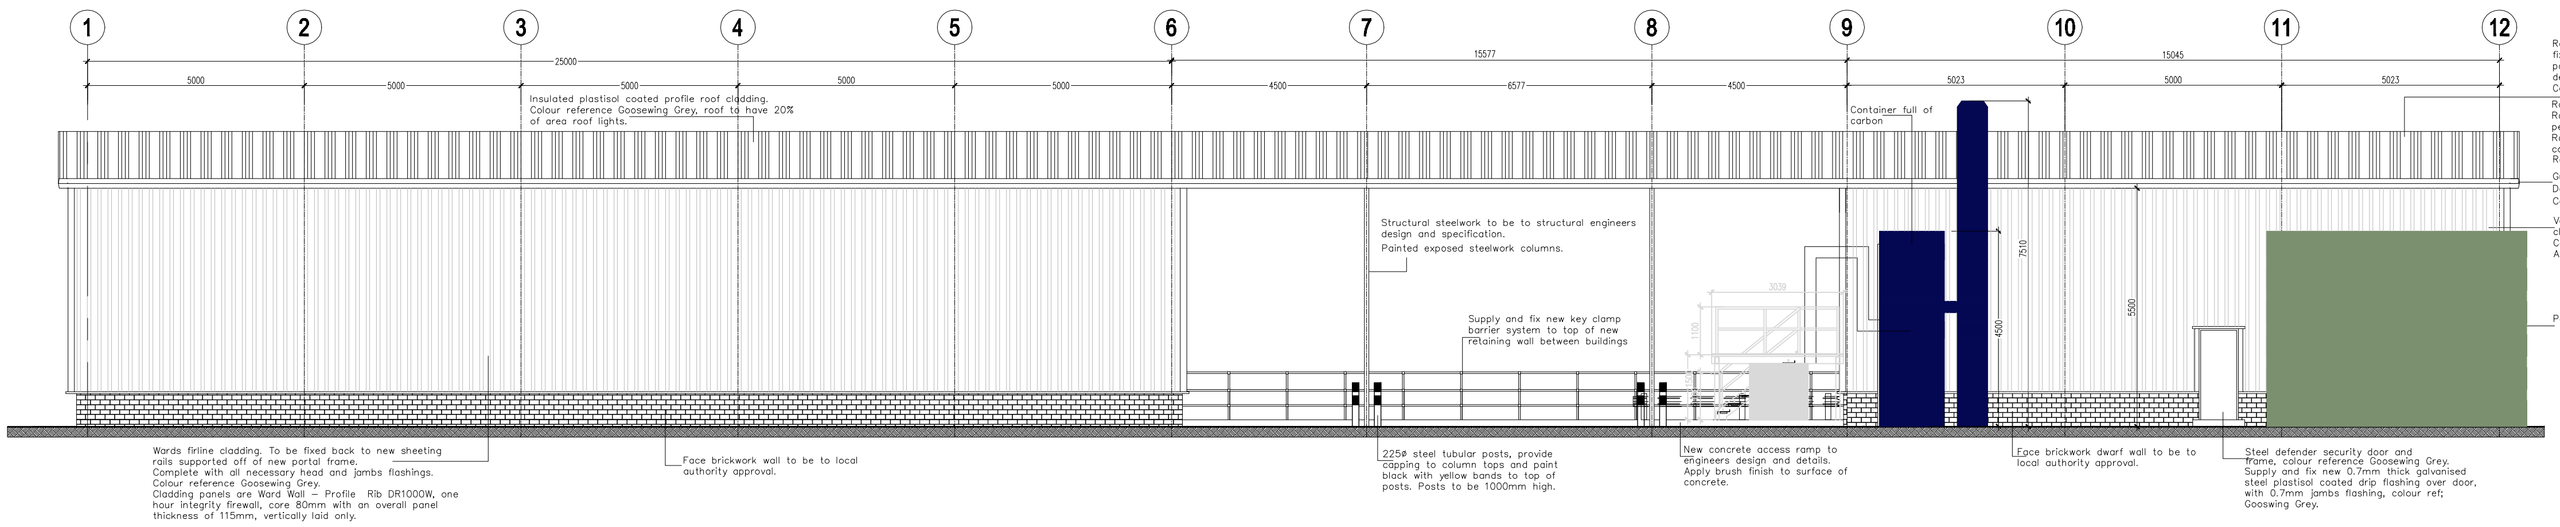

SIDE ELEVATION - ZONE FIVE

SIDE ELEVATION - ZONE FOUR

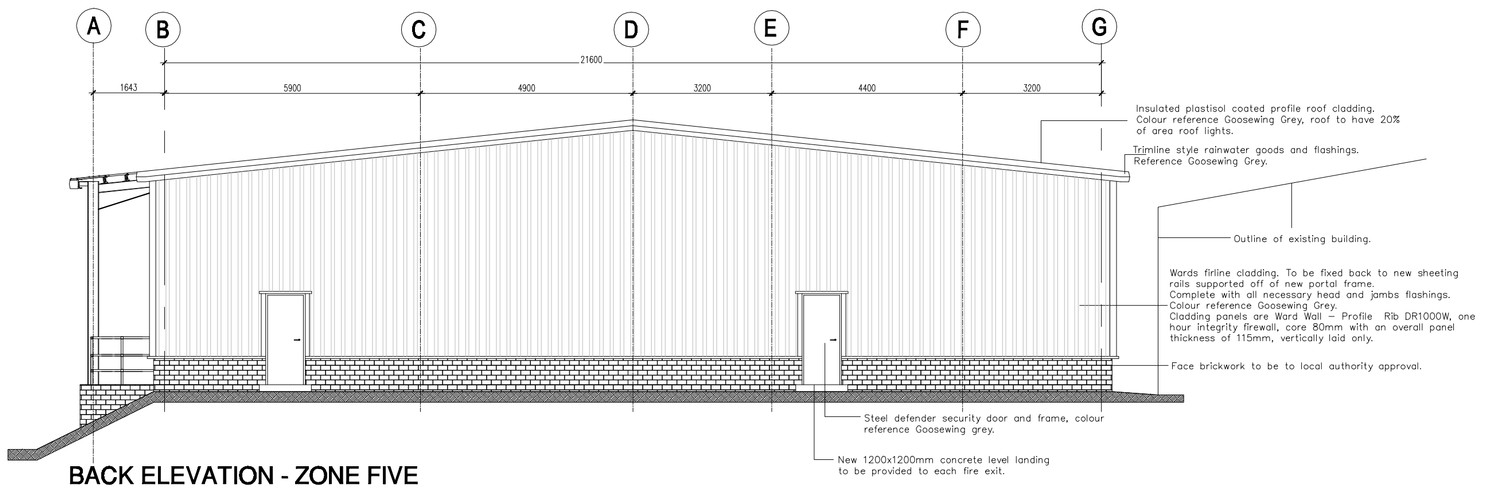

BACK ELEVATION - ZONE FIVE

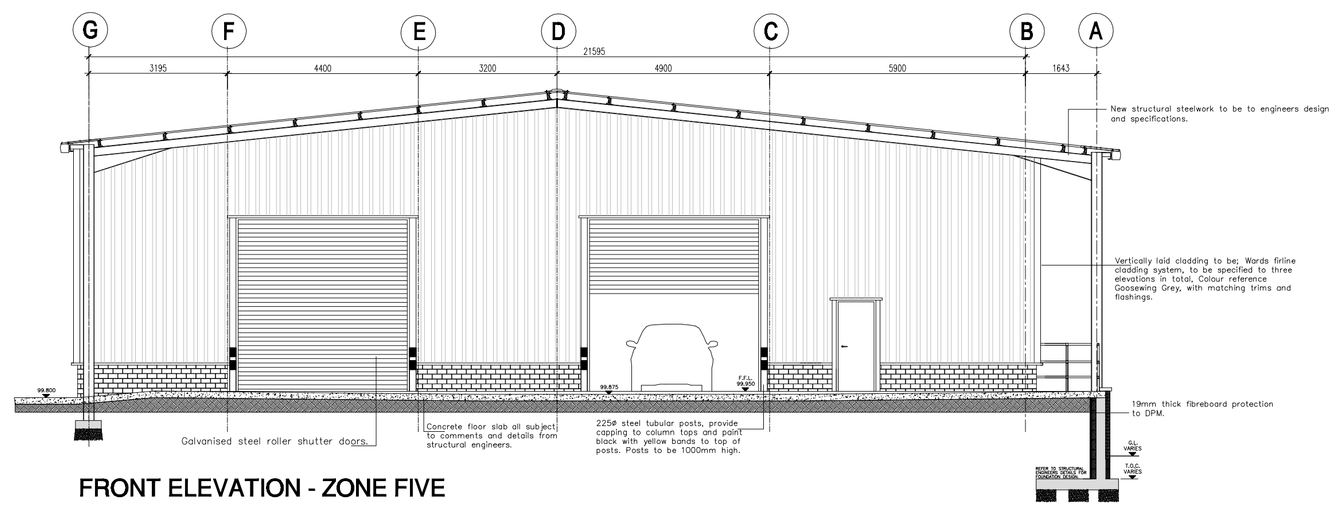

FRONT ELEVATION - ZONE FIVE

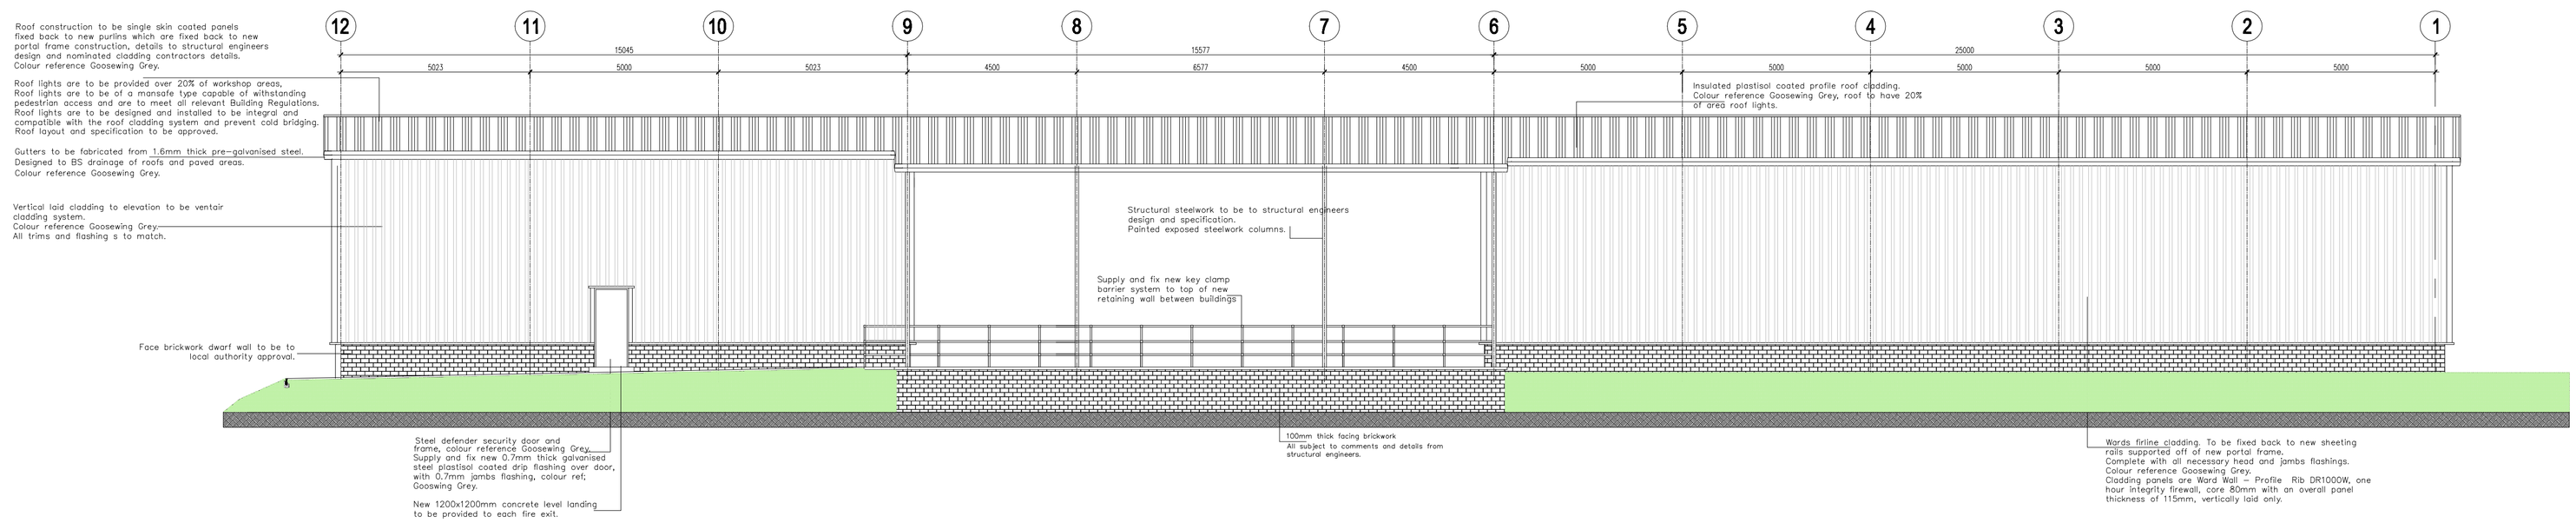

SIDE ELEVATION - ZONE FOUR

SIDE ELEVATION - ZONE FIVE

REV F Drawing update in line with comments from client (11–08–08 JM)

REV E Drawing update in line with comments from client (14–07–08 JM)

REV D Following receipt of the topographical survey drawing the elevations have been amended to reflect the changes in levels, new railings added to retaining wall area, fire exit doors relocated as shown. 19.01.06. MF.

Rev C Size of building decreased, centres not 5200mm, following receipt of site survey drawing. 16.01.06. MF.

REV B Further notes added following comments from building control, see bubbles for notes. 12.01.06. MF.

REV A Building Reg notes added and drawing updated. 30.11.05. MF.

KENNEDY DESIGN LTD.

72 BARNSLEY ROAD
GOLDTHORPE
ROTHERHAM
SOUTH YORKSHIRE
S63 9AA

TEL - 01709 896383
FAX - 01709 891334
E-MAIL - info@kdesignltd.com
www.kdesignltd.com

client:– G. K. Enviro

project:– Proposed New Industrial Units
Carlton Industrial Estate
Shawfield
Barnsley

title:– Proposed Elevations
Zone 4 & 5

scale:– 1:100 @ A1 Paper Size

job number:– E37–03 revision:– F

date:– 15.08.05

Kennedy Design Ltd. Registered in England 4479082 V.A.T. Reg. No 565 6912 02