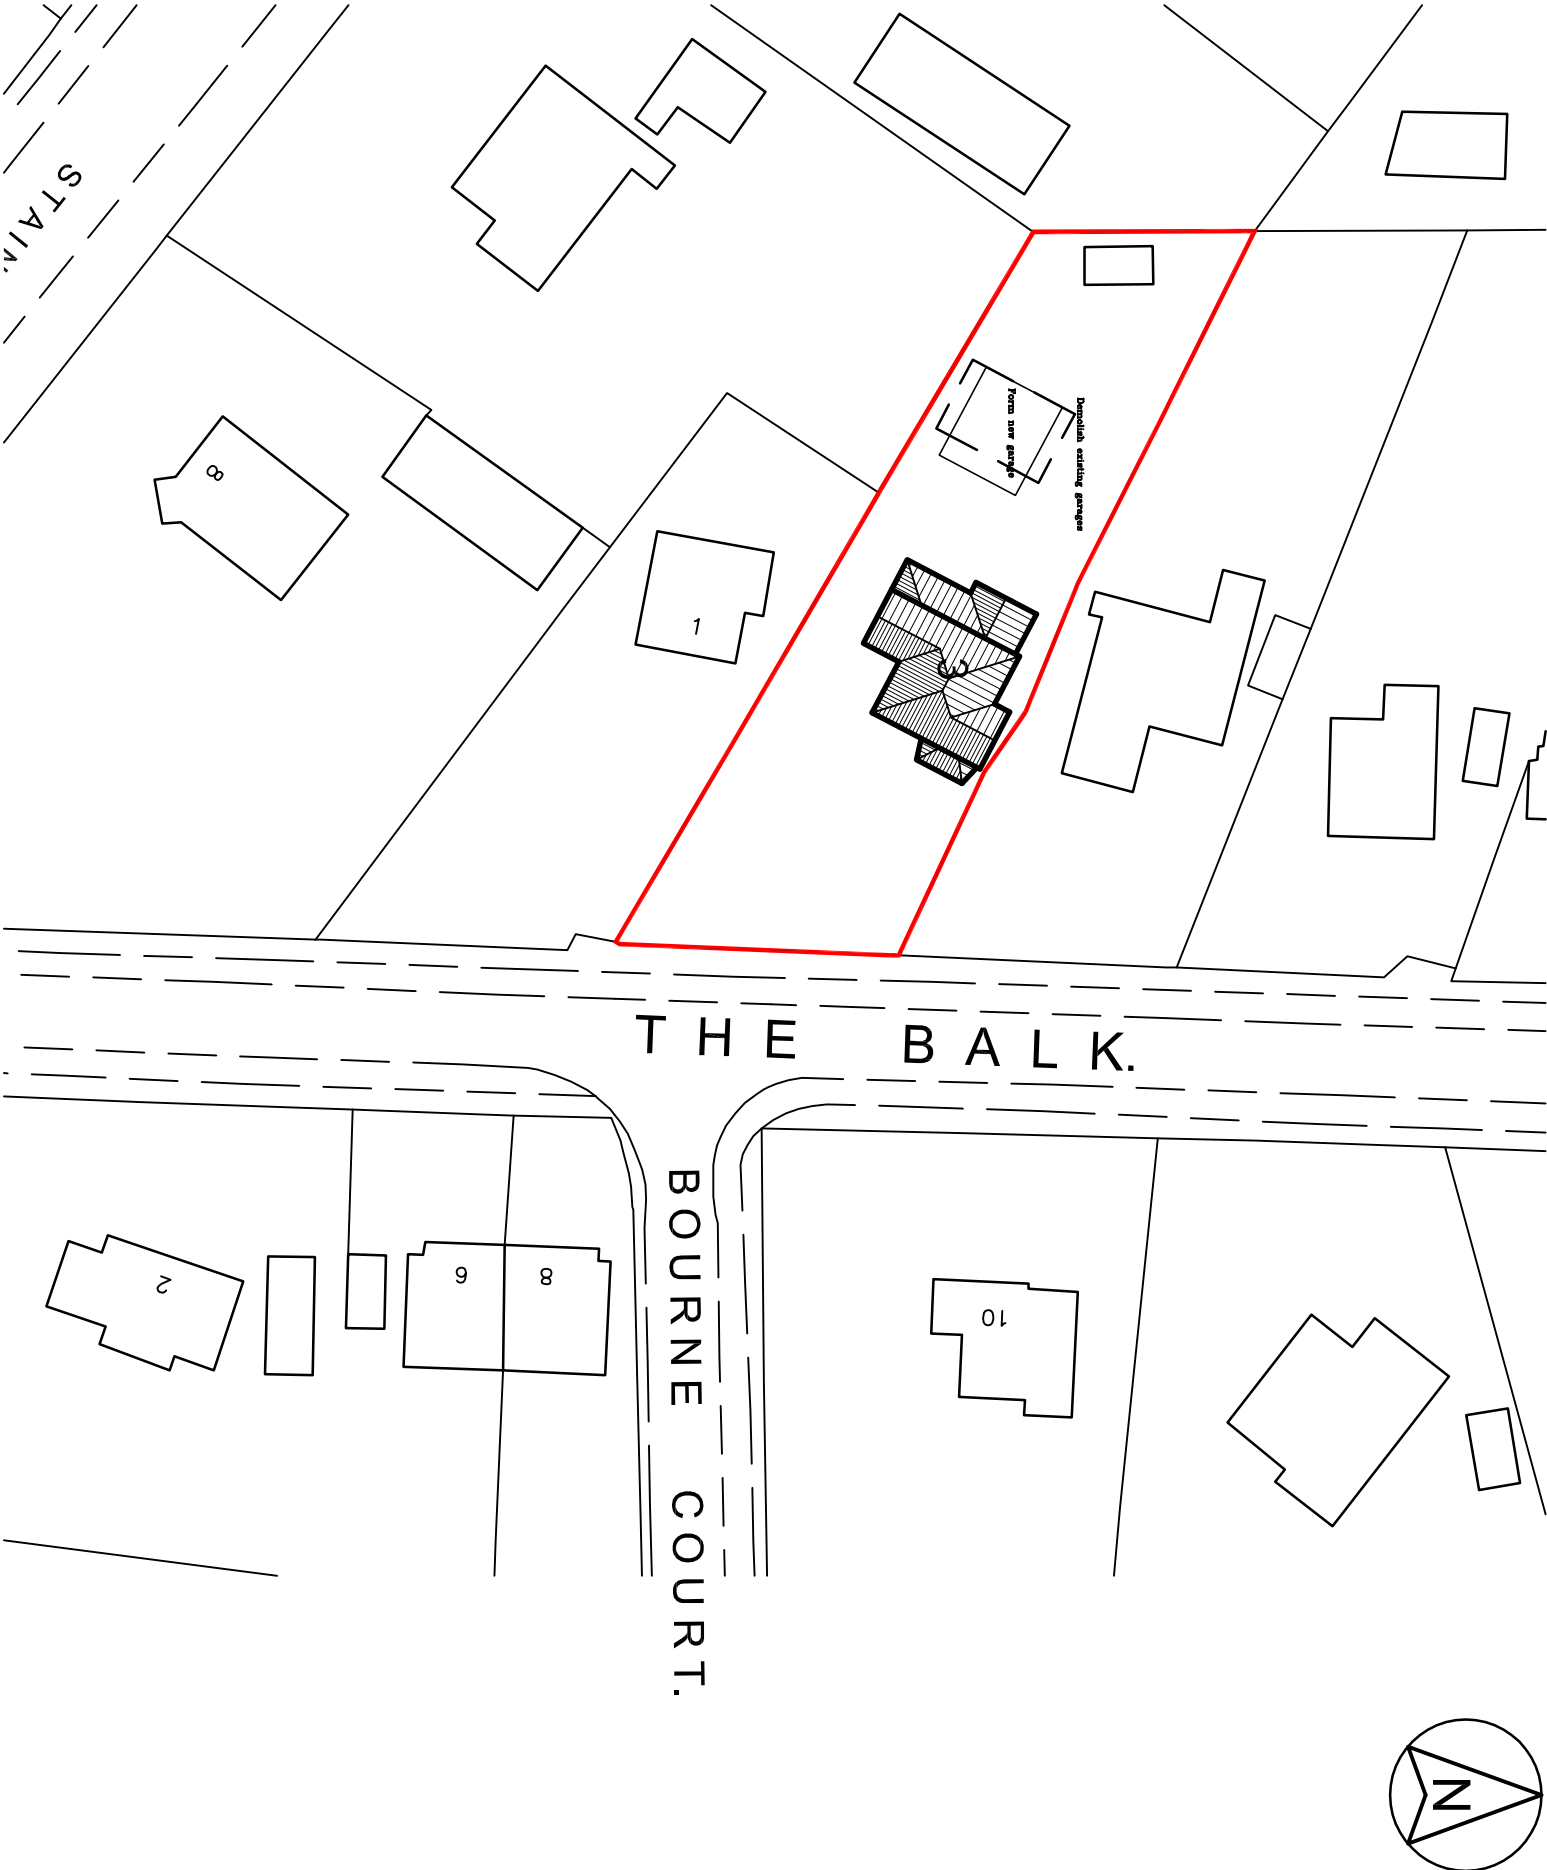
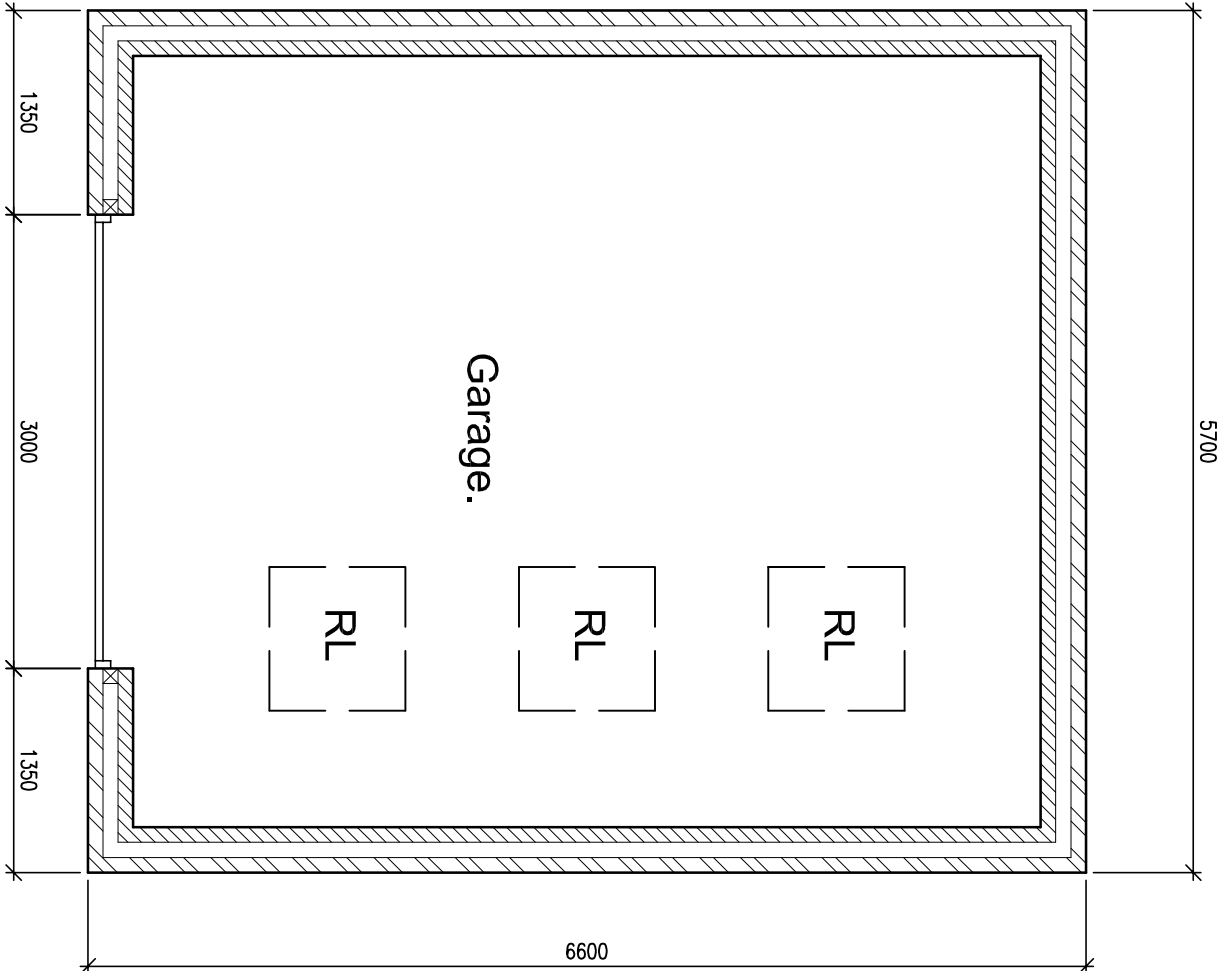
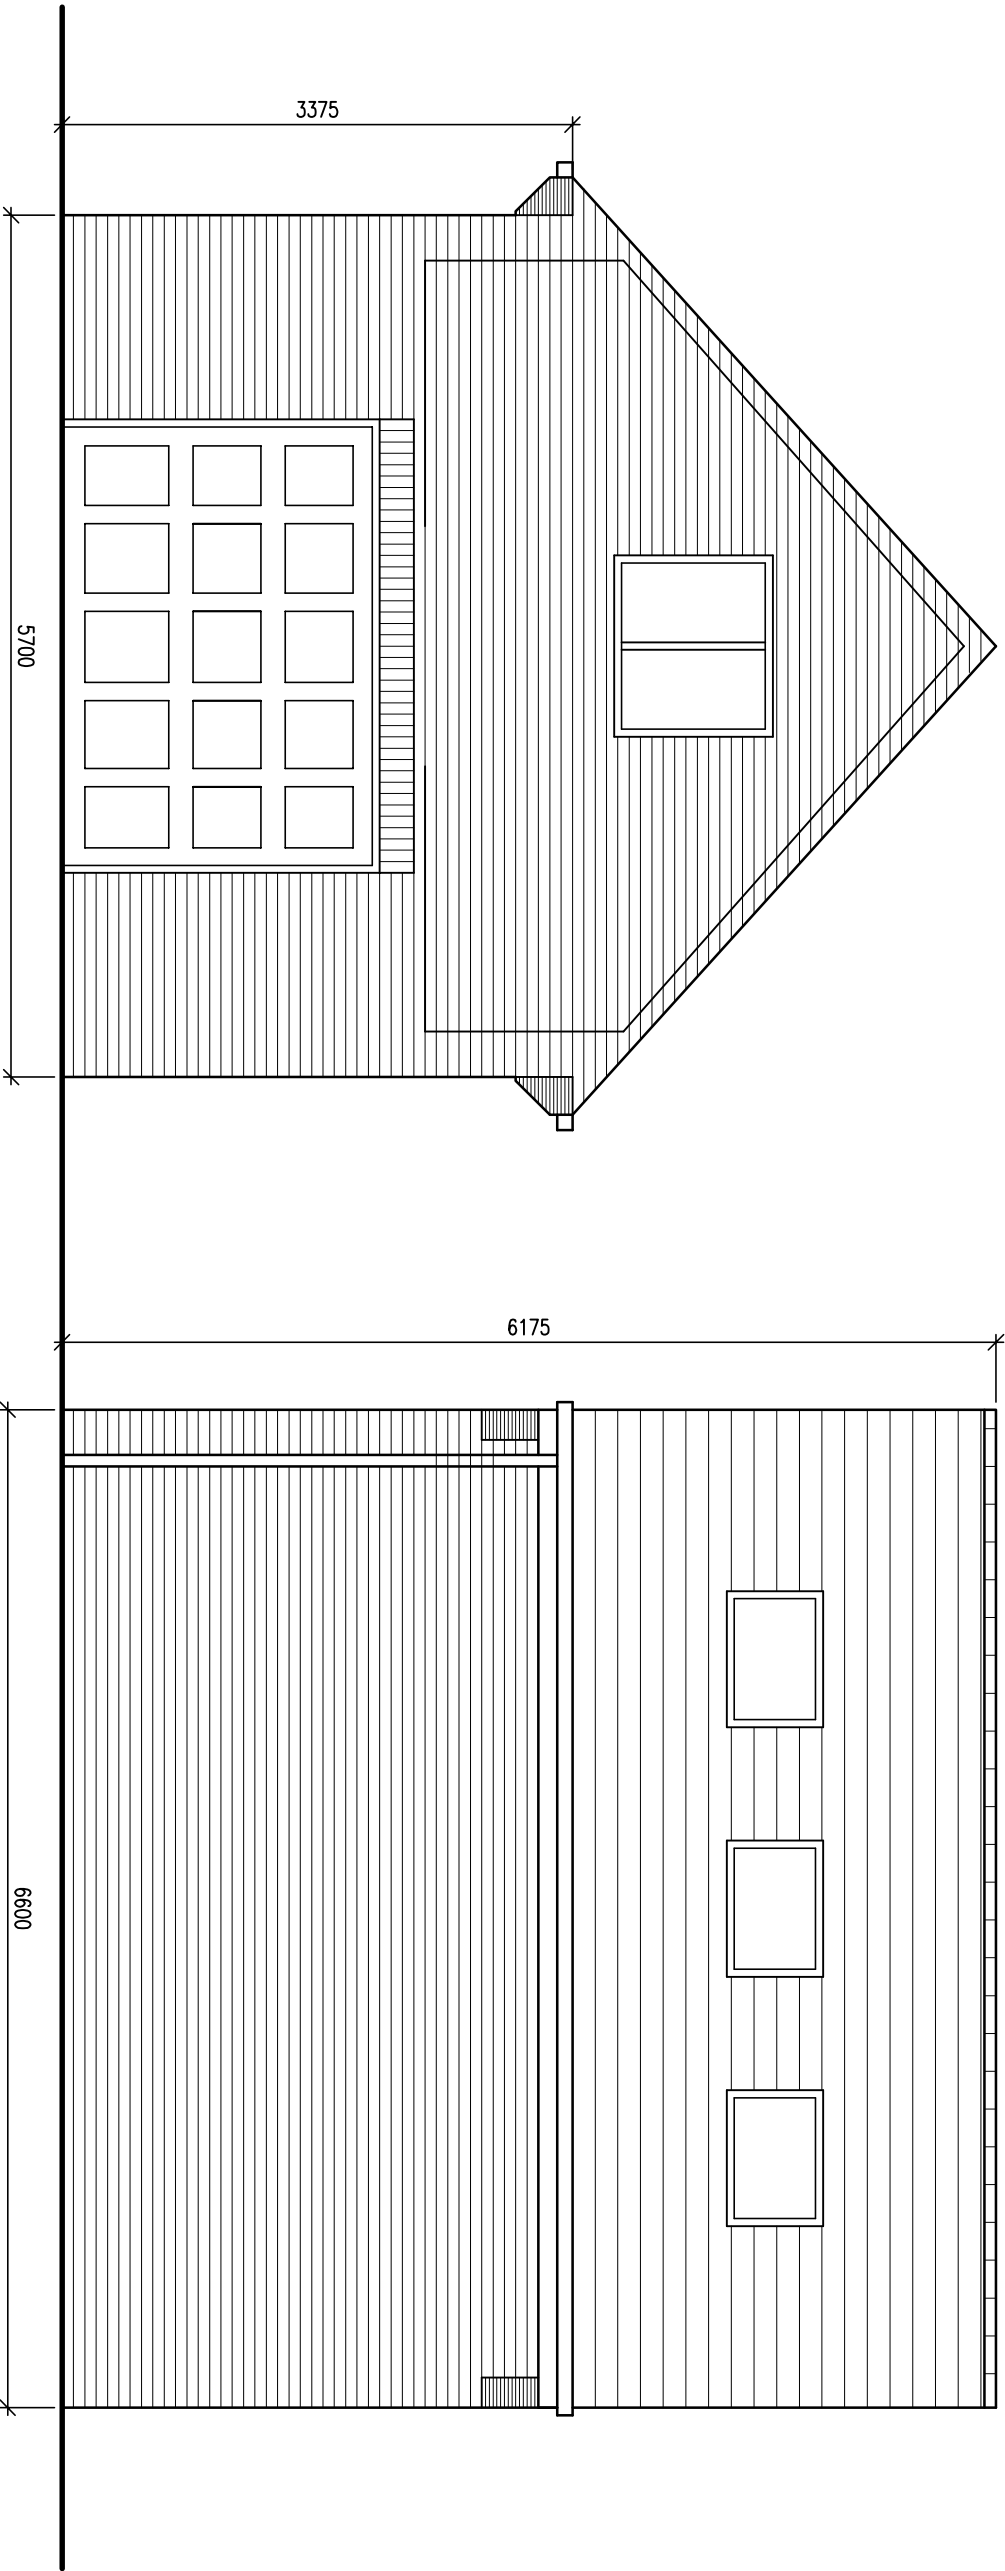


Unit 2, The Office Campus, Paragon Business Park, Red Hall Court, Wakefield, WF1 2UY			
Project	Proposed Garage at 3, The Balk, Stancross, Barnsley for Mr. D. Moynell.	01924 380873	07977 532990
Drawing	Plan, elevations	Drg No	1
Scale		1:50	1:500

REVISION	DATE	DESCRIPTION		
Note to Client : These works will be subject to CDM Legislation				
<u>Note to CONTRACTOR</u>		<u>Note to CLIENT</u>		
Check all dimensions prior to commencing works or ordering any materials		It is your responsibility to check with the Statutory Authorities where all the services, particularly those outside the property are located, and to advise the Contractor accordingly, prior to accepting his quotation for the works		
On no account are any works whatsoever including foundations to be undertaken outside the boundary of the site without the express permission of the adjoining owner		Note, this may have both cost and safety issues		
APPROVAL	DATE	DRAWING	AUTHORITY	REFERENCE NO
Building Regulations				
Planning Approval				
Planning Submission				