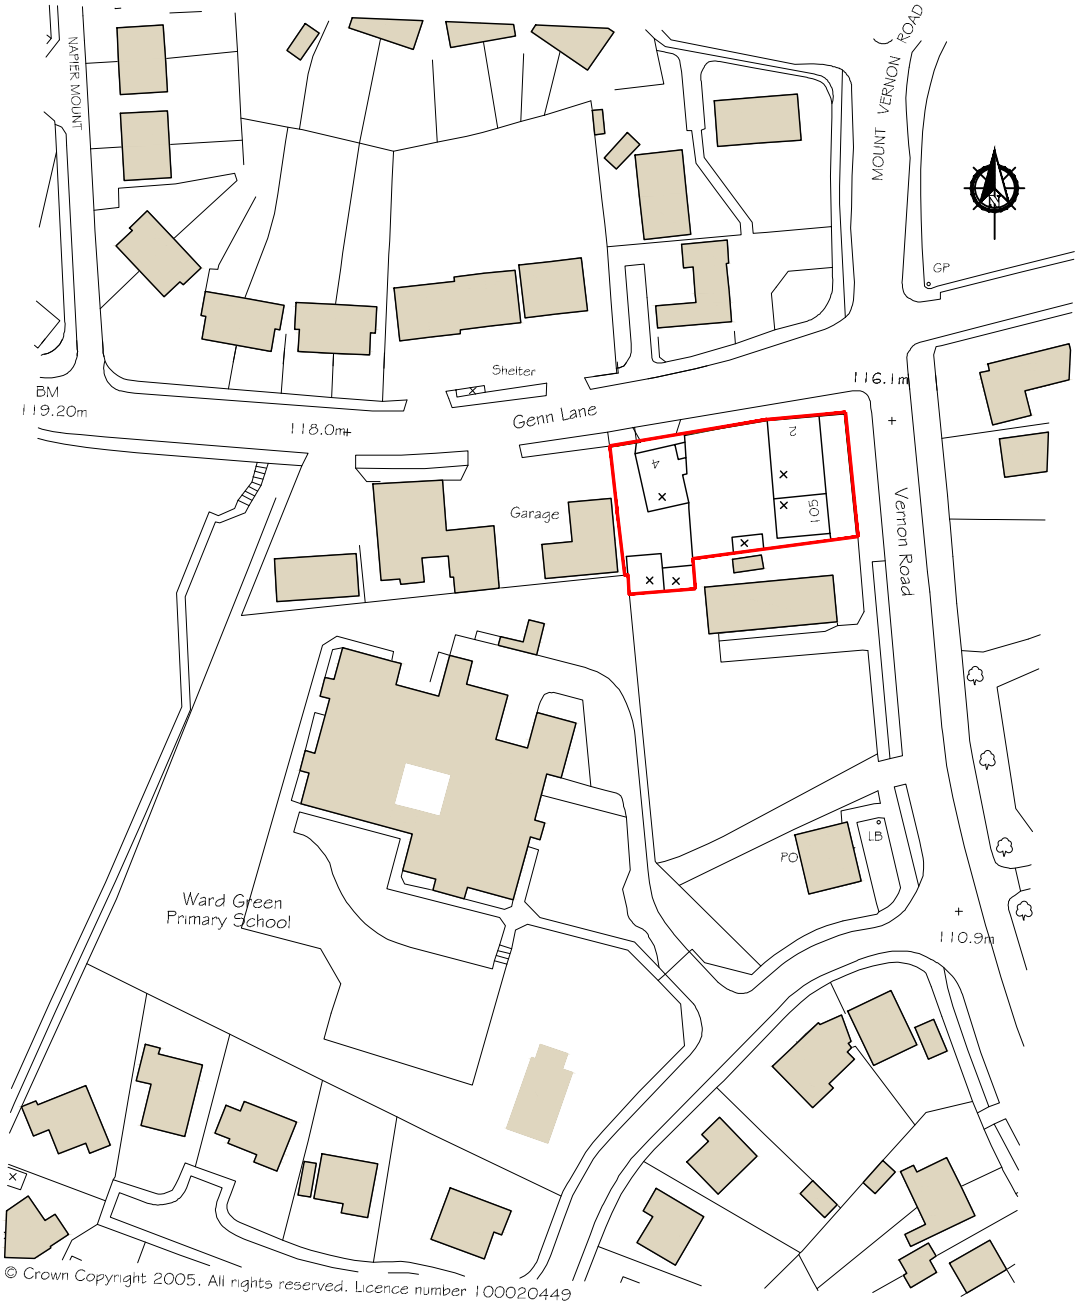


General Notes

1) To be read in conjunction with specification / project drawings.
2) Do not scale from this drawing. Check all dimensions on site and report any discrepancies to the architect.
3) All structural and drainage work to be to the satisfaction of DBS on site.
4) If in doubt, ask.

SYHA DRAWING CONTROL
Printed by - DAVID TURNER
Printed on - 21/11/2012 14:11:52
© Copyright. All rights reserved

SYHA Architects
43-47 Wellington Street
Sheffield
South Yorkshire
S1 4HF
tel: 0114 2900 200
fax: 0114 2900 290
web: www.syha.co.uk

Creation Date: Nov 2012		Job: Genn Lane, Wosbrough, Barnsley	Dwg No: 100
By: dwt		Client: SYHA Development Section	
Scale: 1:1250	Size: A4	Title: Location Plan	Rev: