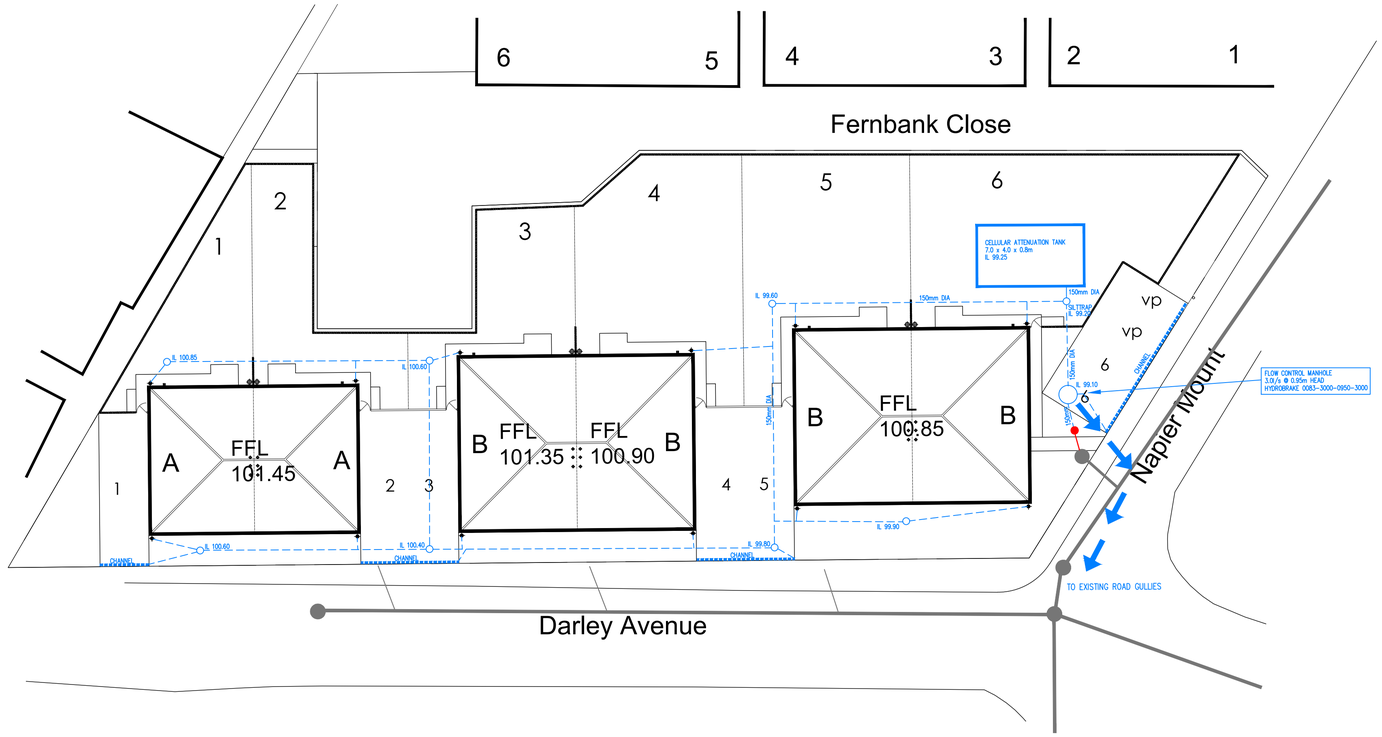


KEY

Flood water route for a catastrophic rainfall event.

A1

Preliminary

Rev	Details	Date	Drwn	Chk.

Places for people

Darley Avenue
Ward Green, Barnsley

Exceedance Plan

Dwg No. : STE/22/09/05

Date : 8-12-22

Scale : 1:200

Copyright © Shaun Tonge Engineering

SHAUN TONGE
ENGINEERING

11 Broomhead Road. Wombwell. Barnsley. S73 0SA.
Tel 01226 755929. Mobile 07528 278070 . Email Shauntongeengineering@yahoo.co.uk