




NOTE: ALL DIMENSIONS SHOWN
ARE APPROXIMATE AND SHOULD
ONLY BE USED AS A GUIDE.
EXACT MEASUREMENTS
SHOULD BE OBTAINED FROM
THE DRAWINGS AND DESIGN ARE
THE SOLE RESPONSIBILITY OF
THE CLIENT. NO PART OF THIS
DRAWING SHOULD BE REPRODUCED
WITHOUT PRIOR PERMISSION

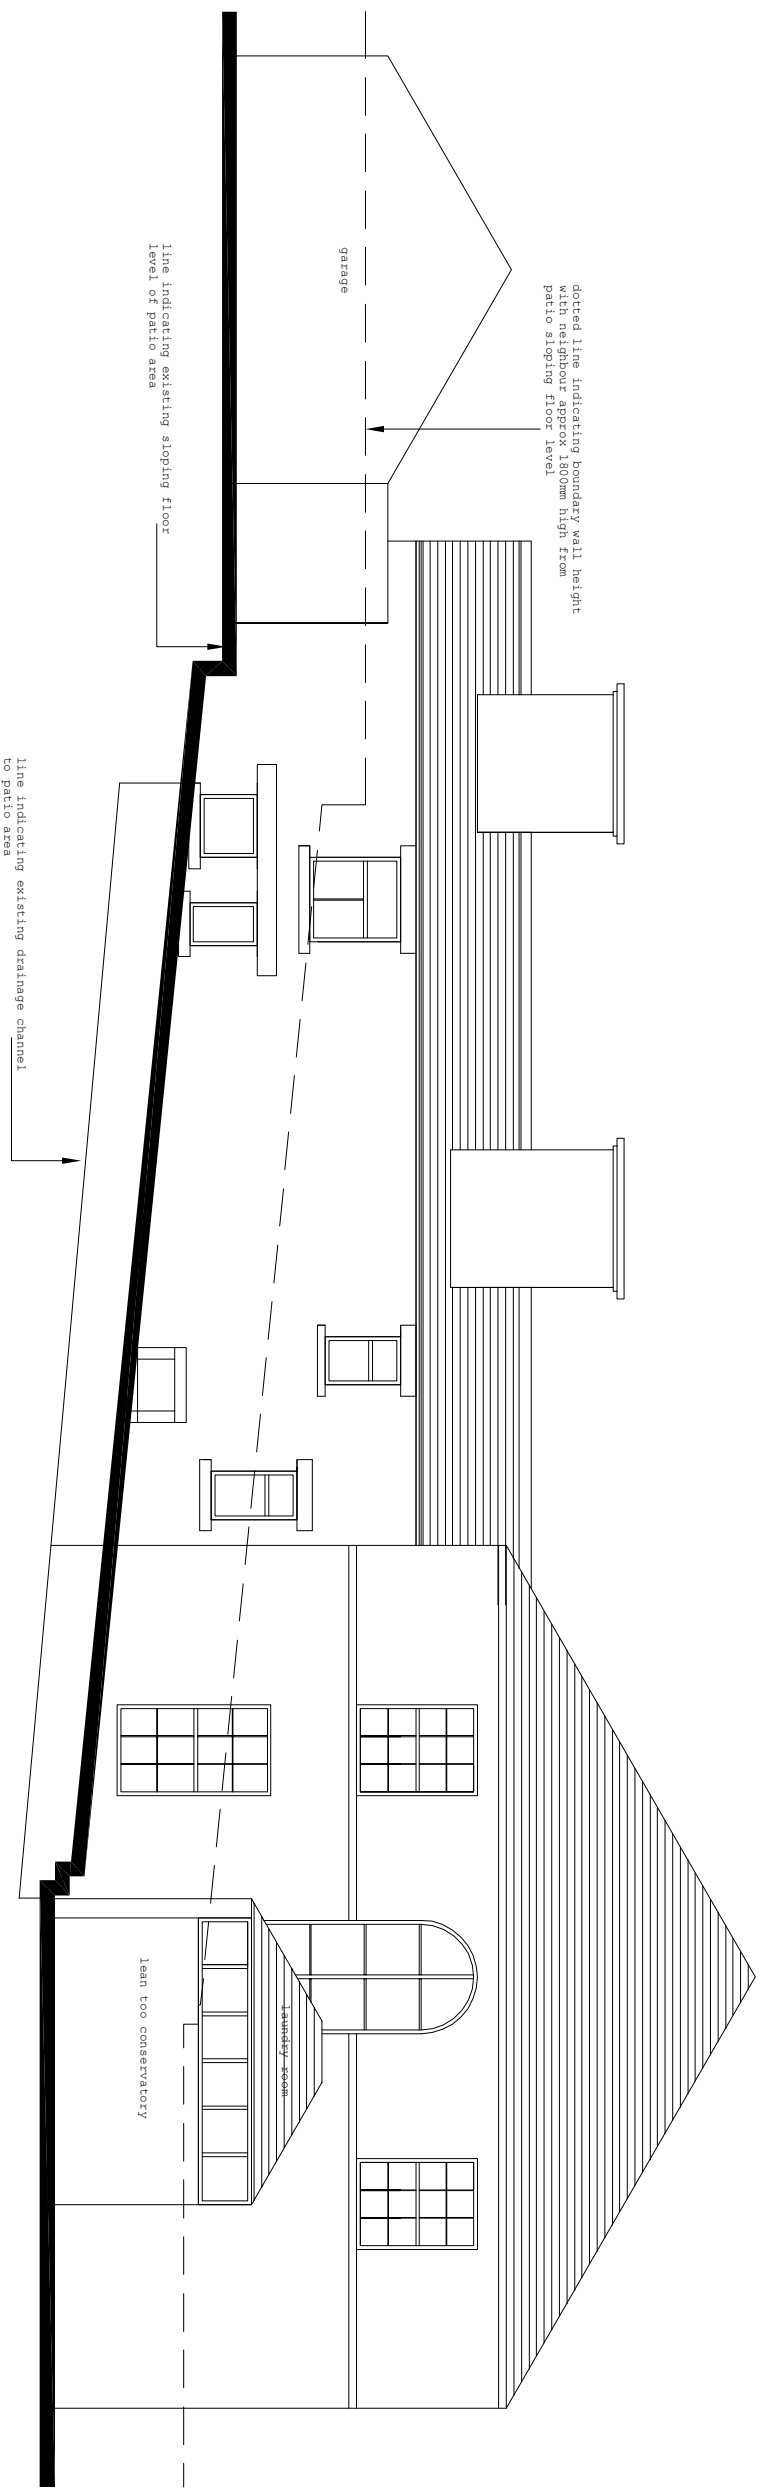

EXISTING ELEVATION

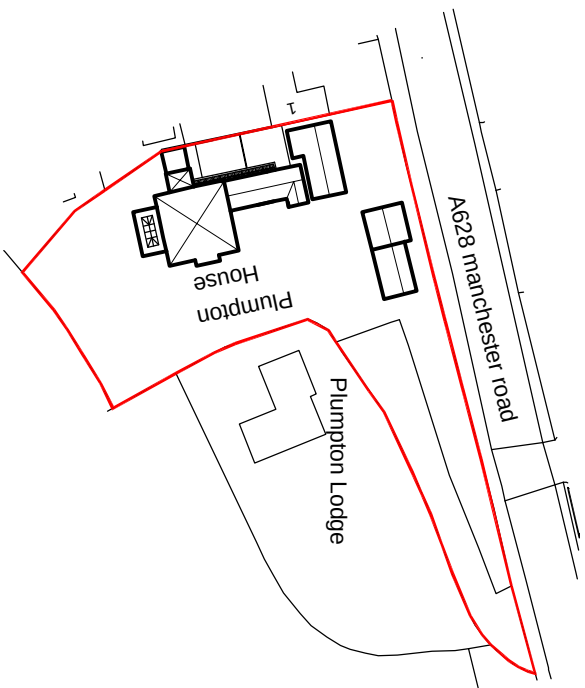

SITE LOCATION PLAN 1:1250

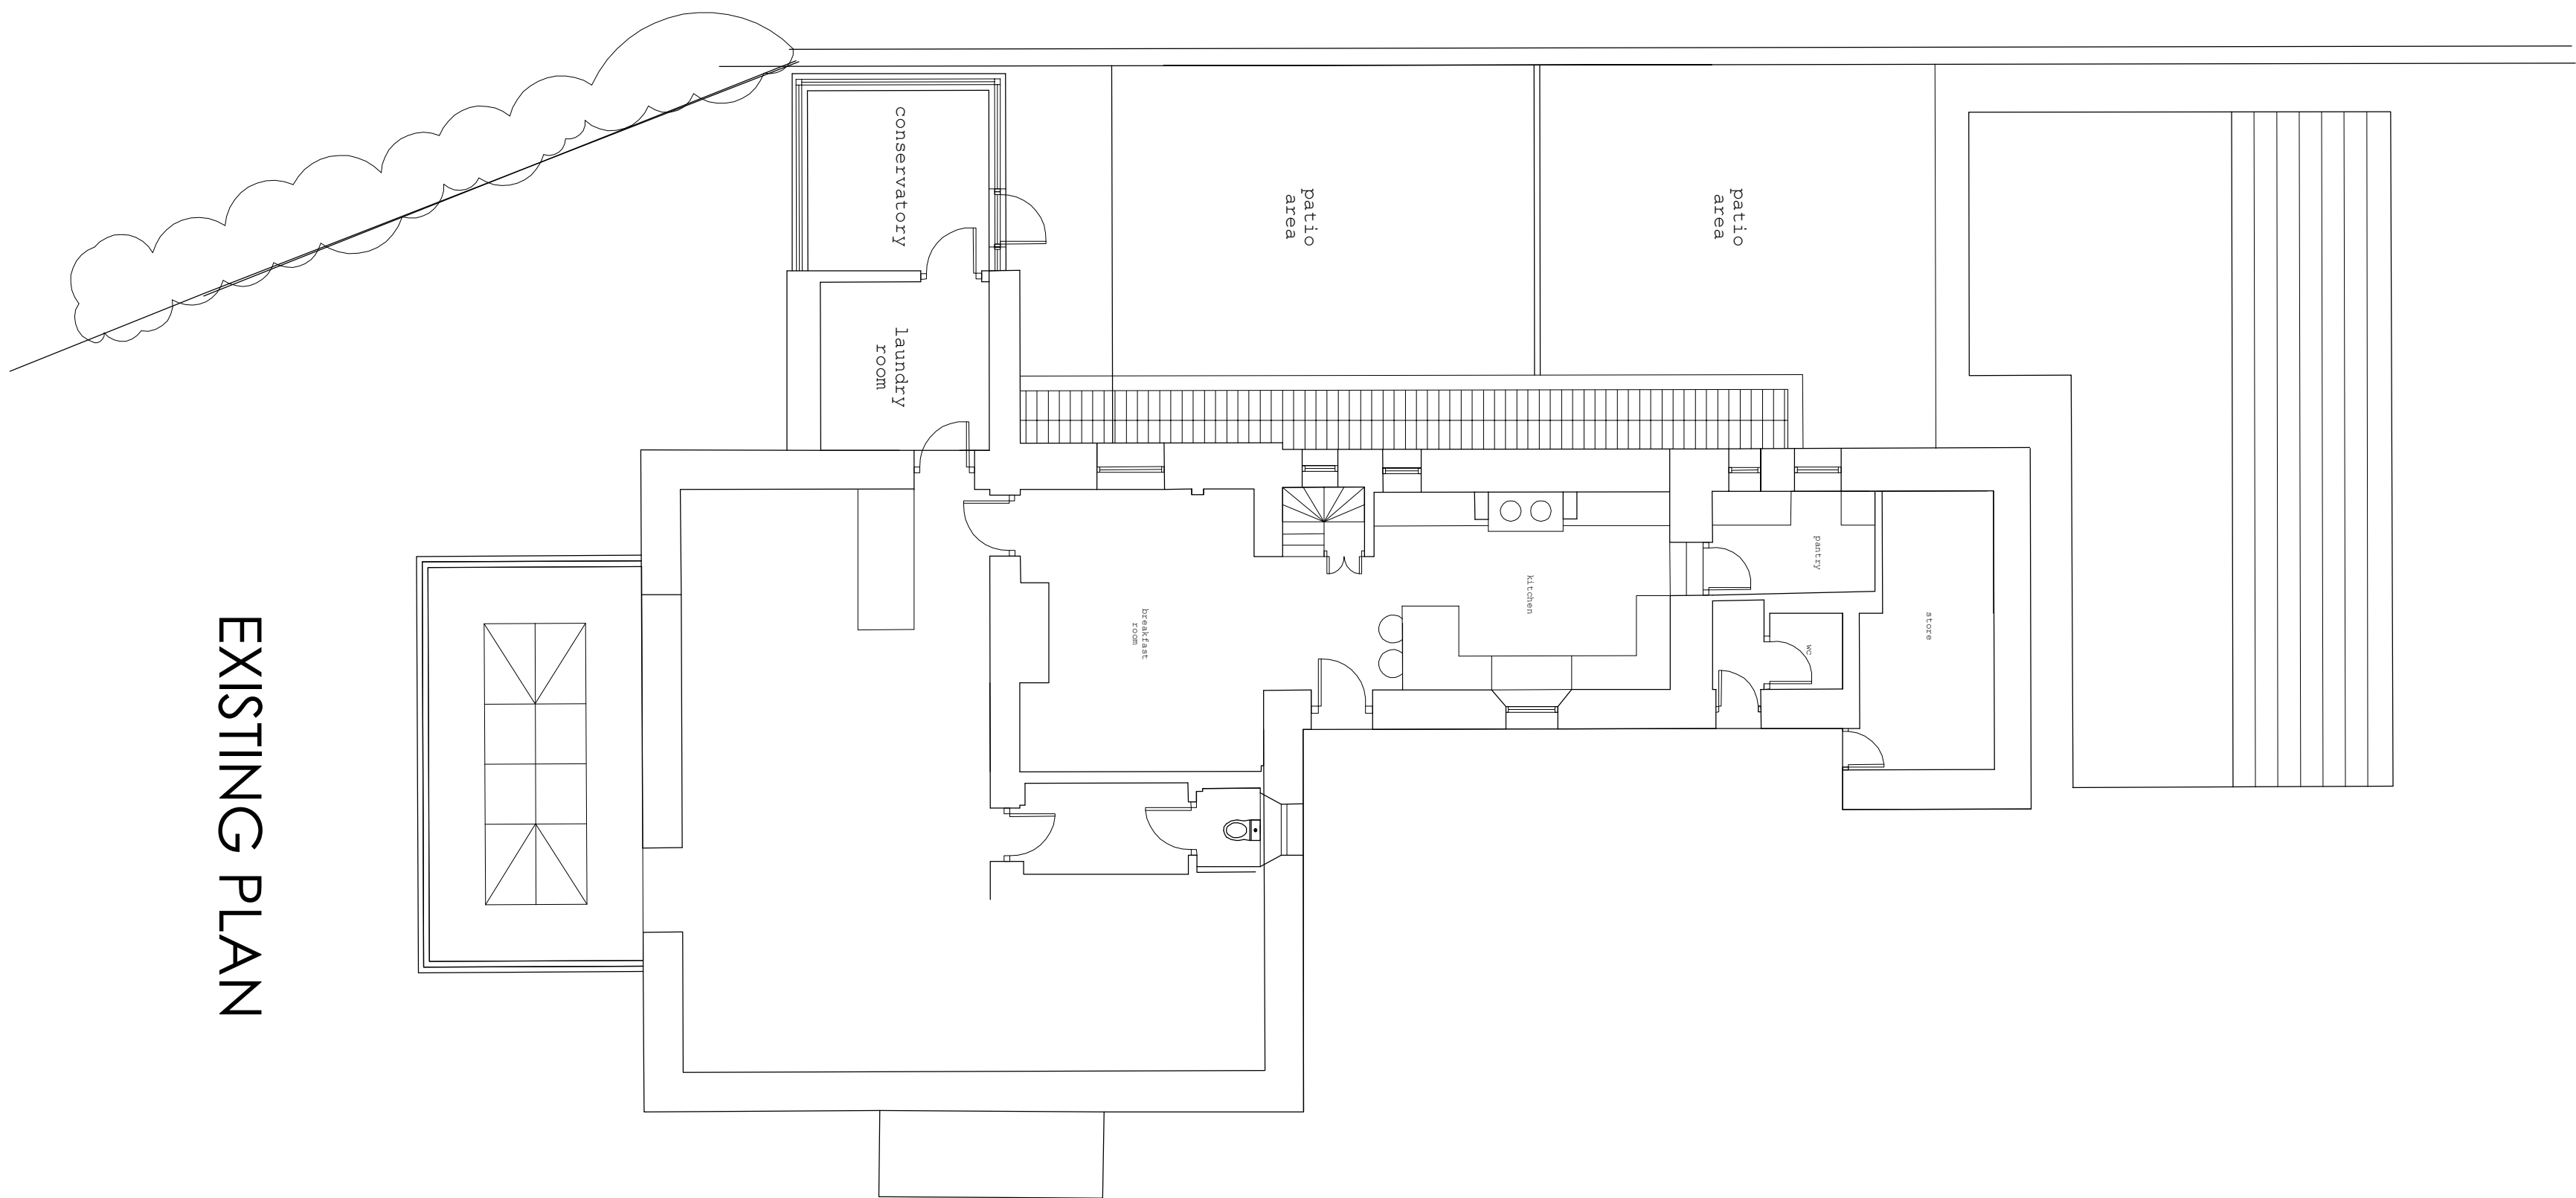

EXISTING PLAN

EXISTING PLANS & ELEVATIONS

JOB TITLE
PLUMPTON HOUSE
THURSTONE
S36 9QW
CLIENT
SIMON & ANDREA BLYTH

DRAWN BY
DATE
APRIL 2016
CHECKED
SCALE
1:100 @ A1
DRAWING NO.
30/2001
REVISION
-



L'ARCHE DEVELOPMENTS (UK) LTD
12, L'ARCHE ROAD
LONDON, E1 1AA
020 7464 1000
info@larche.co.uk
Company Reg No: 015410771 Reg 11410075