


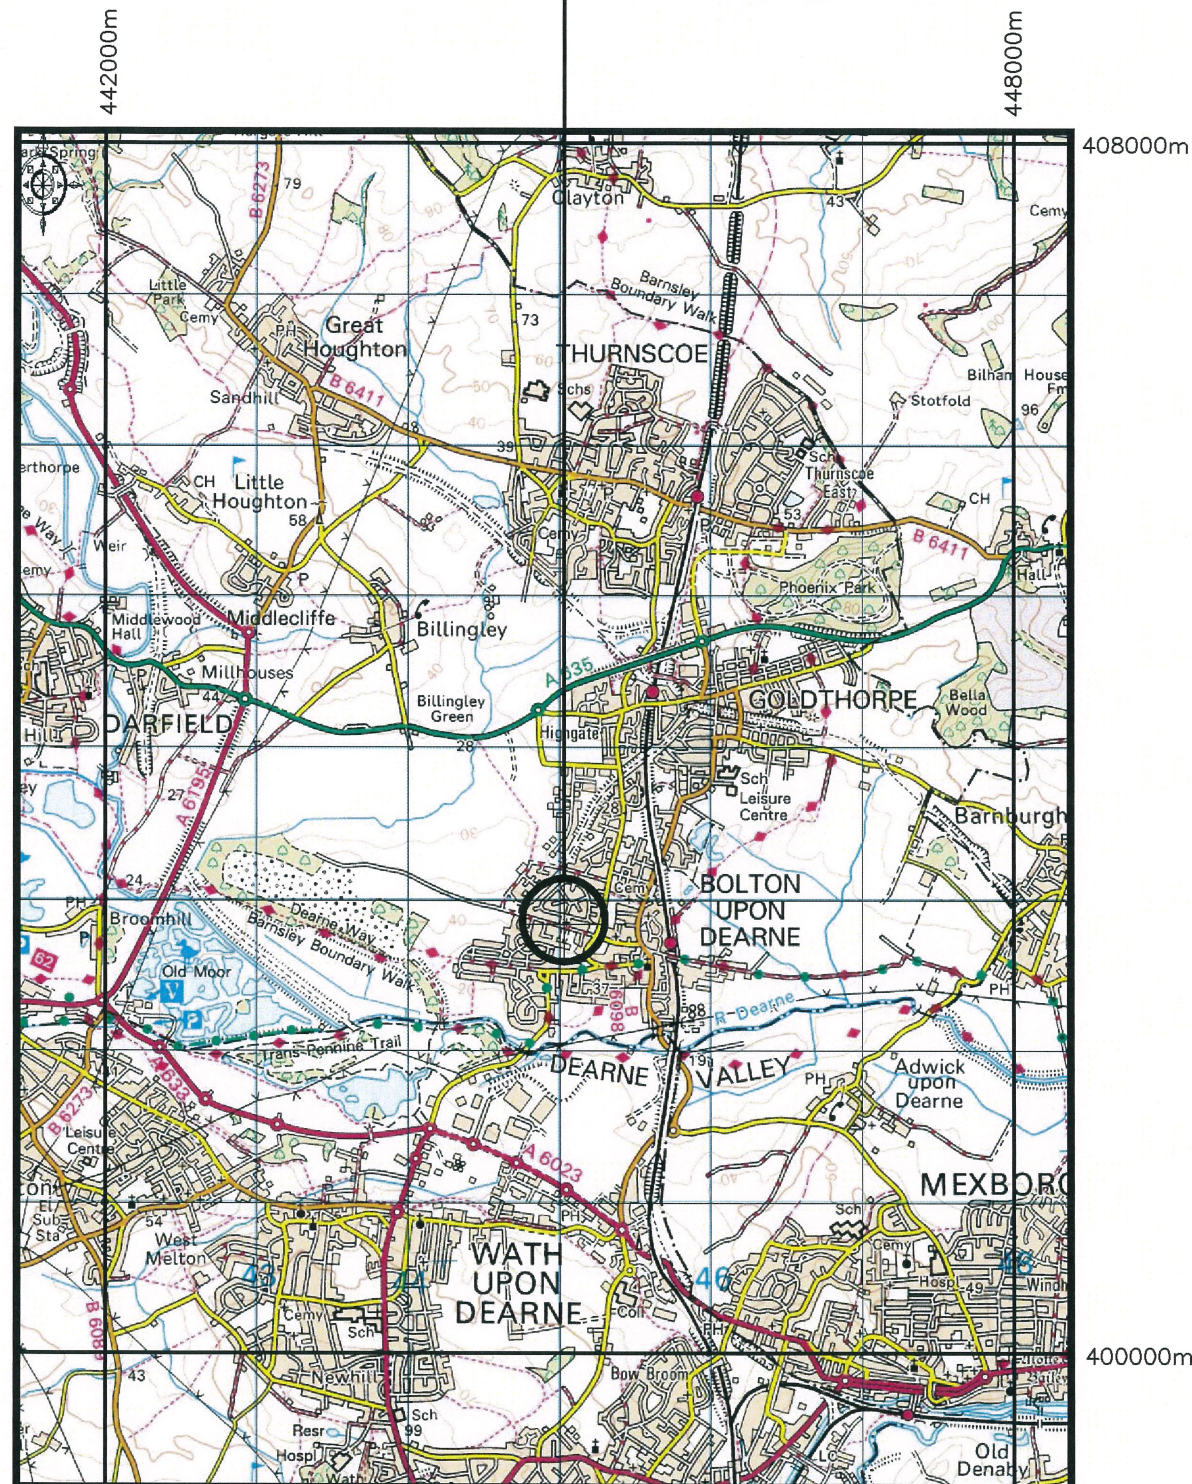

Site grid reference 445001E 402823N
Scale 1:50,000



Site grid reference 445001E 402823N
Scale 1:1250

CORNERSTONE SITE ID	137
VODAFONE SITE ID	63715_0

Reproduced from Ordnance Survey with the permission of the Controller of Her Majesty's Stationary Office.
© Crown copyright. Licence No. AL100034583

REV.	DATE	REMARKS	BY	CHK.
B	10.12.09	ICNIRP NOTE REVISED	JS	GRT
A	02.12.09	TOWER TYPE REVISED	BJ	AC



OPTION NAME	ST. ANDREWS SQUARE STREETWORKS
SITE ADDRESS	ST. ANDREWS SQUARE BOLTON UPON DEARNE
S63 8BA	
CONSULTANT REF	1280/109

Tyco Electronics
Tyco Electronics UK Infrastructure Ltd.
203 Cavendish Place
Birchwood Park
Warrington
WA3 6WU
Telephone 01925 848 252 Fax 01925 848 241

DRAWN	SD	CHECKED	AC	APPROVED	GRT	DATE	22.09.09	SCALE	AS SHOWN
DRAWING TITLE									REVISION
SITE LOCATION MAPS									
DRAWING No.									B
63715_0/001									