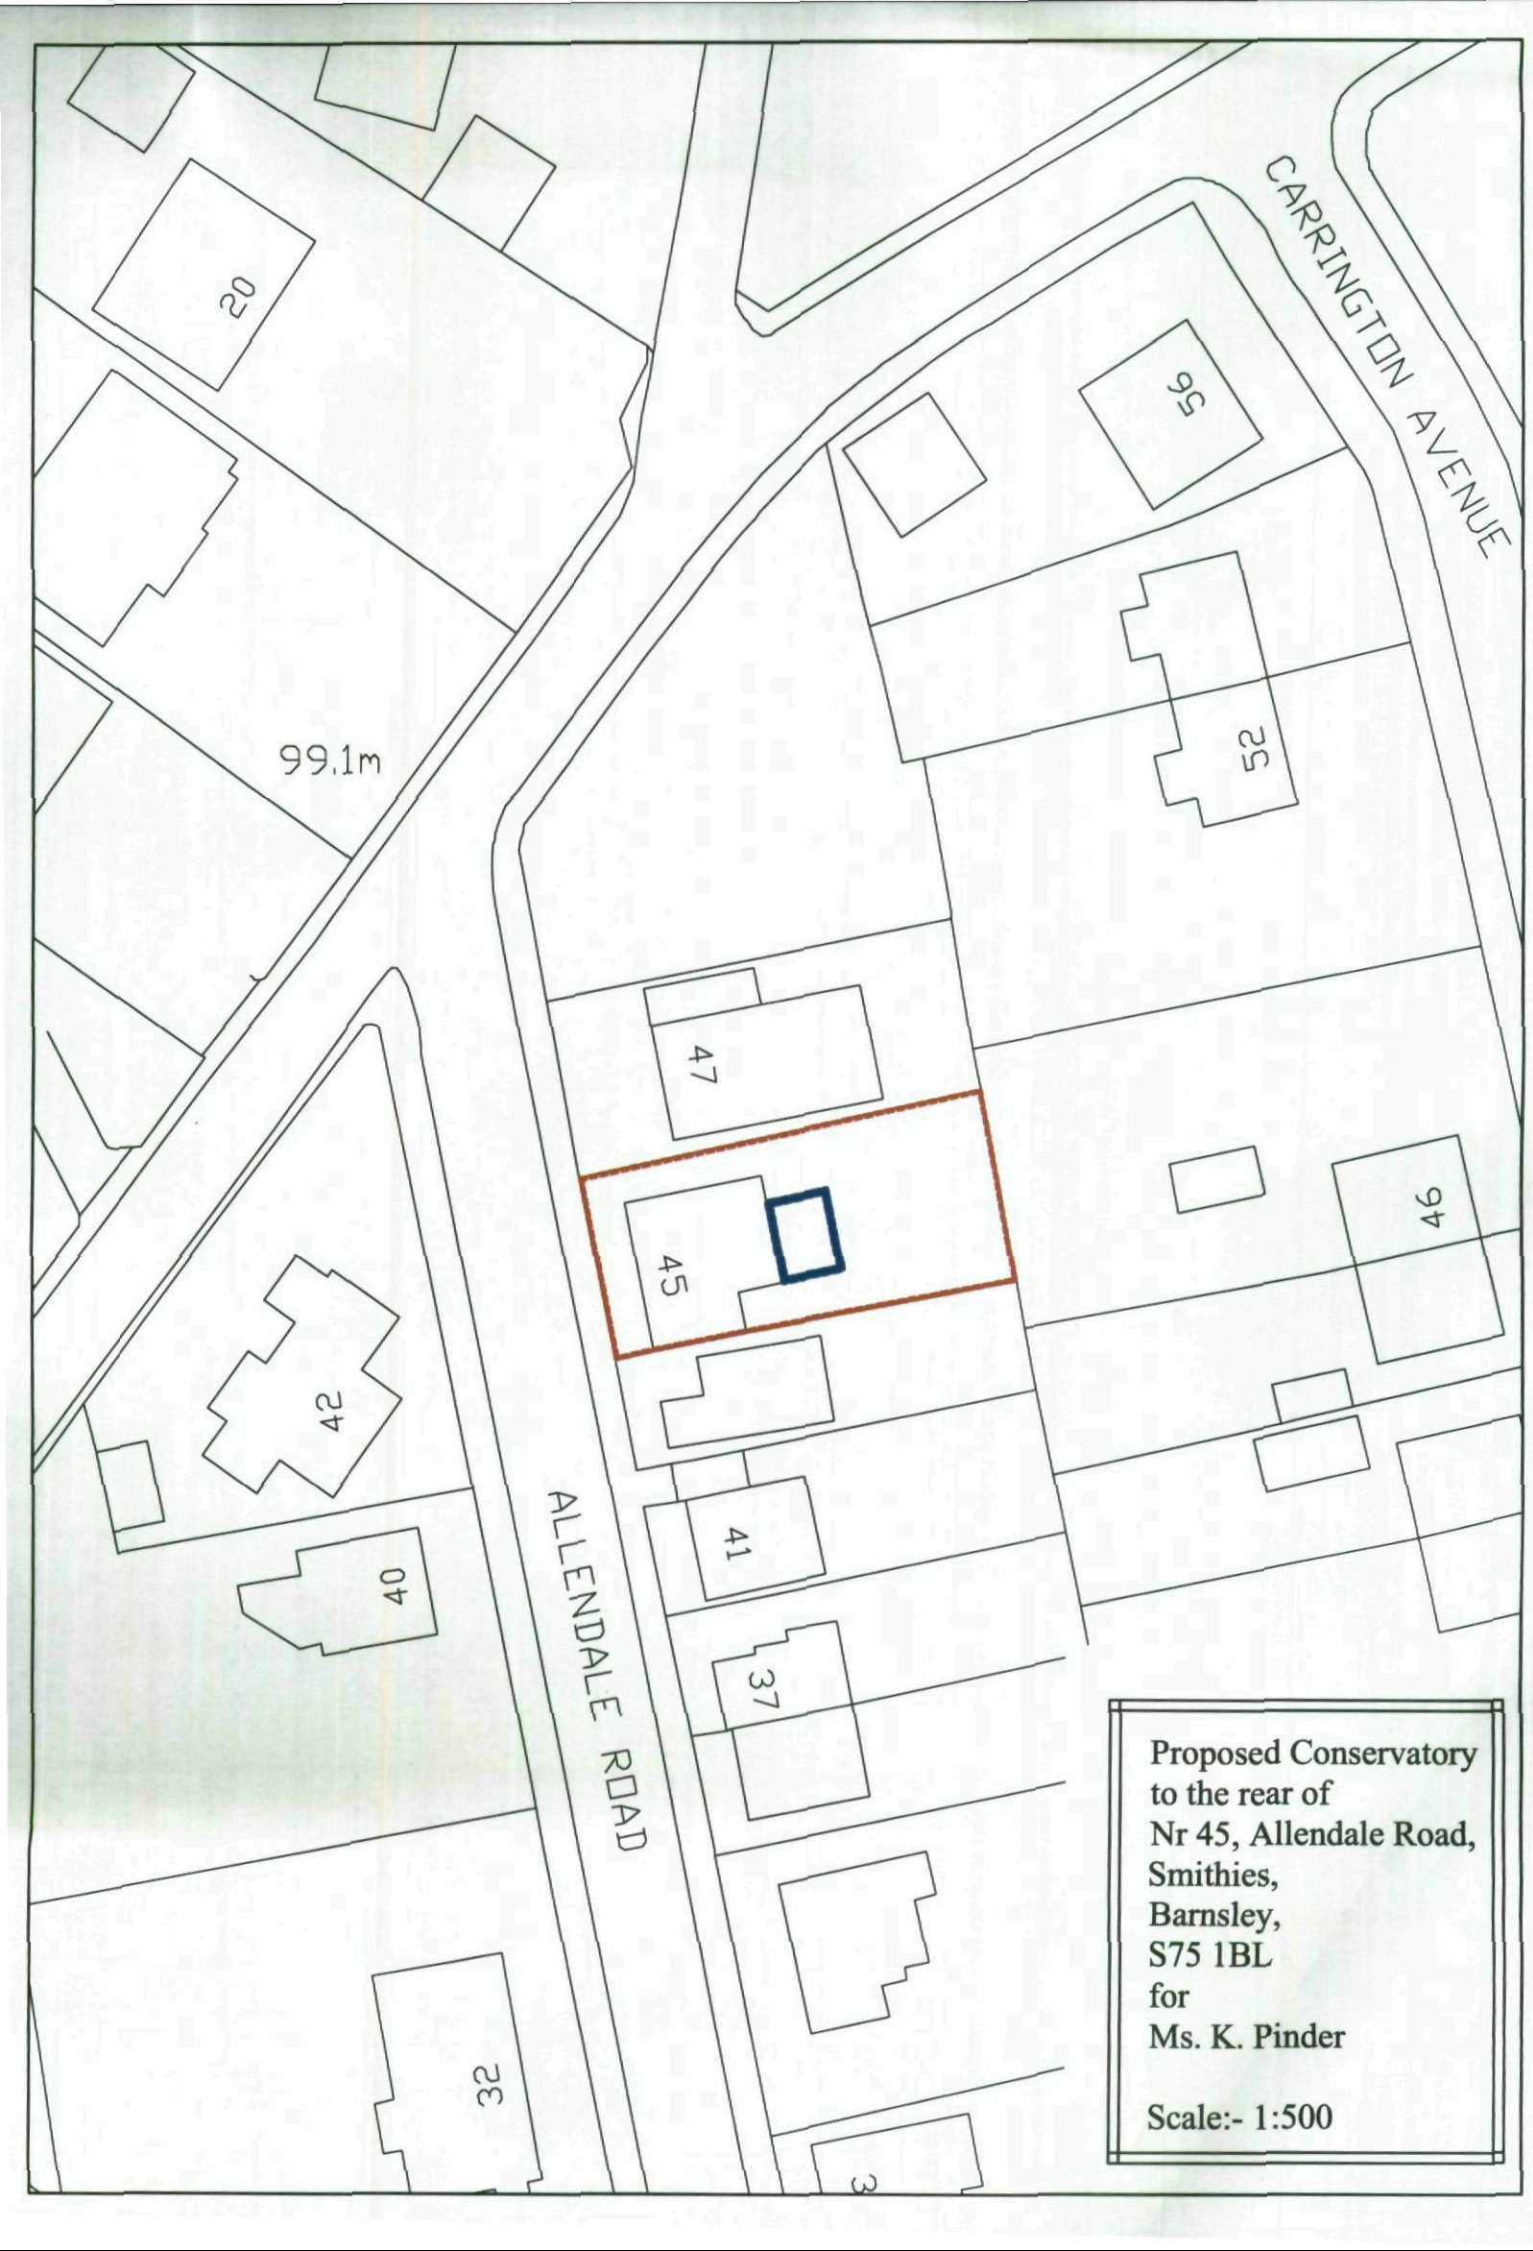


Proposed Conservatory
to the rear of
Nr 45, Allendale Road,
Smithies,
Barnsley,
S75 1BL
for
Ms. K. Pinder

Scale:- 1:500