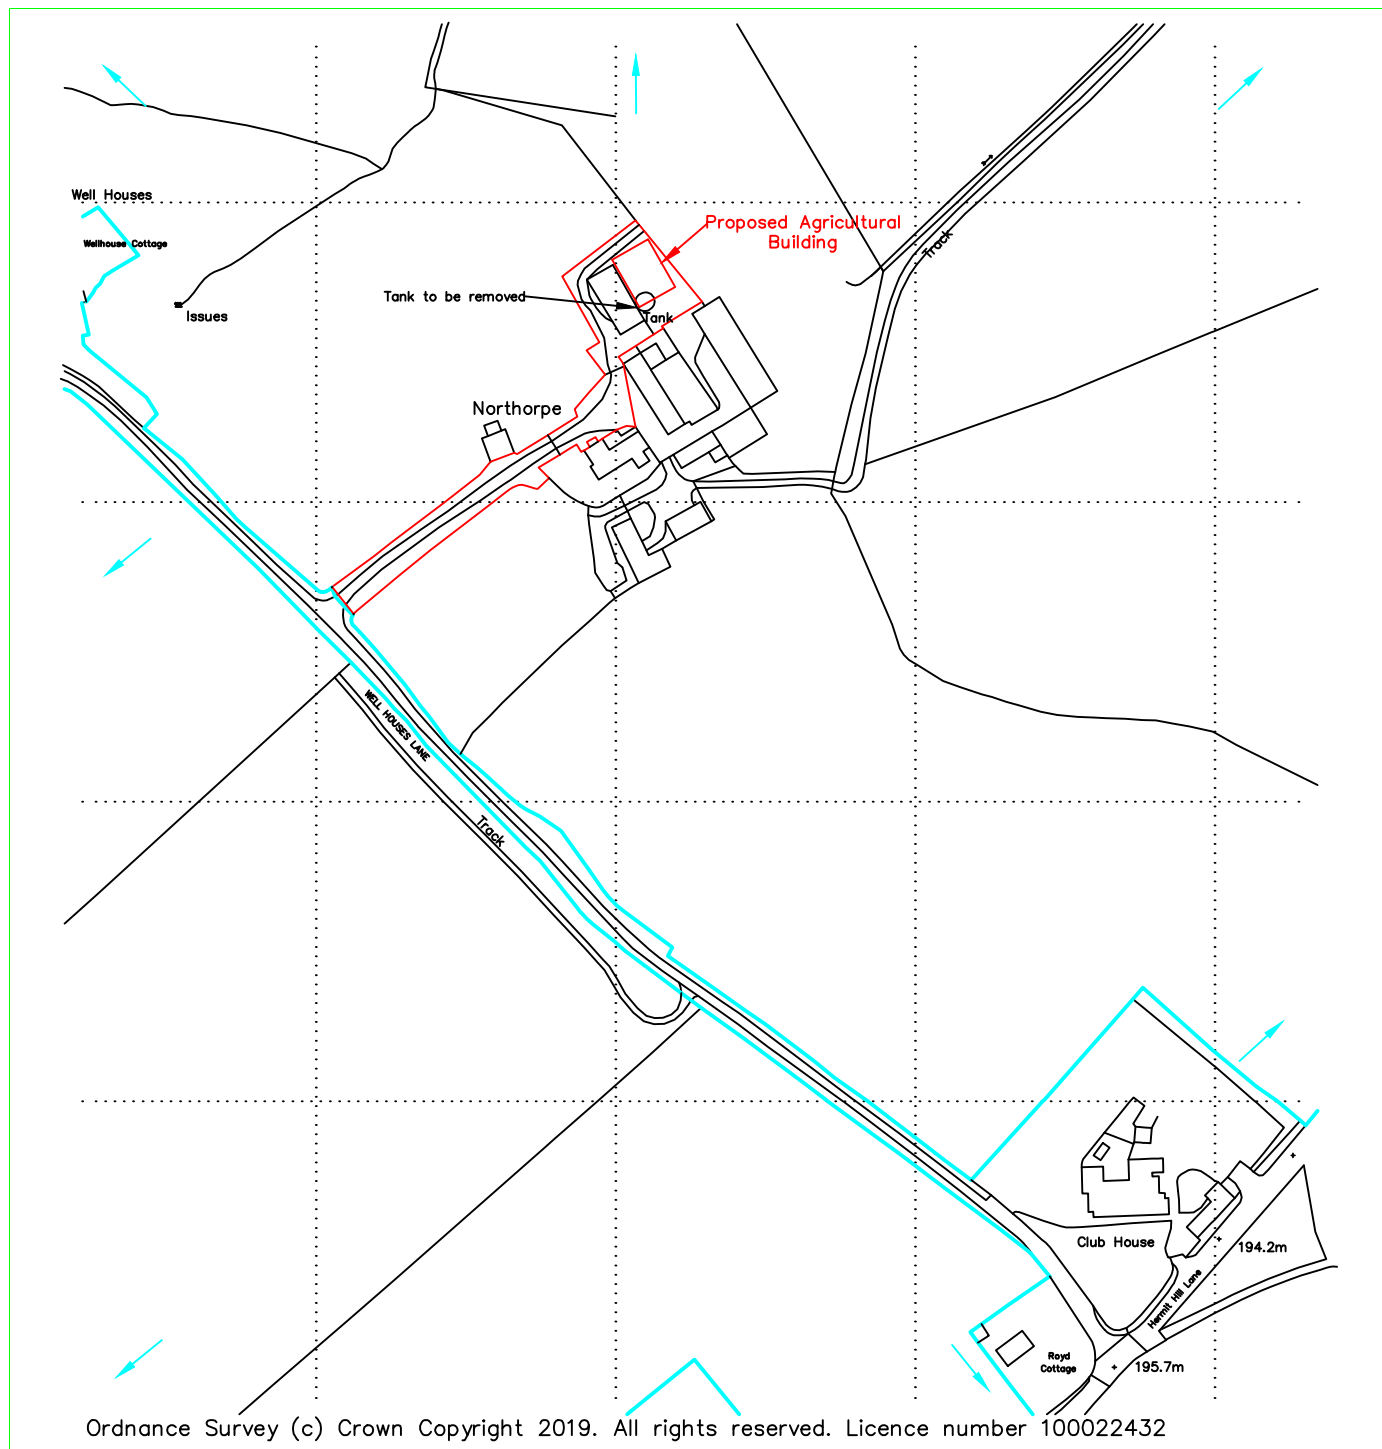


Reproduced from Ordnance Survey digital map data, 1:2500 scale, by permission of Ordnance Survey on behalf of The Controller of Her Majesty's Stationery Office.
© Crown copyright. All rights reserved. Licence Number: 100046980

Client:	Mr S White Sycamore Farm, Wortley, Sheffield, S35 7DH	Drawn: Joanne Stanley	Designed:
Project:	Proposed Corn Store Building at Norththorpe Farm, Hermit Hill, S35 7DF	Checked:	Approved:
Title:	Location plan	Index no.:	Date: 23.05.19
A & H Structures Ltd		Scales: 1:2500 @ A4	
		Drg. No. 1327-001	Rev.

Narlow Works, Thorpe
ASHBOURNE. DE6 2AT
Tel: 01335 350419
Fax: 01335 350533