


in existing thorne hedge and
lement with native tree planting.

paving.
Maintain pedestrian footpath link.

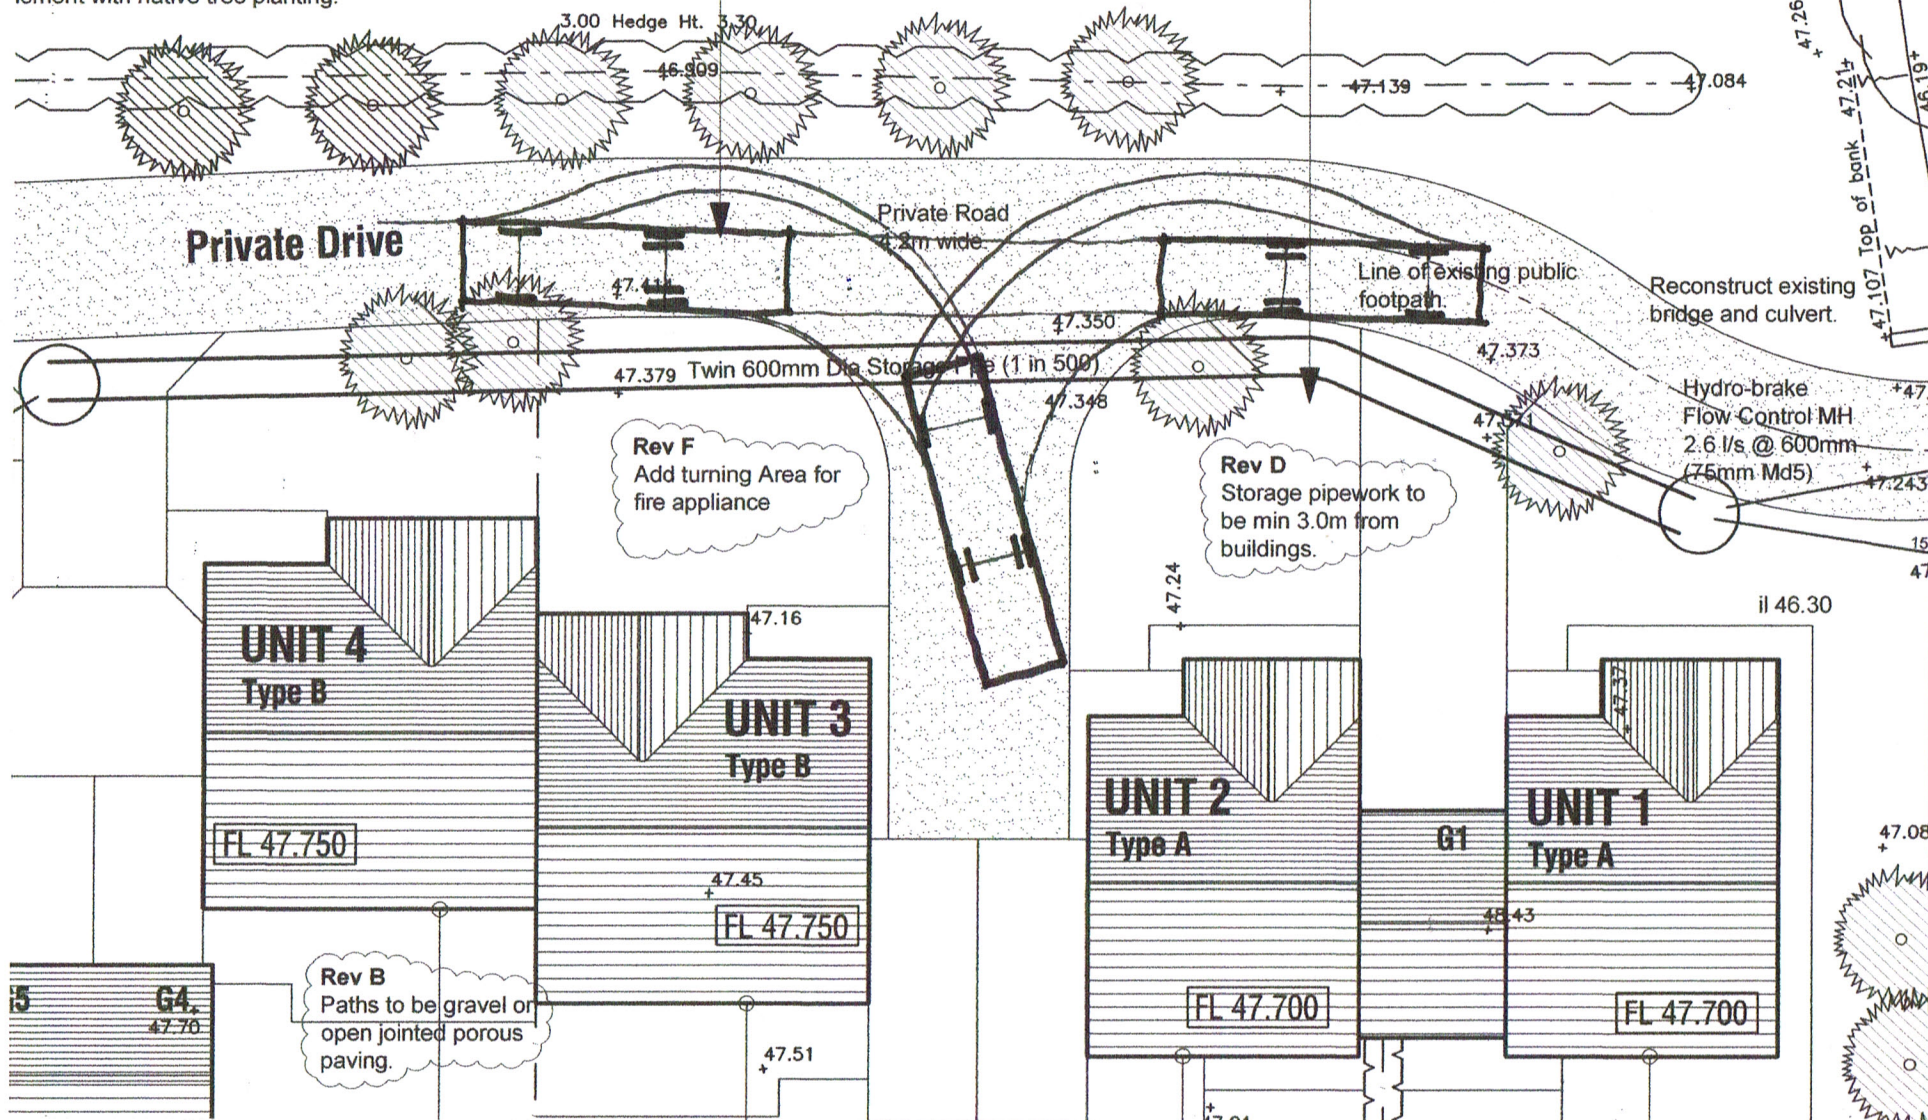

**Land at Lane End Mews
Thurnscoe**

Fire Appliance Turning

Scale 1:200

Date June 2015

Ref 13.28

Drwg No P2

mboothdesign

architectural design and building consultants

Fairfield House
Berneslai Close Barnsley
S70 2FL

T: 01226 286256

M: 07881898300

E: mboothdesign@btconnect.com