PLANNING PERMISSION

SUBMISSION


ADDRESS – 179 WEETSHAW LANE, CUDWORTH,
BARNSLEY

WORKS – DETACHED GARAGE AND STORE

Old Oaks
property services

Tel : 01226 249534
oldoakspropertyservices@gmail.com



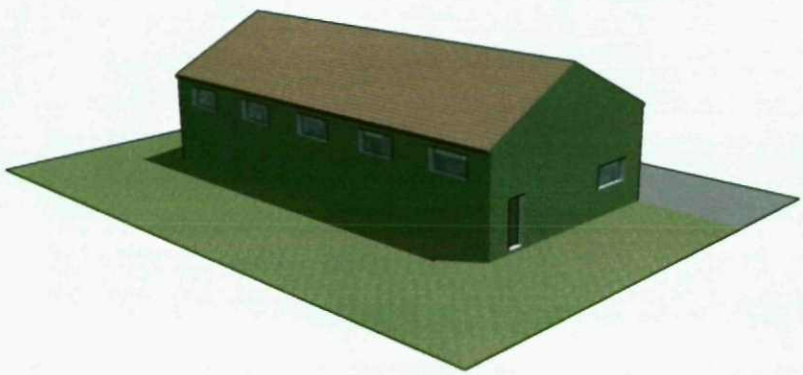




Old Oaks property services


Project Name and Address
M. Wormald
179 Weetshaw Lane
Cudworth
Barnsley

Drawing Title
Site Plan


Project: Detached Garage	Sheet: 1 of 4
Date: Feb 2013	
Revision: -	
Scale: 1 : 1250	

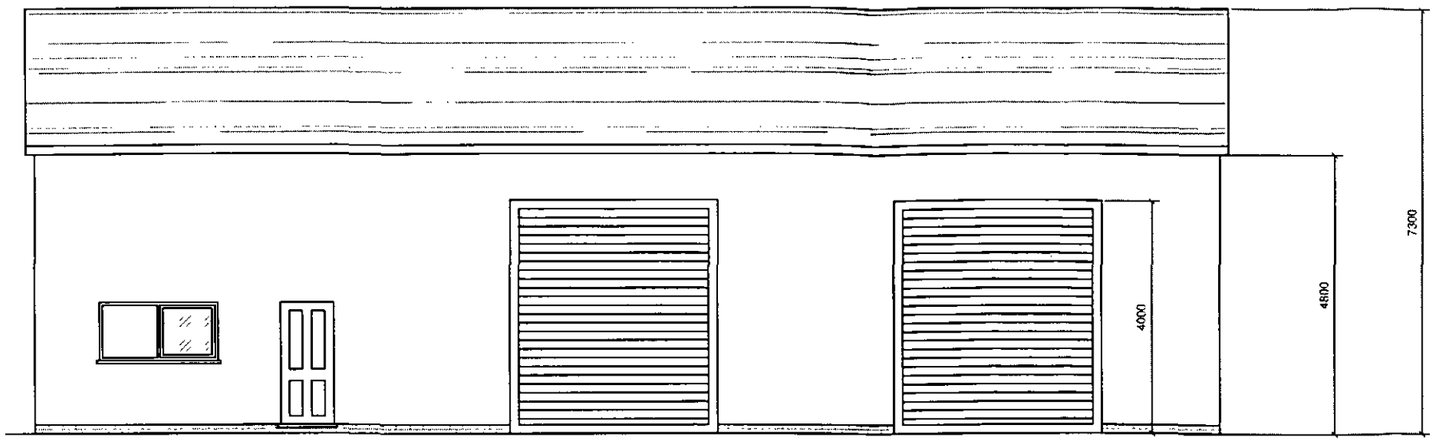


Front Elevation

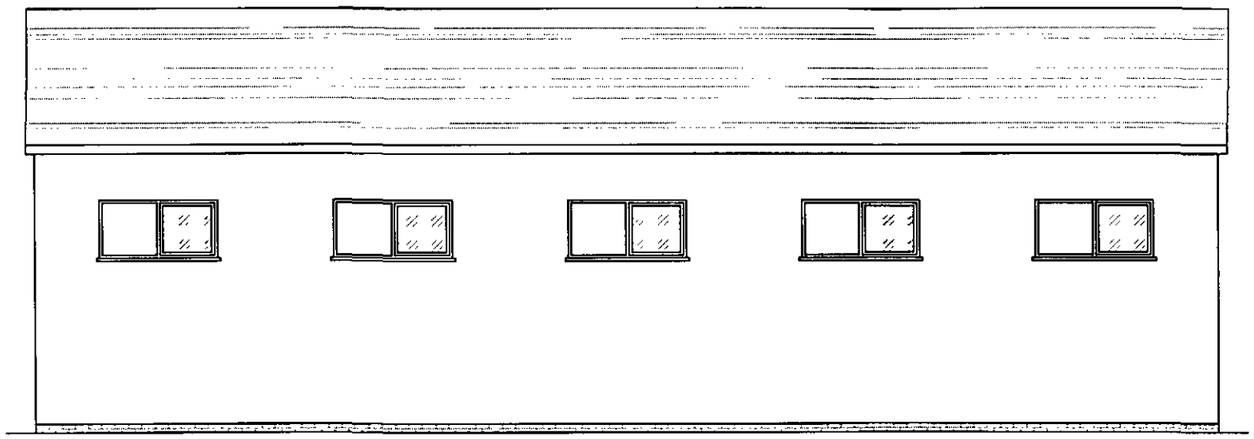

Rear Elevation

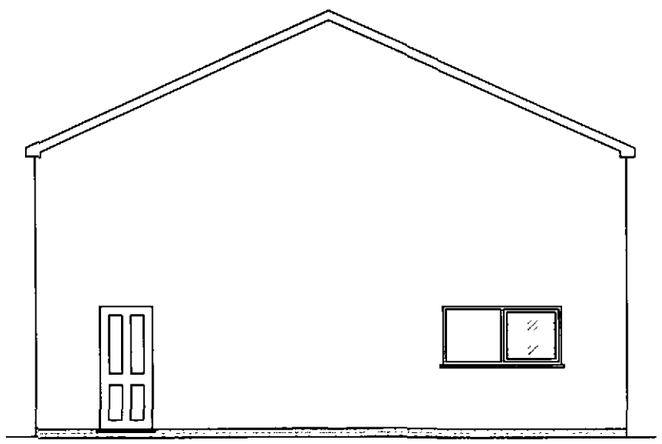

Side Elevation

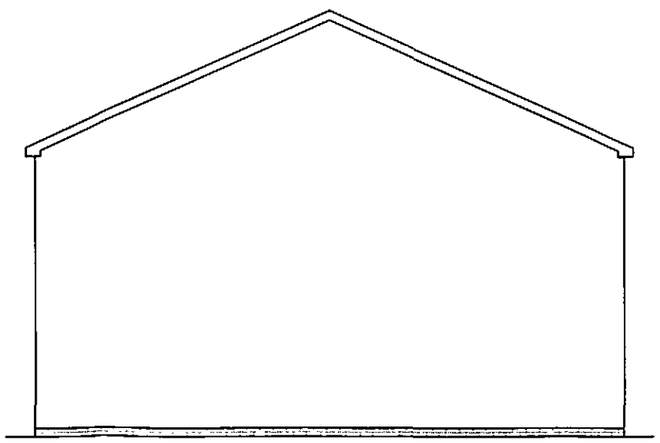

Side Elevation


General Notes

No.	Revision/Issue	Date

Old Oaks property services

M. Wormald
179 Weetshaw Lane
Cudworth
Barnsley

Project: Detached Garage	Sheet: 2 of 4
Date: Feb 2013	
Scale: 1 : 100	

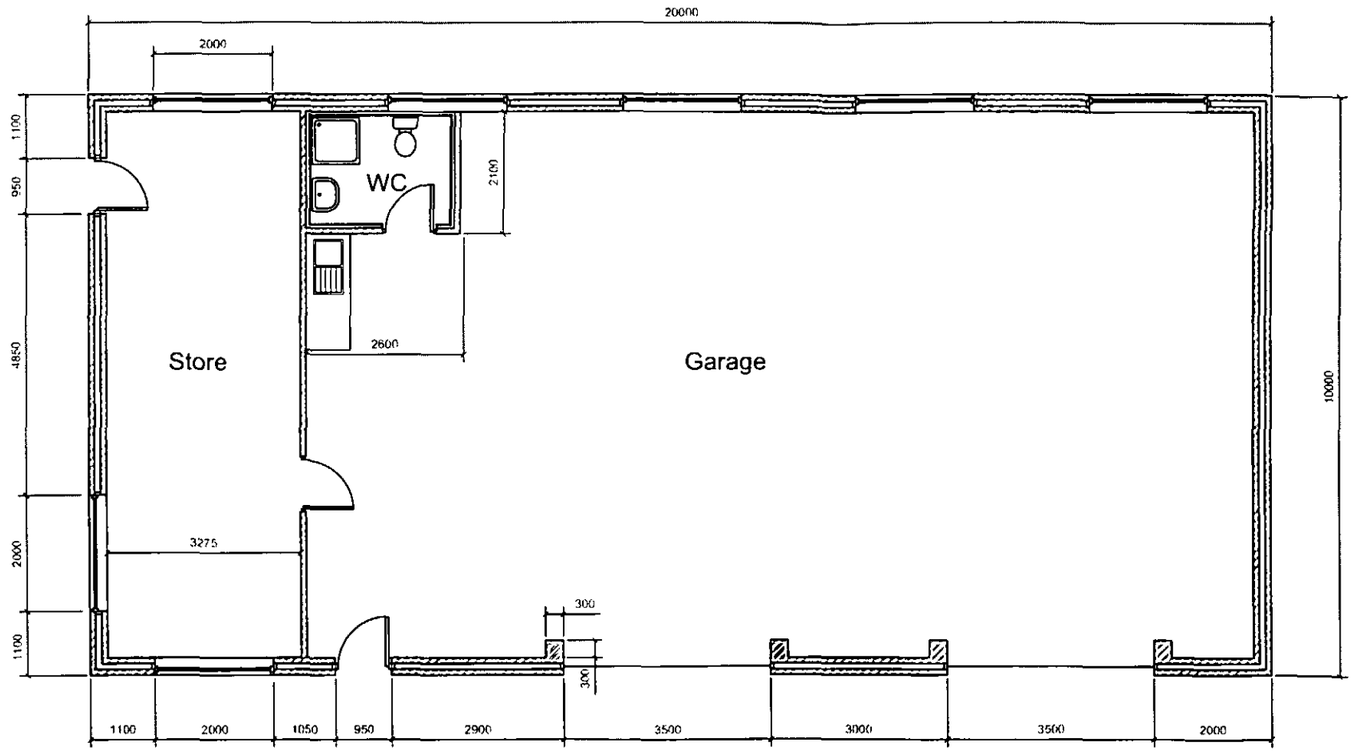

Floor Layout

General Notes

No.	Revision/Issue	Date

Old Oaks property services

M. Wormald
179 Weetshaw Lane
Cudworth
Barnsley

Project: Detached Garage	Sheet: 3 of 4
Date: Feb 2013	
Scale: 1 : 100	