




Wall Piece 4P

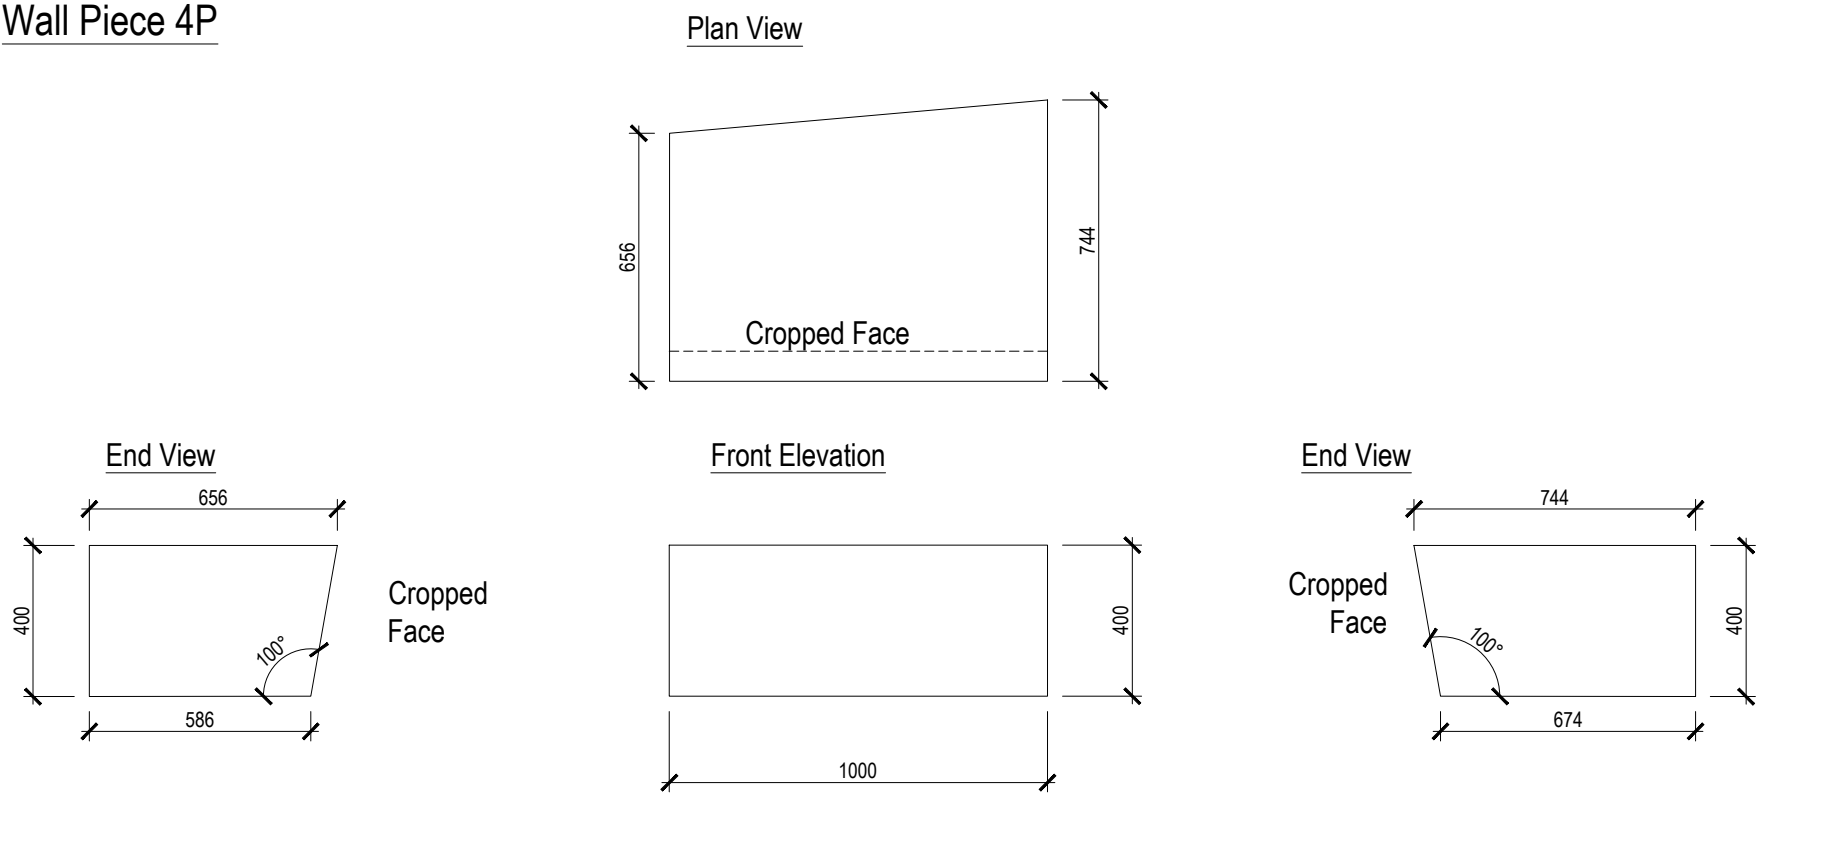


Wall Piece 4Q

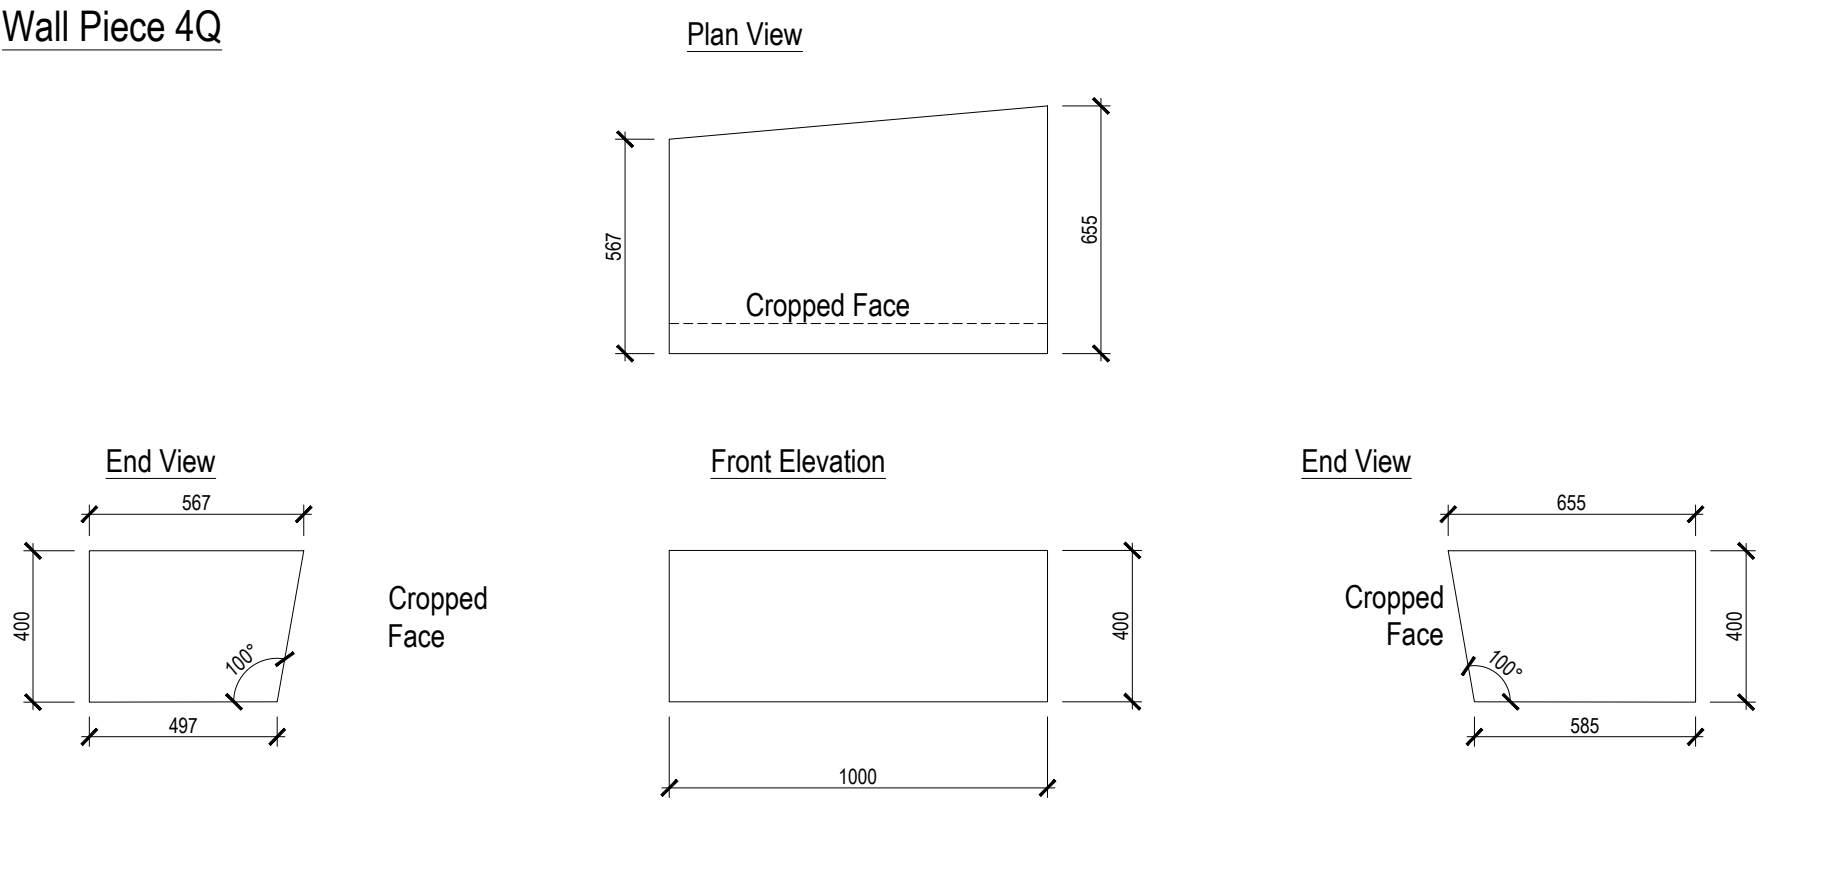


Wall Piece 4R

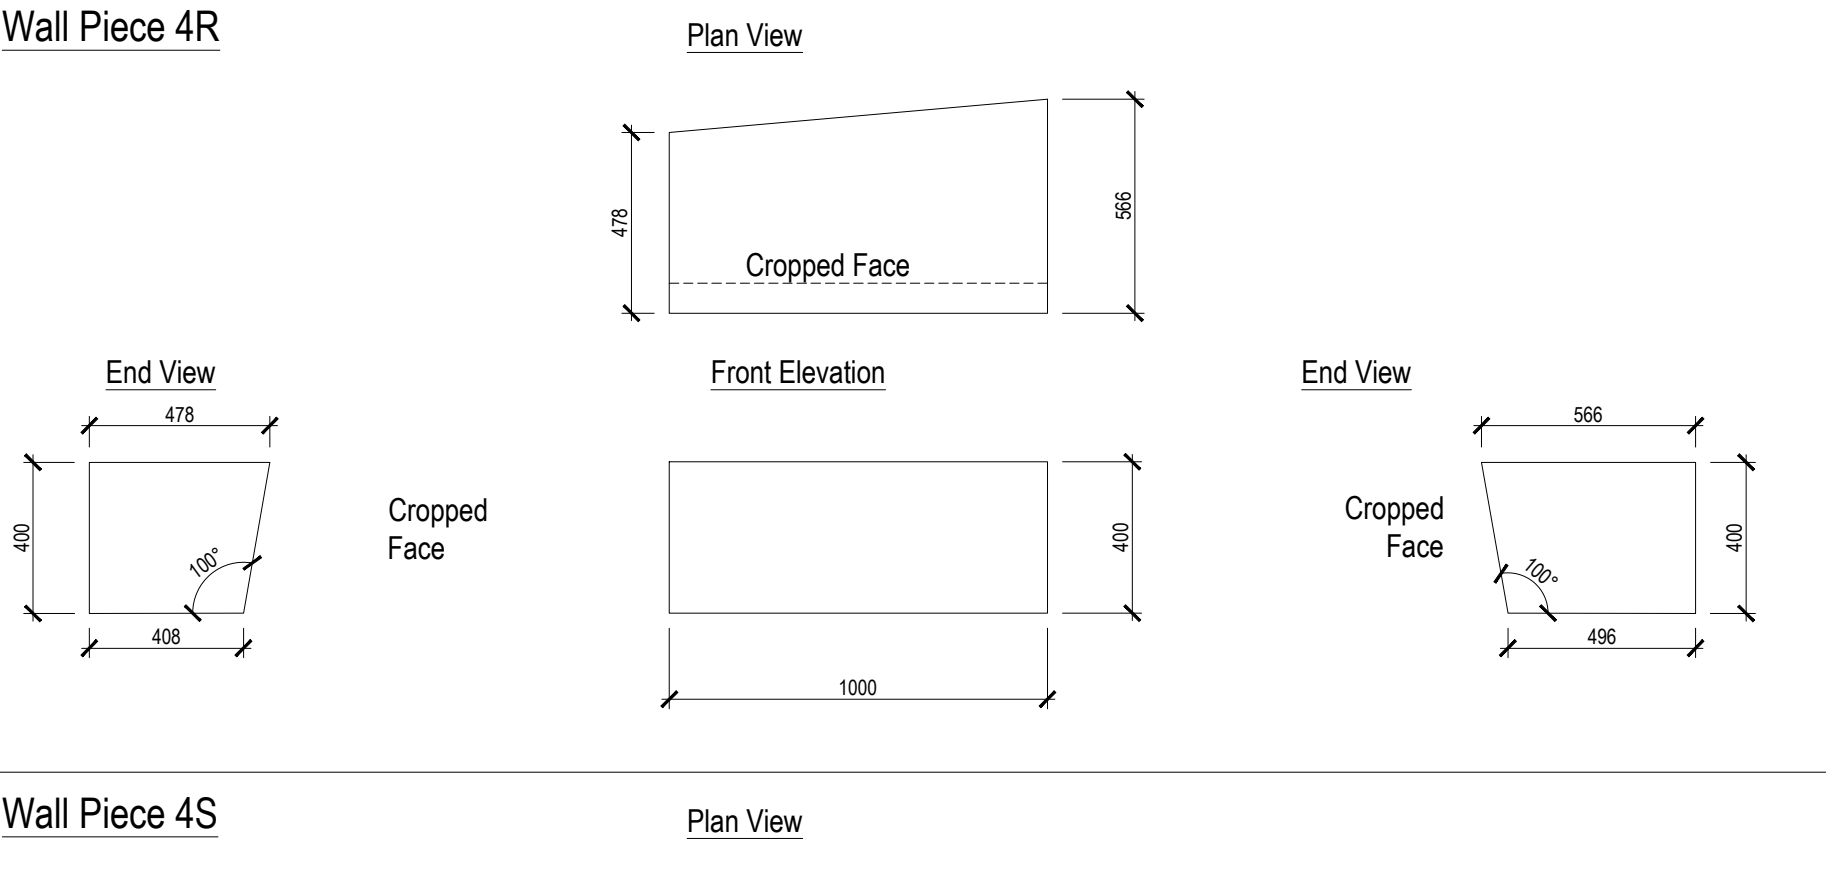


Wall Piece 4S

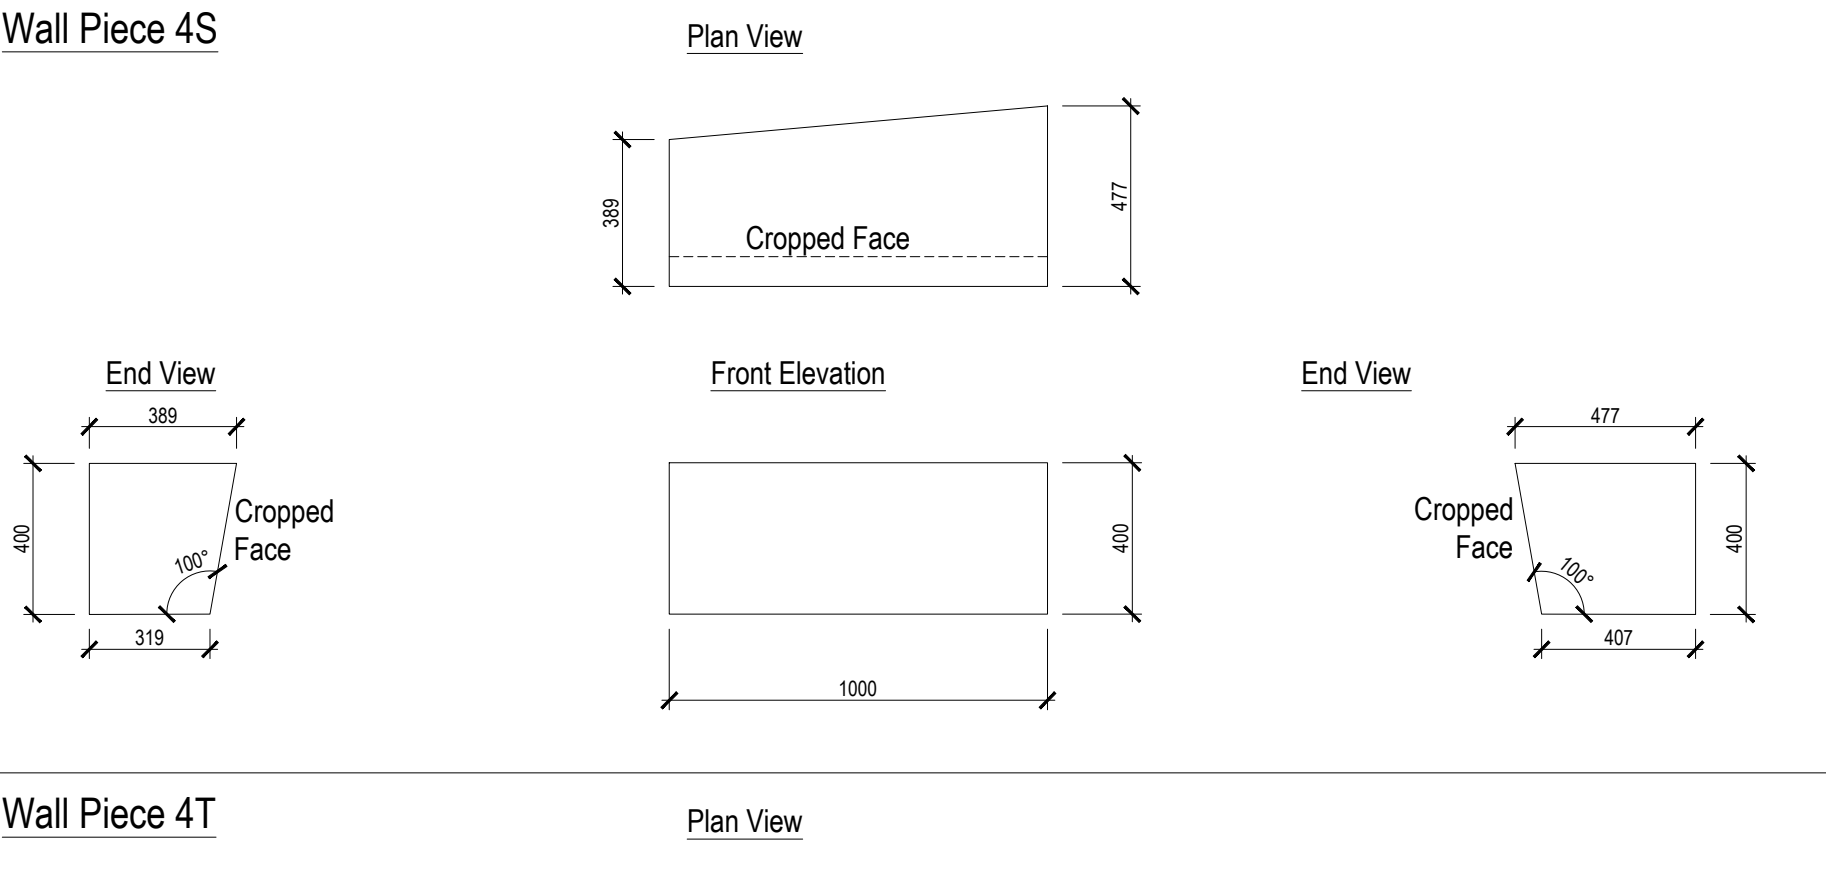


Wall Piece 4T

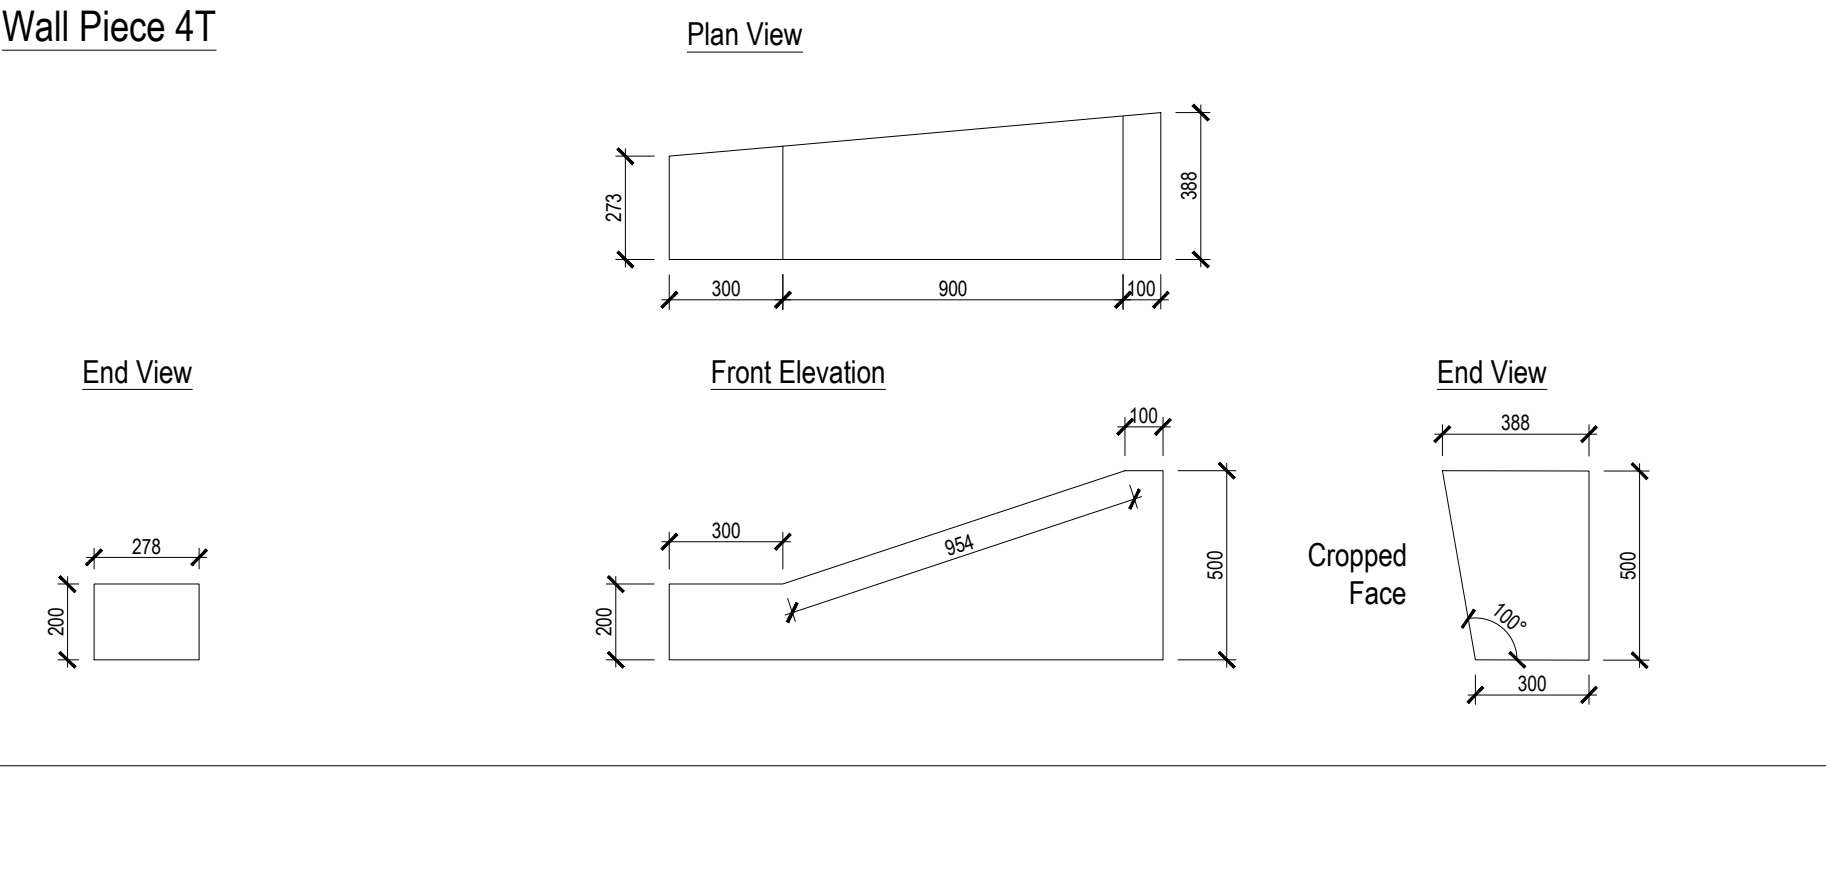


Wall Piece 4U

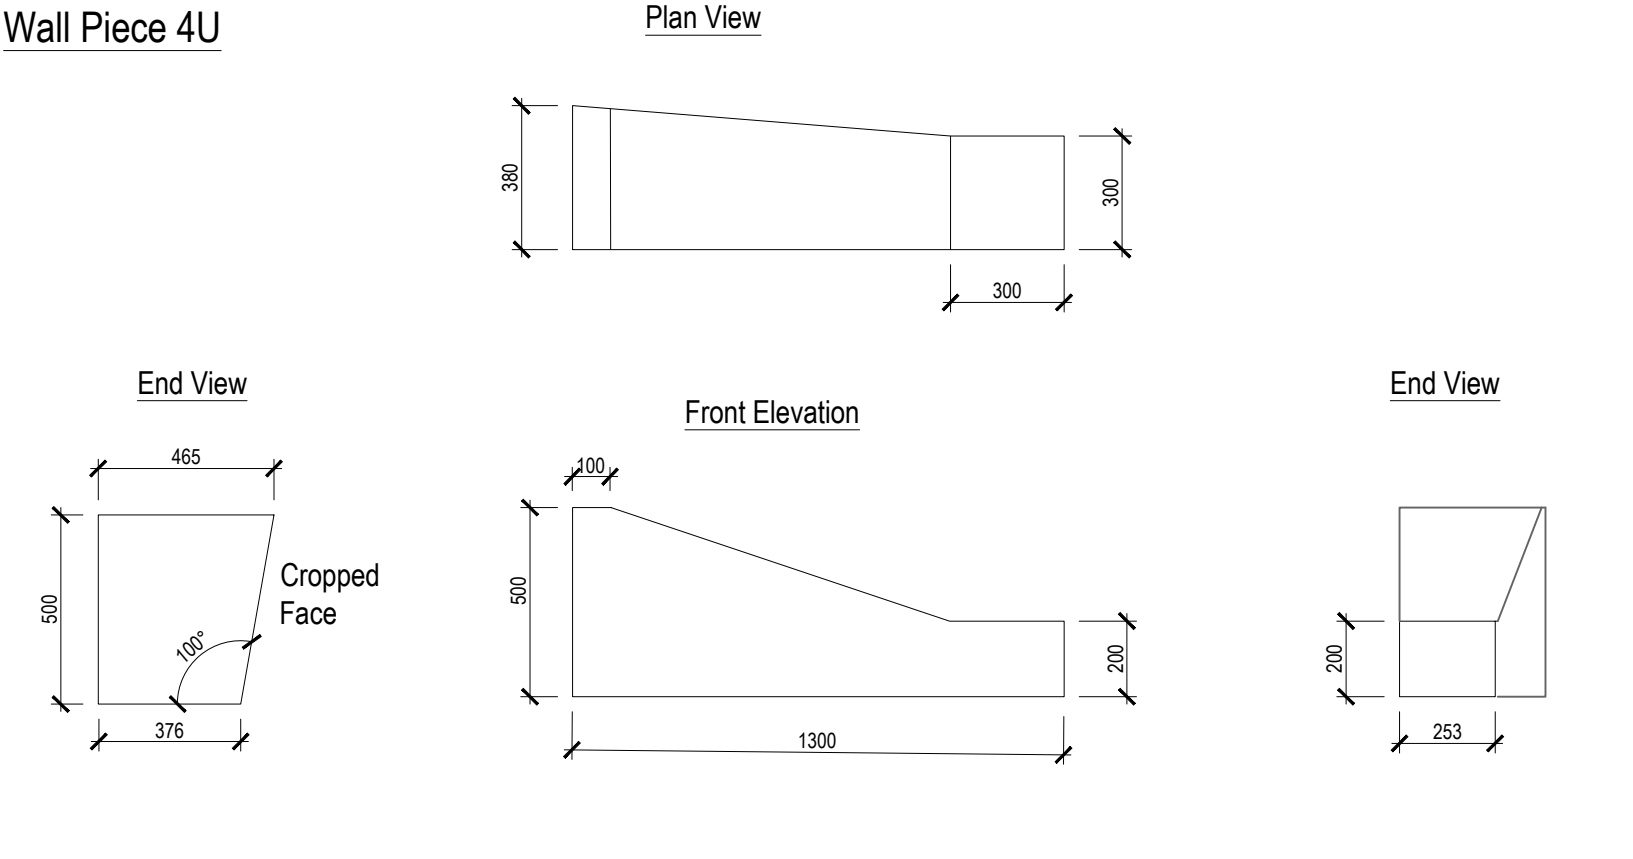


Wall Piece 4V

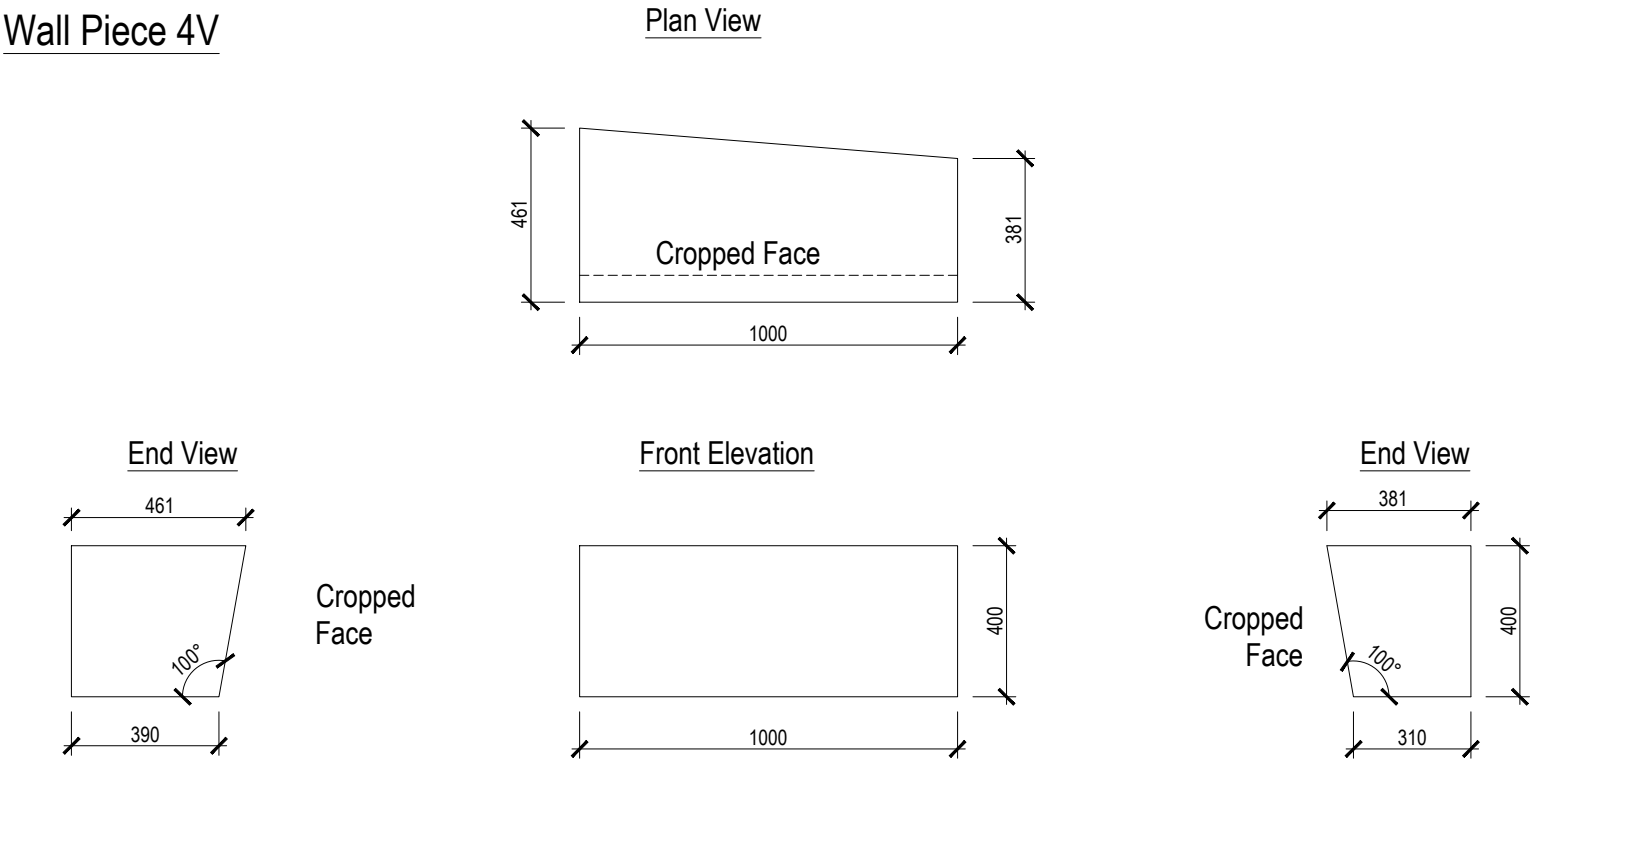


Wall Piece 4W

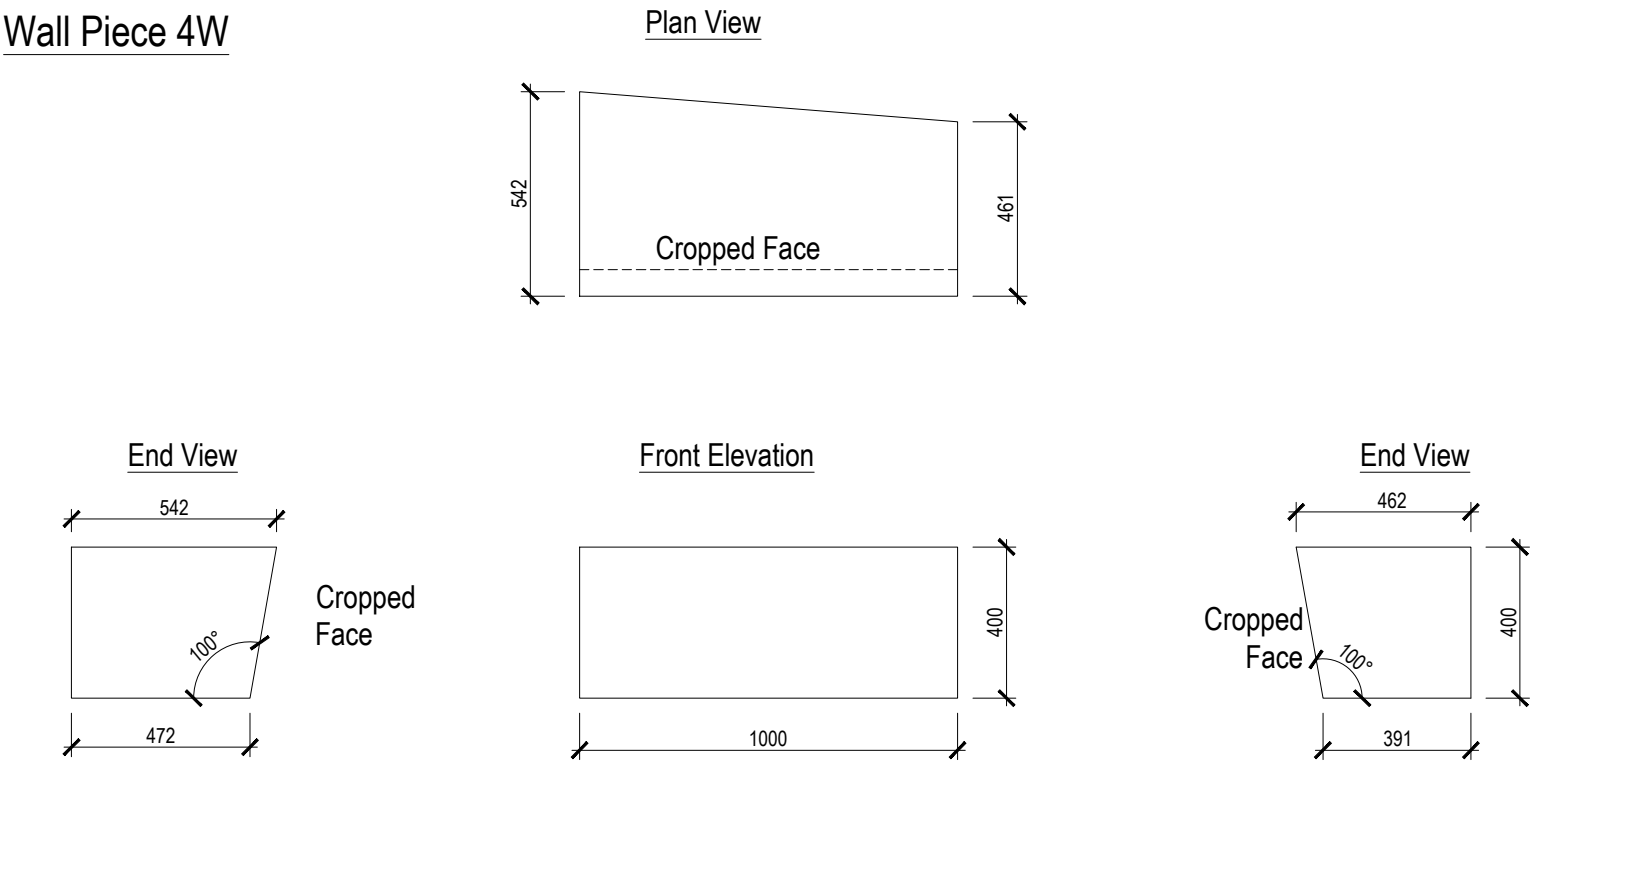


Wall Piece 4X

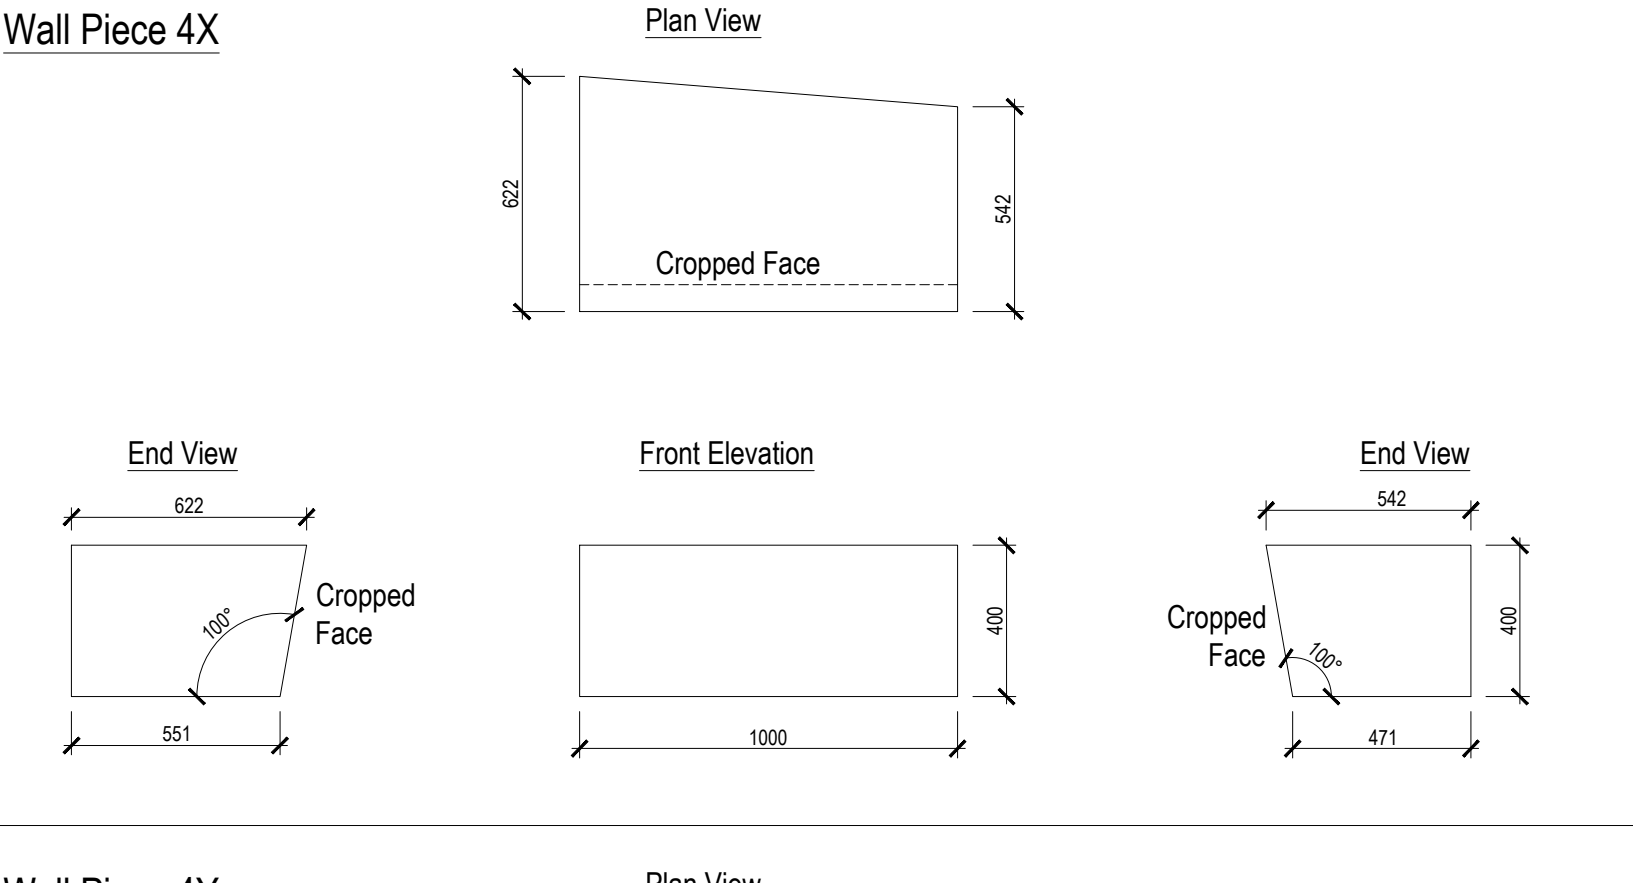


Wall Piece 4Y

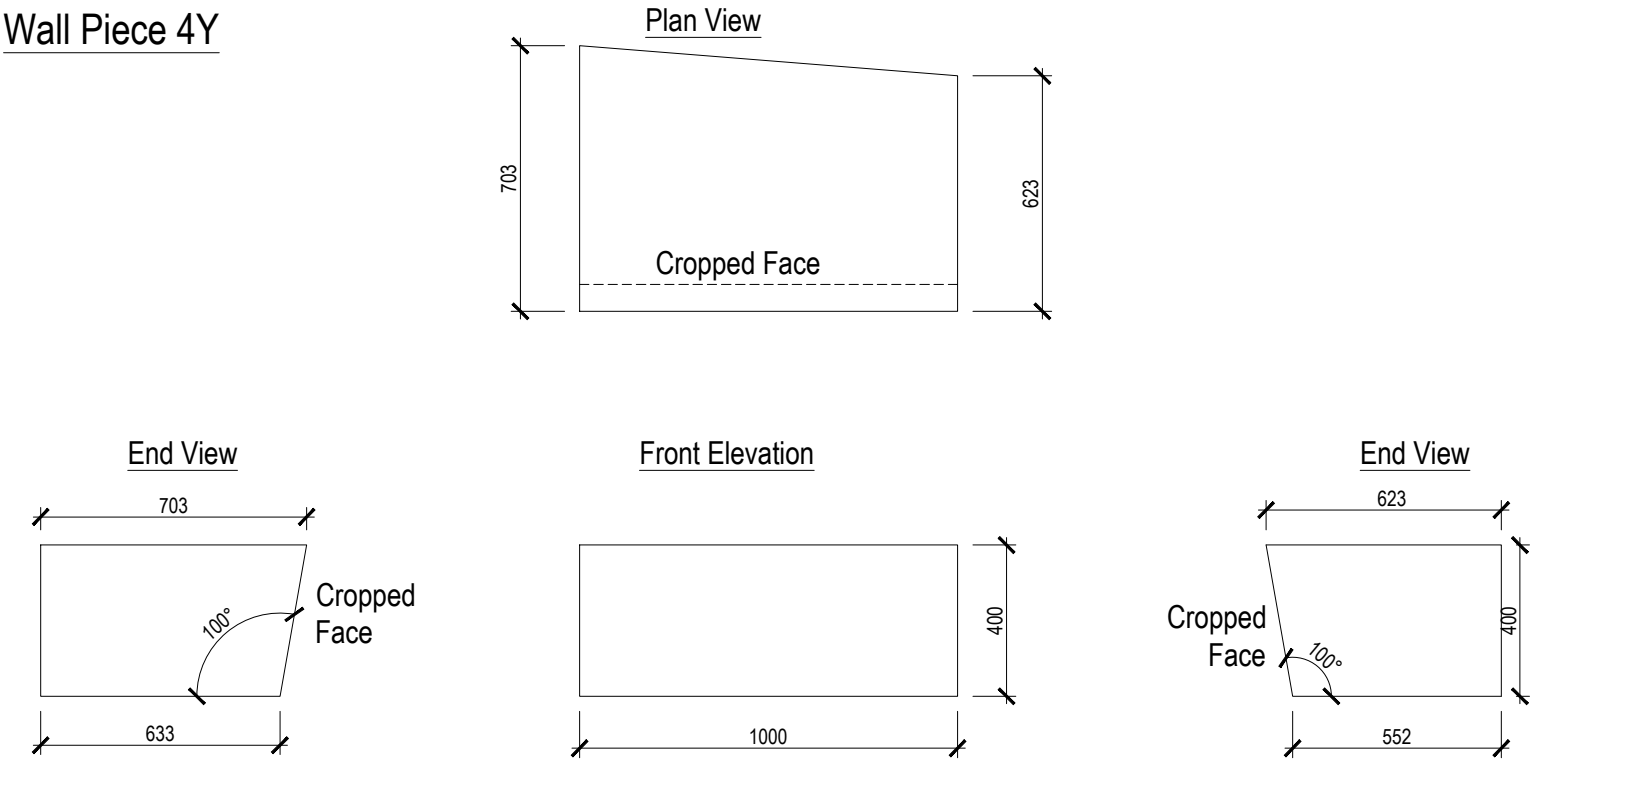


Wall Piece 4Z

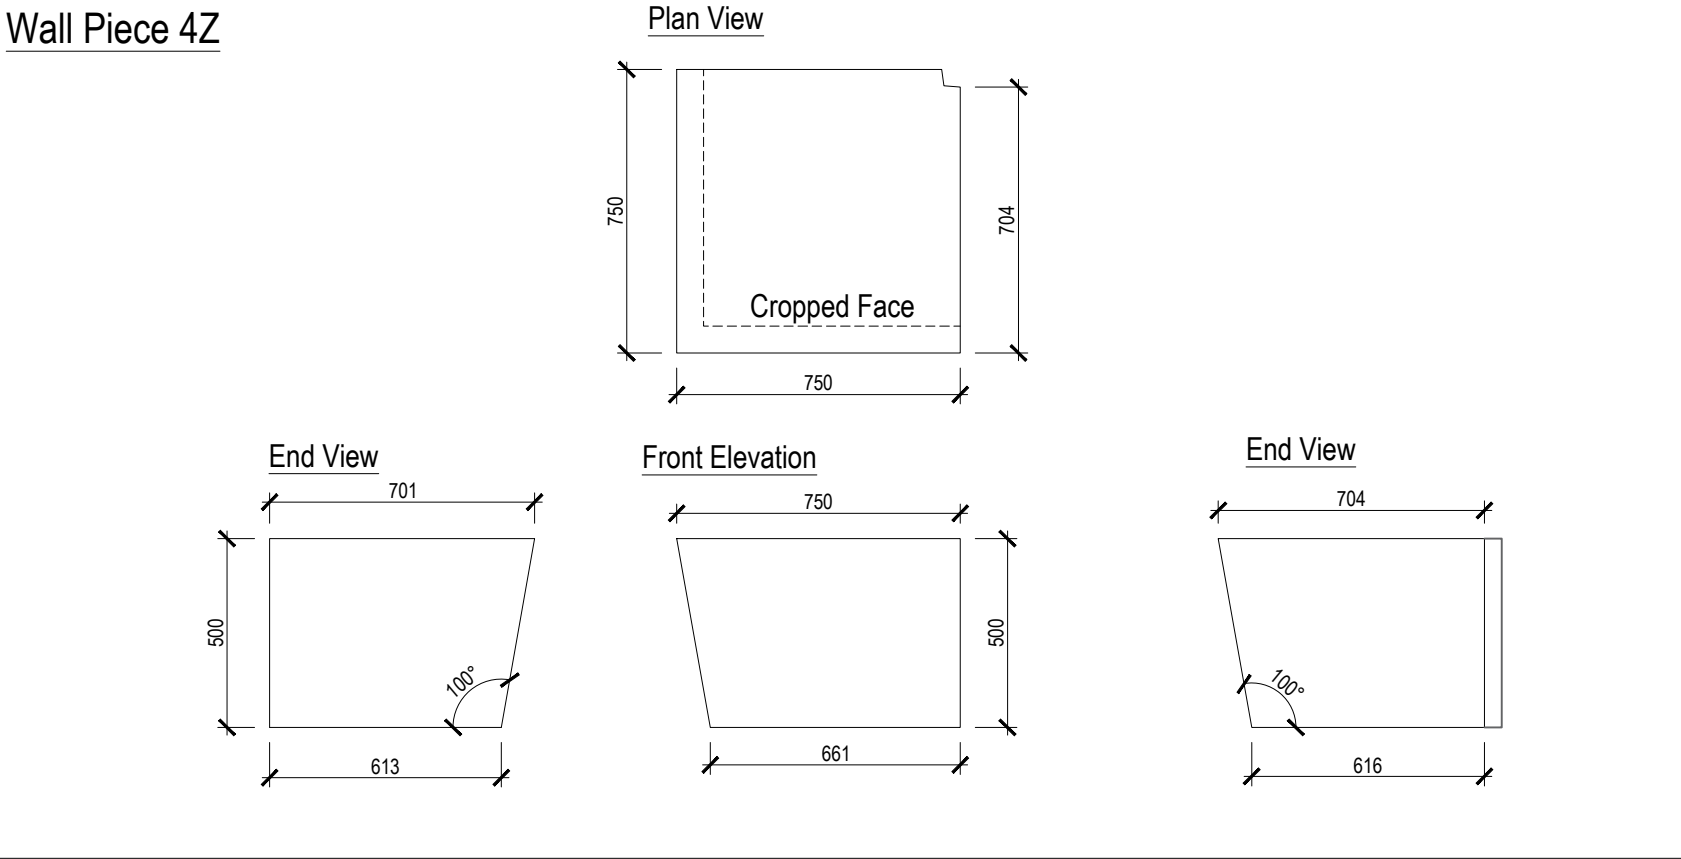


Wall Piece 4AA

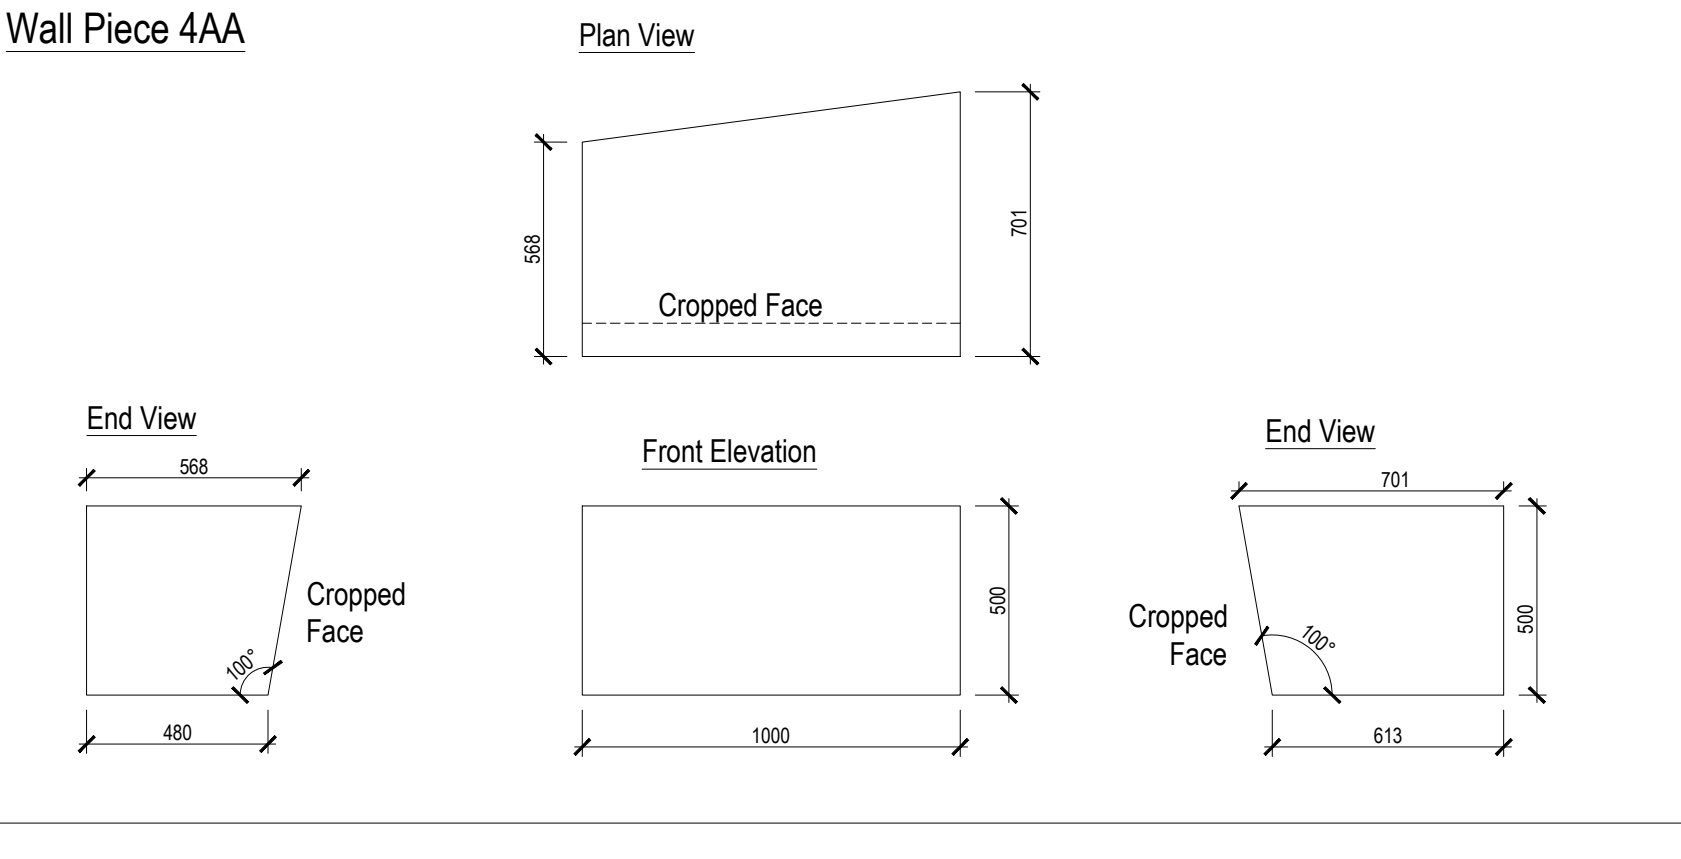

Wall Piece 4BB

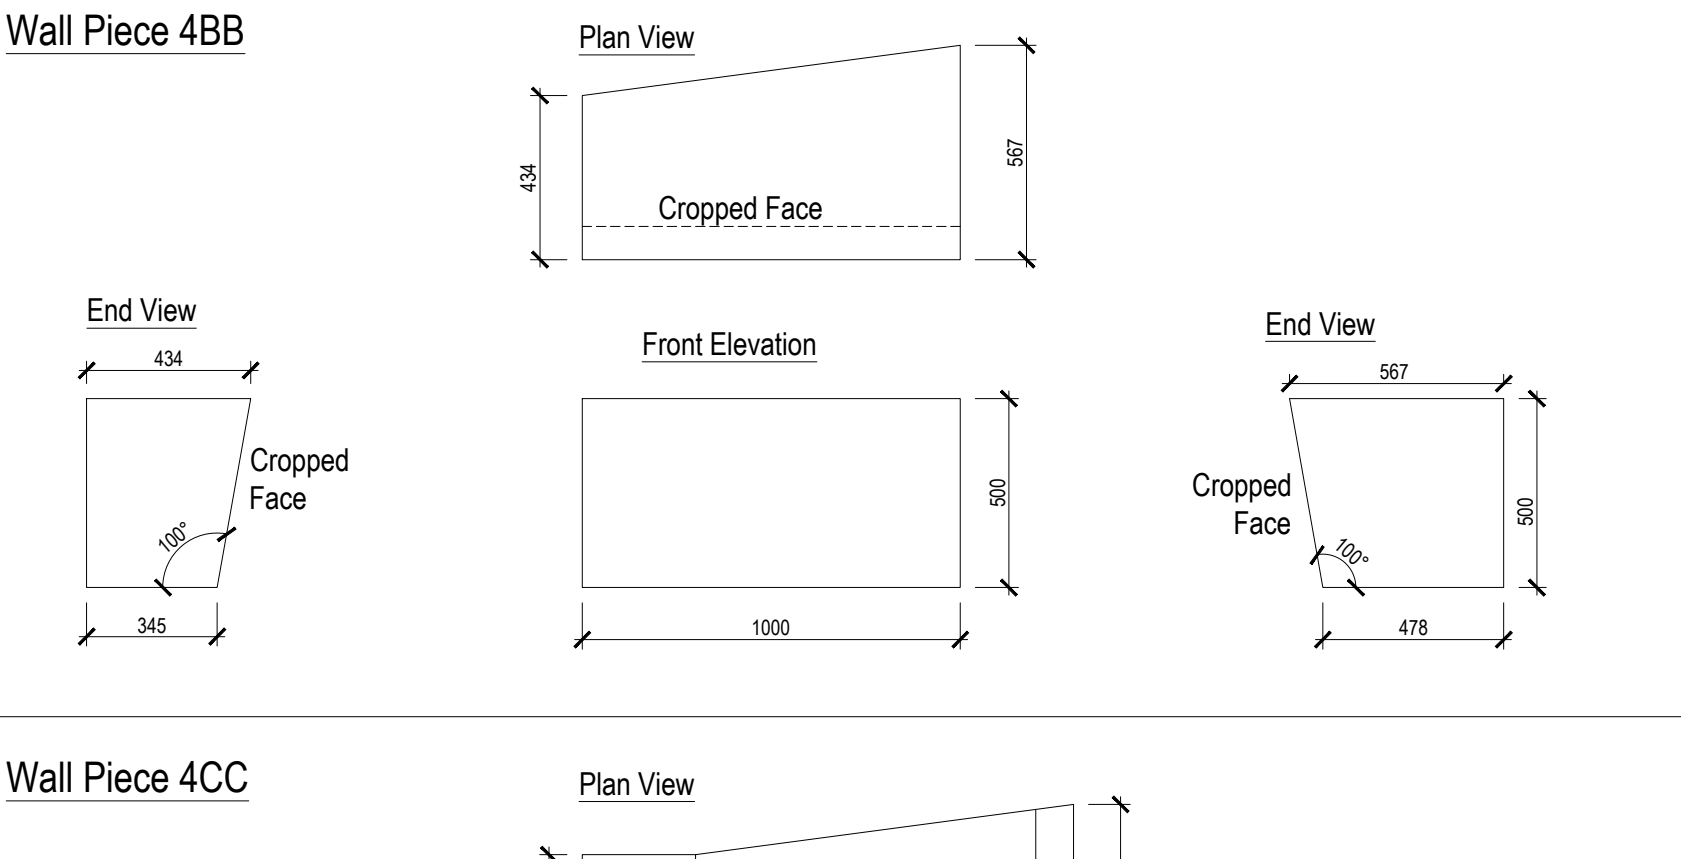

Wall Piece 4CC

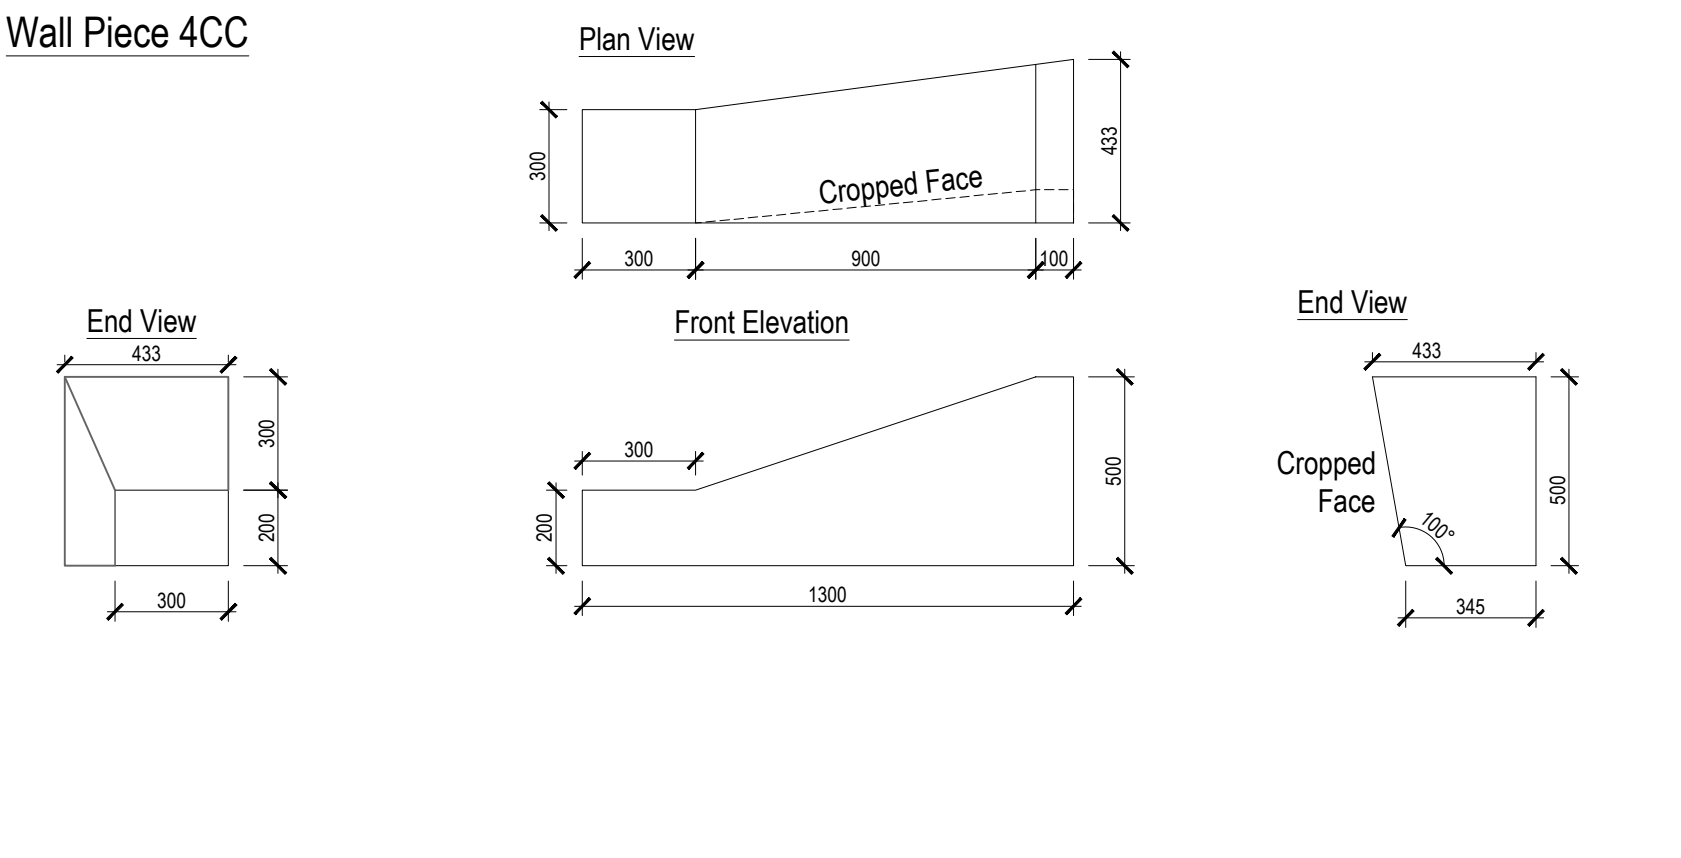

Notes:

- This drawing is copyright.
- Do not scale dimensions from this drawing.
- This drawing is to be read in conjunction with all other relevant drawings
- All discrepancies on this drawing are to be reported to the architect.
- Do not modify any element of this drawing.
- Use drawing only for purpose(s) issued.

North Sign / Key Plan

The following external model files are included within this drawing:

Note: For all below surface structural elements and drainage details refer to engineers drawings and specifications. For illustrative purposes only to demonstrate a design intent. Contractor's engineer to develop proposals to submit for approval.

Rev					
C	27/02/20	Status amended to Construction. Minor amendments to wall unit and dims.	NV	CL	
B	13/12/18	Status amended to Comment and Approval. Minor amendments to wall units and dims.	DW	DMcK	
A	03/10/18	Amendments to unit dimensions in relation to paving levels	DMA	DW	
Rev	Date	Revision Notes	On	Rv	
Client / Contractor					
IBI Intelligence Buildings Infrastructure www.ibigroup.com					
Project BARNSELY PUBLIC REALM					
Drawing Title WALL TYPE 1 DETAILS [RAISED PLANTER 4] - MAIN SQUARE - [SHEET 3 OF 3]					
Job Number 50035		Drawing Originated Date 01/03/2018		PAS 1192 Status Code -	
Scale@A1 1:20		Purpose CONSTRUCTION			
Drawing Number BBTC_IBI_N1_L_G700_DT_00_11					Revision C