HEAVY STANDARD TREES: 12/14 cm, with sticking frame (2 no. short stakes with cross piece) and planted in positions shown

T.	Tilia cordata 'Green Spire'	11no.

STANDARD TREES: 8/10 cm. with single stake and planted in positions shown

A.	Cotoneaster frigidus	10 no.
B.	Malus 'John Downie'	24 no.
C.	Prunus padus 'Albertii'	29 no.
D.	Sorbus vilmorinii	33 no.
E.	Crataegus Paulii Scarlet	16 no.
F.	Betula pendula	88 no.
G.	Sorbus aucuparia	31 no.
H.	Sorbus aria 'Majestica'	36 no.
J.	Malus hoheriodii	29 no.
K.	Prunus subhirtella	24 no.
L.	Acer campestre	34 no.
M.	Betula utilis jacquemontii	42 no.
N.	Acer platanoides	11 no.
P.	Pyrus calleryana Chanticleer	6 no.
R.	Fraxinus excelsior	9 no.
S.	Alnus cordata	37 no.

FEATHERED TREES: 1.5/ 1.8 m with short stakes

Acer campestre	41 no
Betula pendula	43 no
Alnus glutinosa	41 no.

NATIVE WOODLAND MIX: 45/ 60 cm 1 + 1 transplants @ 1 m centres in random mix

Acer campestre	202 no.
Alnus glutinosa	202 no.
Betula pendula	303 no.
Corylus avellana	202 no.
Crataegus monogyna	303 no.
Fraxinus excelsior	202 no.
Ilex aquifolium (2 litre pot)	202 no.
Quercus robur	202 no.
Sorbus aucuparia	202 no.

BEECH/ HOLLY HEDGE:
45/60 transplant beech and 2L pot grown holly in 3:1 random mix in single row @ 5 / lin. m.

Fagus sylvatica	50%	1435 no.
Fagus sylvatica 'Purpurea'	25%	718 no.
Ilex aquifolium	15%	430 no.
Ilex aquifolium 'Silver Queen'	10%	287 no.

DWARF ORNAMENTAL HEDGE
2L pot grown shrubs planted in front gardens in a single row @ 5/ lin m.

MIX A

Lavandula 'Vera'	559 no.
Escallonia 'Red Elf	559 no.
Rosmarinus 'Miss Jessops upright'	559 no.
Potentilla 'Red Ace"	559 no.
Spiraea bumalda "Anthony Waterer"	559 no

MIX B

Euonymous 'Emerald Gaiety'	515 no.
Prunus laurocerasus 'Otto Luyken'	515 no.
Genista hispanica	515 no.
Lonicera nitida'Baggesens Gold'	515 no.
Spiraea bumalda 'Gold Flame'	515 no.

MIX C

Cotoneaster conspicuus decorus	579 no.
Escallonia 'Red Elf'	579 no.
Lavandula Vera	579 no.
Lonicera nitida 'Maygreen'	579 no.
Potentilla 'Red Ace'	579 no.

MIX D

Lonicera nitida 'Maygreen'	105 no.
Prunus laurocerasus 'Otto Luyken'	106 no.
Viburnum davidii	106 no.
Euonymous 'Emerald Gaiety'	106 no.
Hebe 'Marjorie'	106 no.

GARDEN MIXES : 2 litre pots unless shown. Plant in single species groups of 1 - 5

MIX I

Phormium tenax Purpureum	5 litre	As shown	19 no.
Cotinus coggygria Royal Purple		1	14 no.
Fatsia japonica		2	28 no.
Cornus alba Elegantissima		2	29 no.
Prunus laurocerasus Otto Luyken		4	56 no.
Potentilla Red Ace		4	56 no.
Hebe Red Edge		4	56 no.
Euonymus Emerald Gaiety		4	56 no.
Rosa Hansa		4	56 no.
Lavandula spica Hidcote		5	70 no.
Berberis thunbergii atropurpurea Nana		5	70 no.

MIX II

Rhus typhina	5 litre	As shown	15 no.
Viburnum tinus		1	15 no.
Hypericum patulum Hidcote		2	30 no.
Miscanthus sinensis Gracillimus		3	45 no.
Pinus mugo		3	45 no.
Spiraea bumalda Gold Flame		4	69 no.
Prunus laurocerasus Zabeliana		4	60 no.
Potentilla Primrose Beauty		4	60 no.
Euonymus Emerald n Gold		4	60 no.
Stipa arundinacea		4	60 no.
Rosa Surrexa		4	60 no.

MIX III

Juniperus virginiana Skyrocket	7.5 litre	As shown	18 no.
Cortaderia selloana Pumilla		2	28 no.
Buddleia Lochinch		3	14 no.
Skimmia japonica Rubella		3	42 no.
Hebe Mrs Winder		4	56 no.
Prunus laurocerasus Otto Luyken		4	56 no.
Perovskia Blue Spire		4	56 no.
Ceanothus thyrsiflorus Repens		4	59 no.
Potentilla manduchurica		4	56 no.
Helichrichen sempervirens		4	59 no.
Hebe pinguifolia Pagei		5	70 no.

MIX IV

Buddleia Royal Red	5 litre	As shown	16 no.
Viburnum tinus Eve Price		2	28 no.
Cornus alba Westonbirt		2	26 no.
Hebe Red Edge		4	52 no.
Lonicera pileata		4	52 no.
Potentilla Red Ace		4	52 no.
Skimmia japonica Rubella		4	52 no.
Weigela florida Foliis Purpureis		4	52 no.
Cotoneaster horizontalis		4	52 no.
Rosa Hansa		4	52 no.
Fescue glauca		5	63 no.

BOUNDARY SHRUB MIX: 2 litre pots in species groups of 3 –15, random mix with larger species to rear and smaller species to fore.

Cornus alba Elegantissima	2 no./m2	48 no.
Cornus stolonifera Flaviramea	2 no./m2	48 no.
Corylus maxima Purpurea	1 no./m2	24 no.
Elaeagnus ebbingei	1 no./m2	24 no.
Ilex aquifolium Silver Queen	1 no./m2	24 no.
Lonicera pileata	3 no./m2	72 no.
Prunus laurocerasus Otto Luyken	3 no./m2	72 no.
Sambucus nigra Aurea	1 no./m2	24 no.
Spiraea arguta	3 no./m2	72 no.
Symphoricarpos chenaultii Hancock	3 no./m2	72 no.
Viburnum davidii	3 no./m2	72 no.
Viburnum opulus	2 no./m2	48 no.
Viburnum rhytidophyllum	1 no./m2	24 no.

GROUND COVERS: 2 litre pot grown plants in 4 no. single species groups of 5 - 30 no.

Berberis thunbergii Atropurpurea Nana	270 no.
Euonymous Emerald n Gold	270 no.
Hebe pinguifolia Pagei	270 no.
Hedera helix Glacier	270 no.
Potentilla Manduchurica	270 no.
Prunus laurocerasus Otto Luyken	270 no.

CLIMBING PLANTS: 2 litre pot grown plants planted in positions shown in soil pits 450 x 450 x 450mm and supported by 5 fan shaped trainer fixed to wall/ fence

Lonicera periclymenum Belgica	13 no.
Lonicera periclymenum Serotina	14 no.
Clematis Montana Tetrarose	14 no.
Clematis montana Grandiflora	14 no.

AMENITY GRASS: e.g. Perryfields PRO-50
@ 35 gms/ m2 mown 12 times a year

POST AND WIRE FENCE: Galv. Mesh "Stock fence" to protect planted areas until established; 50/50/15 high tensile galv. Mesh stapled to treated, tanned softwood posts at average 3 m centres.

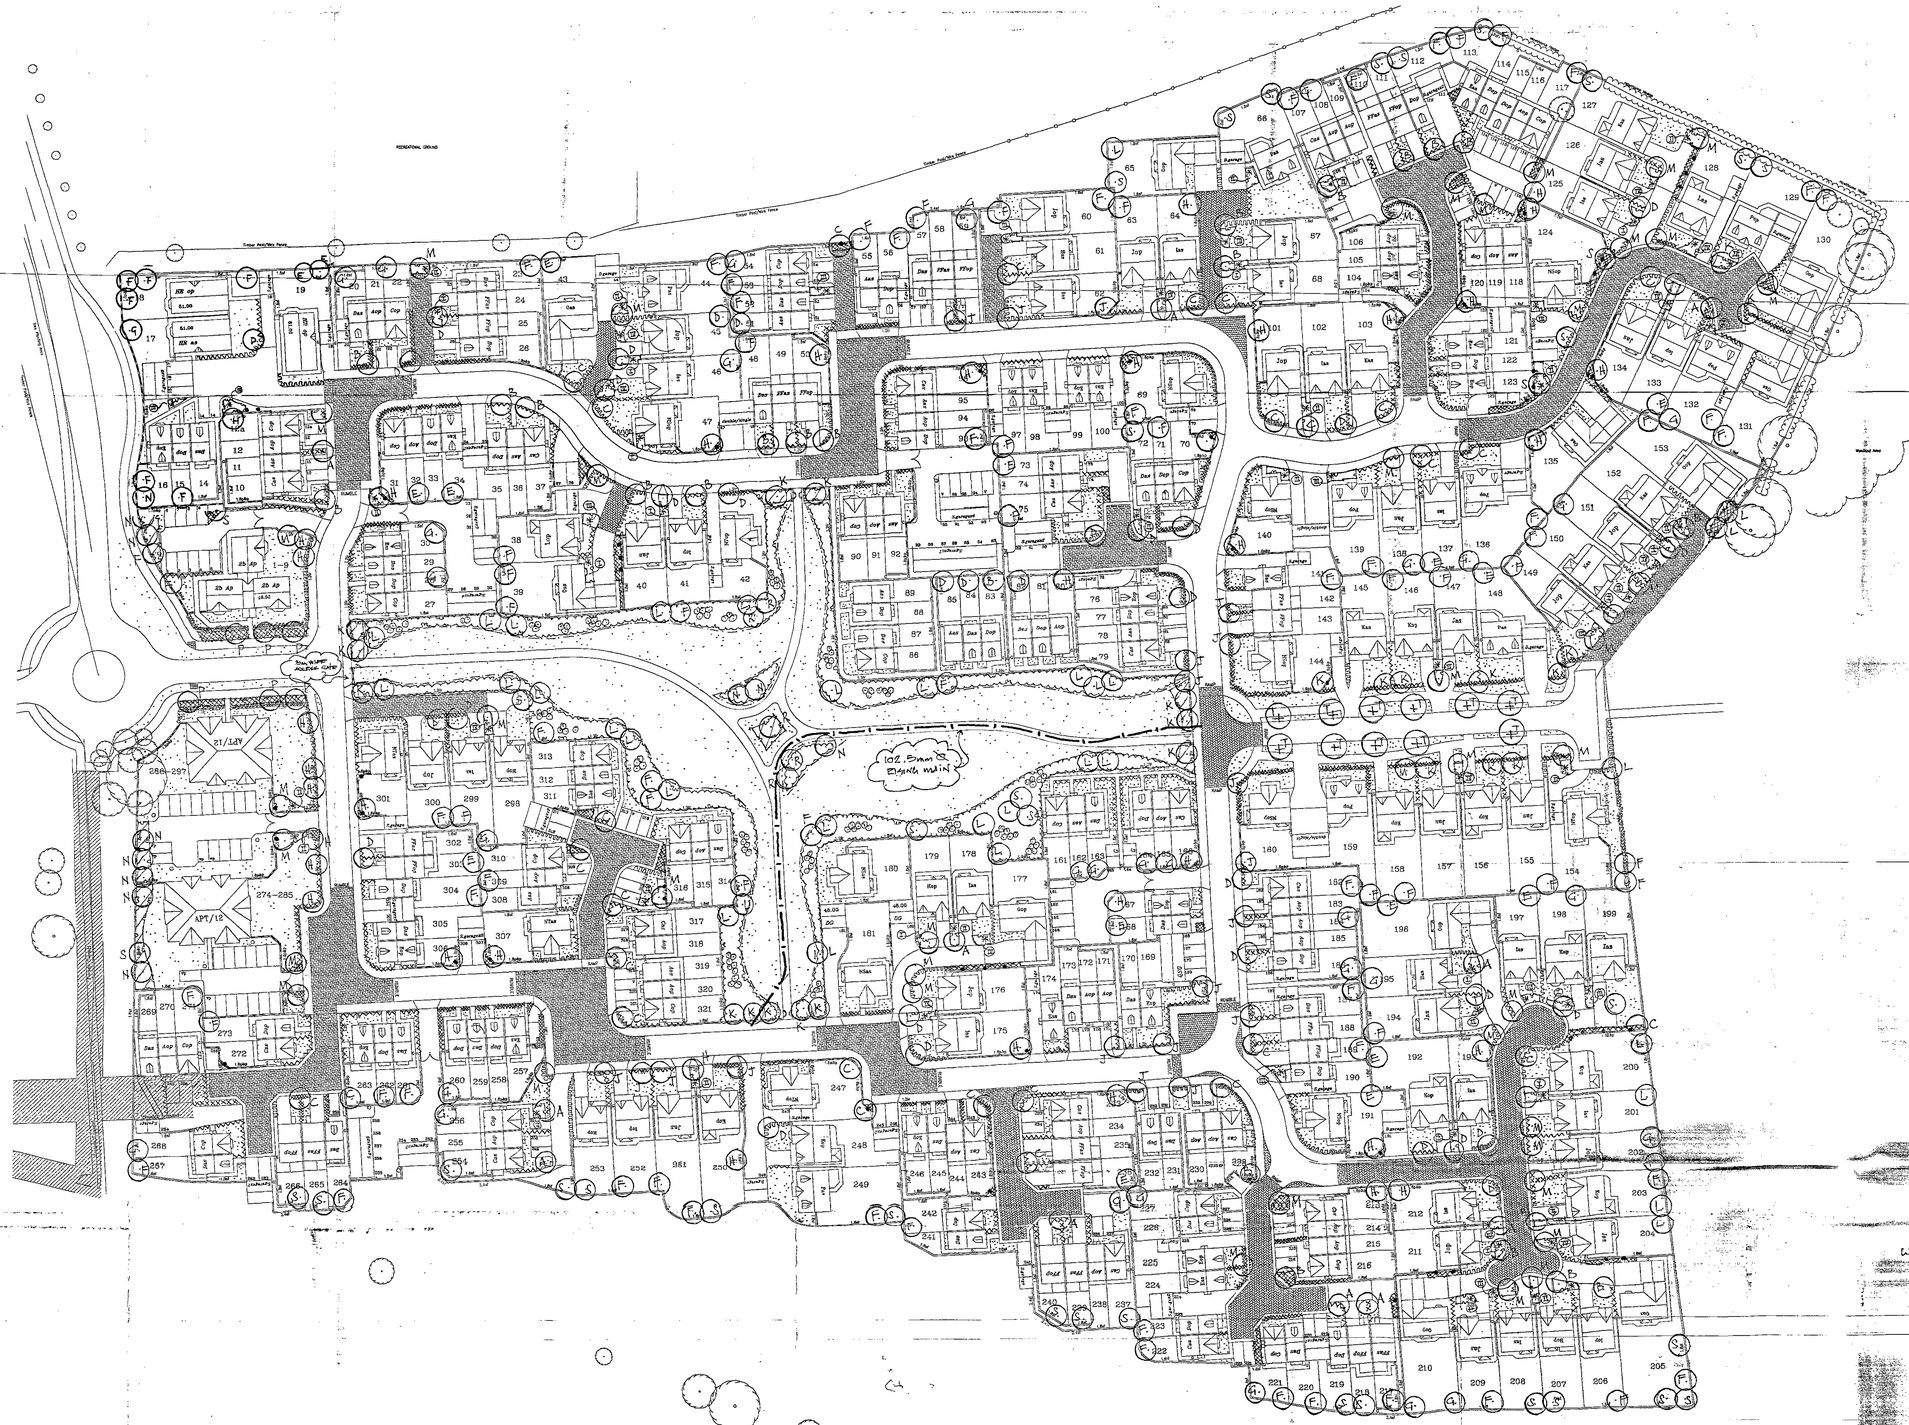
RECREATIONAL GROUND
Timber Post/Wire Fence
Timber Post/Wire Fence
Timber Post/Wire Fence