
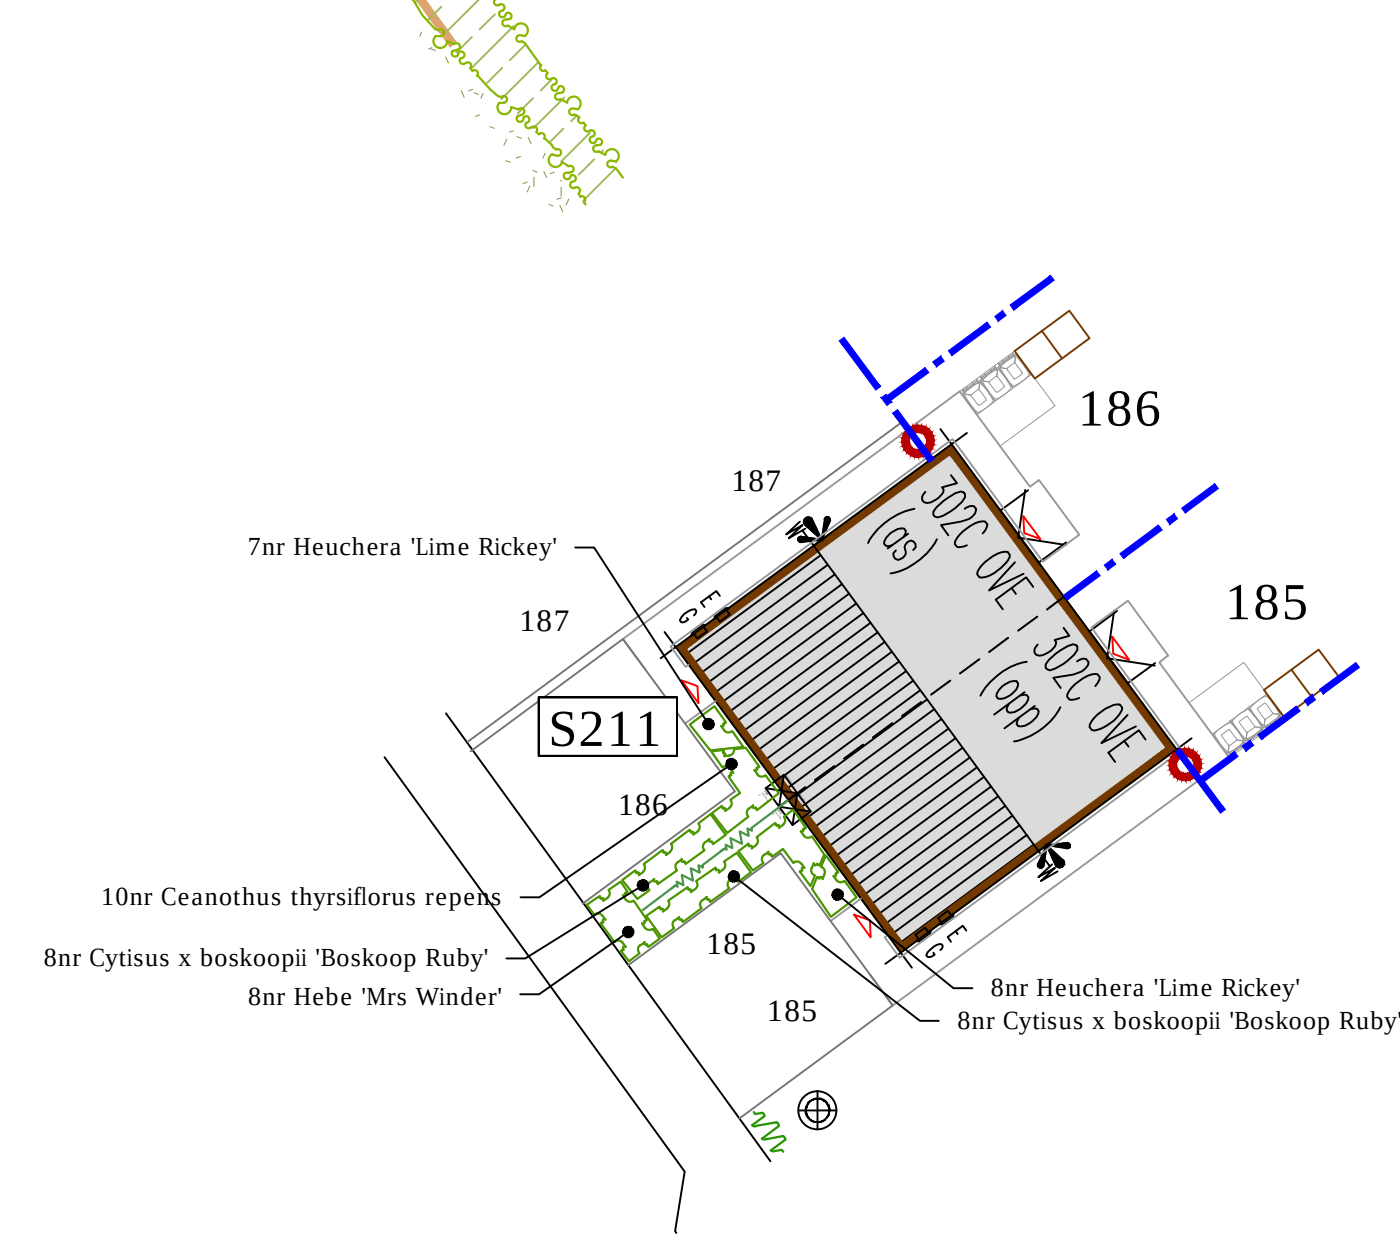
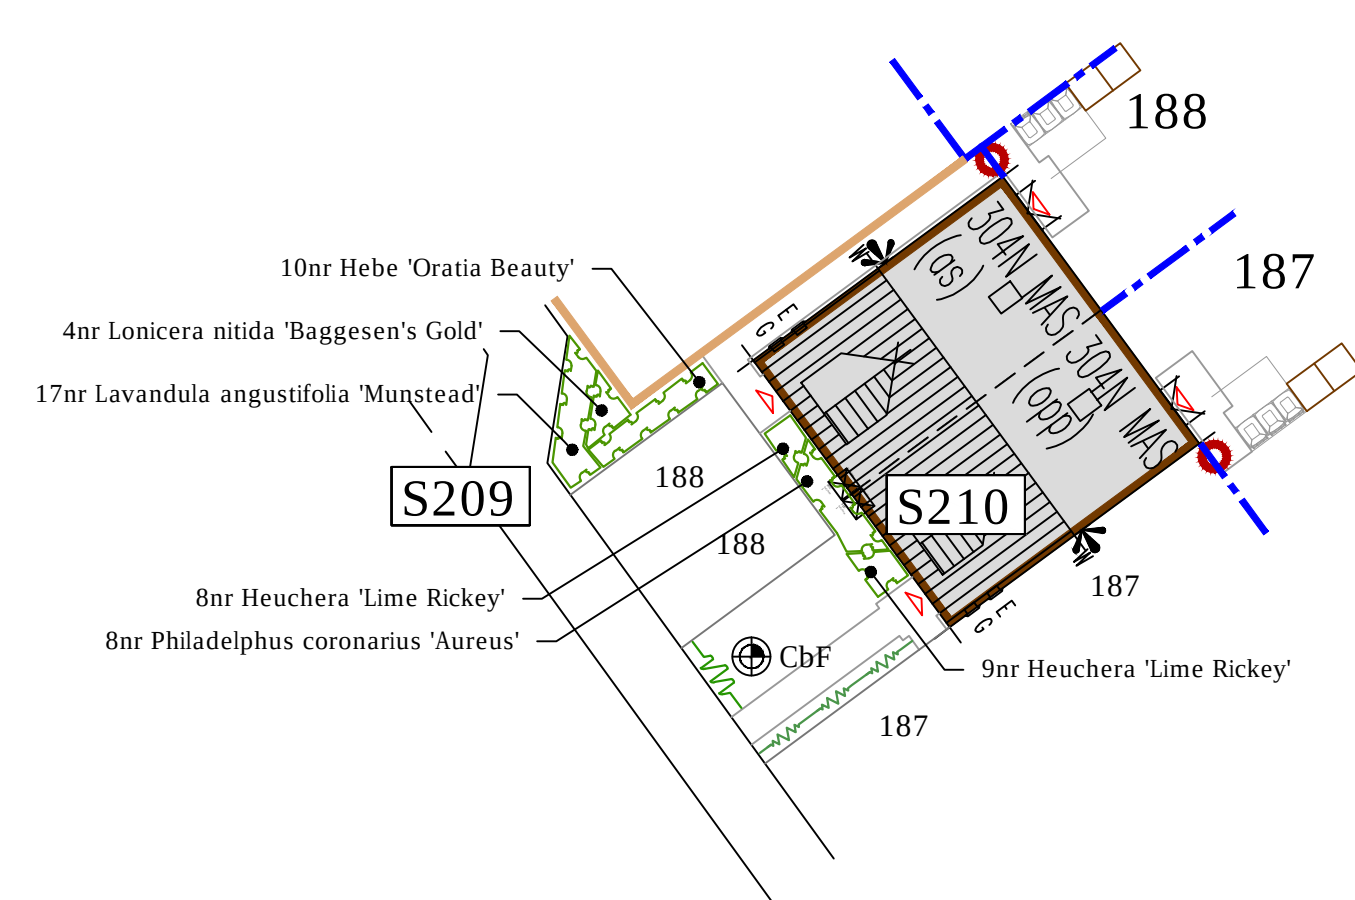
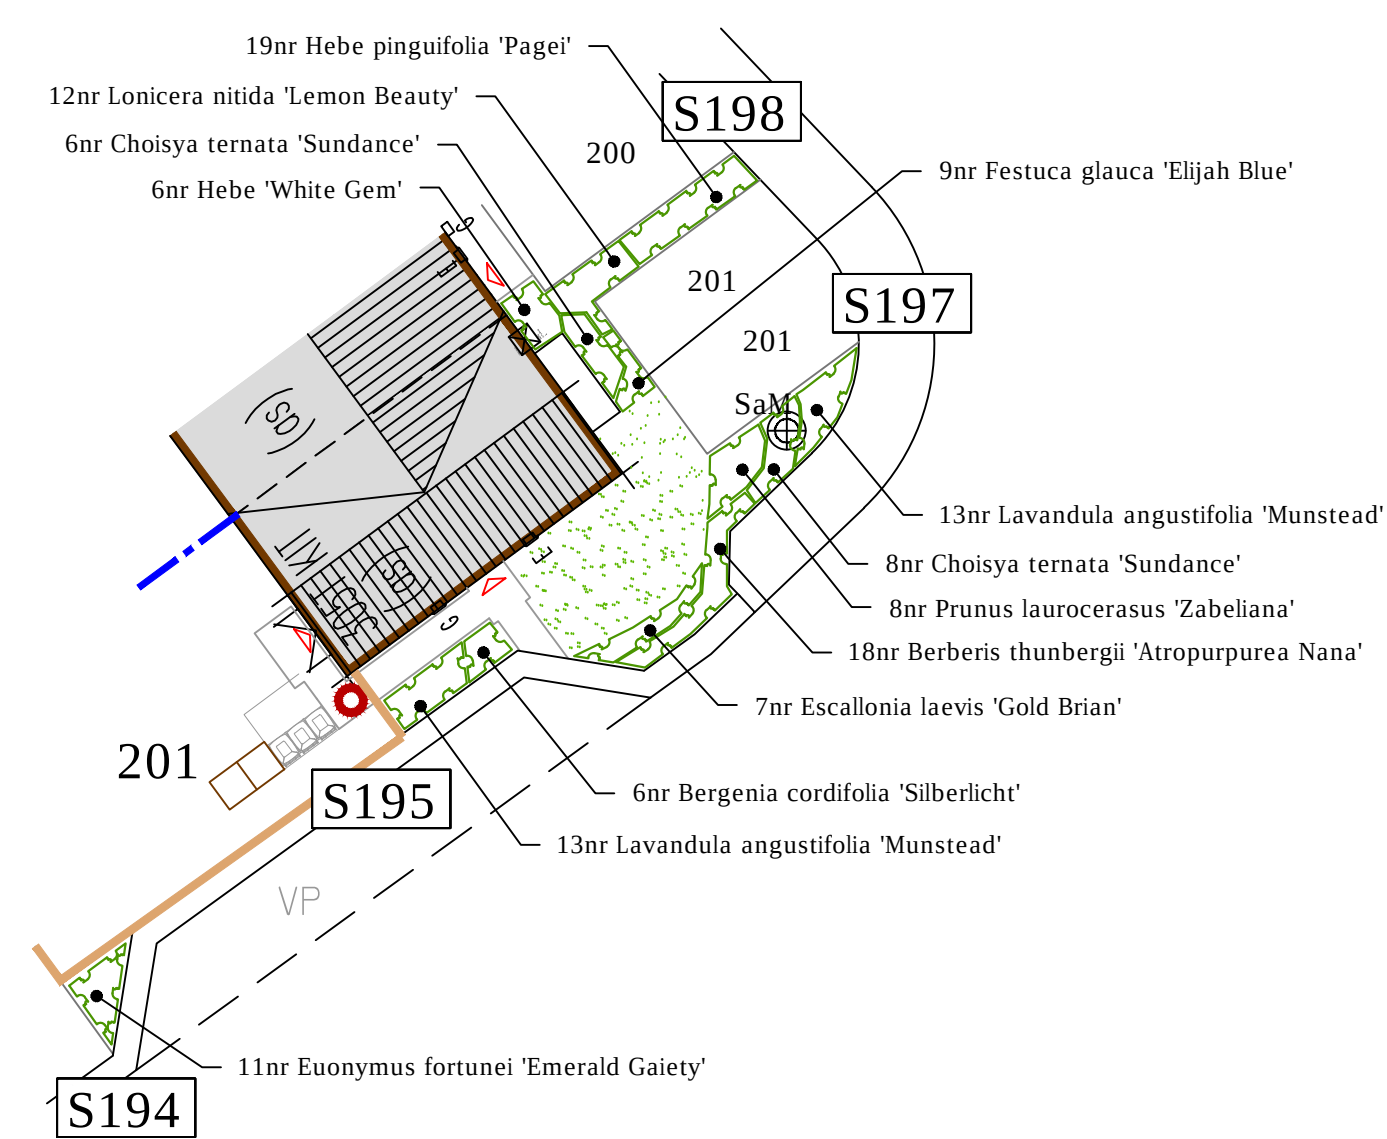
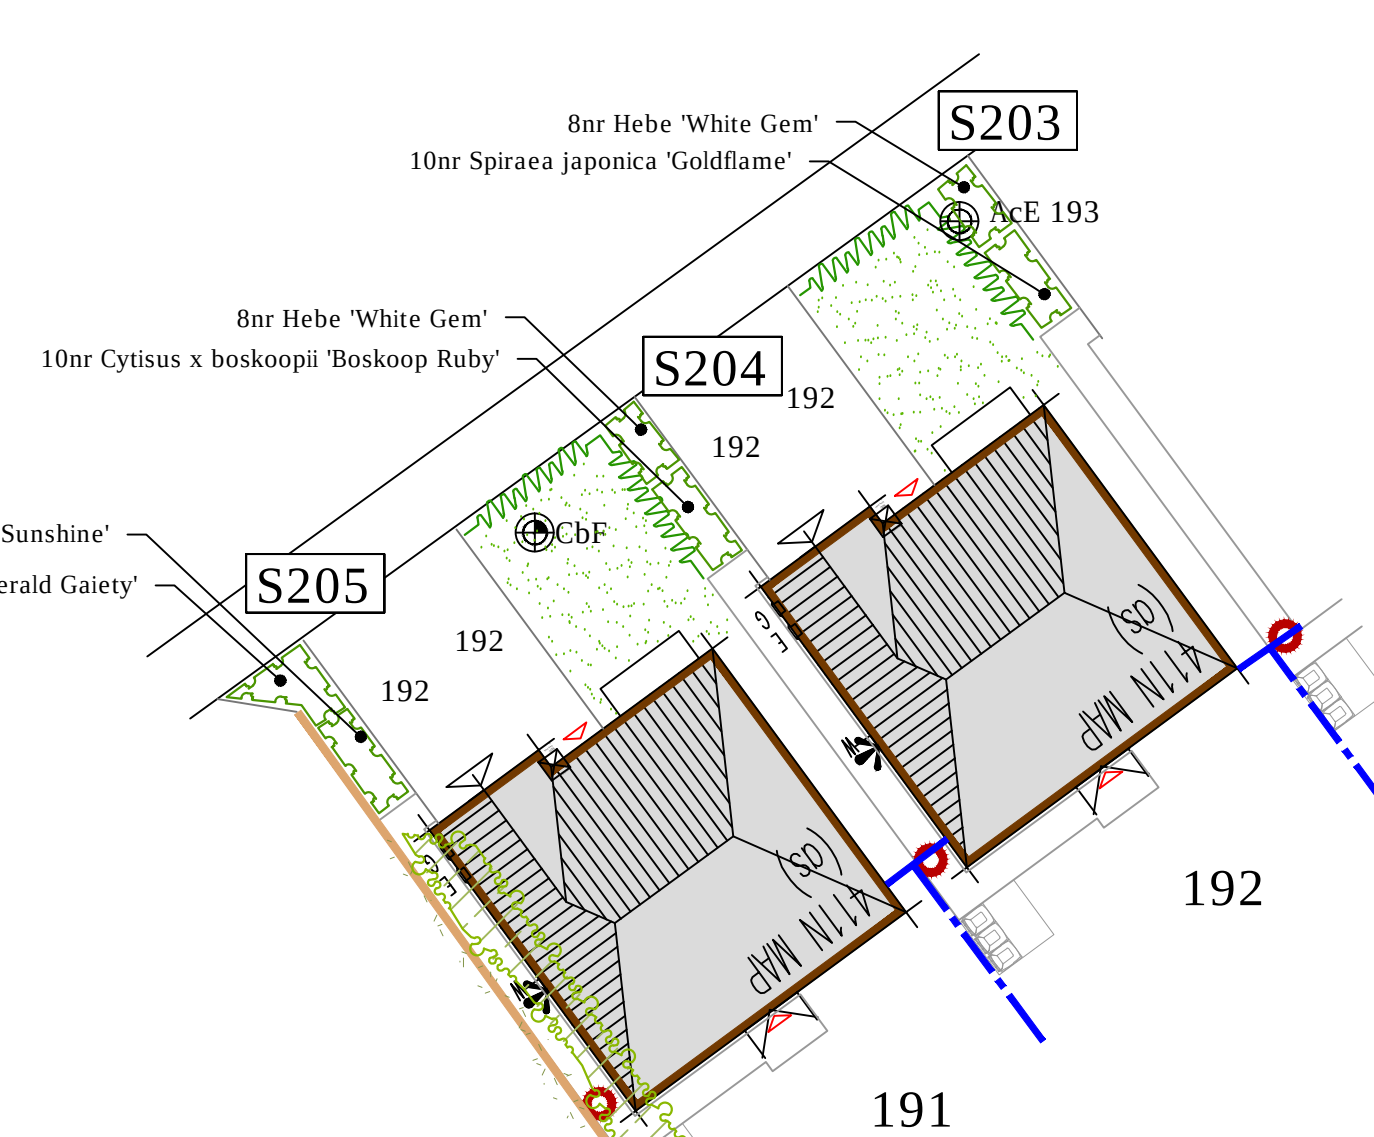
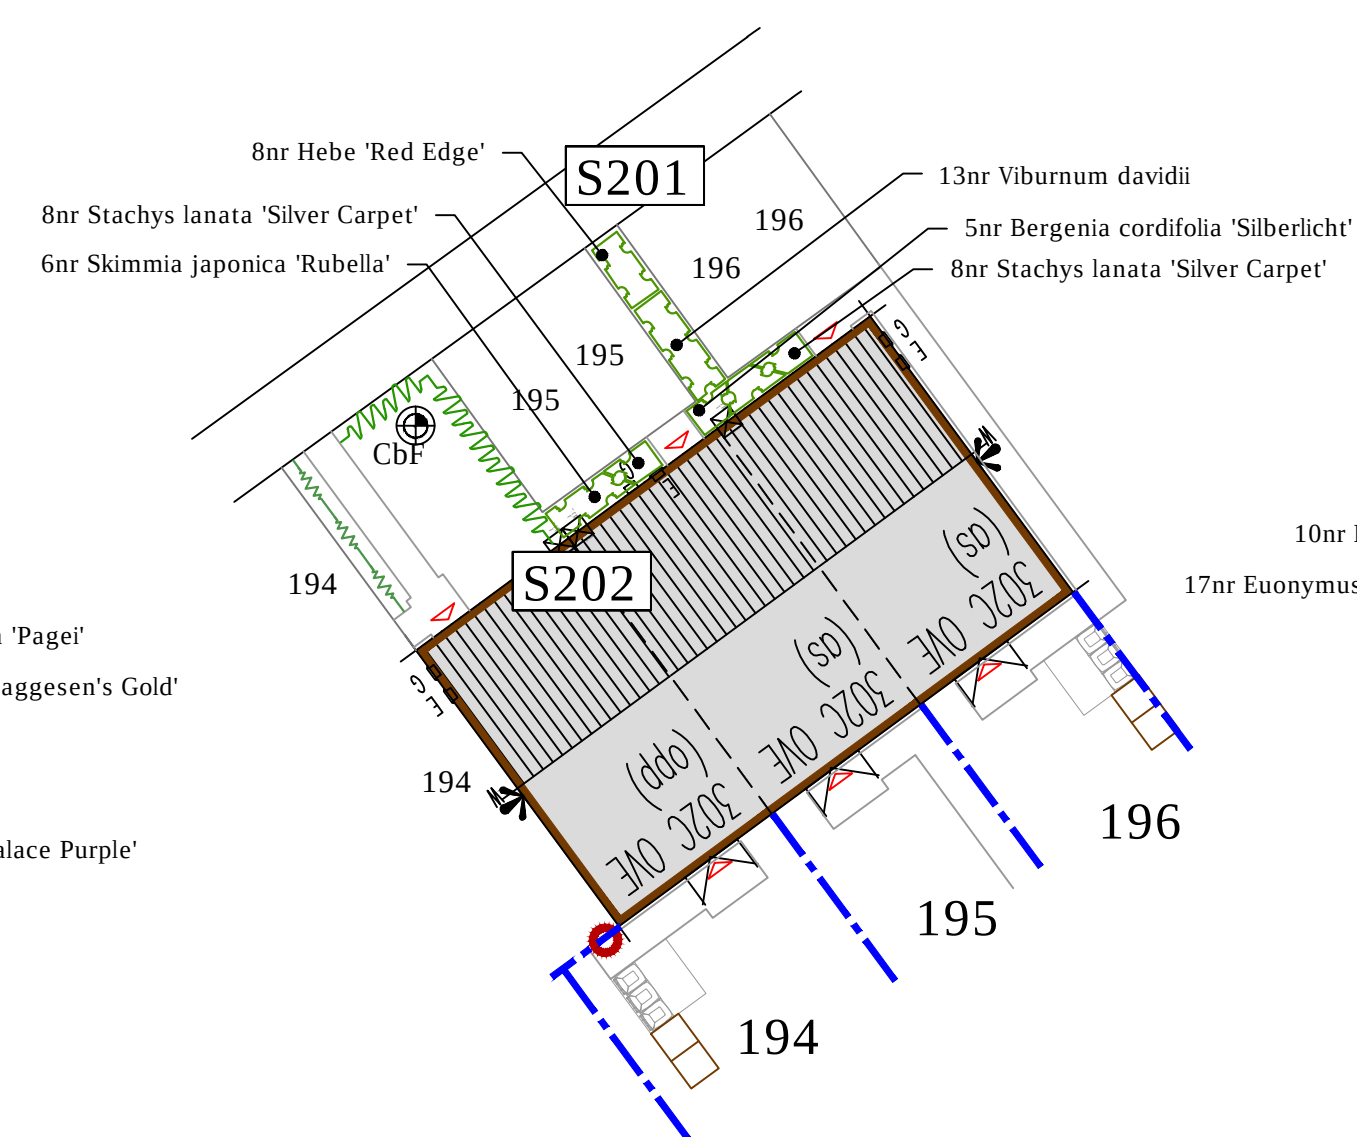
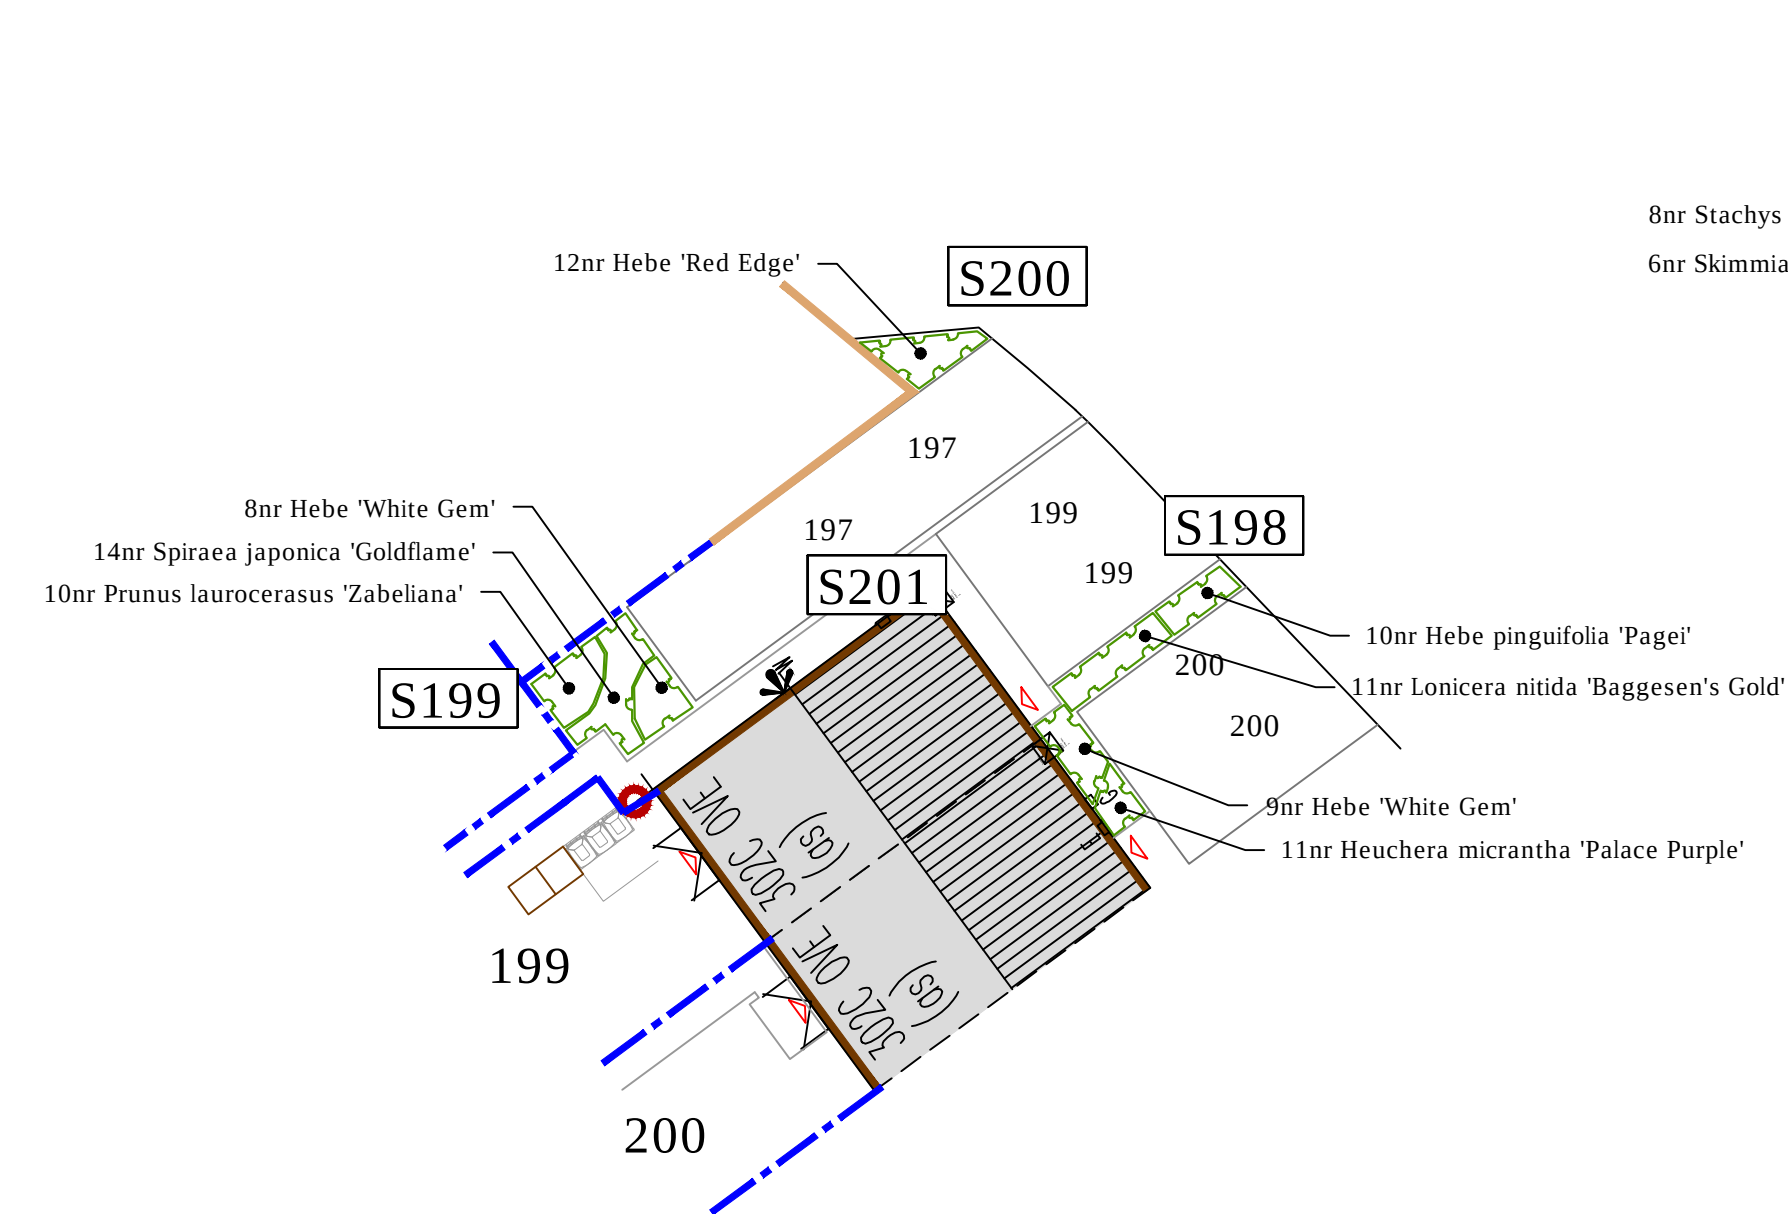
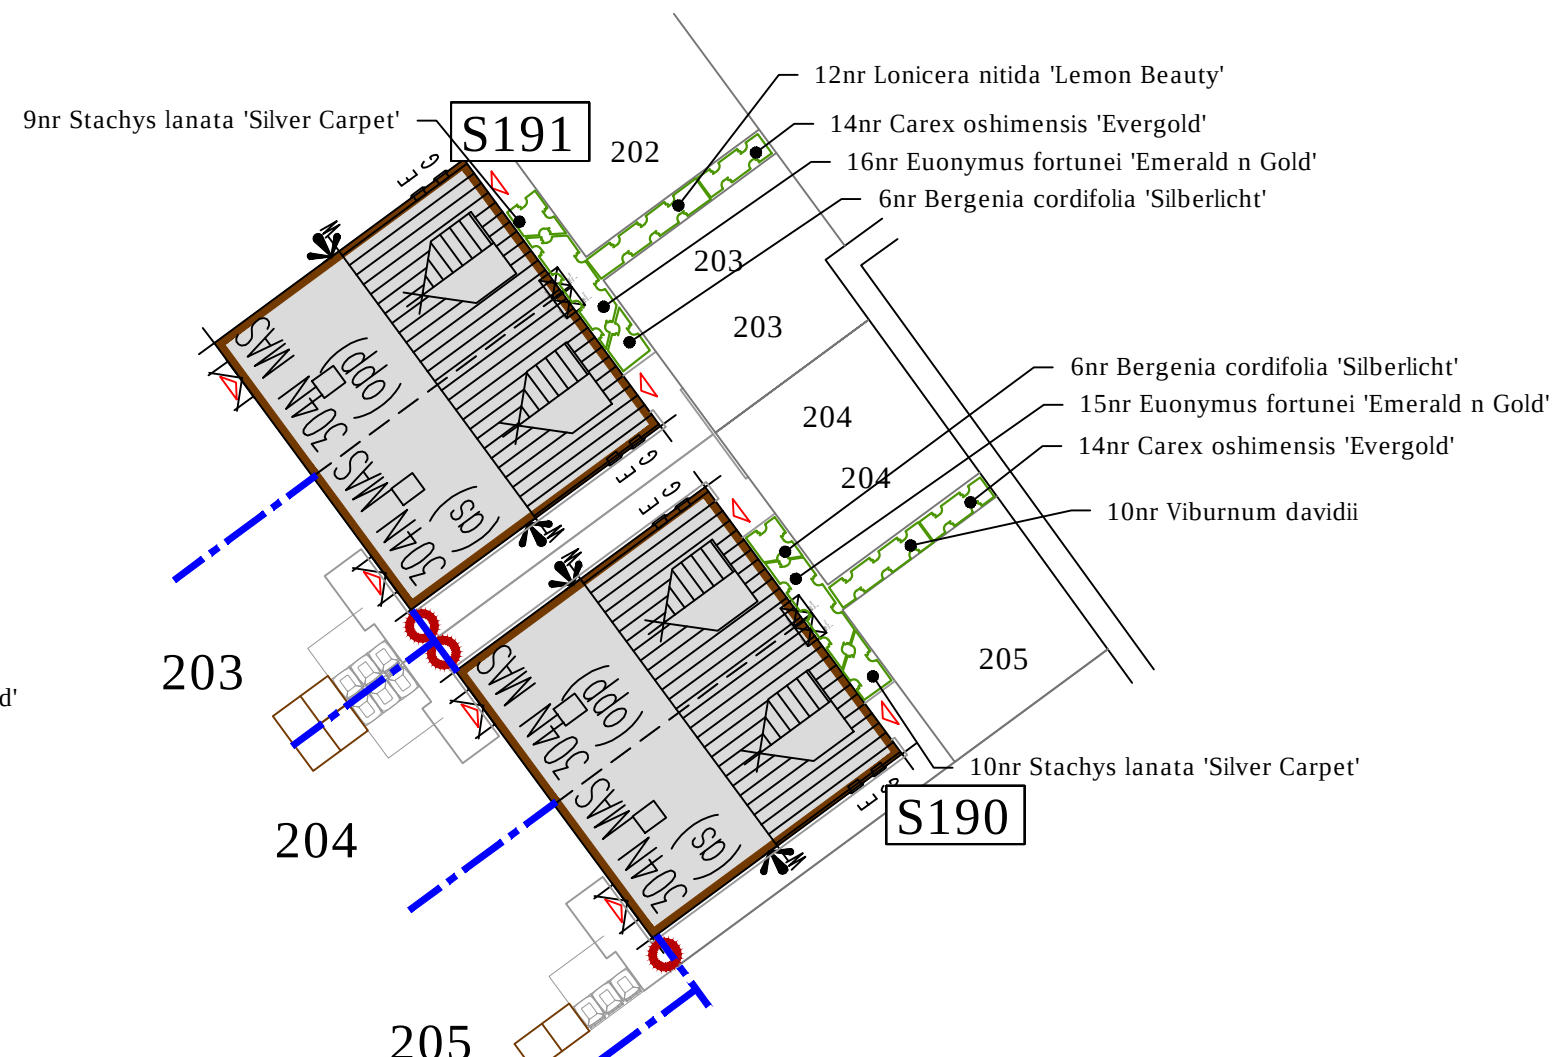


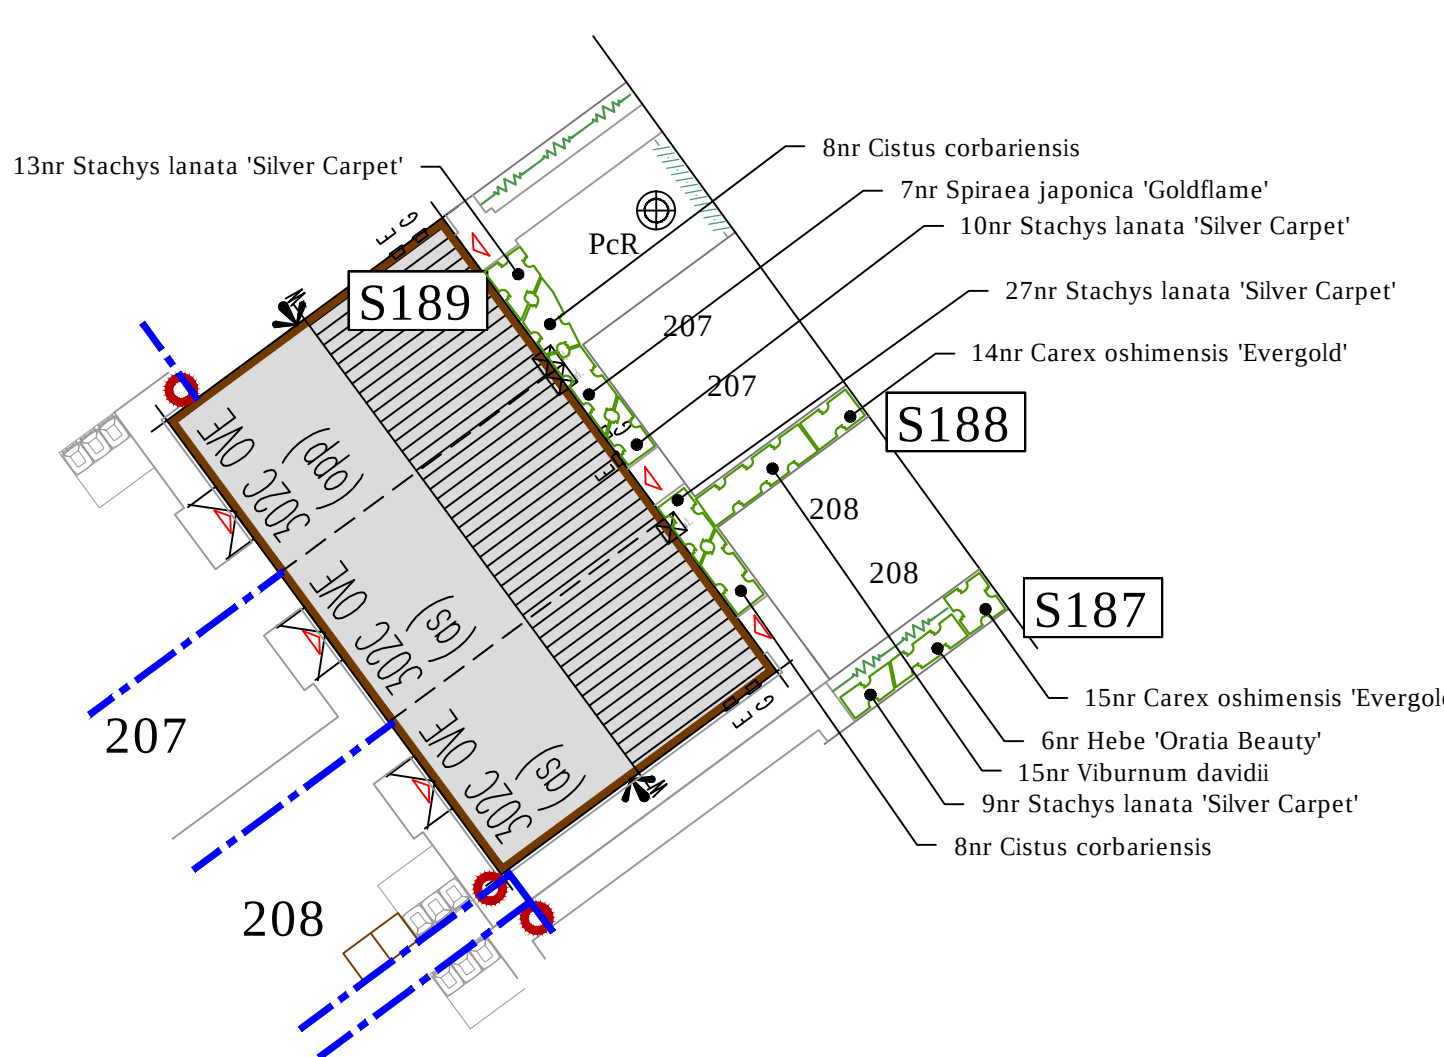

TO BE READ IN CONJUNCTION WITH R/2678/1A AND
SUBSEQUENT LANDSCAPE DETAIL SHEETS

Sue Farmer BA MAUD MAI Landscape Architect fdalandscape Westleigh Hall Wakefield Road Denby Dale Huddersfield HD8 8QJ telephone 01484 861611 fax 01484 861616 isdn 01484 866900 email info@fdalandscape.co.uk www.fdalandscape.co.uk	client Miller Homes			
	project Residential Development			
	drawing title LANDSCAPE DETAILS Shrub Beds S187 - S211			
	scale 1:200 @A1	date Feb 23	drwn by SF	drawing no R/2678/10