


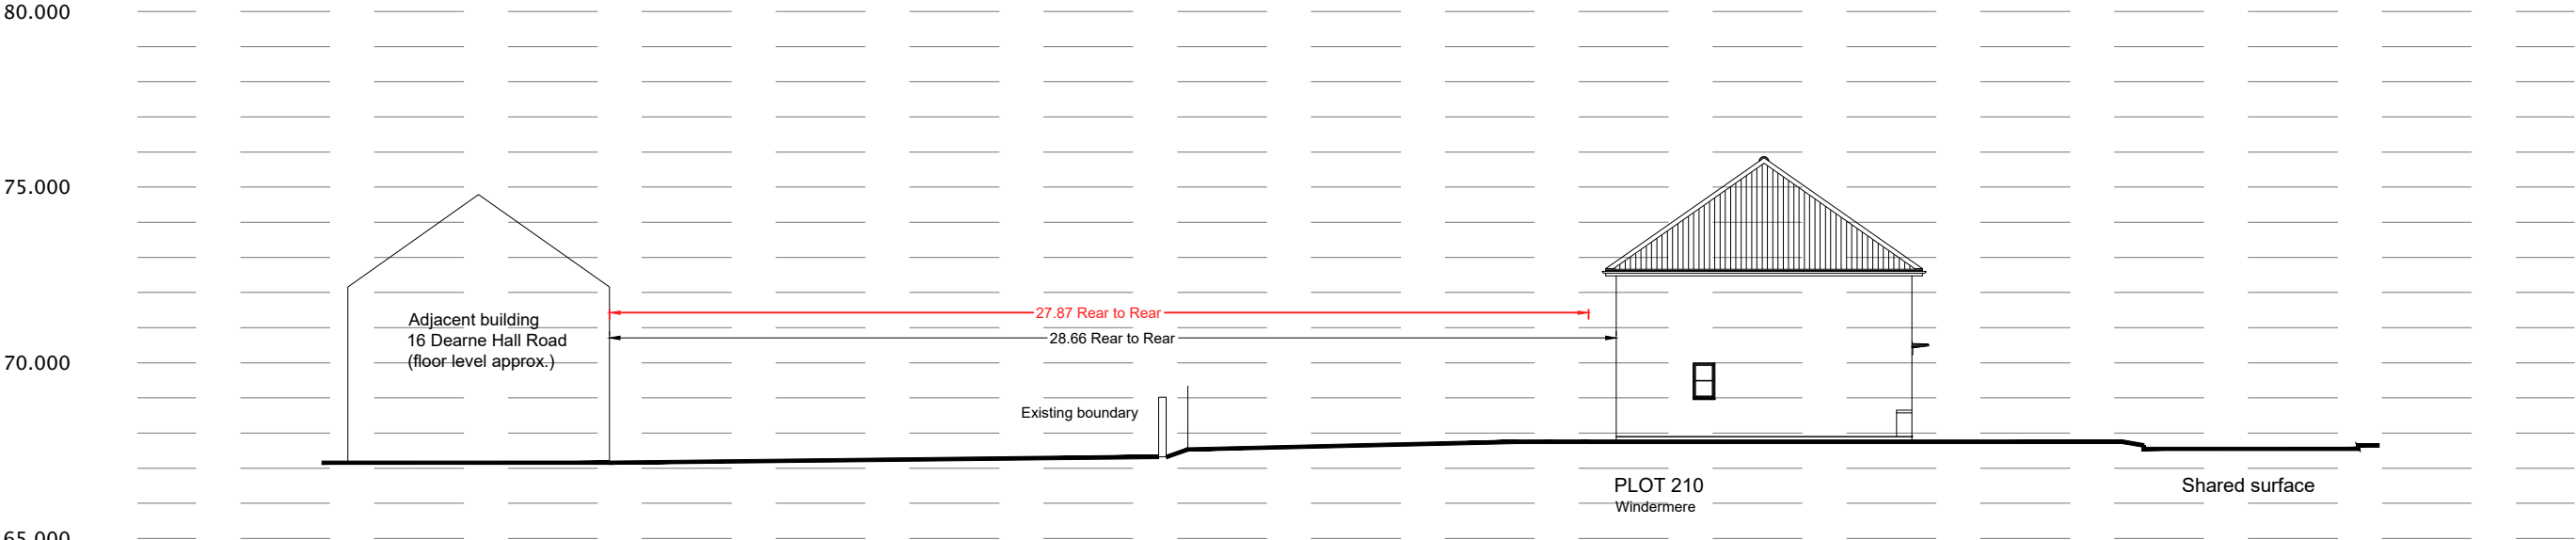


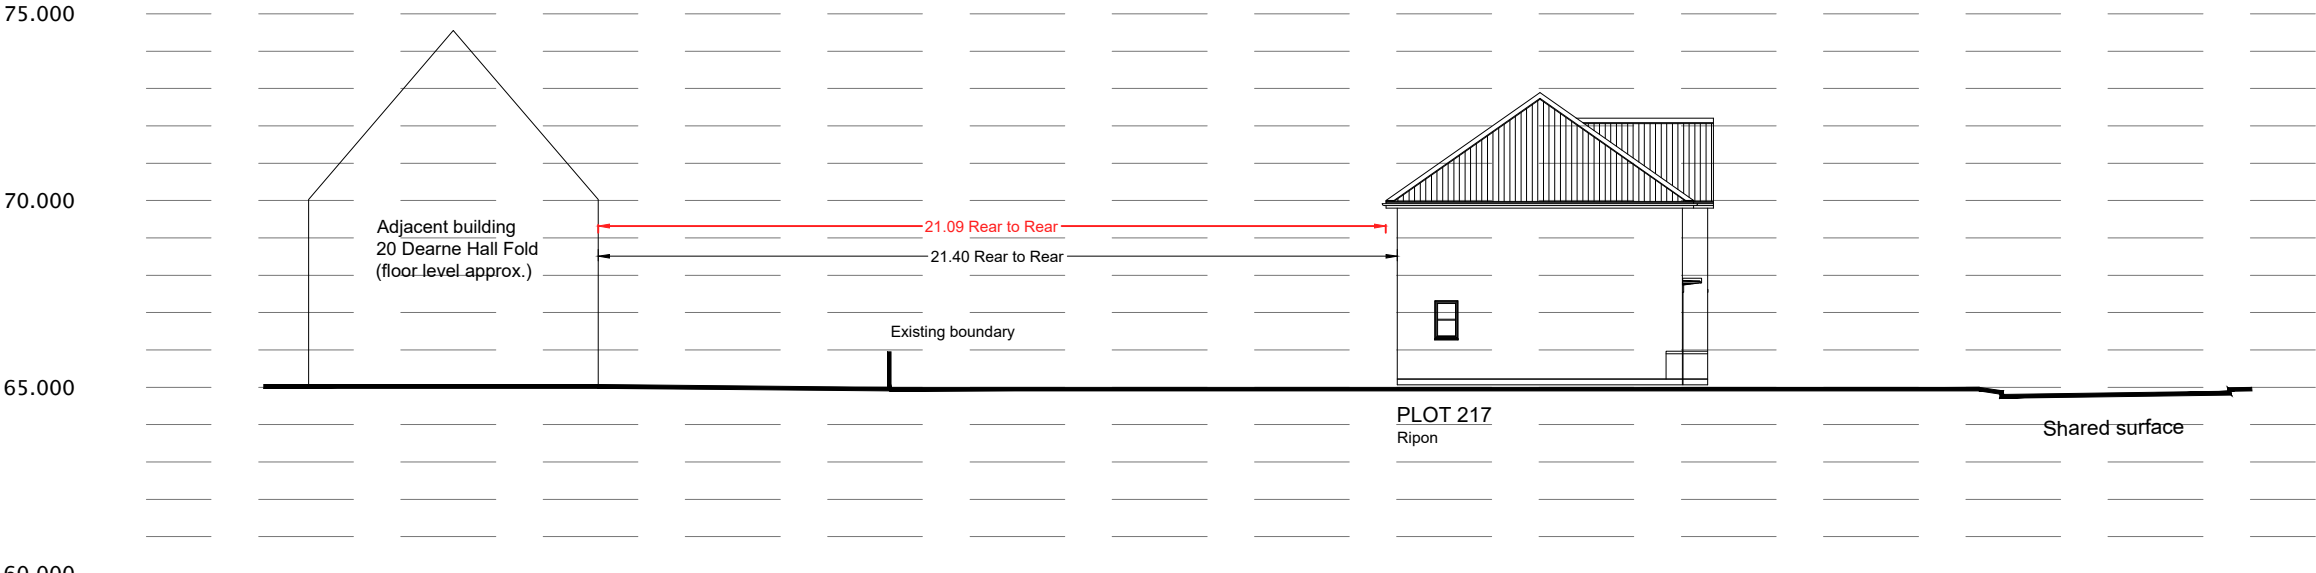

SECTION A-A

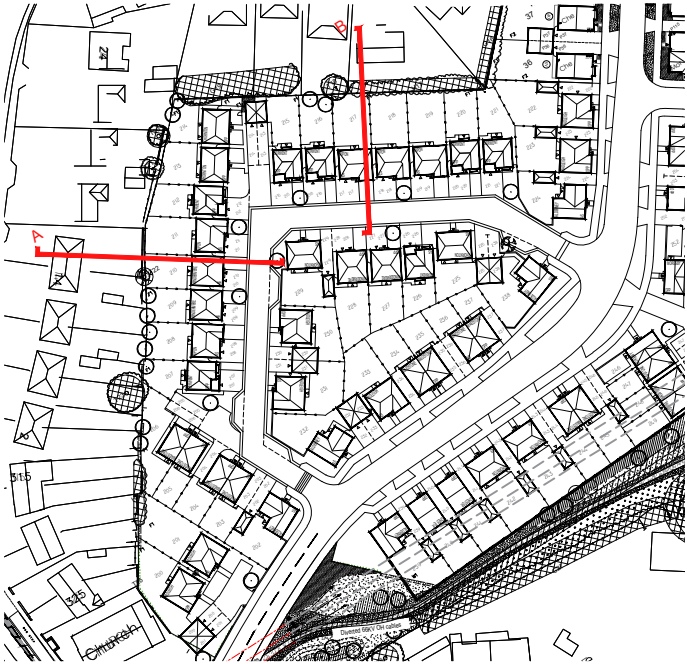

SECTION B-B

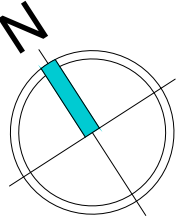

REV.	DESCRIPTION.	BY:	DATE:

Suite 4, Unit 1,
Benton Office Park,
Bennett Avenue,
Horbury,
Wakefield,
WF4 5RA
Tel: 01924 669424

Web: www.sten-architecture.co.uk
Twitter: @STEN_arch
Facebook: [stenarchitecturetd](https://www.facebook.com/stenarchitecturetd)
LinkedIn: [Sten Architecture](https://www.linkedin.com/company/sten-architecture)

CLIENT:

SITE:

Low Barugh
Barnsley

TITLE:

Cross sections

SCALE AT A3:	DATE:	DRAWN:	CHECKED:
1:100	01.11.18	TW	
PROJECT NO:	DRAWING NO:	REVISION:	
1862	1862.05		