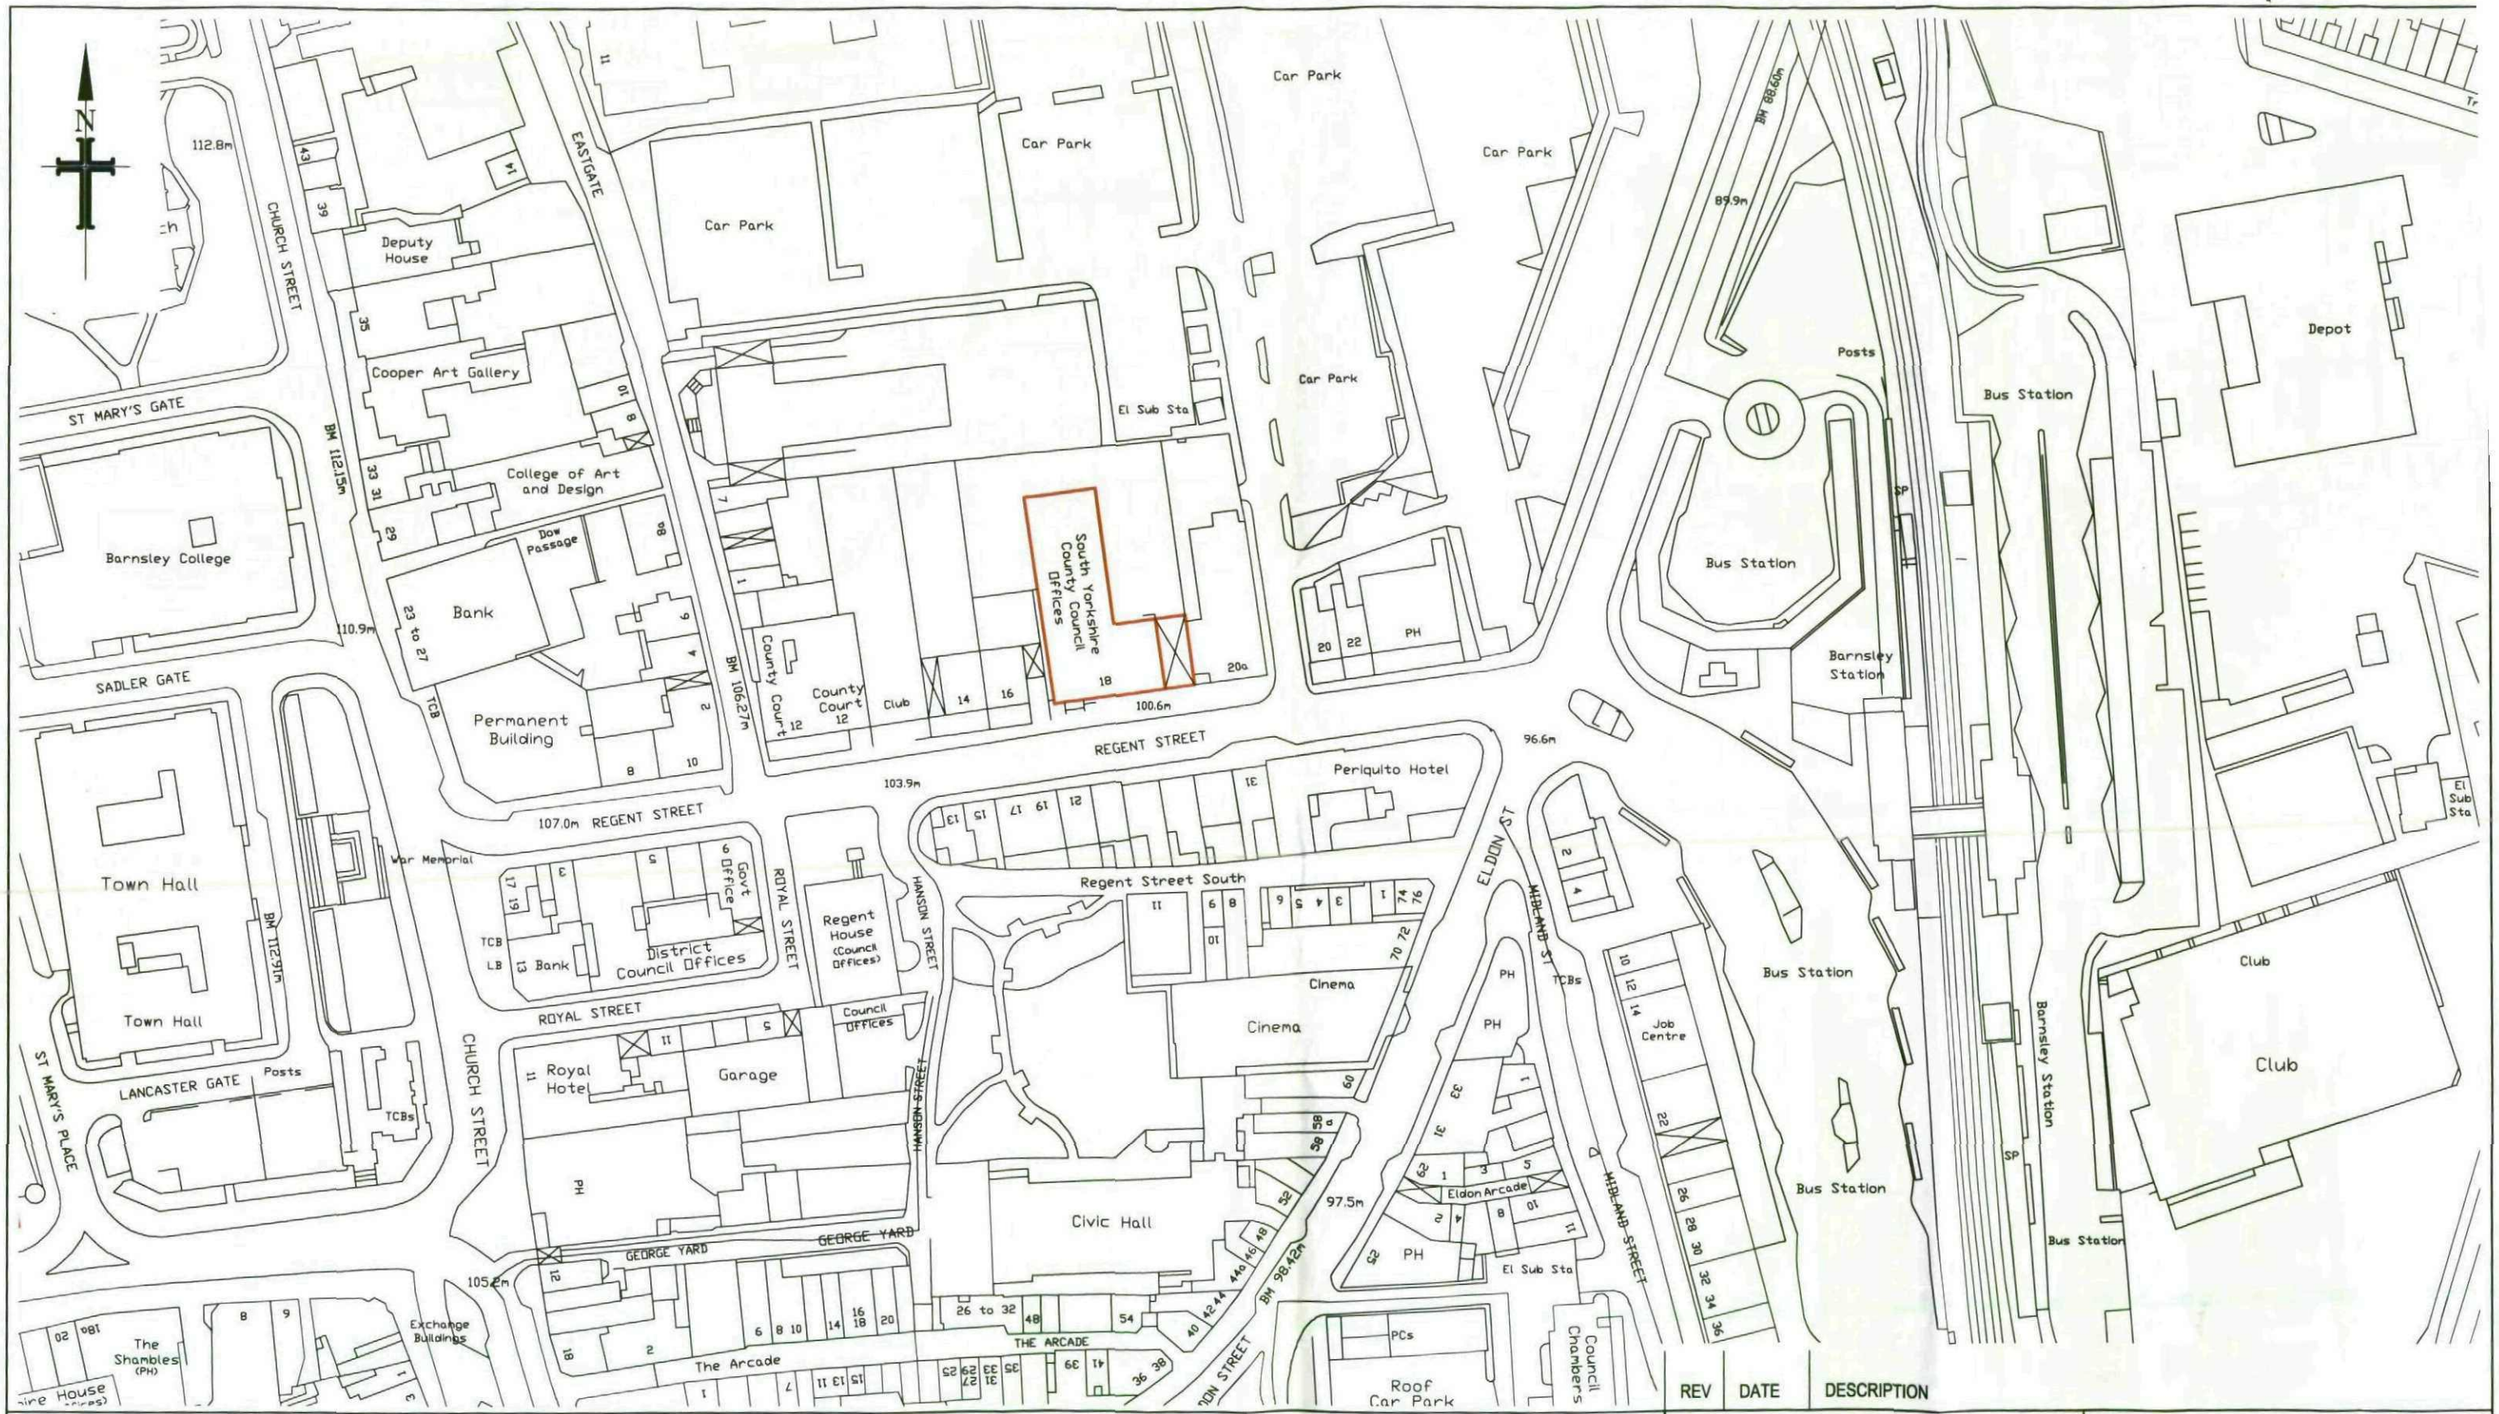


REV	DATE	DESCRIPTION

nps group

NPS BARNSLEY LTD
PO BOX 634
BARNSLEY
SOUTH YORKSHIRE, S70 9GG
TEL: 01226 774605 FAX: 01226 774399
EMAIL: enquiries@nps.co.uk

Head Office:
Lancaster House, 16 Central Avenue, St Andrews Business Park,
Norwich, NR7 0HR Tel: 01603 706000 Fax: 01603 706001
Other Office locations can be found on website www.nps.co.uk

PROJECT: 18 REGENT STREET BARNSLEY	CLIENT:
SUBJECT: LOCATION PLAN	CAD FILE REF:
	DATE: Sept 11
	SCALE: 1:1250
	REV:
	DRAWN: ab
	CHECKED:
PROJECT NR: F 320	DRAWING NR: 01

© NPS This drawing may not be reproduced in any form without prior written agreement