


Elevations 1:100

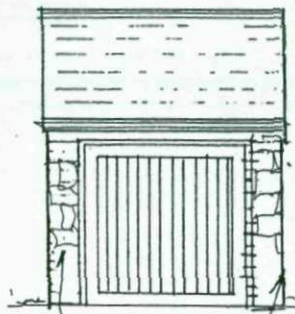


Front NATURAL STONE

3253



RENDER ON BLOCKWORK.

Side

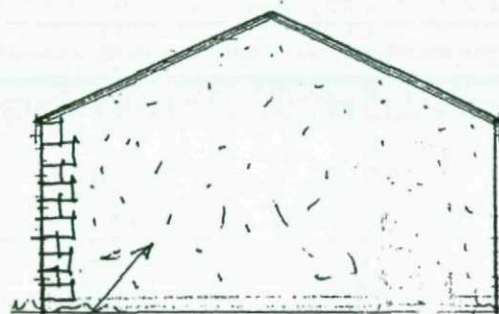

Side

GABLE & CEILING STRAPS

DENOTES BRACING

GABLE & CEILING STRAPS

← FALL

Section 1:50

225MM CONC. SLAB WITH A252 MESH OR SIMILAR REINFORCING TO CENTRE.

Garry Greetham Associates Ltd

Residential Design Consultant

Westwood House
18 Carr Lane
Tankersley

Barnsley S75 3BE
Tel(01226)746573

CLIENT Mr. & Mrs. A. Turner


TYPE Detached Single Garage
Land adj "The Old Smithy"
Hoyland Rd, Hoyland Common.

DRAWN BY ggg

SCALE as shown DATE May.08

DRAWING No 670-12 REV

Member of the Chartered Institute of Architectural Technologists

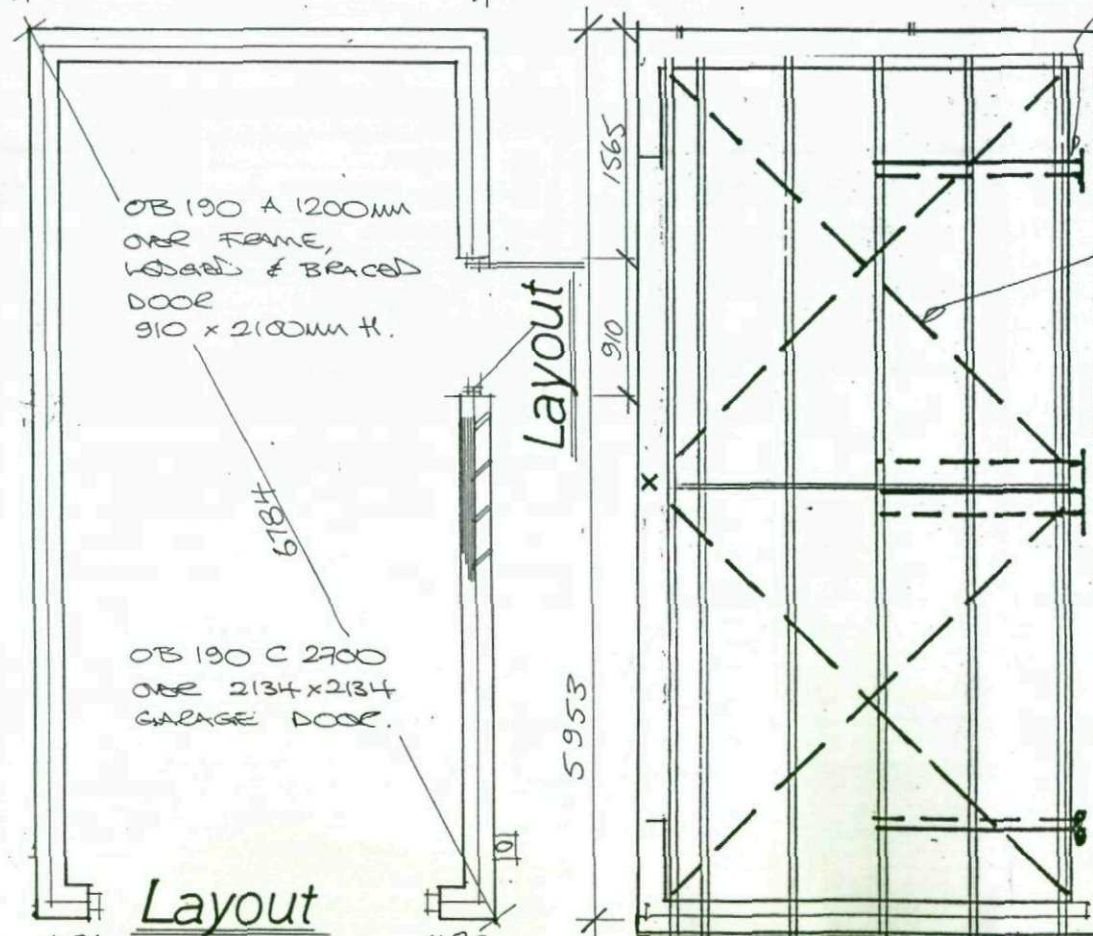

OB 190 A 1200MM
OAK FRAME,
BOARD & BRACED
DOOR
910 x 2100MM H.

OB 190 C 2700
OAK 2134 x 2134
GARAGE DOOR.

Layout

Layout

Roof

1:50