
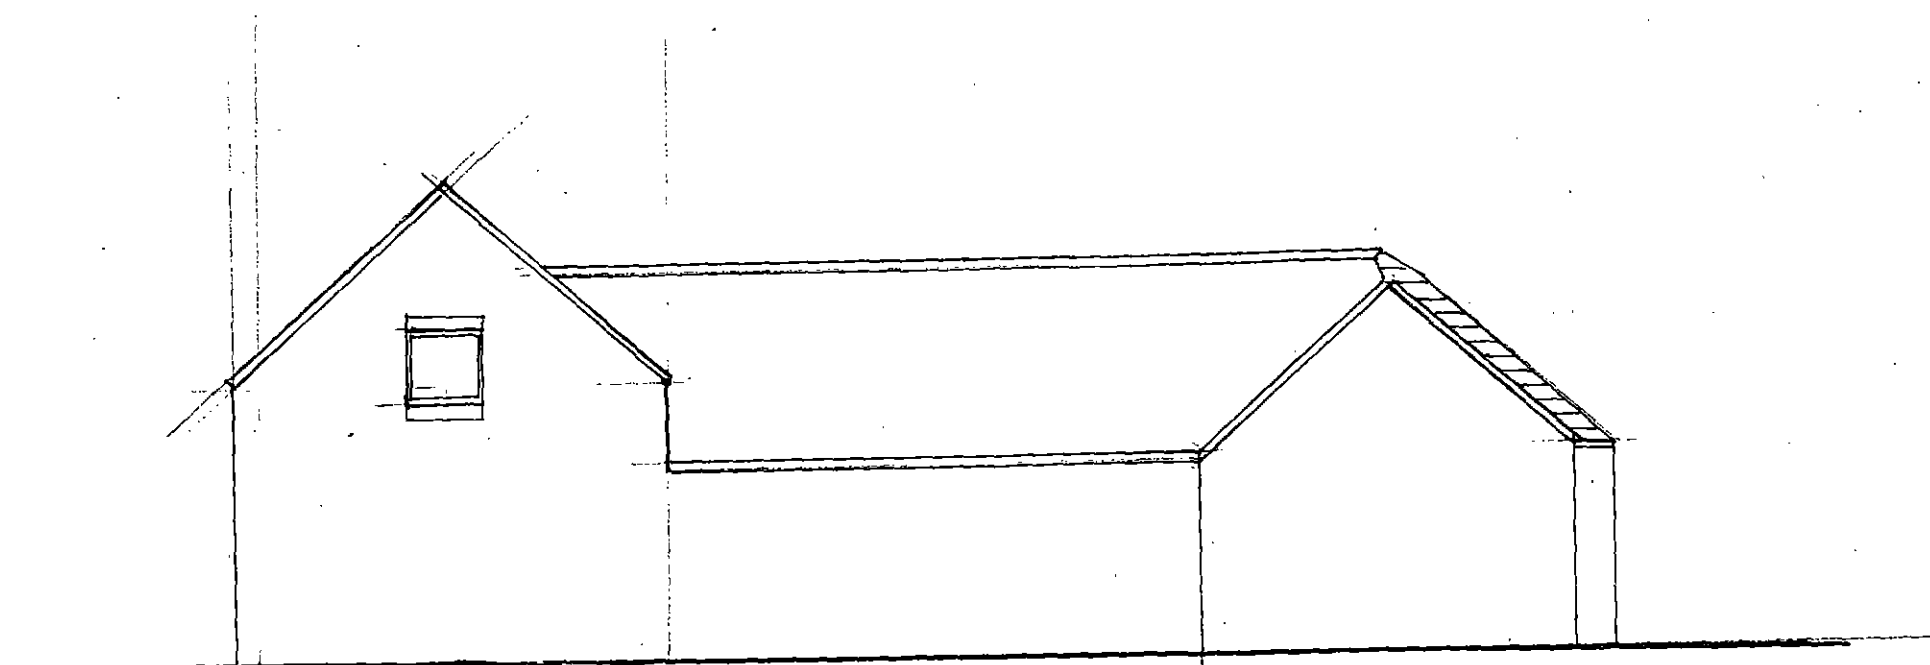


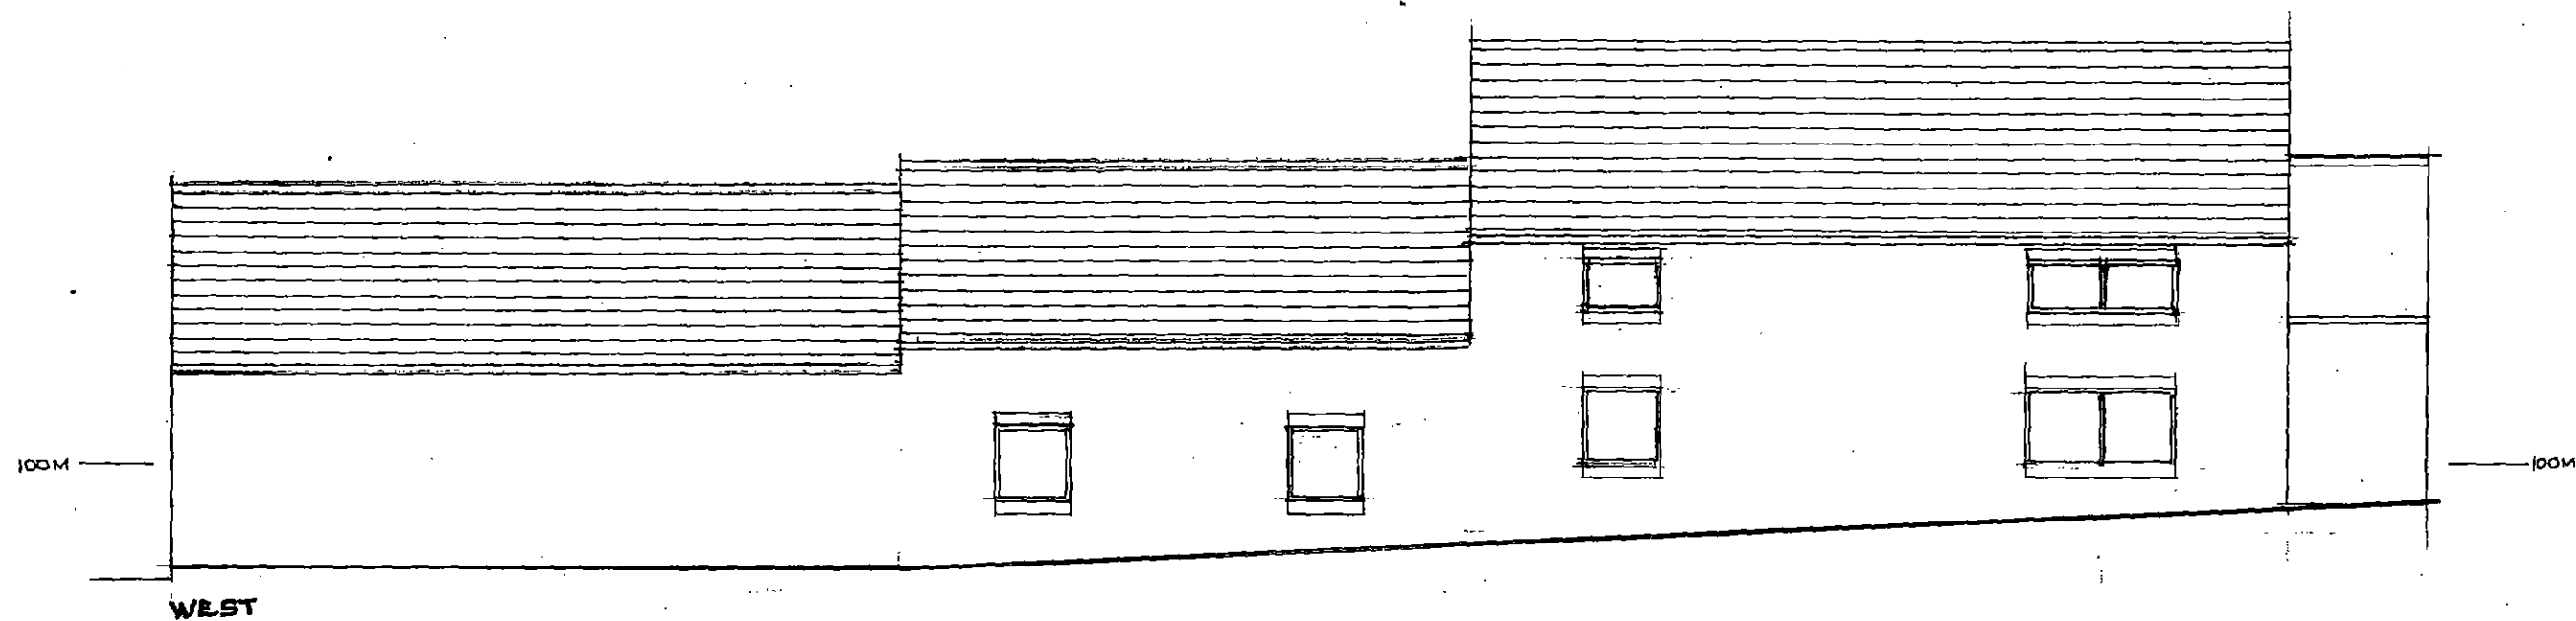


BELLA VISTA CONVERSION TO NEW DWELLING 1:00 SCALE ELEVATIONS 3/2017 DRG A4

Michael A. Clynch
Architect, Town Planner, Property Consultant
DIP.ARCH. DIP. T.P. A.R.I.B.A. F.R.S.A.

14 Huddersfield Road, Ingbirchworth, Penistone
Sheffield S36 7GF

Tel: 01226 766308

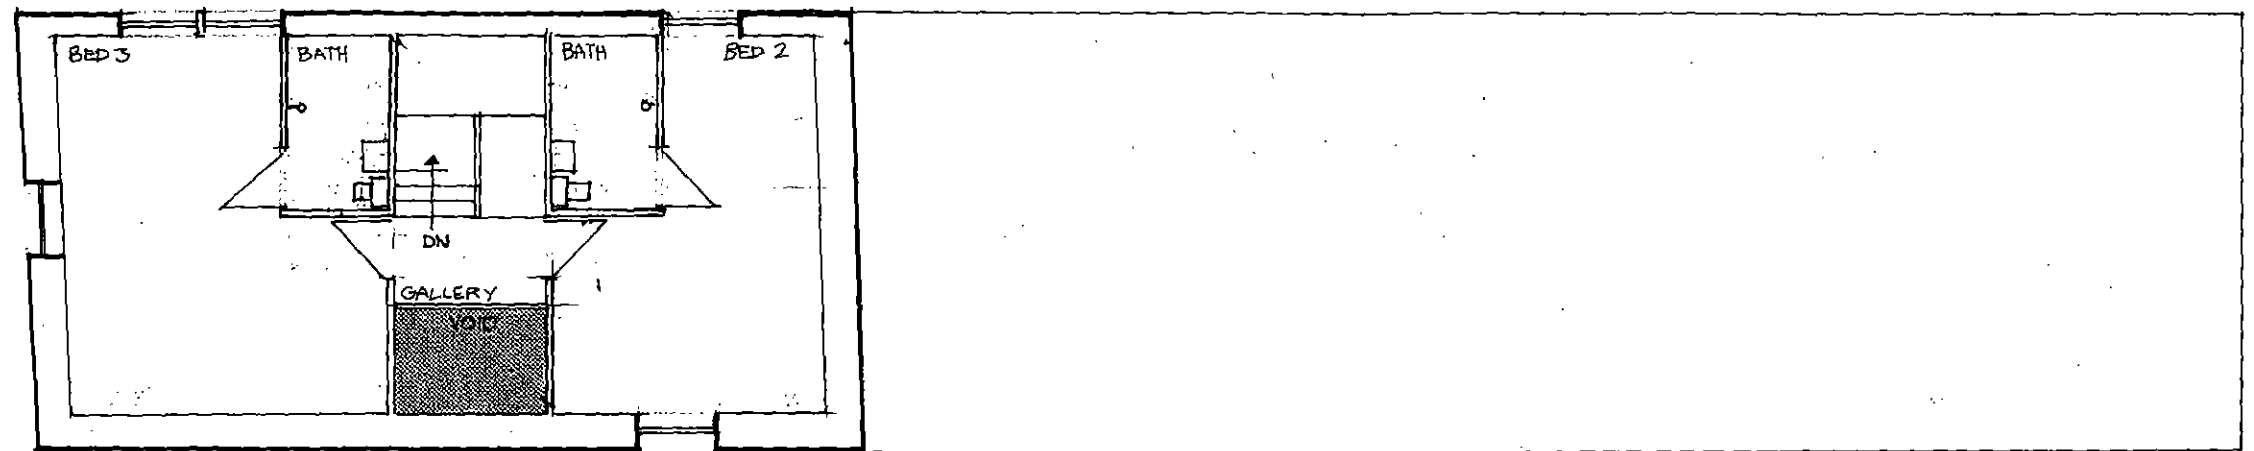



Michael A. Clynch
 Architect, Town Planner, Property Consultant
 DIP.ARCH. DIP. T.P. A.R.I.B.A. F.R.S.A.

14 Huddersfield Road, Ingbirchworth, Penistone
 Sheffield S36 7GF

Tel: 01226 766308

FF

BELLA VISTA CONVERSION TO NEW DWELLING 1:100 SCALE 3/2017 DRG A3

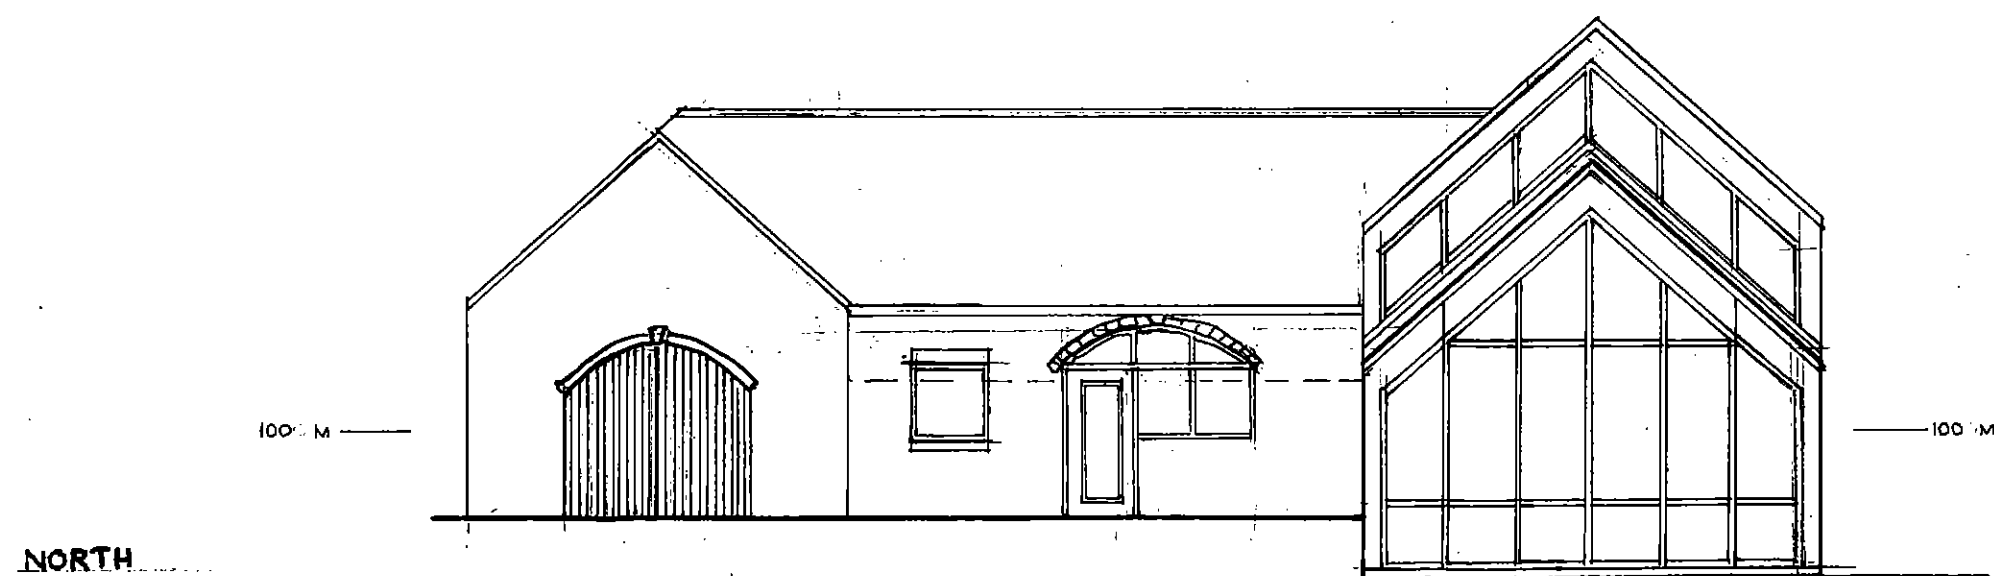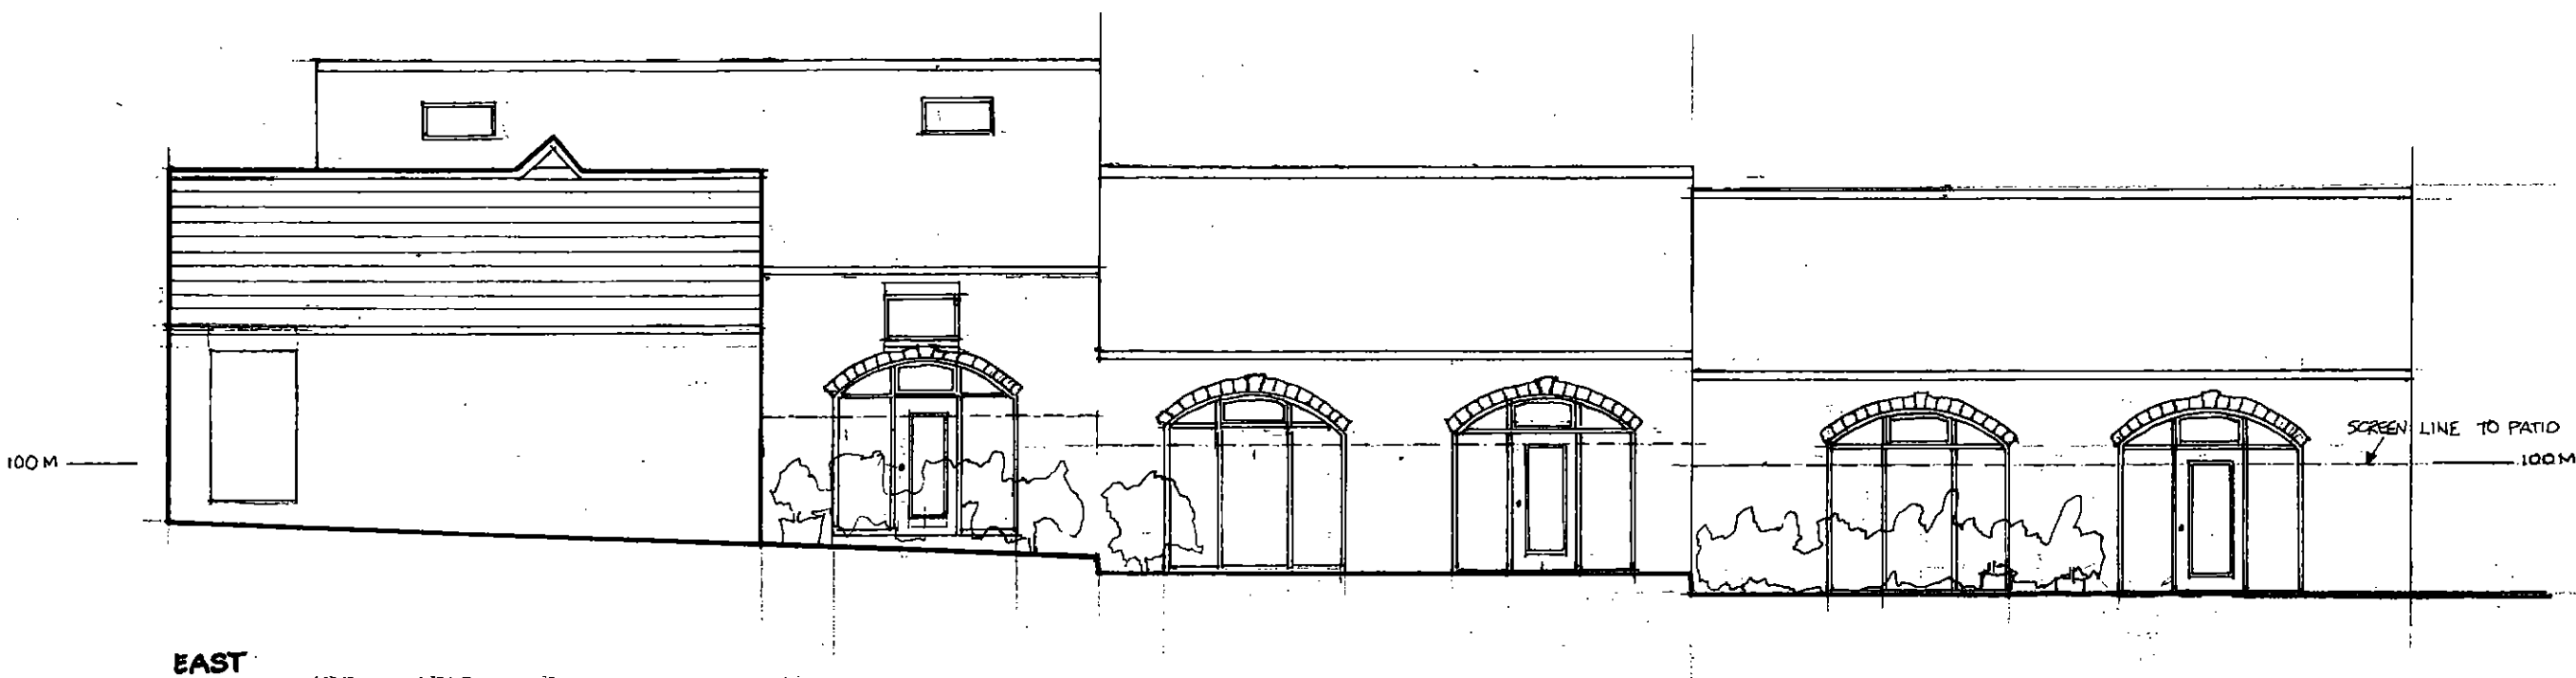


BELLA VISTA CONVERSION TO NEW DWELLING. ELEVATIONS. 1:100 SCALE. 3/2017. DRG A2

Architect, Town Planner, Property Consultant
 DIP ARCH. DIP. T.P. A.R.I.B.A. F.R.S.A.

14 Huddersfield Road, Ingbirchworth, Penistone
 Sheffield S36 7GF

Tel: 01226 766308

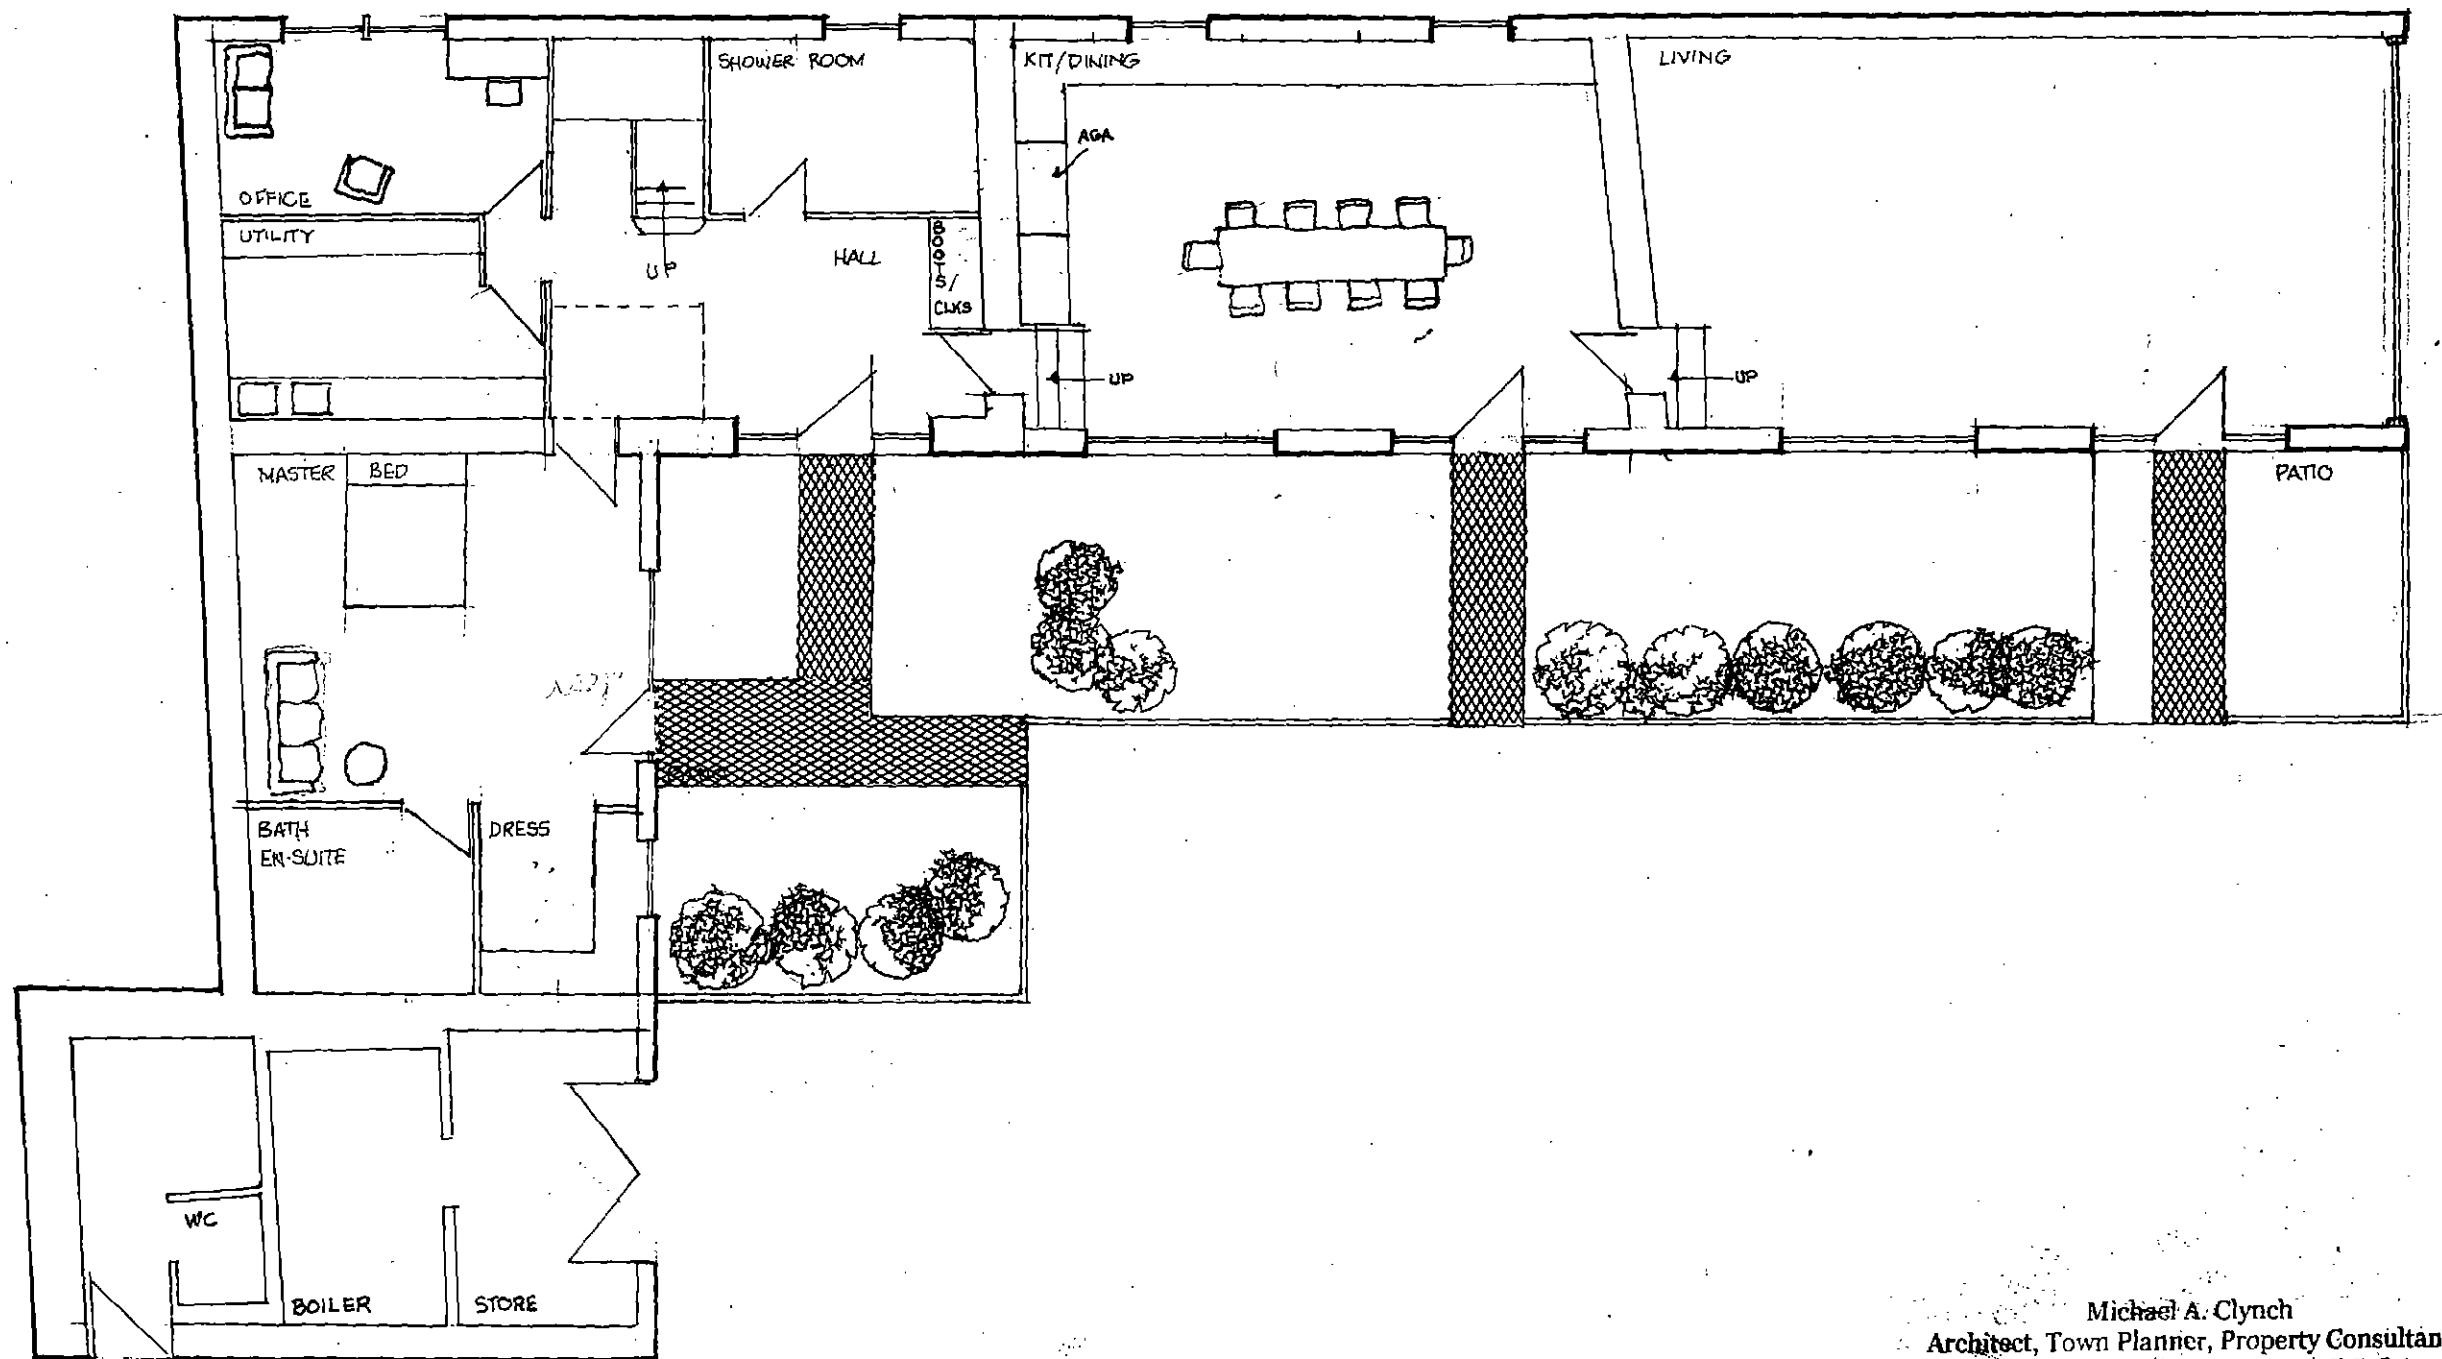

GF

BELLA VISTA CONVERSION TO NEW DWELLING 1:100 SCALE 3/2017 DRG A1

Michael A. Clynh
 Architect, Town Planner, Property Consultant
 DIP ARCH. DIP. T.P. A.R.I.B.A. F.R.S.A.

14 Huddersfield Road, Ingbirchworth, Penistone
 Sheffield S36 7GF

Tel: 01226 766308