


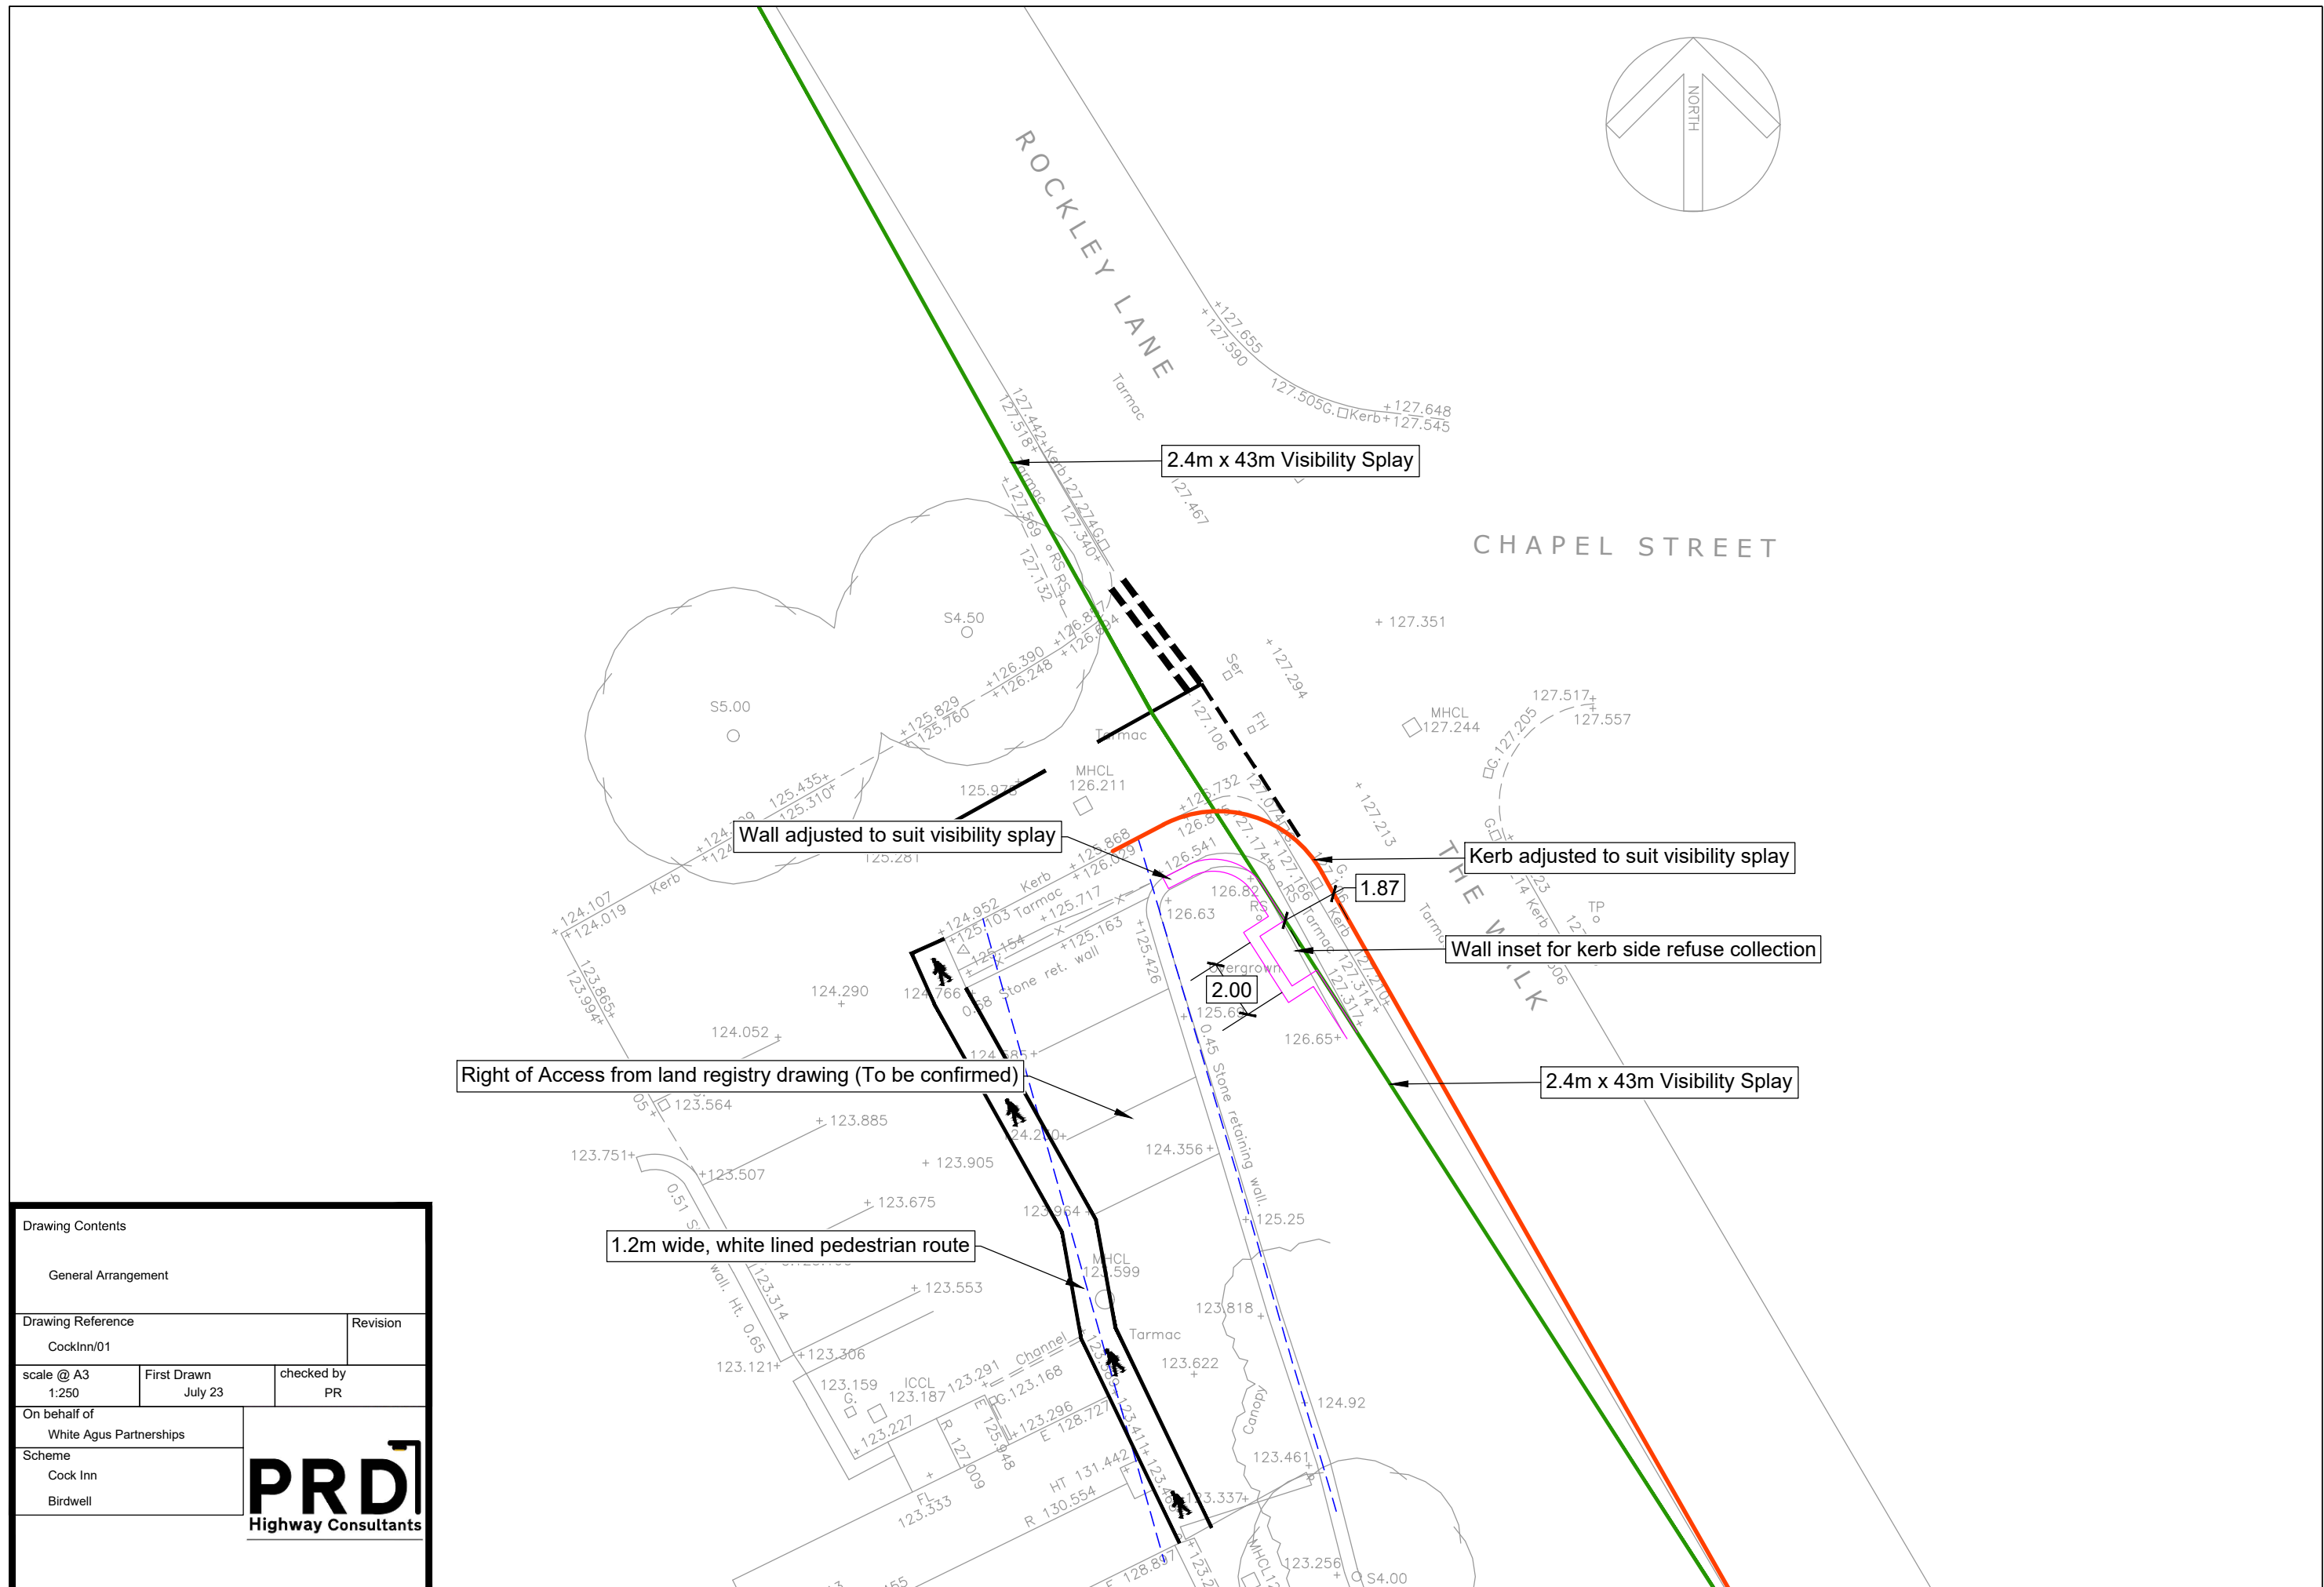

Drawing Contents			
General Arrangement			
Drawing Reference			Revision
CockInn/01			
scale @ A3	First Drawn	checked by	
1:250	July 23	PR	
On behalf of		PRD Highway Consultants	
White Agus Partnerships			
Scheme			
Cock Inn			
Birdwell			