
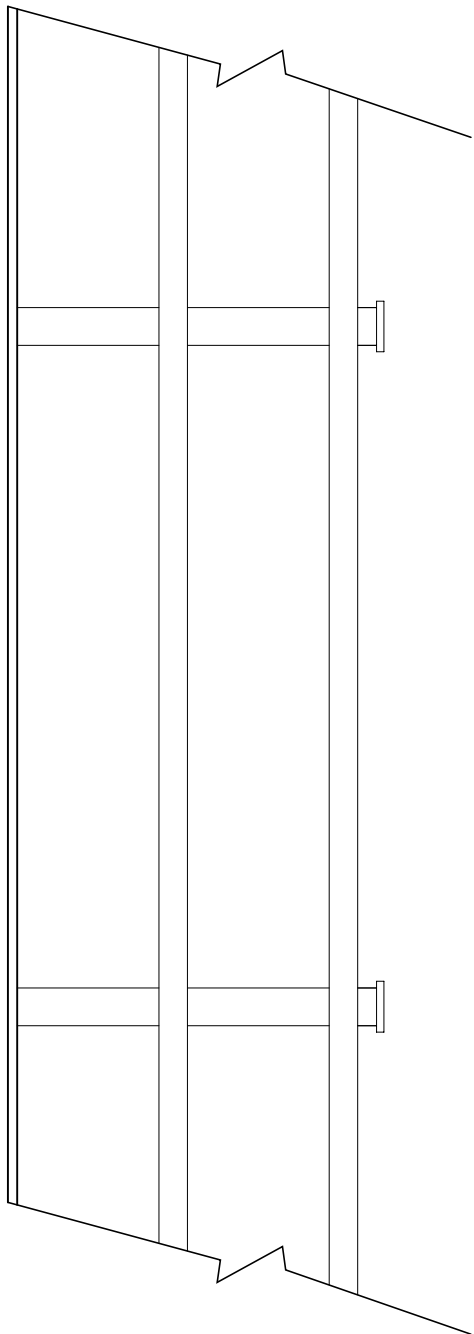
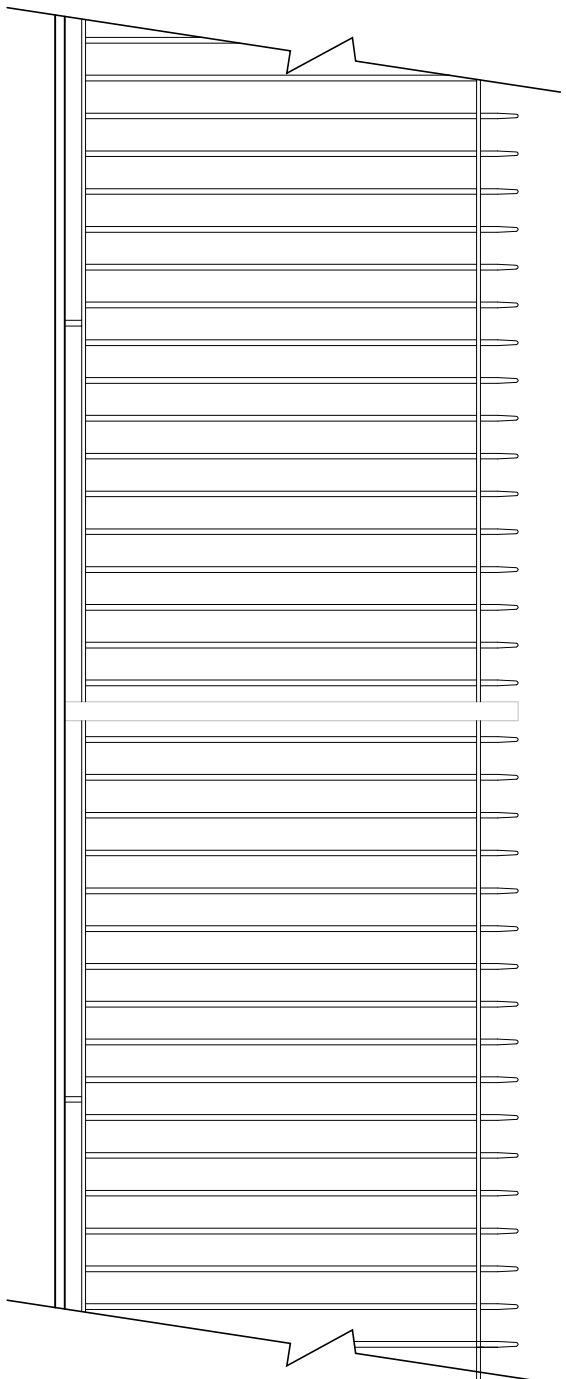
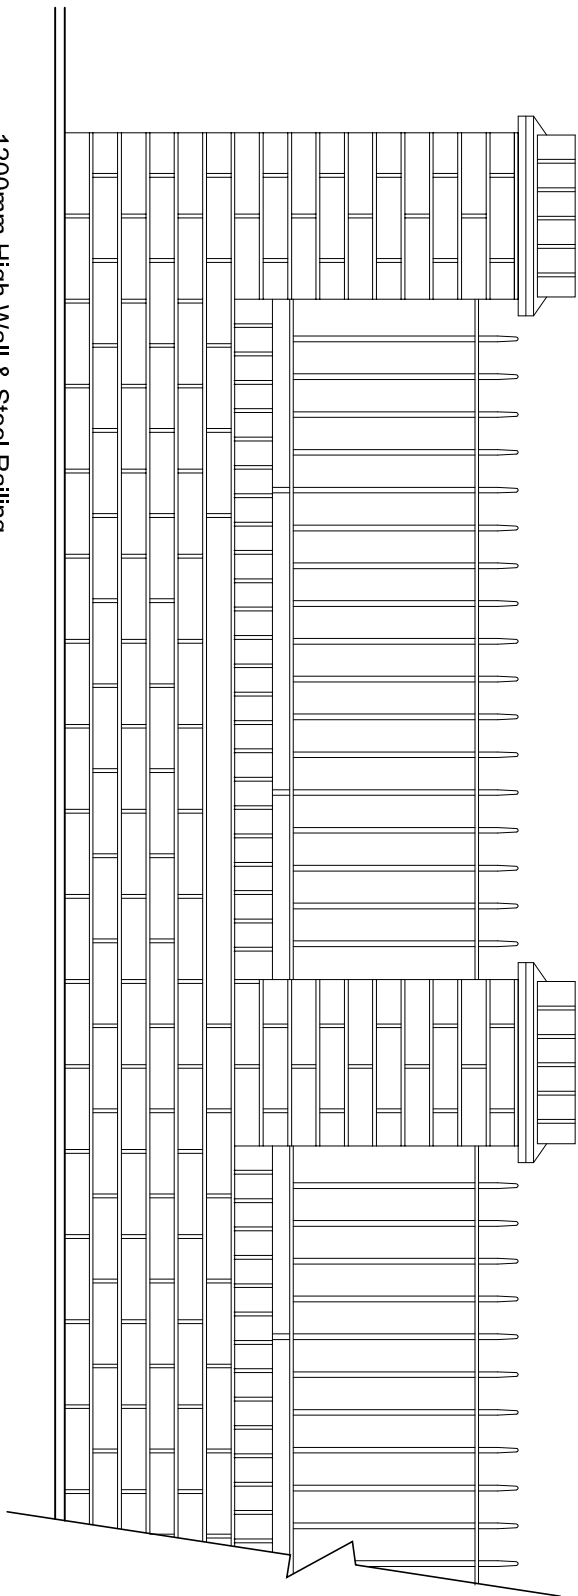
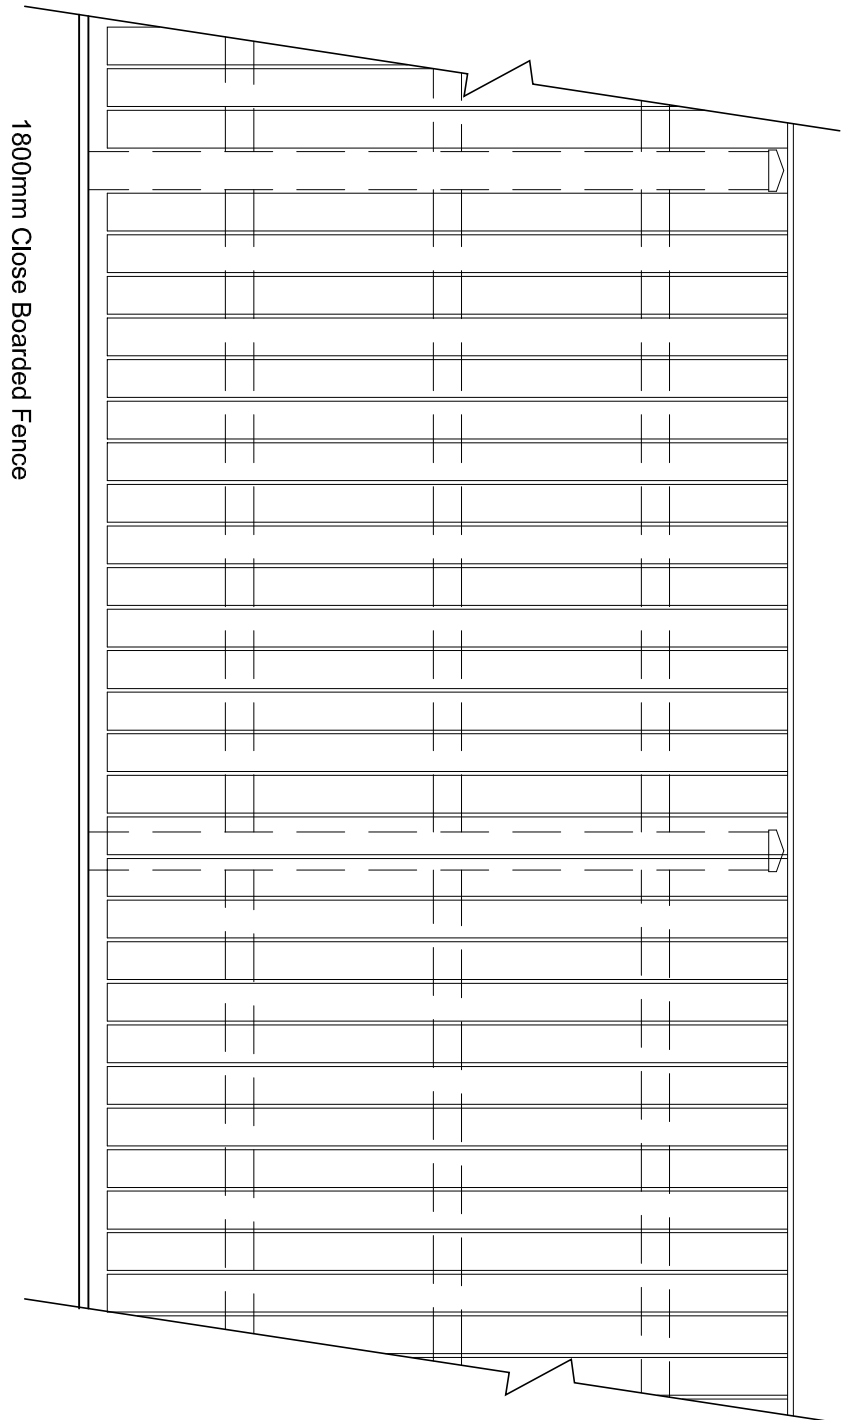


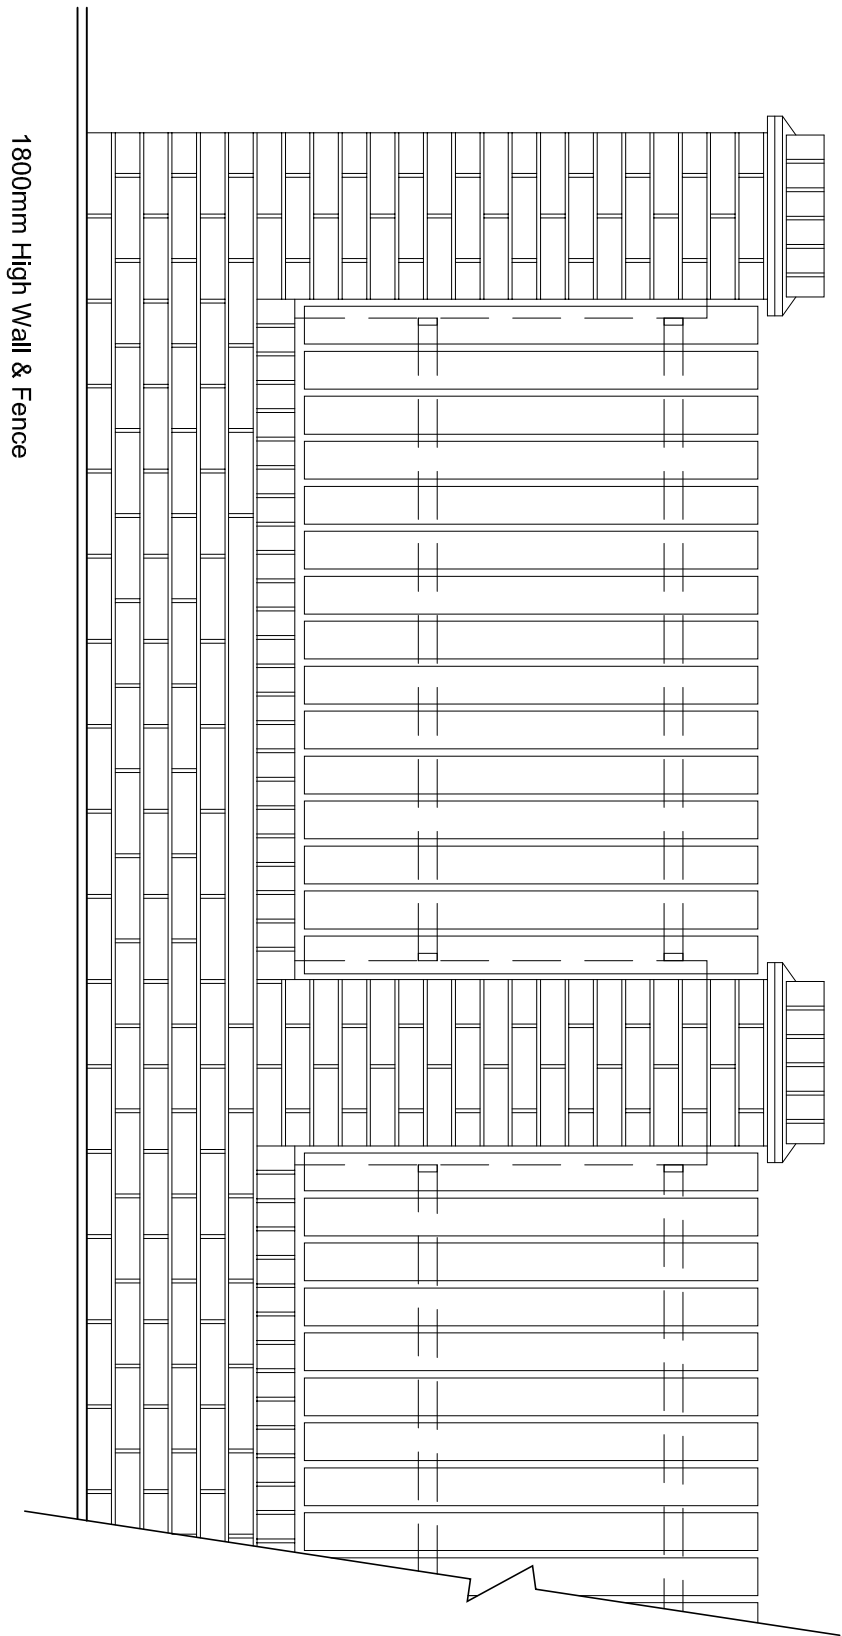

BOUNDARY TREATMENTS

A	13.09.10	750MM PROPERTY DIVISION AMENDED TO BE 900MM HIGH	RAN	LM
REV	DATE	AMENDMENTS	BY	CHKD
architectural design town planning landscape architecture John R Paley Associates				
CLIENT PERSIMMON WEST YORKSHIRE				
PROJECT RESIDENTIAL DEVELOPMENT UPPER SHEFFIELD ROAD BARNSELEY DRAWING OF BOUNDARY TREATMENTS				
MARKETING NAME				
drawing no	rev	date		
P10:4243:03	A	AUG 10		
scale @ A2	drawn	check	date	
1:20	KM	BMS	05.08.10	
1 Red Hall Crescent Paragon Business Village Wakefield WF1 2DF			t-01924 383322 f-01924 384382 e-info@jrpassoc.co.uk	