


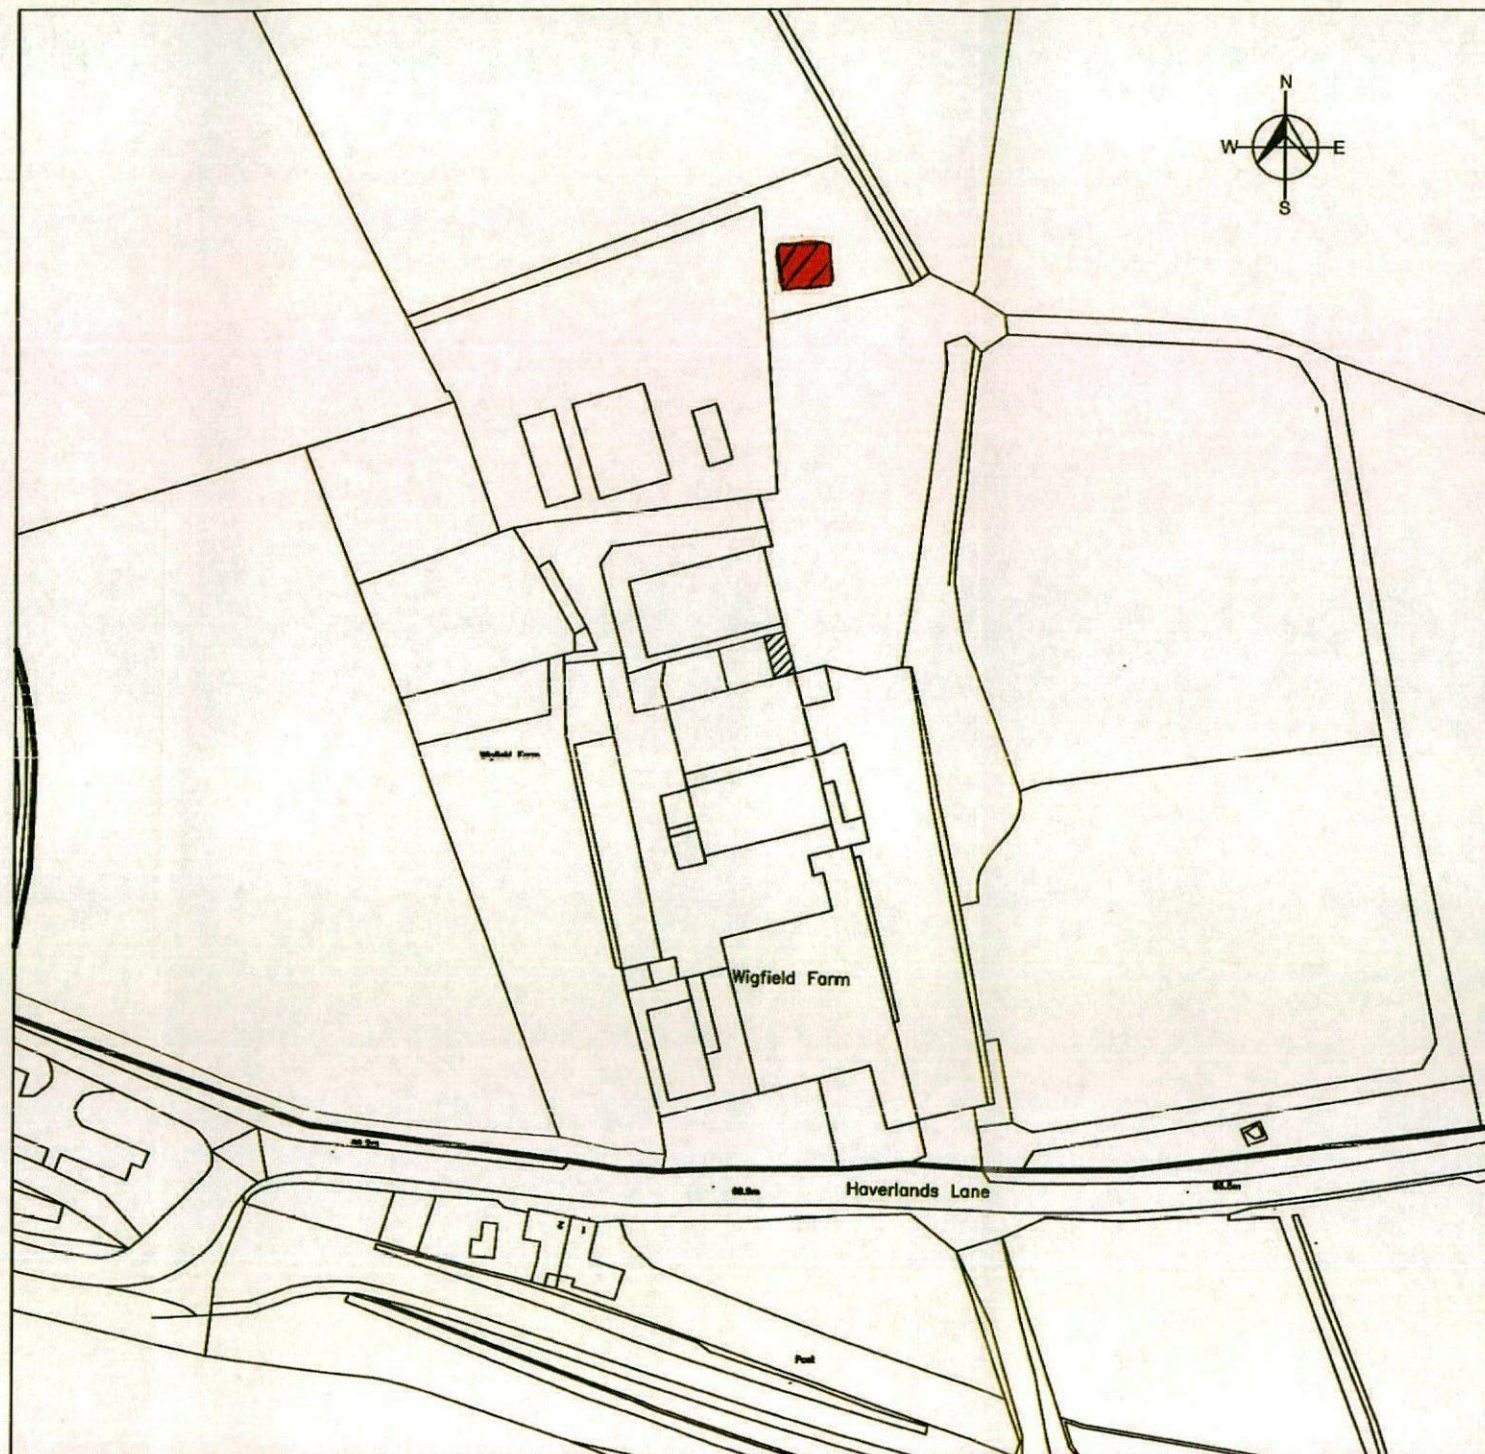

Ordnance Survey, (c) Crown Copyright 2010. All rights reserved. Licence number 100020449

General Notes

No.	Revision/Issue	Date

BARNSELY


Old Mill Lane Site
Church Street
Barnsley
South Yorkshire
S70 2AX

Tel: 01226 216216 Fax: 01226 216553

Wigfield Farm
Haverlands Lane
Worsbrough
Barnsley
S70 5NQ

1:1250
Location Plan

Drawn ARN	Checked PS	Sheet BC099 - 100
Date 08/01/2014	Project No BC099	Revision 1
Scale 1:1250@A3		

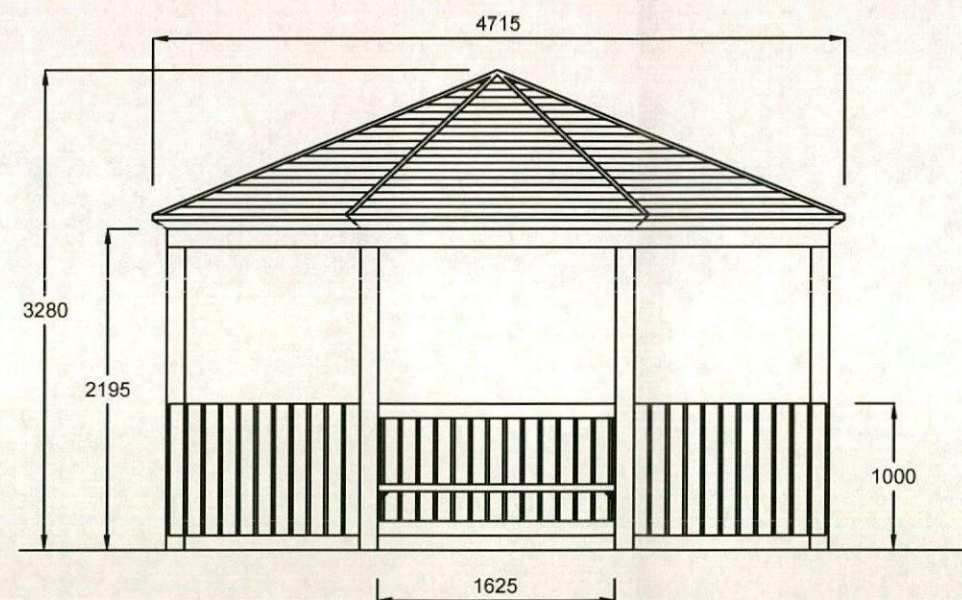

Octagonal Shelter

Pressure treated 'Play Grade' sanded timber, colour Natural.


Water resistant timber roof.

Octagonal Shelter Elevation

Scale 1:50

General Notes

No.	Revision/Issue	Date
-----	----------------	------

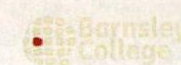

Barnsley College
Church Street
Barnsley
S Yorks
S70 2AX
Tel: 01226216216 Fax: 01226216553

Wigfield Farm
Haverlands Lane
Worsborough
Barnsley
S70 5NQ

Drawn: PRS	Sheet
Scale: 1:50	BC099 - 101
Title: Octagonal Shelter Elevations	