


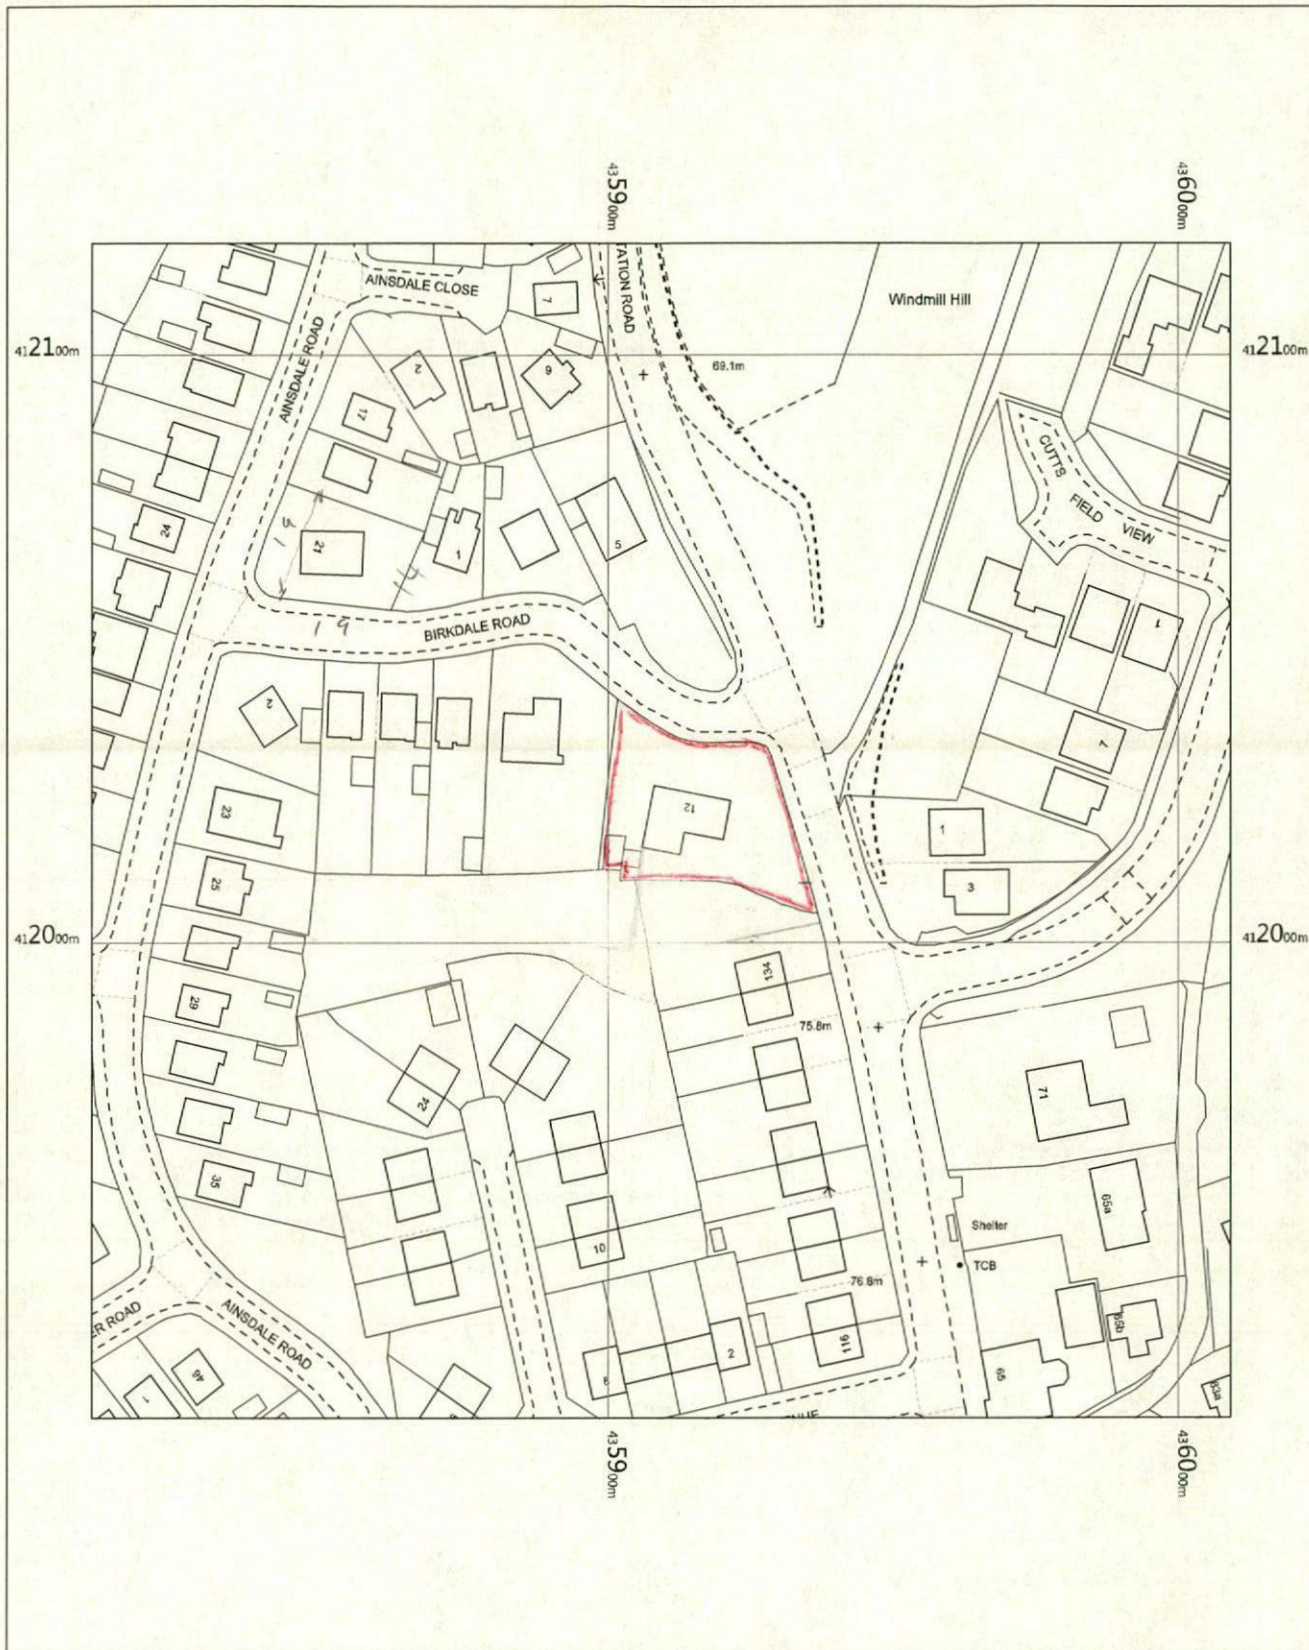

12 Birkdale Road
 Royston
 Barnsley
 S71 4HH

OS MasterMap 1250/2500/10000 scale
 Tuesday, February 13, 2018, ID: BW1-00689886
www.blackwellmapping.co.uk

1:1250 scale print at A4, Centre: 435909 E, 412019 N

©Crown Copyright Ordnance Survey. Licence no. 100041041



BLACKWELL'S
www.blackwellmapping.co.uk

TEL: 0114 268 7658
maps.sheffield@blackwell.co.uk

SIZE PLAN SCALE 1:200

