C

D

Fixing Mark

+100.85
floor level

sp=[103.10]

[103.65]

c=1.12
h=1.95

[124.47]

[103.36]

sp=[103.12]

+100.94
floor level

+100.79
floor level

dht=2.01

B

G.F.

dht=1.85

h=2.00

+100.98
floor level

+101.14
floor level

c=1.40
h=1.93

[103.52]

[104.06]

[103.52]

sp=[103.19]

sp=[103.12]

+101.19
floor level

blocked

h=1.77

+101.17
floor level

sp=[103.15]

[103.42]

[104.02]

[103.43]

c=0.67
h=1.88

c=0.94
h=1.89

sp=[103.14]

dht=1.84

h=1.94

+101.08
floor level

c=0.96
h=1.48

+101.12
floor level

F

F

G

D

B


A

Fixing Mark

dht=2.00
h=2.04
[102.81]
+100.58 floor level
100.53+ floor level
dht=1.76
100.63+ floor level
c=0.93 h=1.51
[102.85]
dht=1.81
h=1.86
wall ht 0.95
[102.79]
c=0.97 h=1.55
100.66+ floor level
drainage channel
[102.73]
c=1.22 h=2.10
ramp up
c=1.14 h=1.64
+100.86 floor level
block wall ht 1.35
[102.80]
+100.76 floor level
+100.75 floor level
trough
[102.84]
+100.77 floor level
trough
+100.81 floor level
[102.81]
+100.77 floor level
c=1.05 h=2.01
dht=1.69
wall ht 0.75
+100.83 floor level
+100.85 floor level
edge of mezzanine floor
dht=1.87
h=1.97
wall ht 0.66
+100.91 floor level
JOIN
+100.86 floor level
+100.89 floor level
JOIN
+100.85 floor level
sp=[103.10]
c=1 h=1
[103.65]
[104.47]
[103.66]
sp=[103.12]
Fixing Mark


Outbuilding off Leaper's Lane

G. F

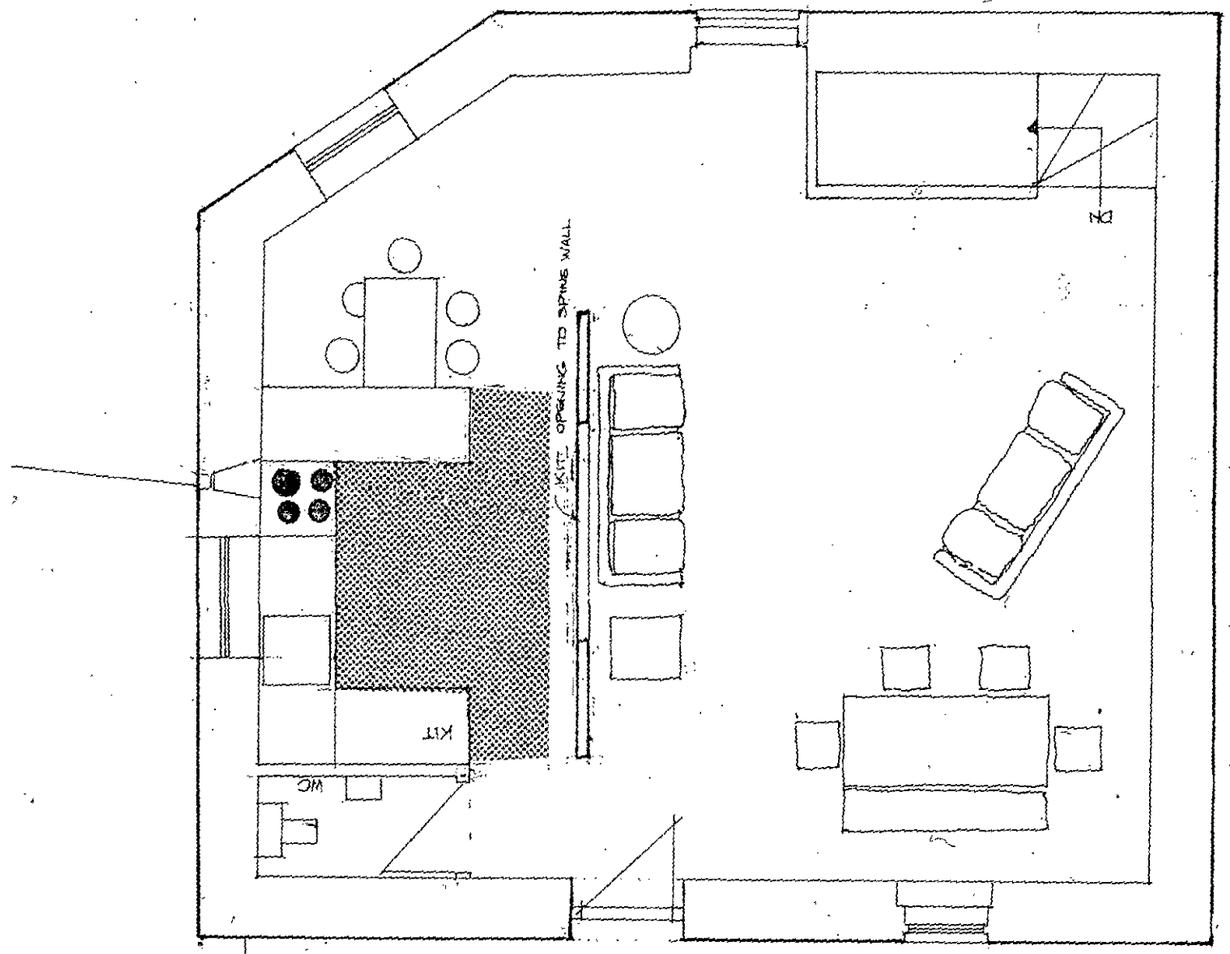


F.F.

BARN CONVERSION LEAPINGS LANE PLAN 1:50 3/16 DRG 47

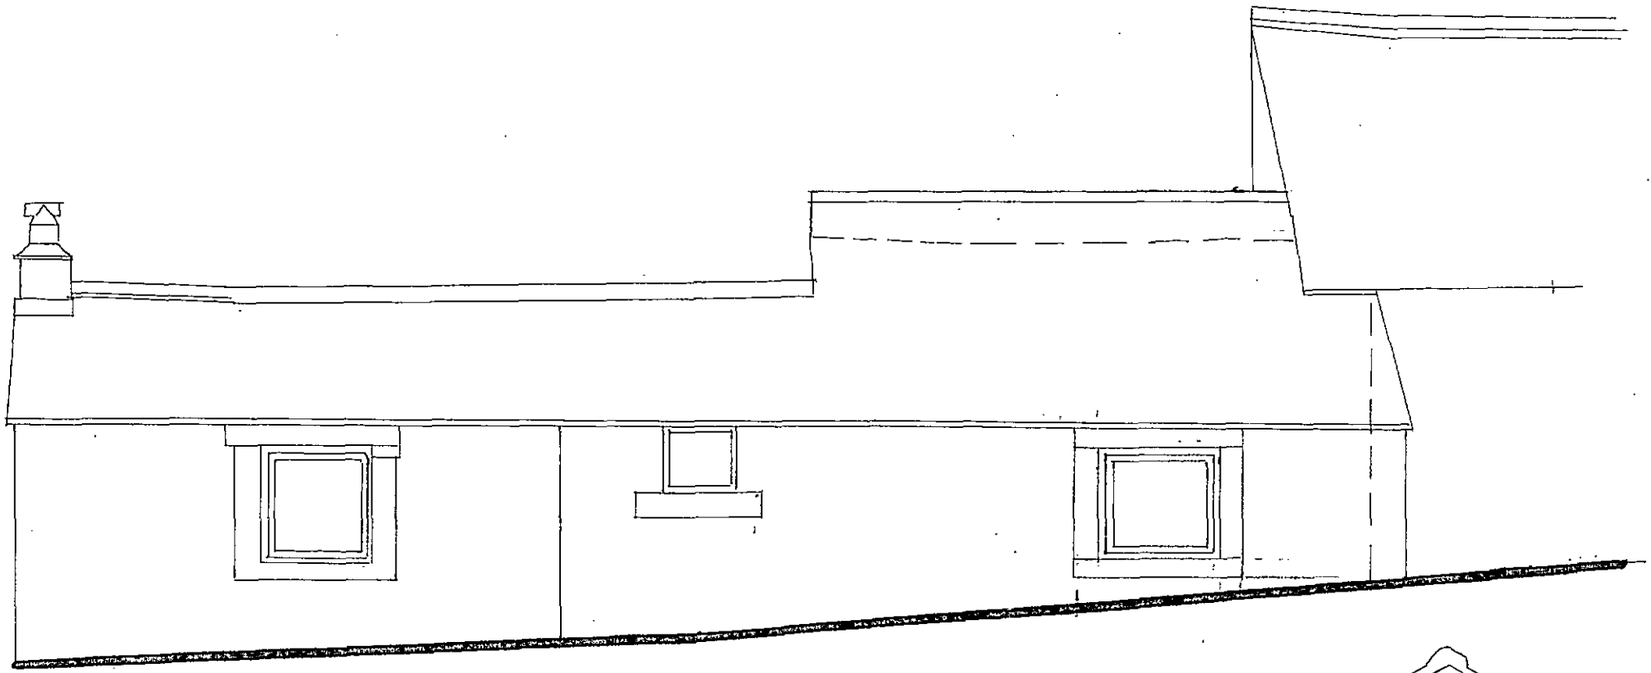


S.E

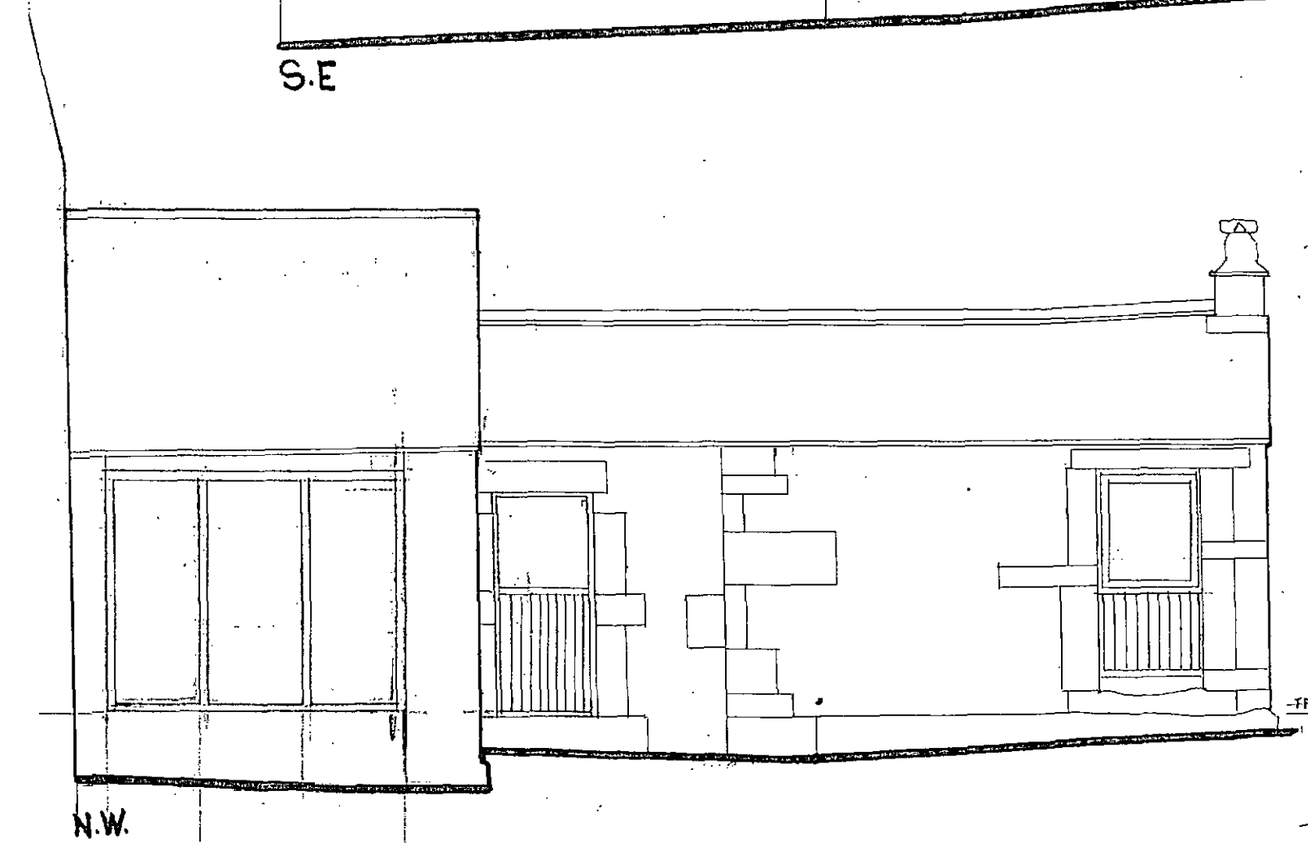

FFL


N.W.

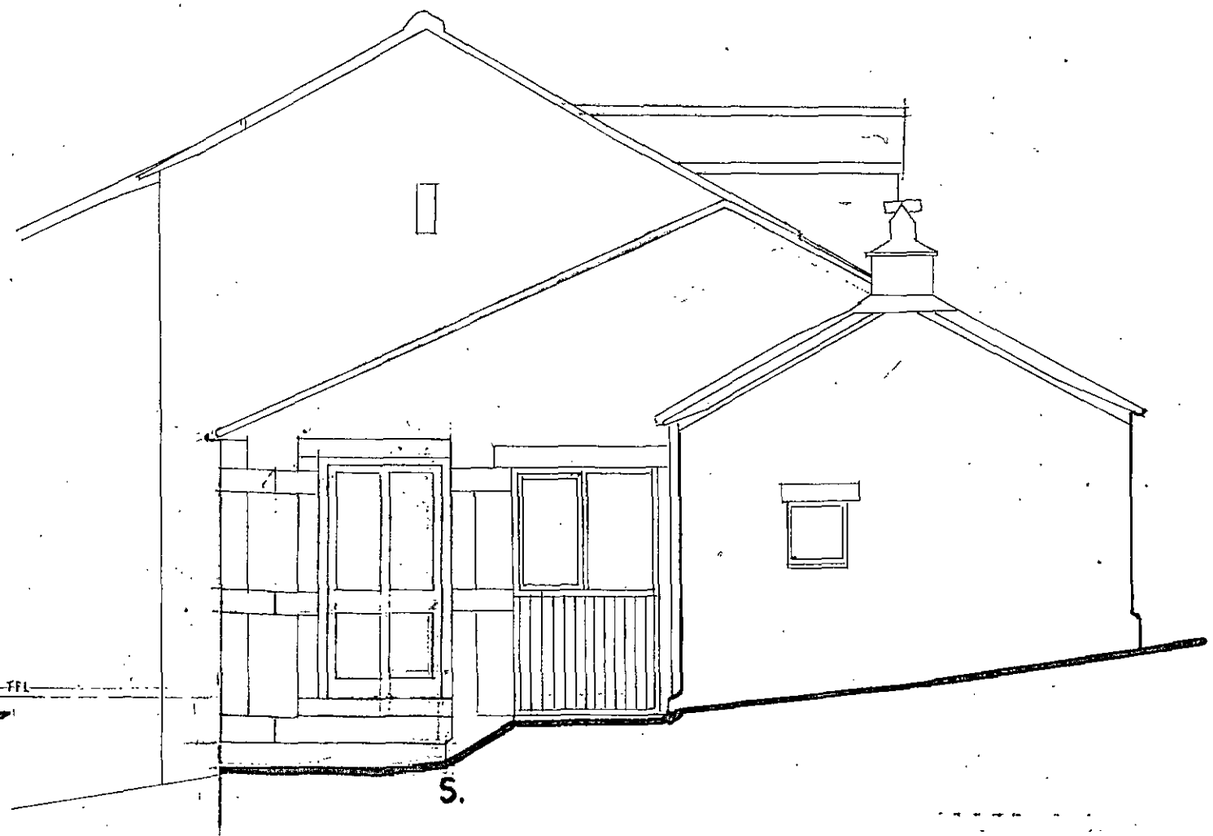


S.

BARN CONVERSION LEAPINGS LANE 1:50 ELEVATIONS 3/16 DRG A4 UNIT 1

Architect & Town Pl
14 Huddersfield Road, Holm
Sheffield S36 7GF Tel: 0124

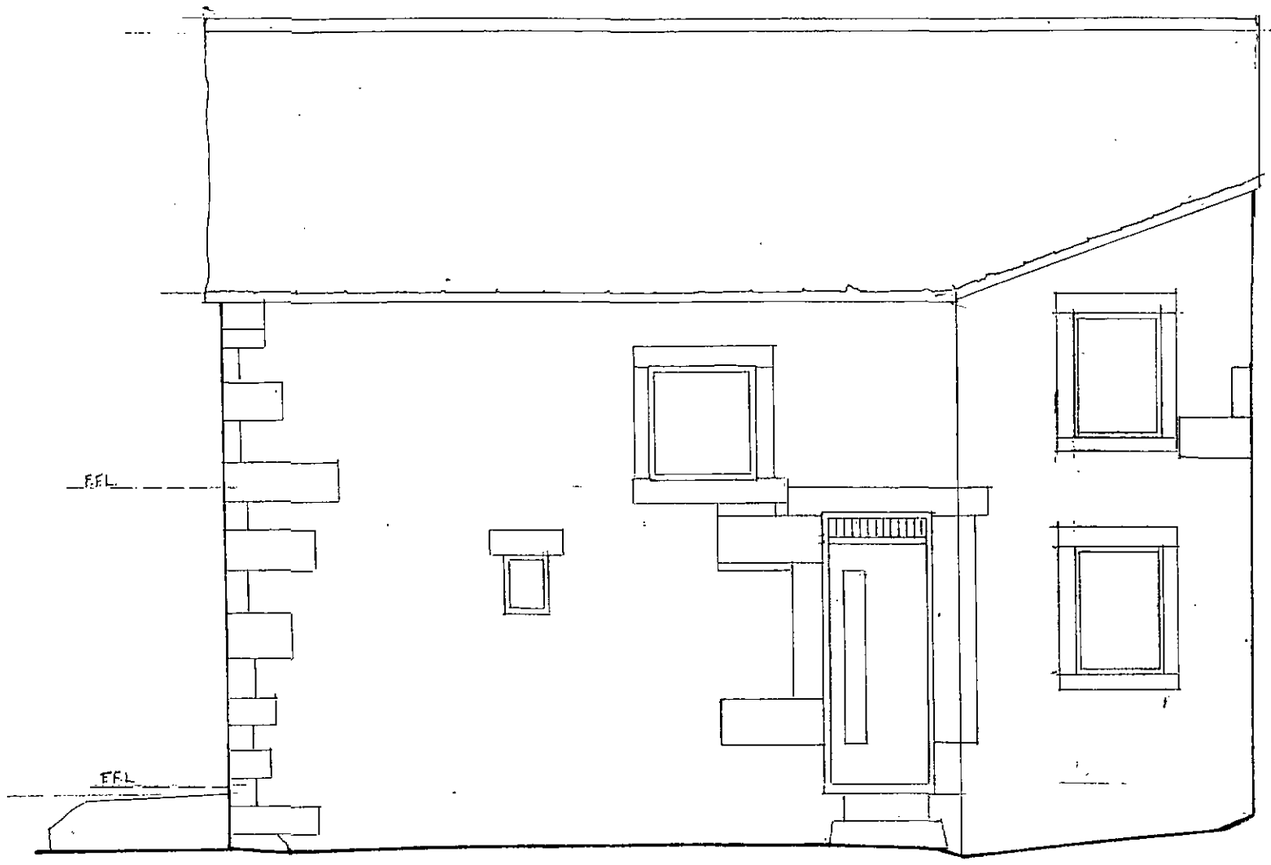


N.W.

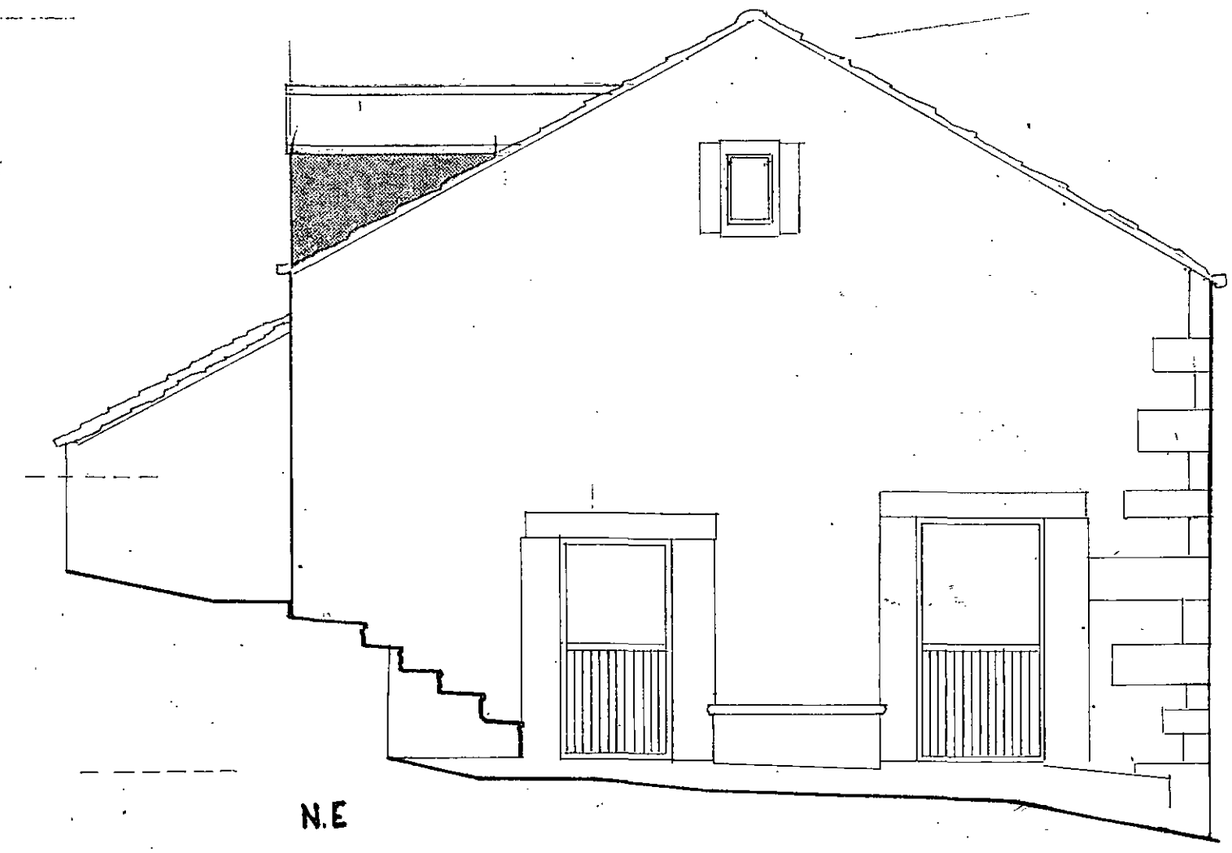

N.E


BARN CONVERSION LEAPINGS LANE 1:50 ELEVATIONS 3/16 DRG A3 UNIT 2

Dip Arch. Dip. T.P.
Architect & Town Planner
Huddersfield Road, Ingbirchworth
Sheffield S36 7GF Tel: 0124[illegible]

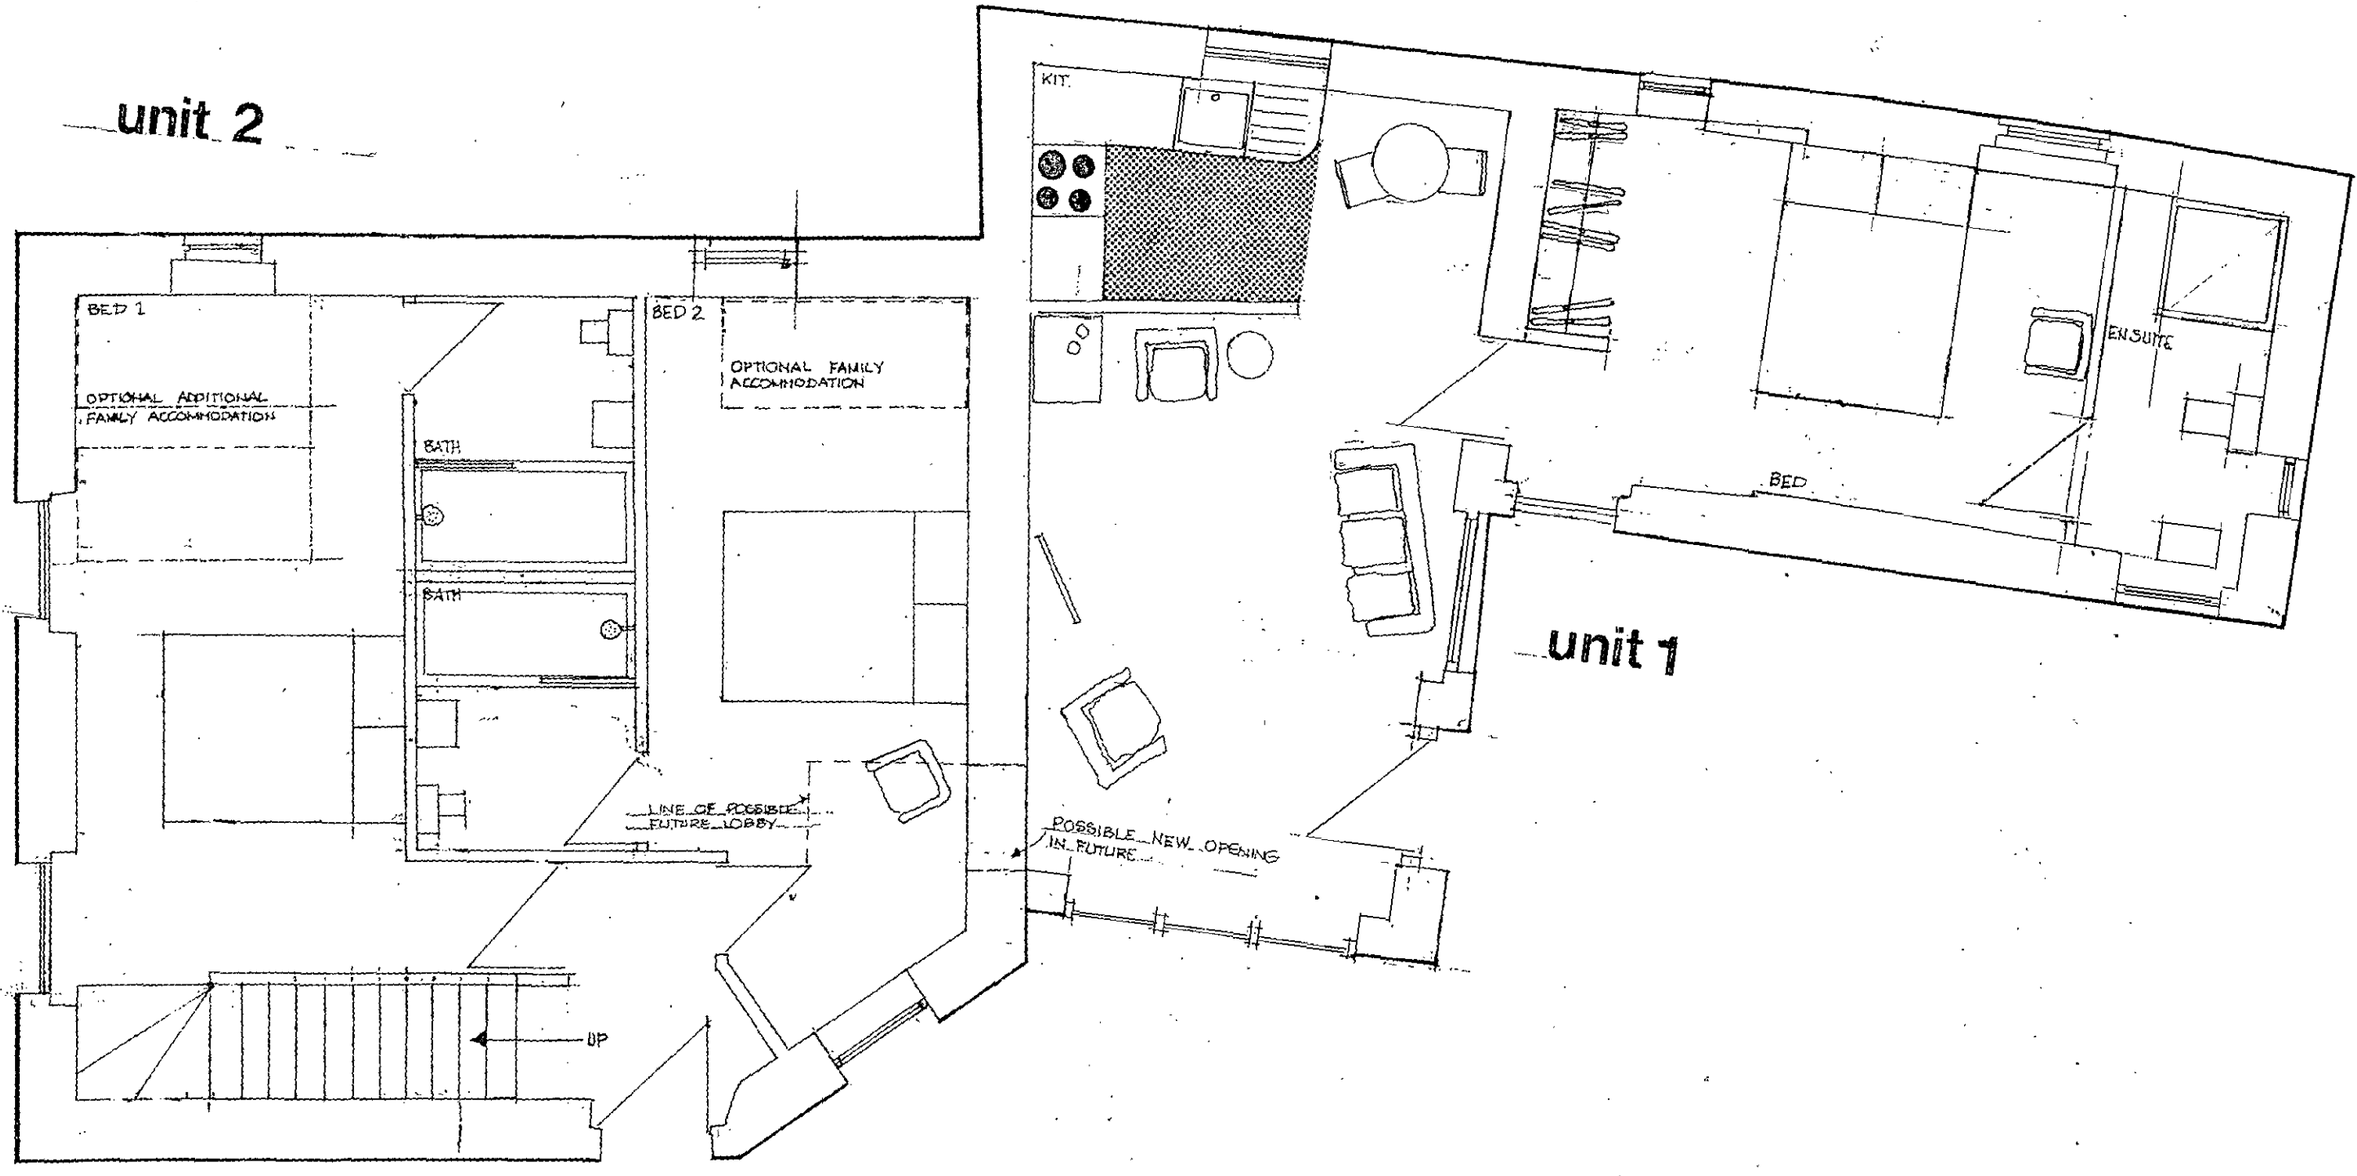


G.F.

BARN CONVERSION LEAPINGS LANE PLANS 1:50 3/16 DRG A

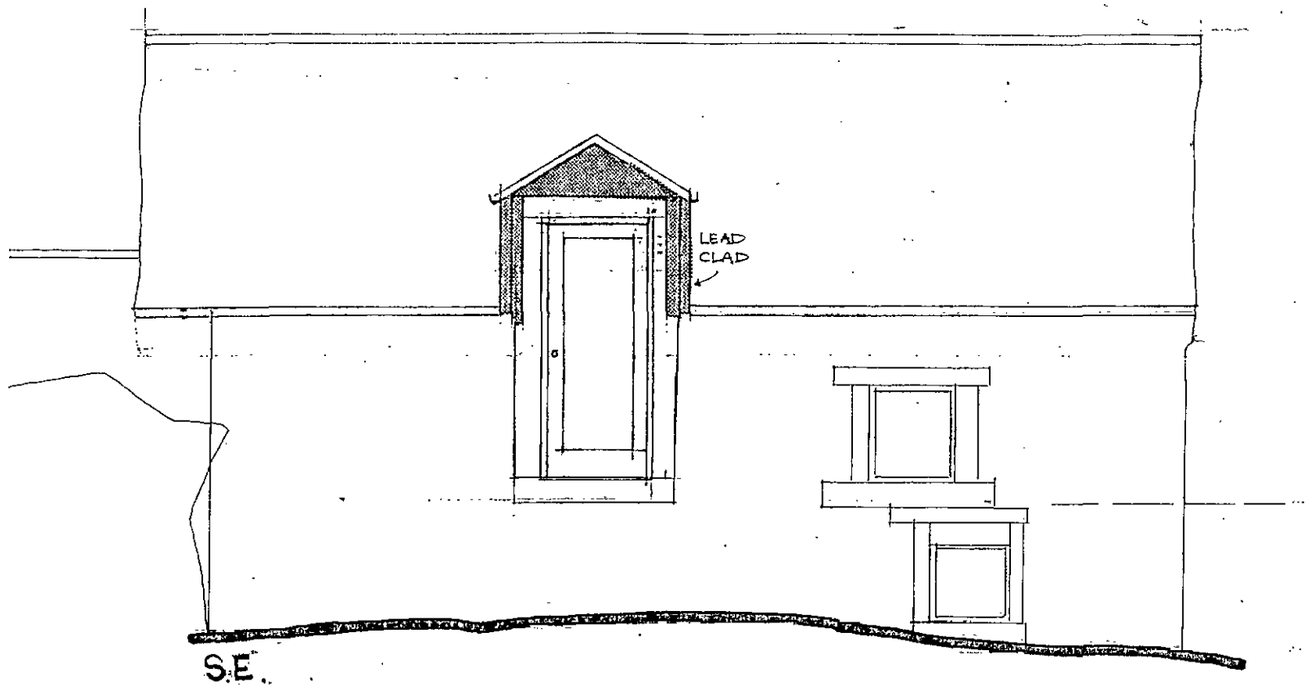

S.E.

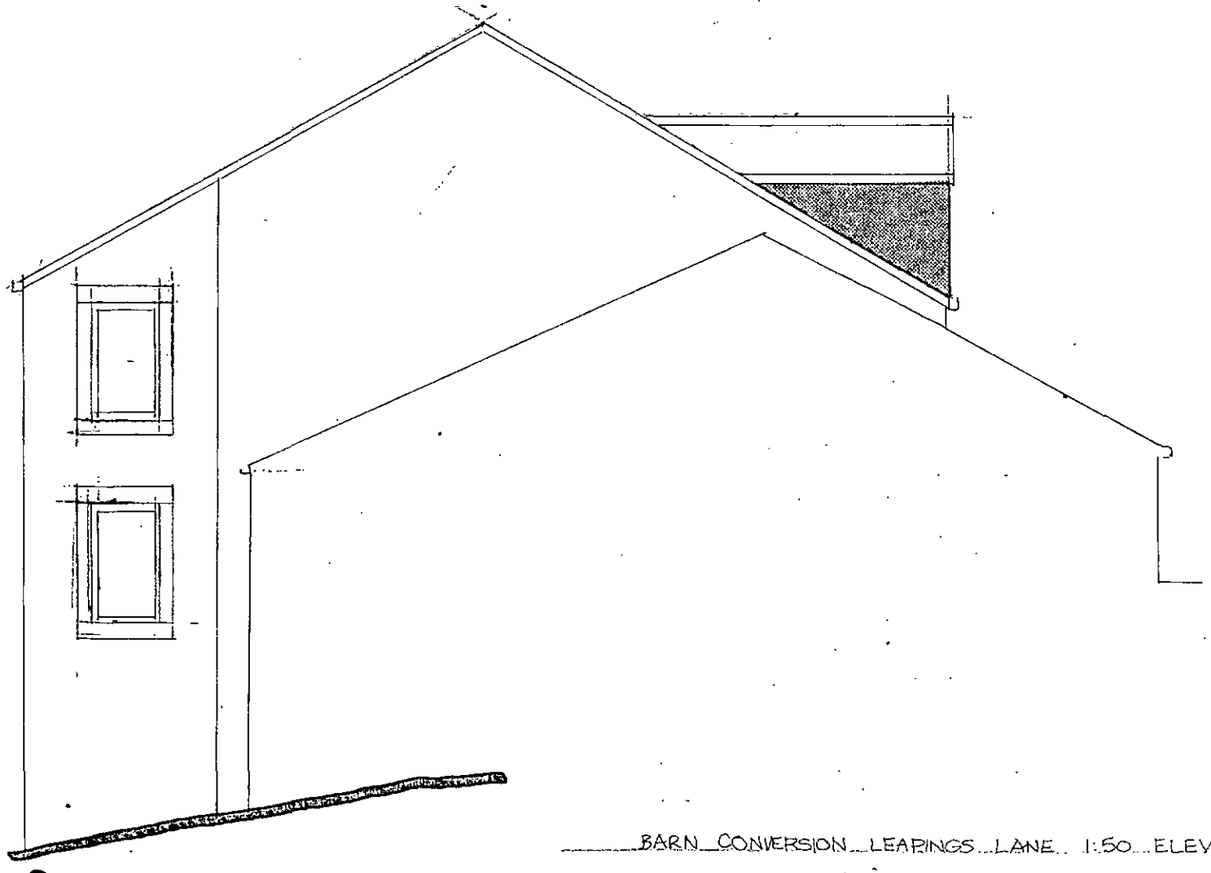

S.

Dip. Arch. Dip. T. P. A.R.I.B.A.
Architect & Town Planner
14 Huddersfield Road, Ingbirchworth
Sheffield S36 7GF Tel: 01226 766307

BARN CONVERSION LEAPINGS LANE. 1:50 ELEVATIONS 3/16 DRG A5 UNIT 2