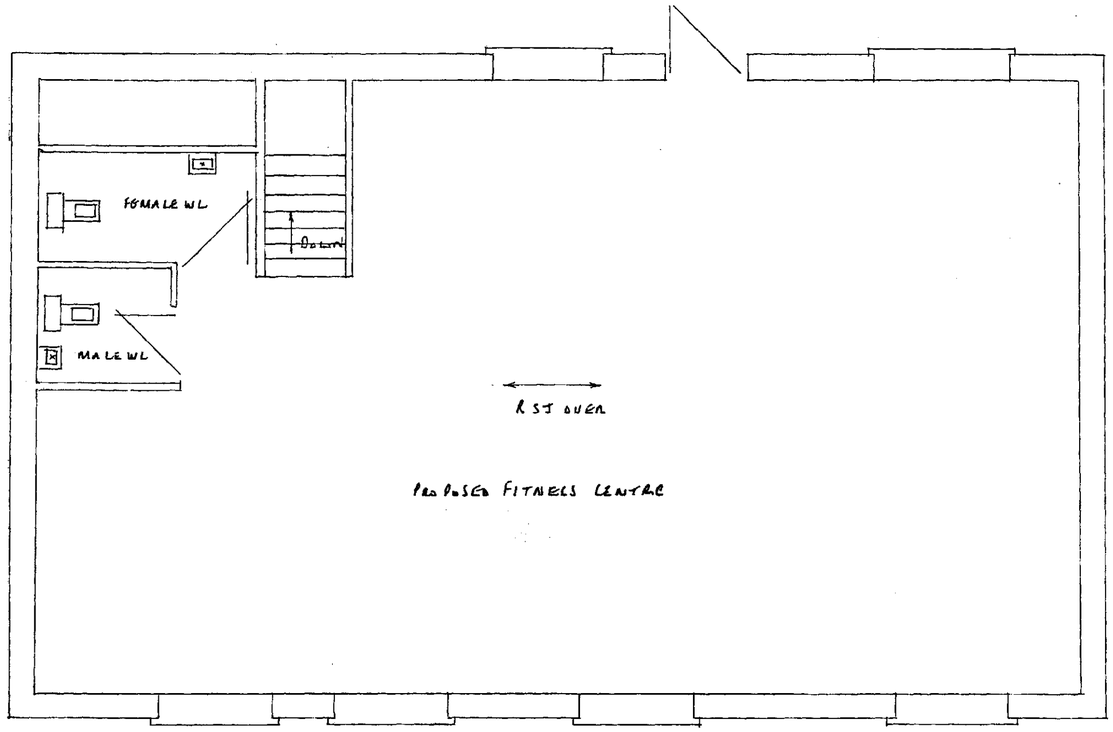


PROPOSED FIRST FLOOR PLAN SCALE 1:50

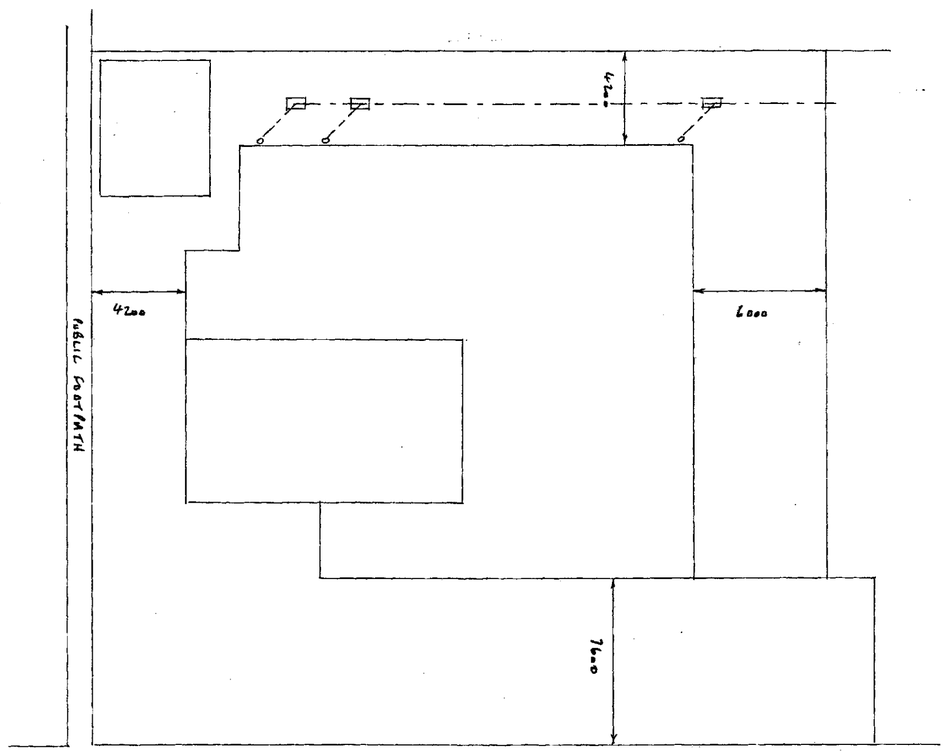


SITE PLAN SCALE 1:200

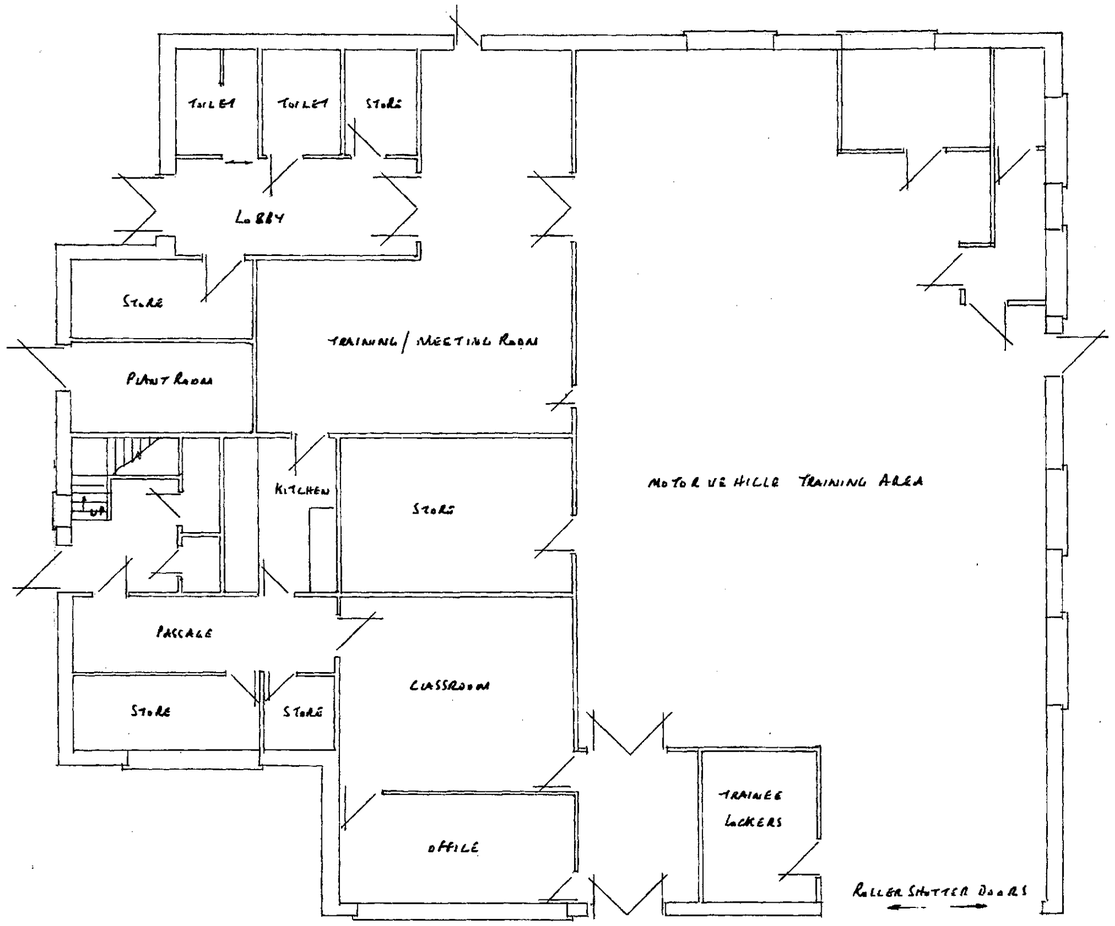


EXISTING GROUND FLOOR PLAN SCALE 1:100

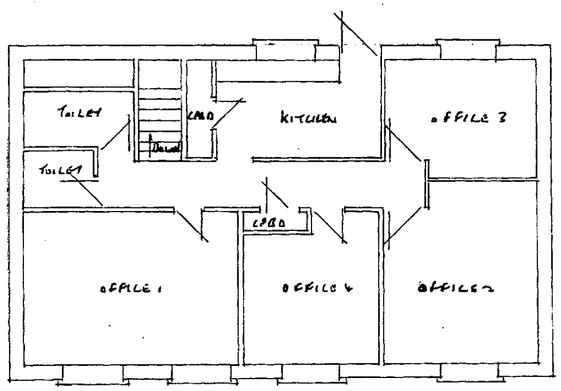


EXISTING FIRST FLOOR PLAN SCALE 1:100

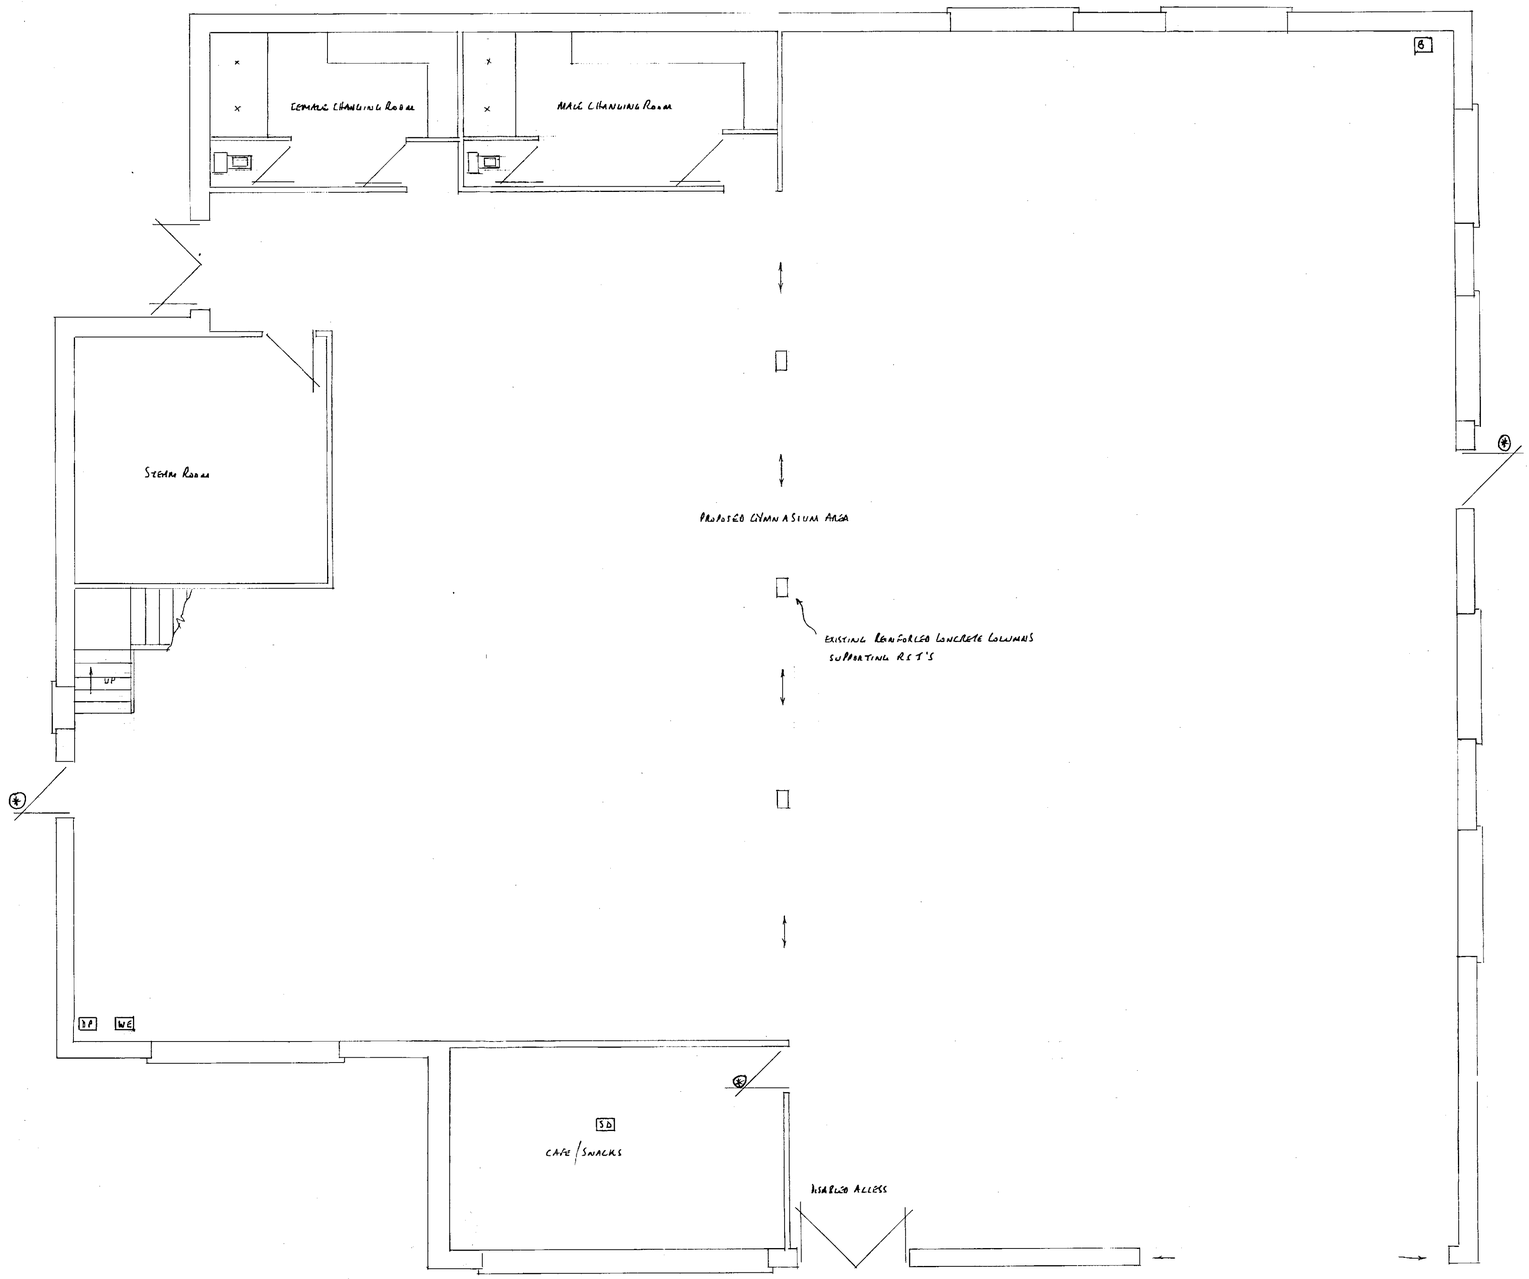


PROPOSED GROUND FLOOR PLAN SCALE 1:50

DP DRY POWDER FIRE EXTINGUISHER
WE WATER EXTINGUISHER
FB FIRE BLANKET
(*) ½ HR FIRE DOOR WITH SELF CLOSER
- CHANGING ROOMS TO HAVE FANS EXTRACTING 10 L/SEC CAFE TO HAVE FAN EXTRACTING 60 L/SEC & BOTH CONTROLLED BY AN INDEPENDENT SWITCH
- STRUTHING WALLS TO HAVE SOUND INSULATION TO BB 93
- SPECIALIST CONTRACTOR TO PROVIDE SPECIFICATION FOR THE STEAM ROOM
- ALL ELECTRICAL WORK TO COMPLY WITH PART P ELECTRICAL SAFETY & MUST BE DESIGNED INSTALLED INSPECTED & TESTED BY A COMPETENT PERSON REGISTERED UNDER THE COMPETENT PERSON SCHEME A COPY OF THE BUILDING REGS SELF CERTIFICATE IS TO BE GIVEN TO THE LA ON COMPLETION OF THE WORKS
HEATING ALTERATIONS TO BE DONE BY A GAS SAFE ENGINEER & TRVS REQ FOR EXTENSION OF THE HEATING SYSTEM
- STRUCTURAL CALCS REQ FOR RSJ'S

PROPOSED CHANGE OF USE FROM A TRAINING CENTRE TO A GYMNASIUM AND FITNESS CENTRE AT:-

LAXTON ROAD,
ATHERSLEY NORTH,