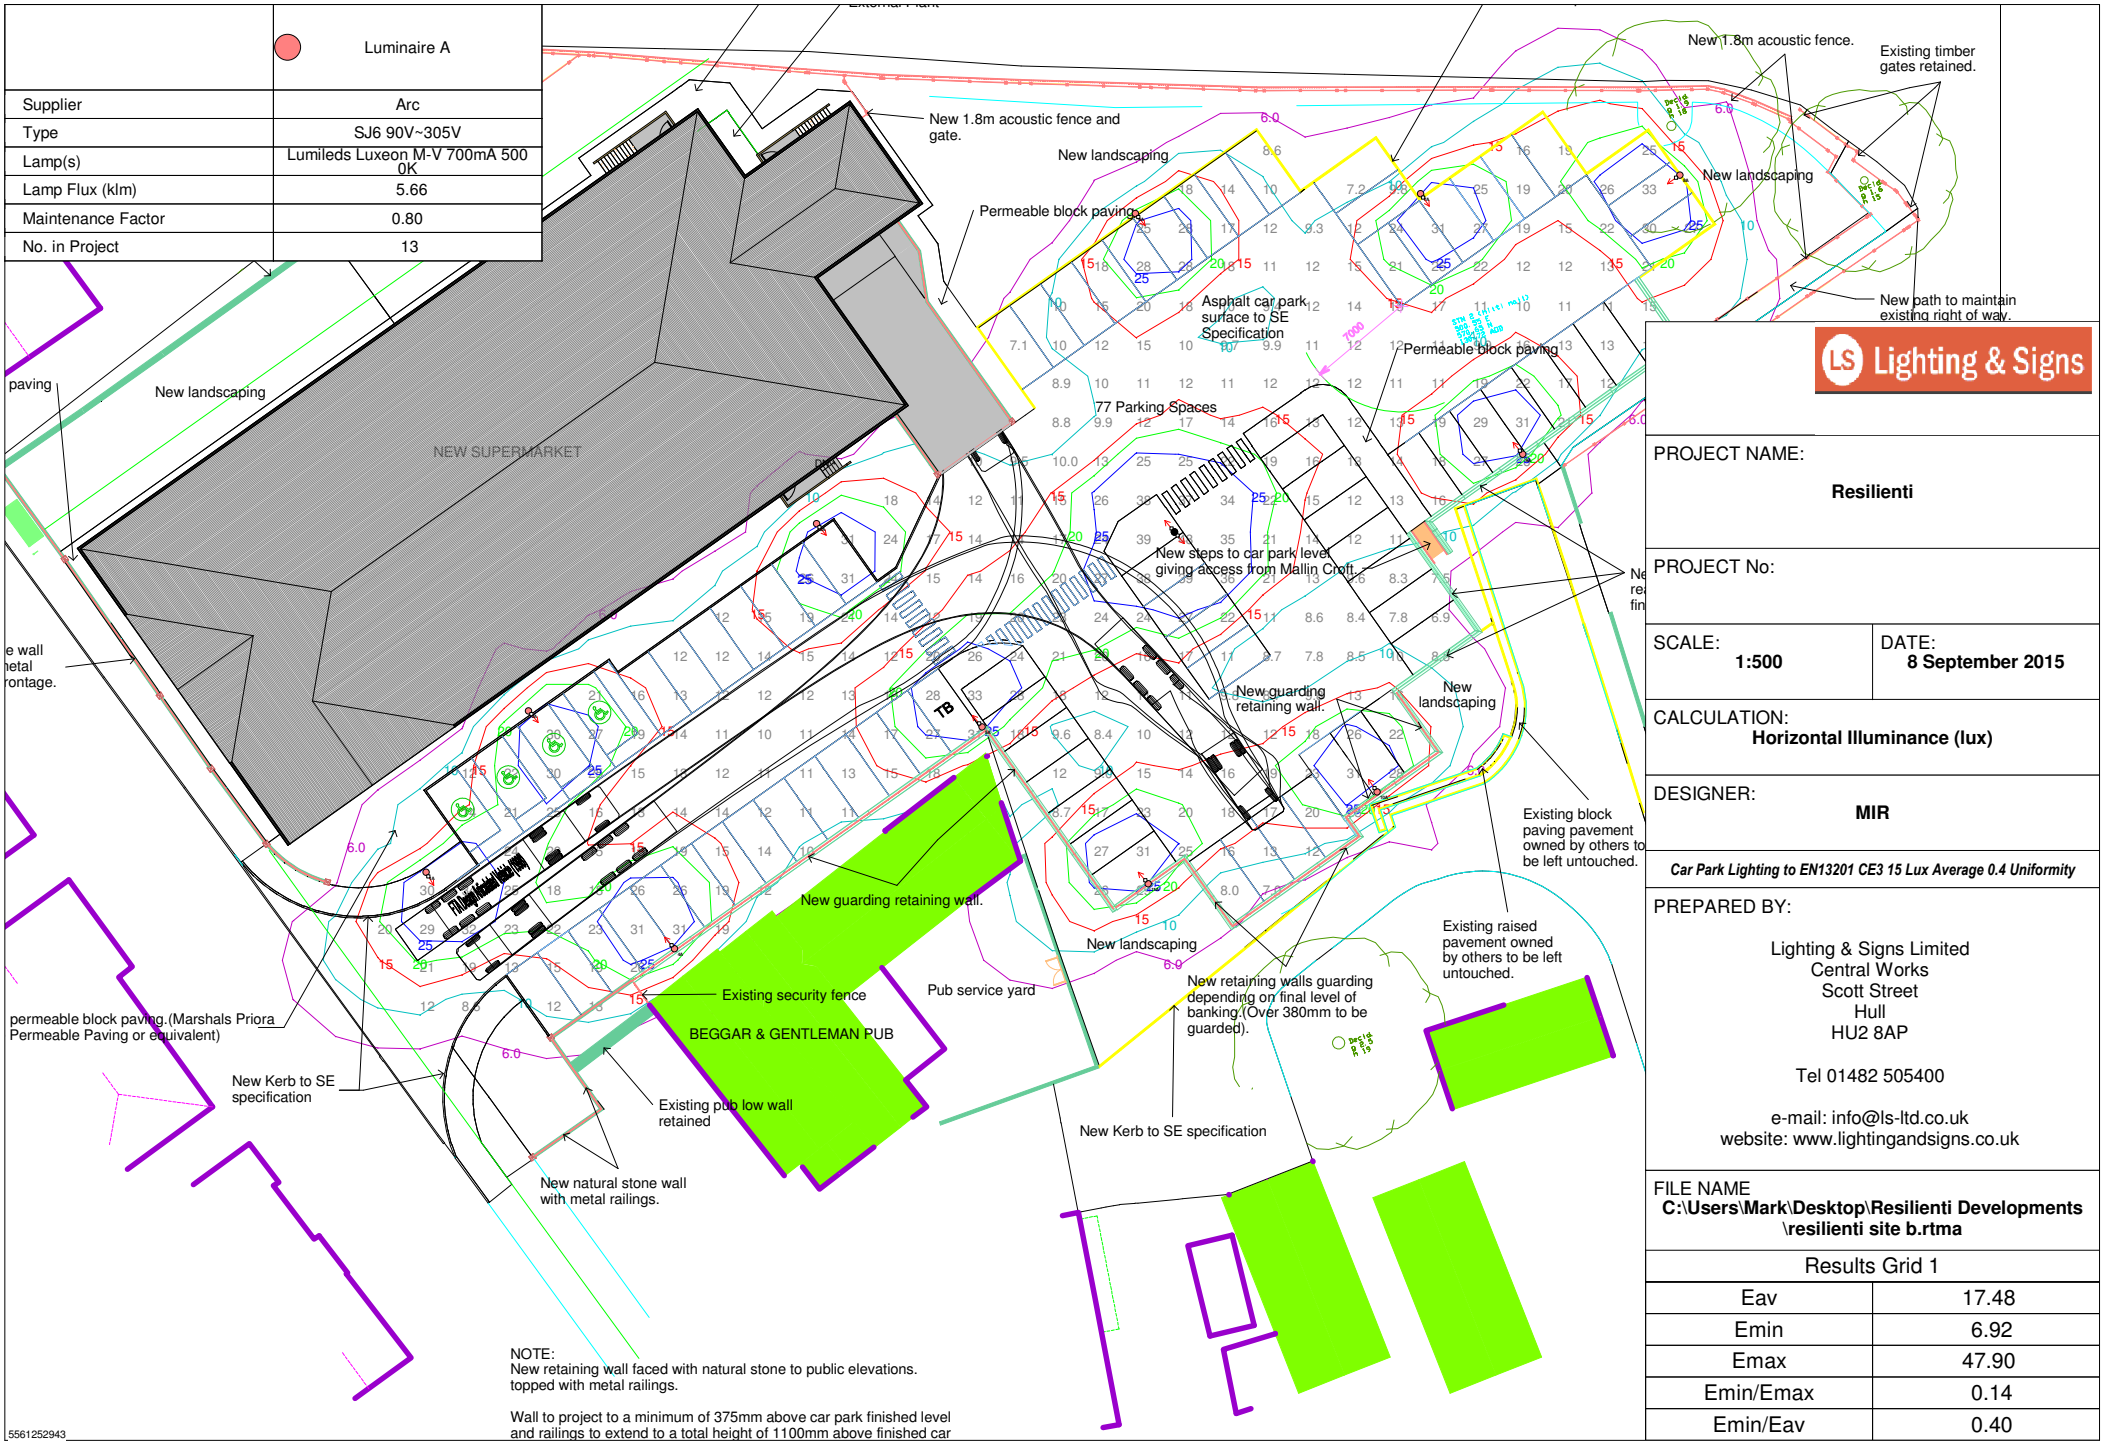


Lighting & Signs

PROJECT NAME:
Resilienti

PROJECT No:

SCALE:
1:500

DATE:
8 September 2015

CALCULATION:
Horizontal Illuminance (lux)

DESIGNER:
MIR

Car Park Lighting to EN13201 CE3 15 Lux Average 0.4 Uniformity

PREPARED BY:

Lighting & Signs Limited
Central Works
Scott Street
Hull
HU2 8AP

Tel 01482 505400

e-mail: info@ls-ltd.co.uk
website: www.lightingandsigns.co.uk

FILE NAME
C:\Users\Mark\Desktop\Resilienti Developments \resilienti site b.rtma

Results Grid 1

Eav	17.48
Emin	6.92
Emax	47.90
Emin/Emax	0.14
Emin/Eav	0.40