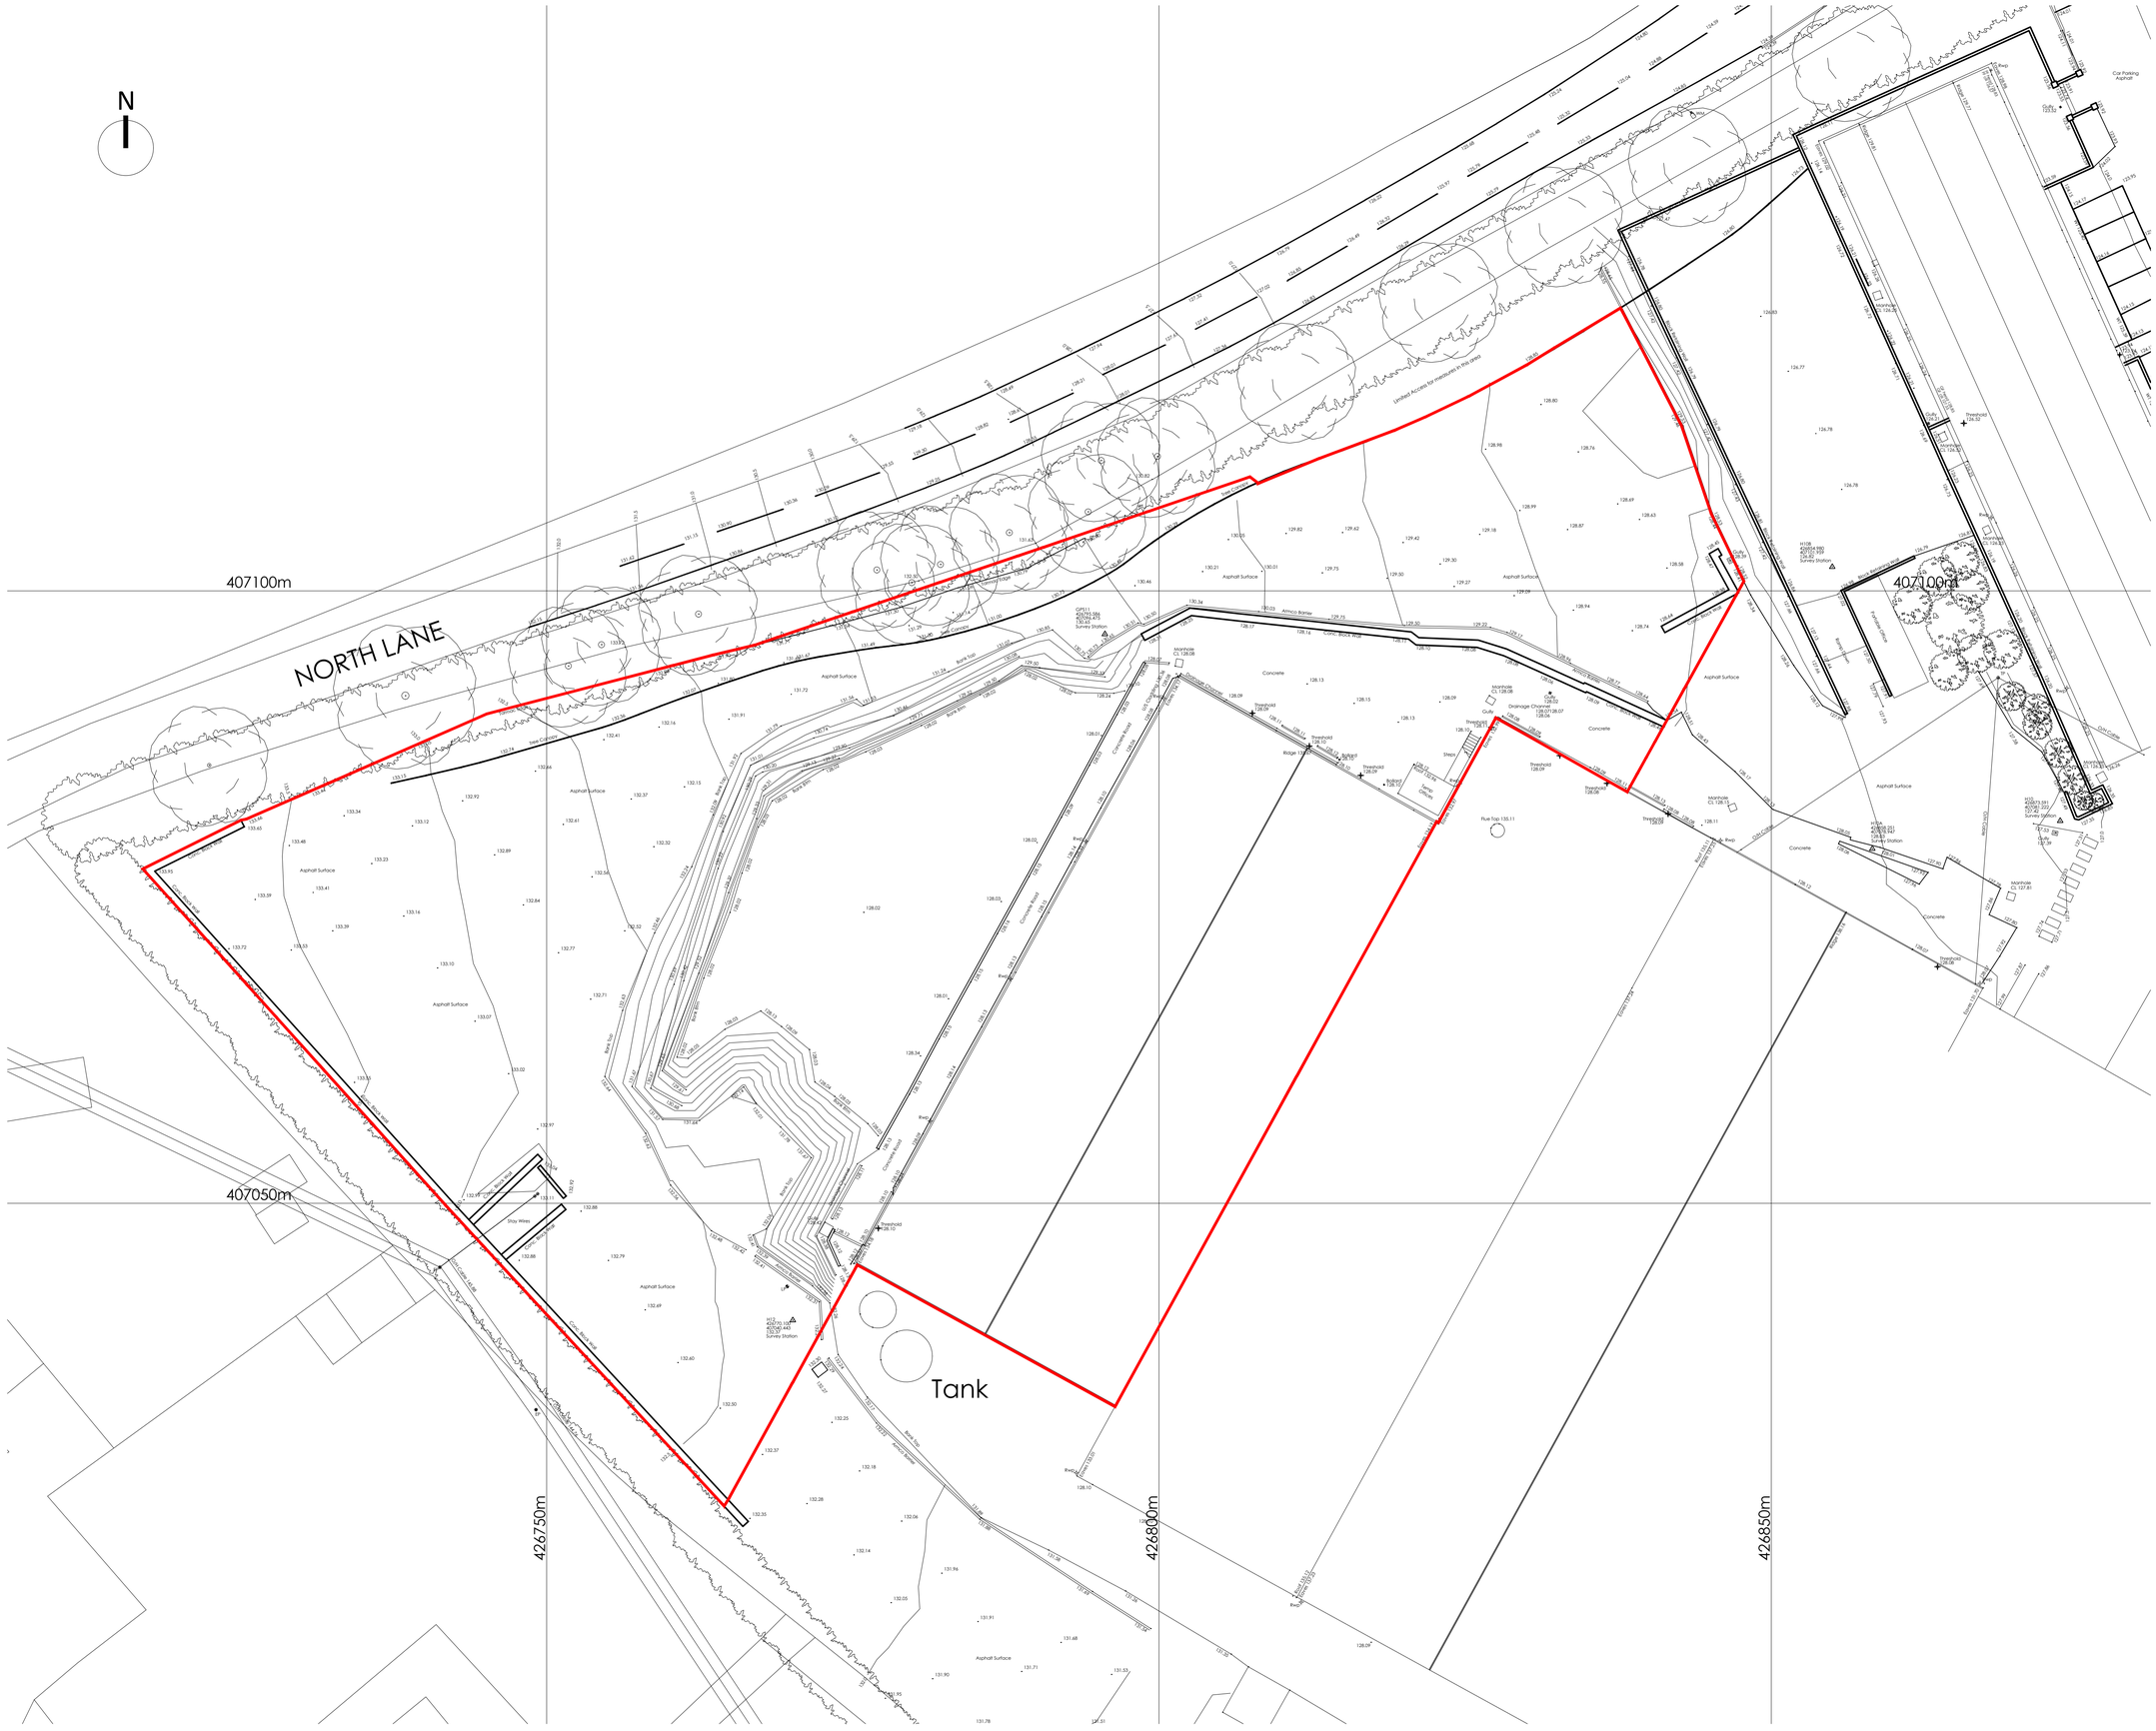


Abbreviation & Symbol Key.

B	Bollard	GV	Gas Valve	PB	Post Box	SWG	Storm Water Gully
BT	BT Cover	IC	Inspection Cover	RE		TFP	Tarmac Footpath
CL	Cover Level	LB	Letter Box	RL	RootLine	ToW	Top of Wall
DK	Drop Kerb	LP	Lamp Post	RS	Road Sign	TP	Telegraph Pole
EL	Electricity Cover	MB	Multi Bole	SS	Street Name Sign	VP	Vent Pipe
EP	Electricity Pole	MH	Man Hole	RWP	Rain Water Pipe	WM	Water Meter
FH	Fire Hydrant	Mkr	Marker Post	SP	Sign Post	WP	Waste Pipe
G	Gully	NB	Notice Board	SV	Stop Valve	WT	Wall Top
GM	Gas Meter	P	Post	SVP	Soil Vent Pipe		

Survey Control Co-ordinates

Reference	East	North	Elevation	Description
H10	426873.591	407081.222	127.42	Survey Station
H10A	426858.251	407078.947	128.03	Survey Station
H10B	426854.980	407101.959	126.82	Survey Station
H10C	426863.920	407112.112	126.52	Survey Station
H12	426770.100	407040.443	132.37	Survey Station

Site Survey Control & Datum Information

Grid Orientation:

Survey related to Ordnance Survey "OSGB36" at control point GPS10 and the survey data was processed on a plane grid. (No Scale Factor)

Level Datum:

OS Orthometric Hts

Rev	Description	Drawn	Checked	Date
P2	Planning Issue	NH		13.09.21
P1	First Issue	NH		07/06/21

Document Status : **S2**

Purpose of Issue: **FOR INFORMATION**

MARTIN WALSH ARCHITECTURAL

Firth Buildings, 99 - 103 Leeds Rd, Dewsbury, WF12 7BU t: 01924 464342

e: info@martinwalsh.co.uk w: www.martinwalsh.co.uk

Project

Proposed Extension to Plastic Extrusion Factory at
Naylor Drainage, Clough Green, Cawthorne, Barnsley, S75 4AD

Title

Existing Site Survey

Client

Naylor Drainage Ltd

MWA Project Ref	Scale	Original Paper Size	Paper Orientation	Drawn
6386	1:250	@A1	Landscape	NH

File Identifier

Project	Originator	Volume	Level	Type	Role	Number	Revision
NDCG -	MWA -	XX -	XX -	DR -	A -	0002	P2

Copyright © 2021 Martin Walsh Architectural. All Rights Reserved.
Martin Walsh Architectural is the trading name of Martin Walsh Architectural Limited. Registered in England Number 4496049