


SITE REF.:
ABC 123

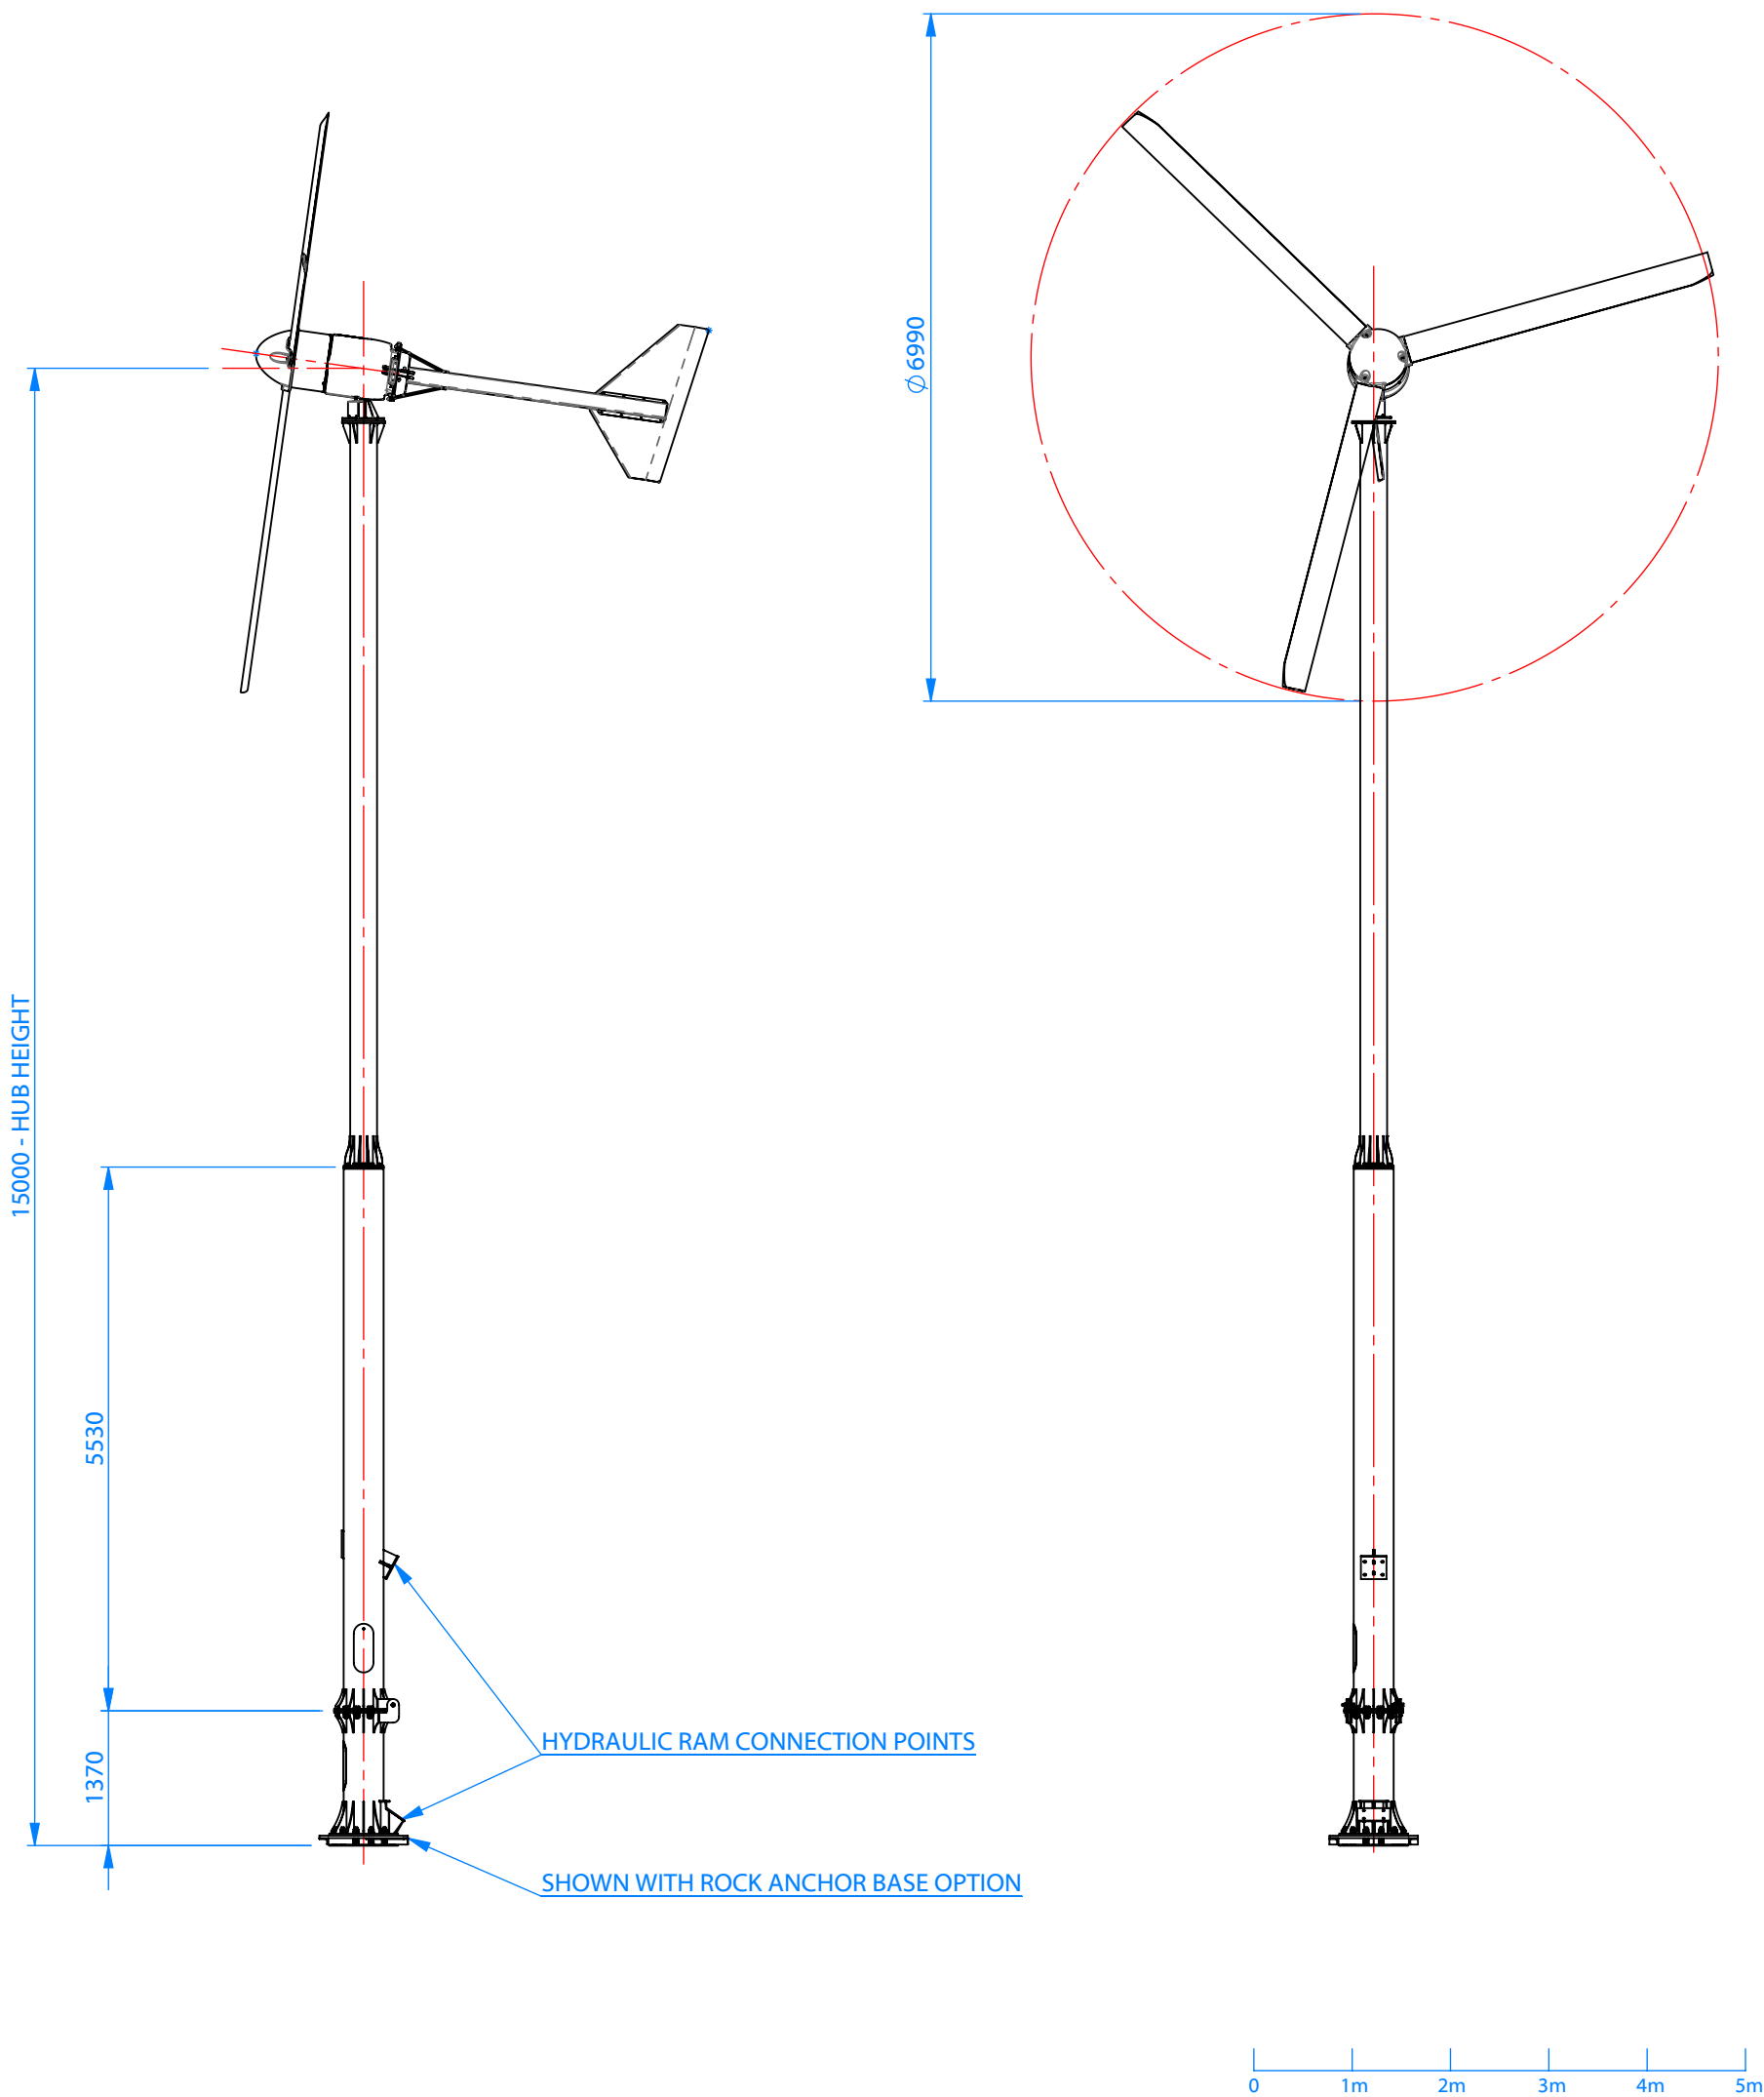

THIS DRAWING IS THE PROPERTY OF HUTCHINSON ENGINEERING LTD. IT MUST NOT BE COPIED OR LENT WITHOUT PRIOR CONSENT OF HUTCHINSON ENGINEERING LTD. IF IN DOUBT ASK.

					NOTES : 1. ALL DIMENSIONS ARE IN MILLIMETRES WITH LEVELS SHOWN IN METRES. 2. ALL DIMENSIONS NOT TOLERANCED TO BE WITHIN ±0.50mm. 3. STEELWORK TO BE TO BS 7668 OR BS EN 10113-1, GRADE S275 (UNLESS OTHERWISE SPECIFIED), & FABRICATED IN ACCORDANCE WITH BS 5950. 4. ALL BOLTS TO BE GRADE 8.8 SPUN GALVANISED TO BS 3692. 5. ALL STEELWORK TO BE PICKLED AND HOT DIP GALVANISED IN ACCORDANCE WITH BS EN ISO:1461 (UNLESS OTHERWISE SPECIFIED). 6. REMOVE ALL BURRS AND SHARP EDGES.	MATERIAL : SEE DETAILS	 TEL. +44 (0)151 422 9990 FAX. +44 (0)151 420 5100 www.hutchinsonengineering.co.uk EVERITE ROAD, WIDNES, CHESHIRE, WA8 8PT	CLIENT : BERGEY PROJECT : 15M / 10KW RAM STRUCTURE TITLE : GENERAL ARRANGEMENT DETAILS FOR 15M RAM STRUCTURE TO SUIT BERGEY 10KW TURBINE	A3
E	SCALE BAR ADDED	A.P.H	I.J.B	19/12/2011		FINISH : GALVANISED		DRAWN : A.P.H APP'D : I.J.B CHK'D : I.J.B SCALE : 1:75 DATE : 23/08/2011	
D	HYDRAULIC RAMS REMOVED	A.P.H	I.J.B	11/11/2011		MASS (Kg.) : 1568.15		DWG No.: BGY_15M_10kW_P_001	
C	HUB HEIGHT NOW REFERENCED	A.P.H	I.J.B	11/11/2011					
B	SECTIONS MODIFIED	A.P.H	I.J.B	10/11/2011					E
A	FOR ILLUSTRATION	A.P.H	I.J.B	23/08/2011					
REV.	DESCRIPTION	DRAWN	APP'D	DATE					