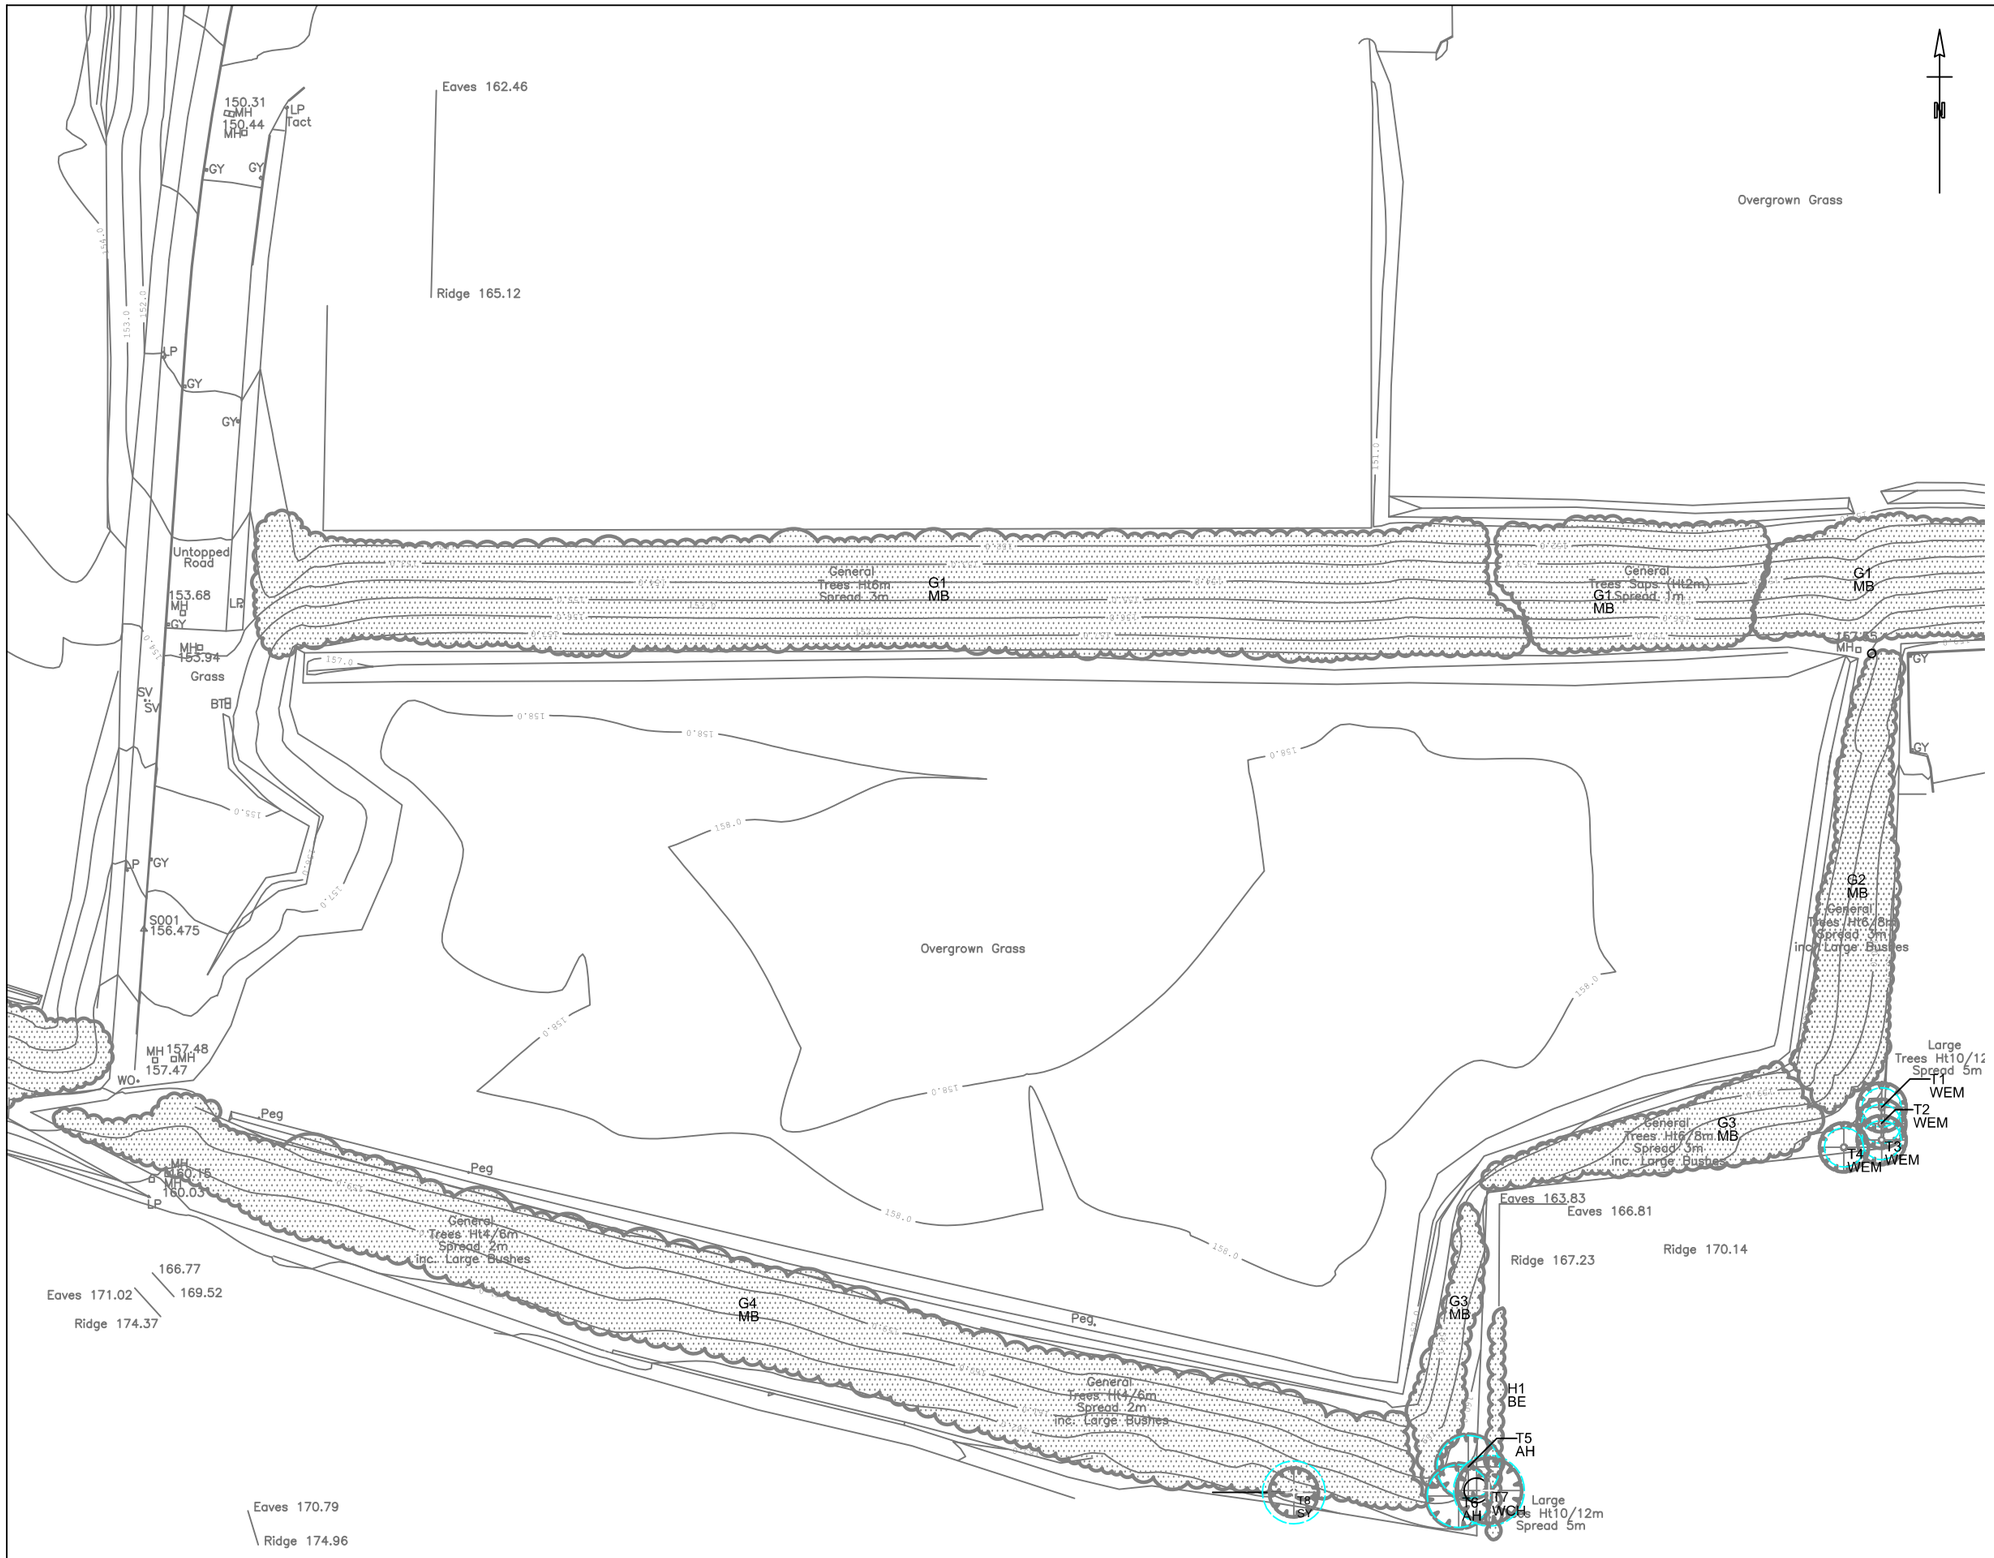


Key

- Tree of high quality & value (Category A)
- Tree of moderate quality & value (Category B)
- Tree of low quality & value (Category C)
- Tree unsuitable for retention(Category U)
- Root Protection Area (RPA) (Individual trees only)
- Groups of trees/shrubs of high quality & value (Cat. A)
- Groups of trees/shrubs of moderate quality & value (Cat. B)
- Groups of trees/shrubs of low quality & value (Cat. C)
- Groups of trees/shrubs unsuitable for retention (Cat. U)
- Tree location taken from topographical survey /Tree location plotted by arboriculturist

Notes

Survey carried out according to BS5837:2012 'Trees in relation to design, demolition and construction - Recommendations'.
Refer to accompanying arboricultural report for full survey details.

Species

AH - Ash (*Fraxinus excelsior*)
BE - Beech (*Fagus sylvatica*)
BM - Mixed broadleaves
SBI - Silver birch (*Betula pendula*)
SY - Sycamore (*Acer pseudoplatanus*)
WCH - Wild cherry (*Prunus avium*)
WEM - Wych elm (*Ulmus glabra*)

Rev:	Change:	Date:

York Eco Business Centre
Amy Johnson Way
Clifton Moor
York YO30 4AG

T: 01904 479094
E: office@enviroscope.co.uk

Client:

Network Space Developments

Project:

Plot 5, Ashroyd Business Park, Barnsley

Drawing:

Tree Constraints Plan

Scale	Date	Drawn	Checked
1:750 @A3	11/03/19	GM	CL
Project No.	Drawing No.	Revision	
668	01	-	