


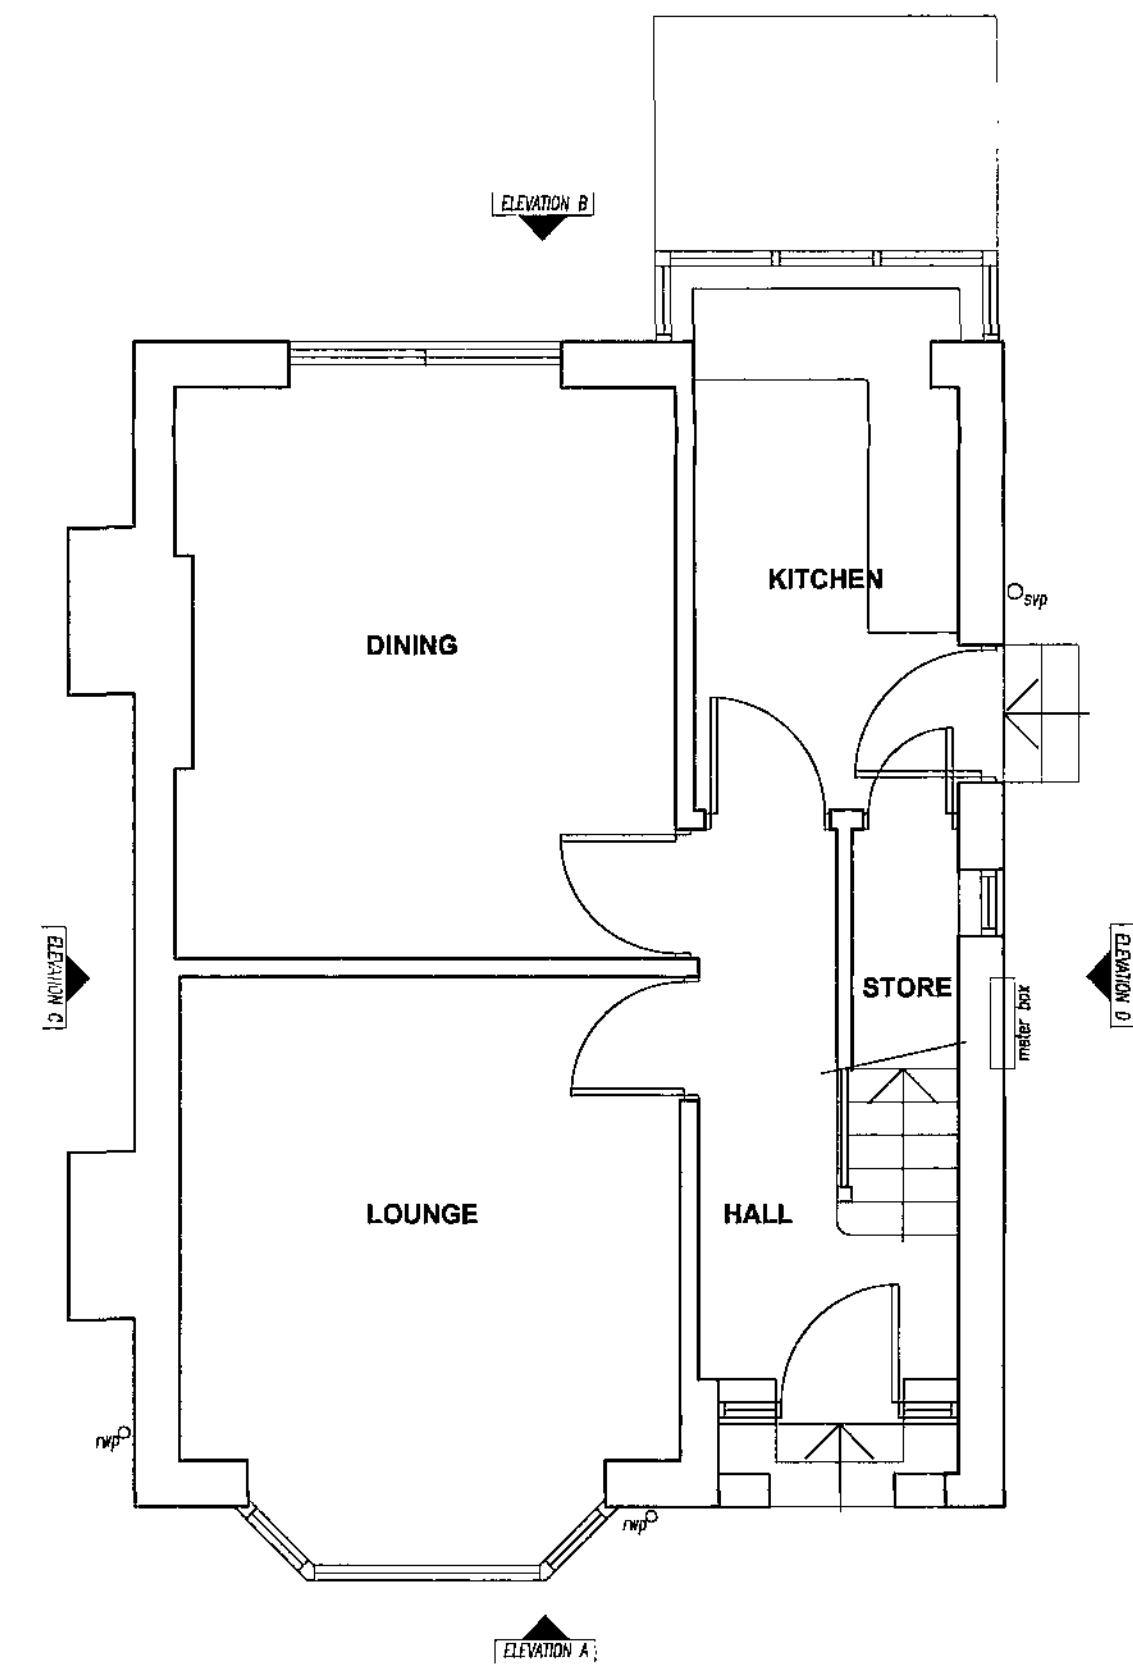


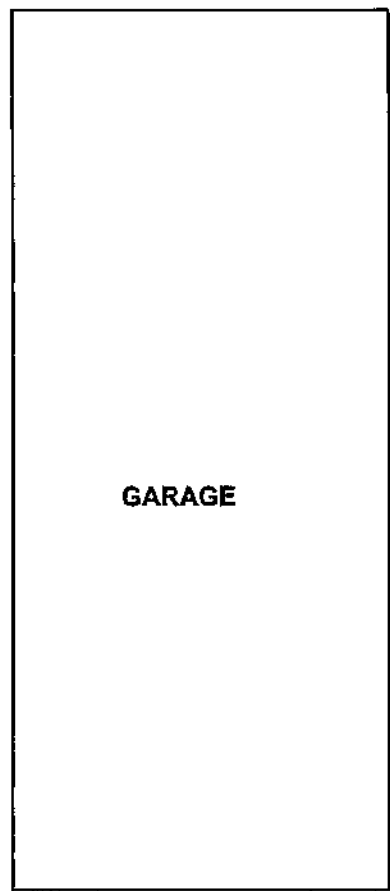

EXISTING GROUND FLOOR PLAN (1:50)

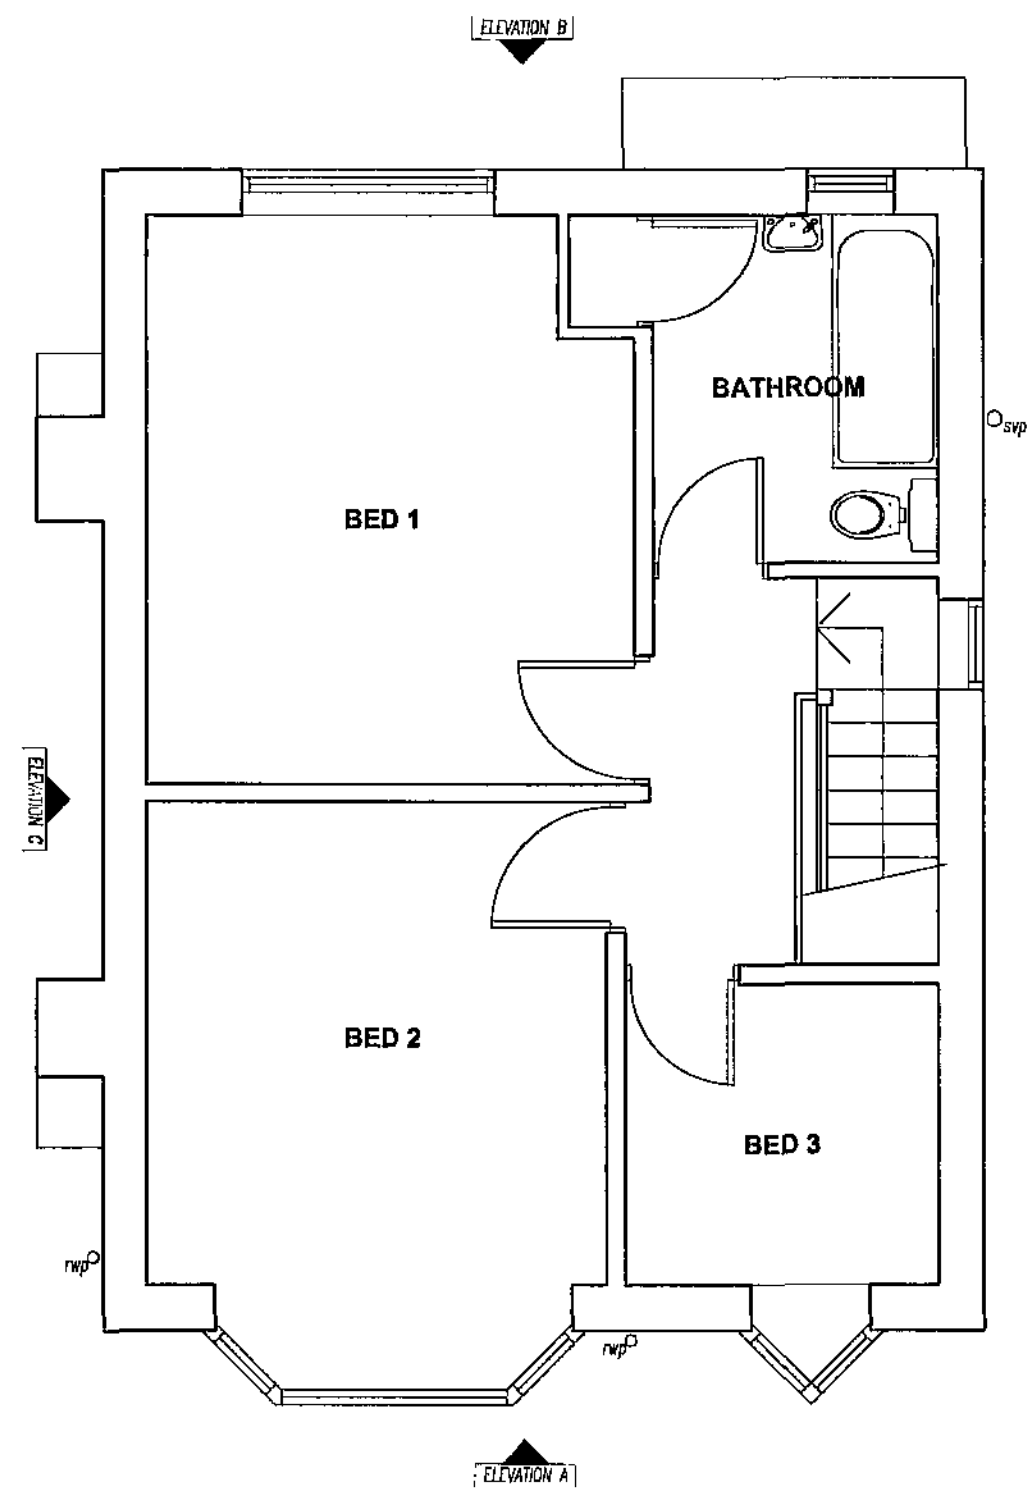


EXISTING FIRST FLOOR PLAN (1:50)

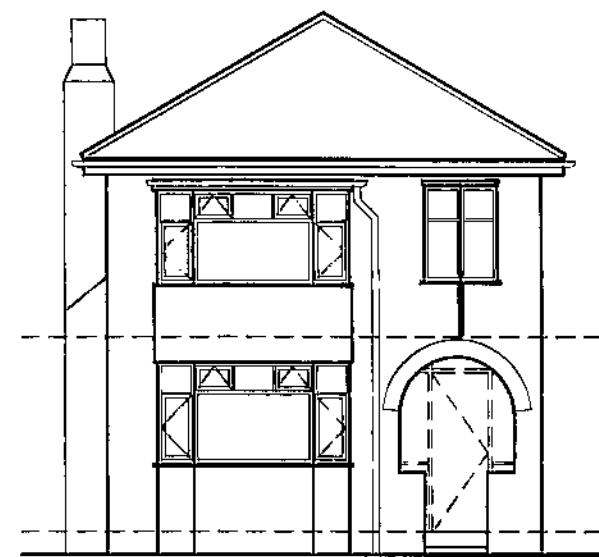


EXISTING ELEVATION A (1:100)



EXISTING ELEVATION B (1:100)

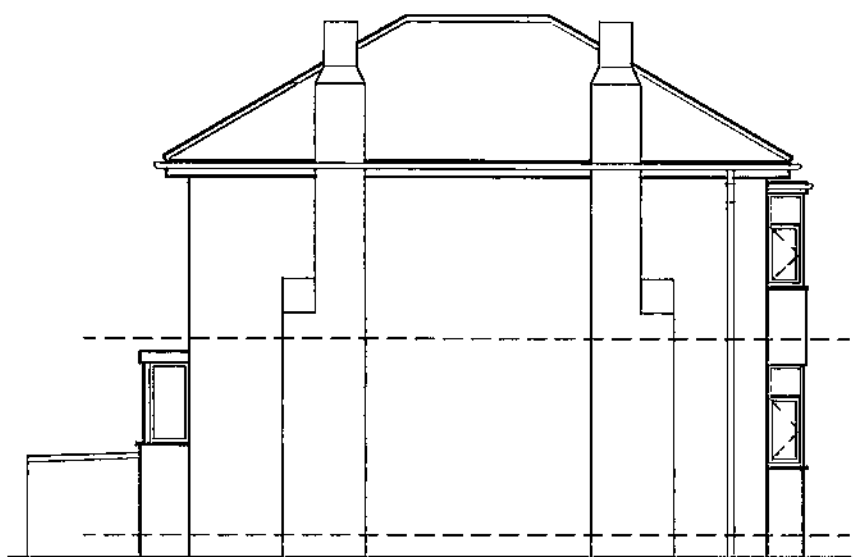


EXISTING ELEVATION C (1:100)

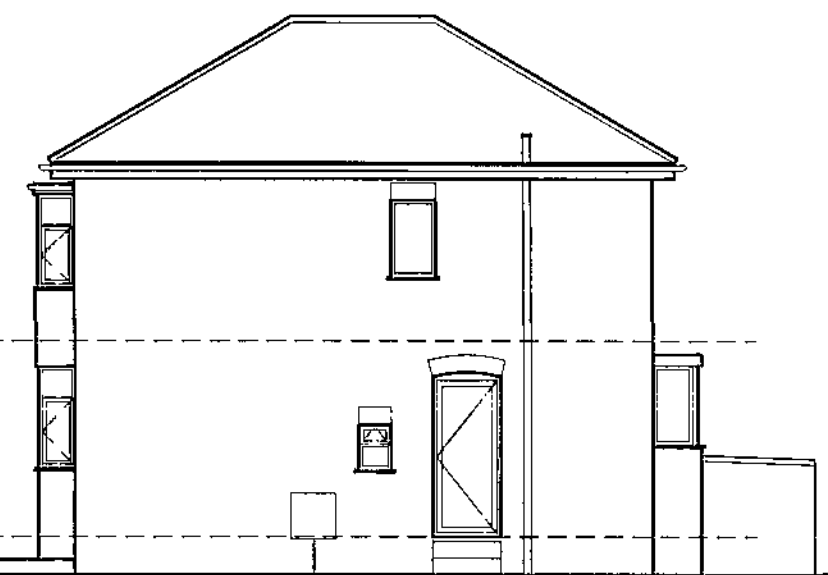


EXISTING ELEVATION D (1:100)




PROPOSED ELEVATION A (1:100)

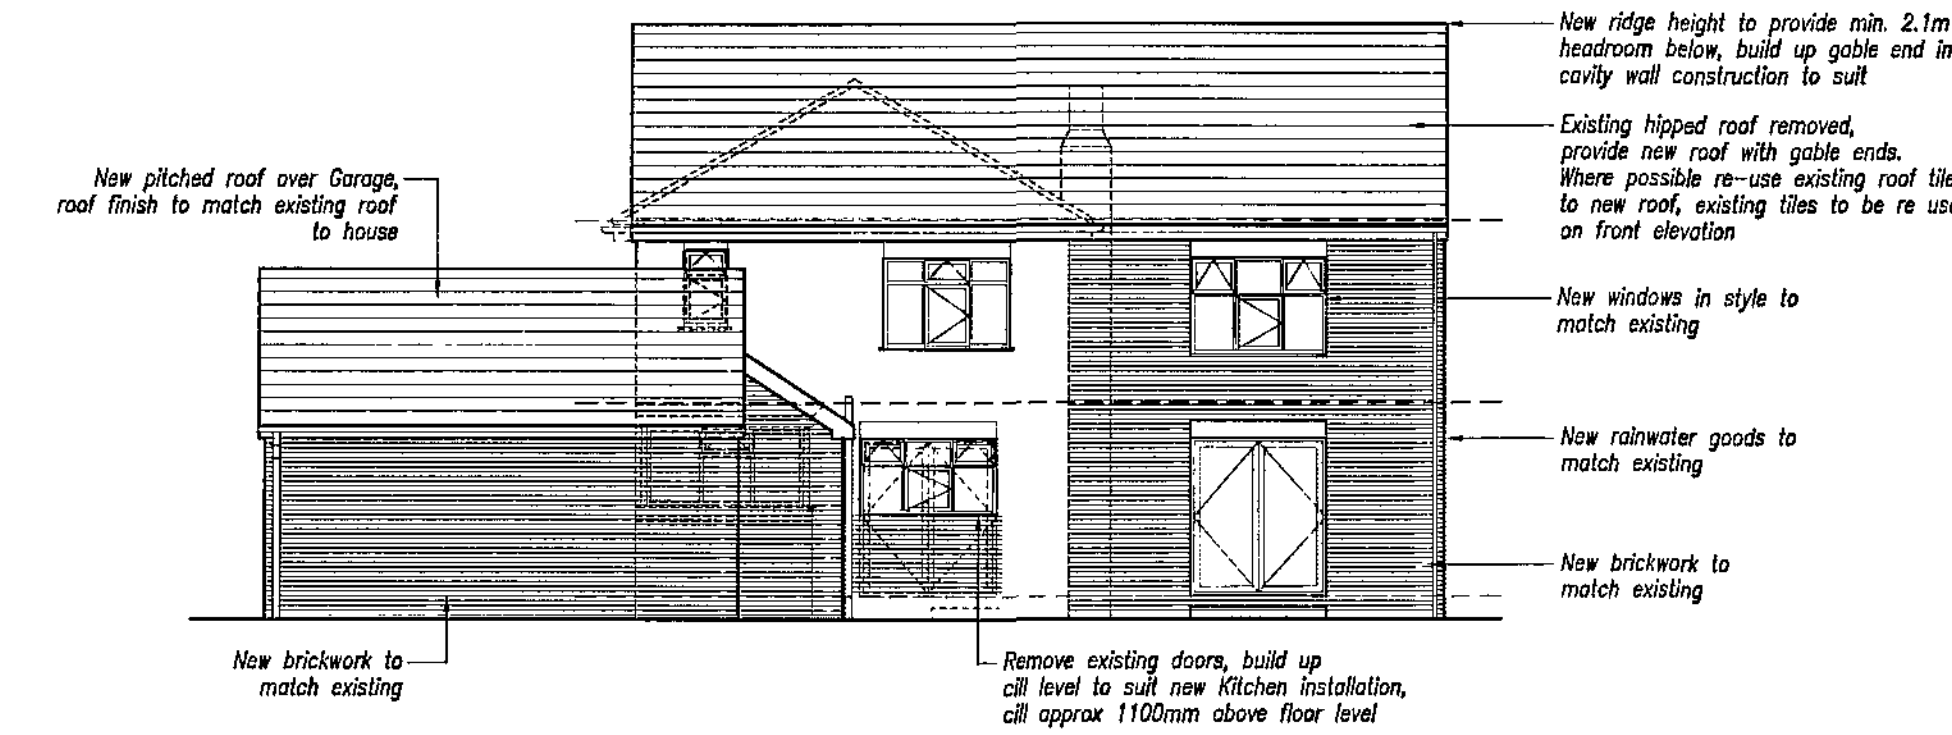


PROPOSED ELEVATION B (1:100)

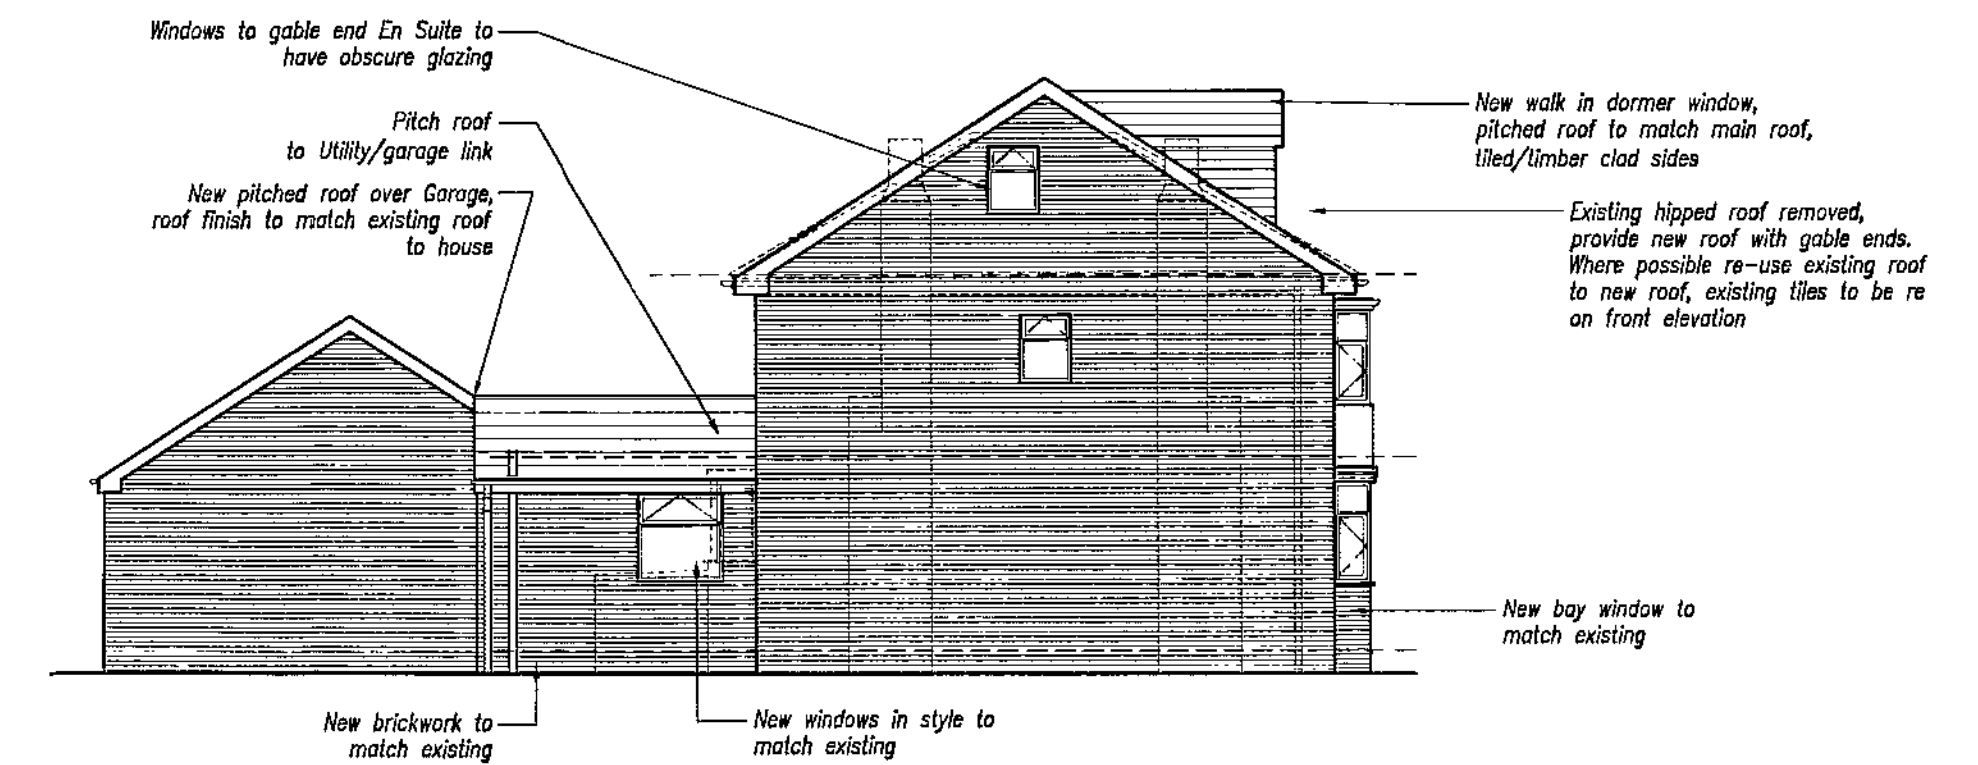

PROPOSED ELEVATION C (1:100)

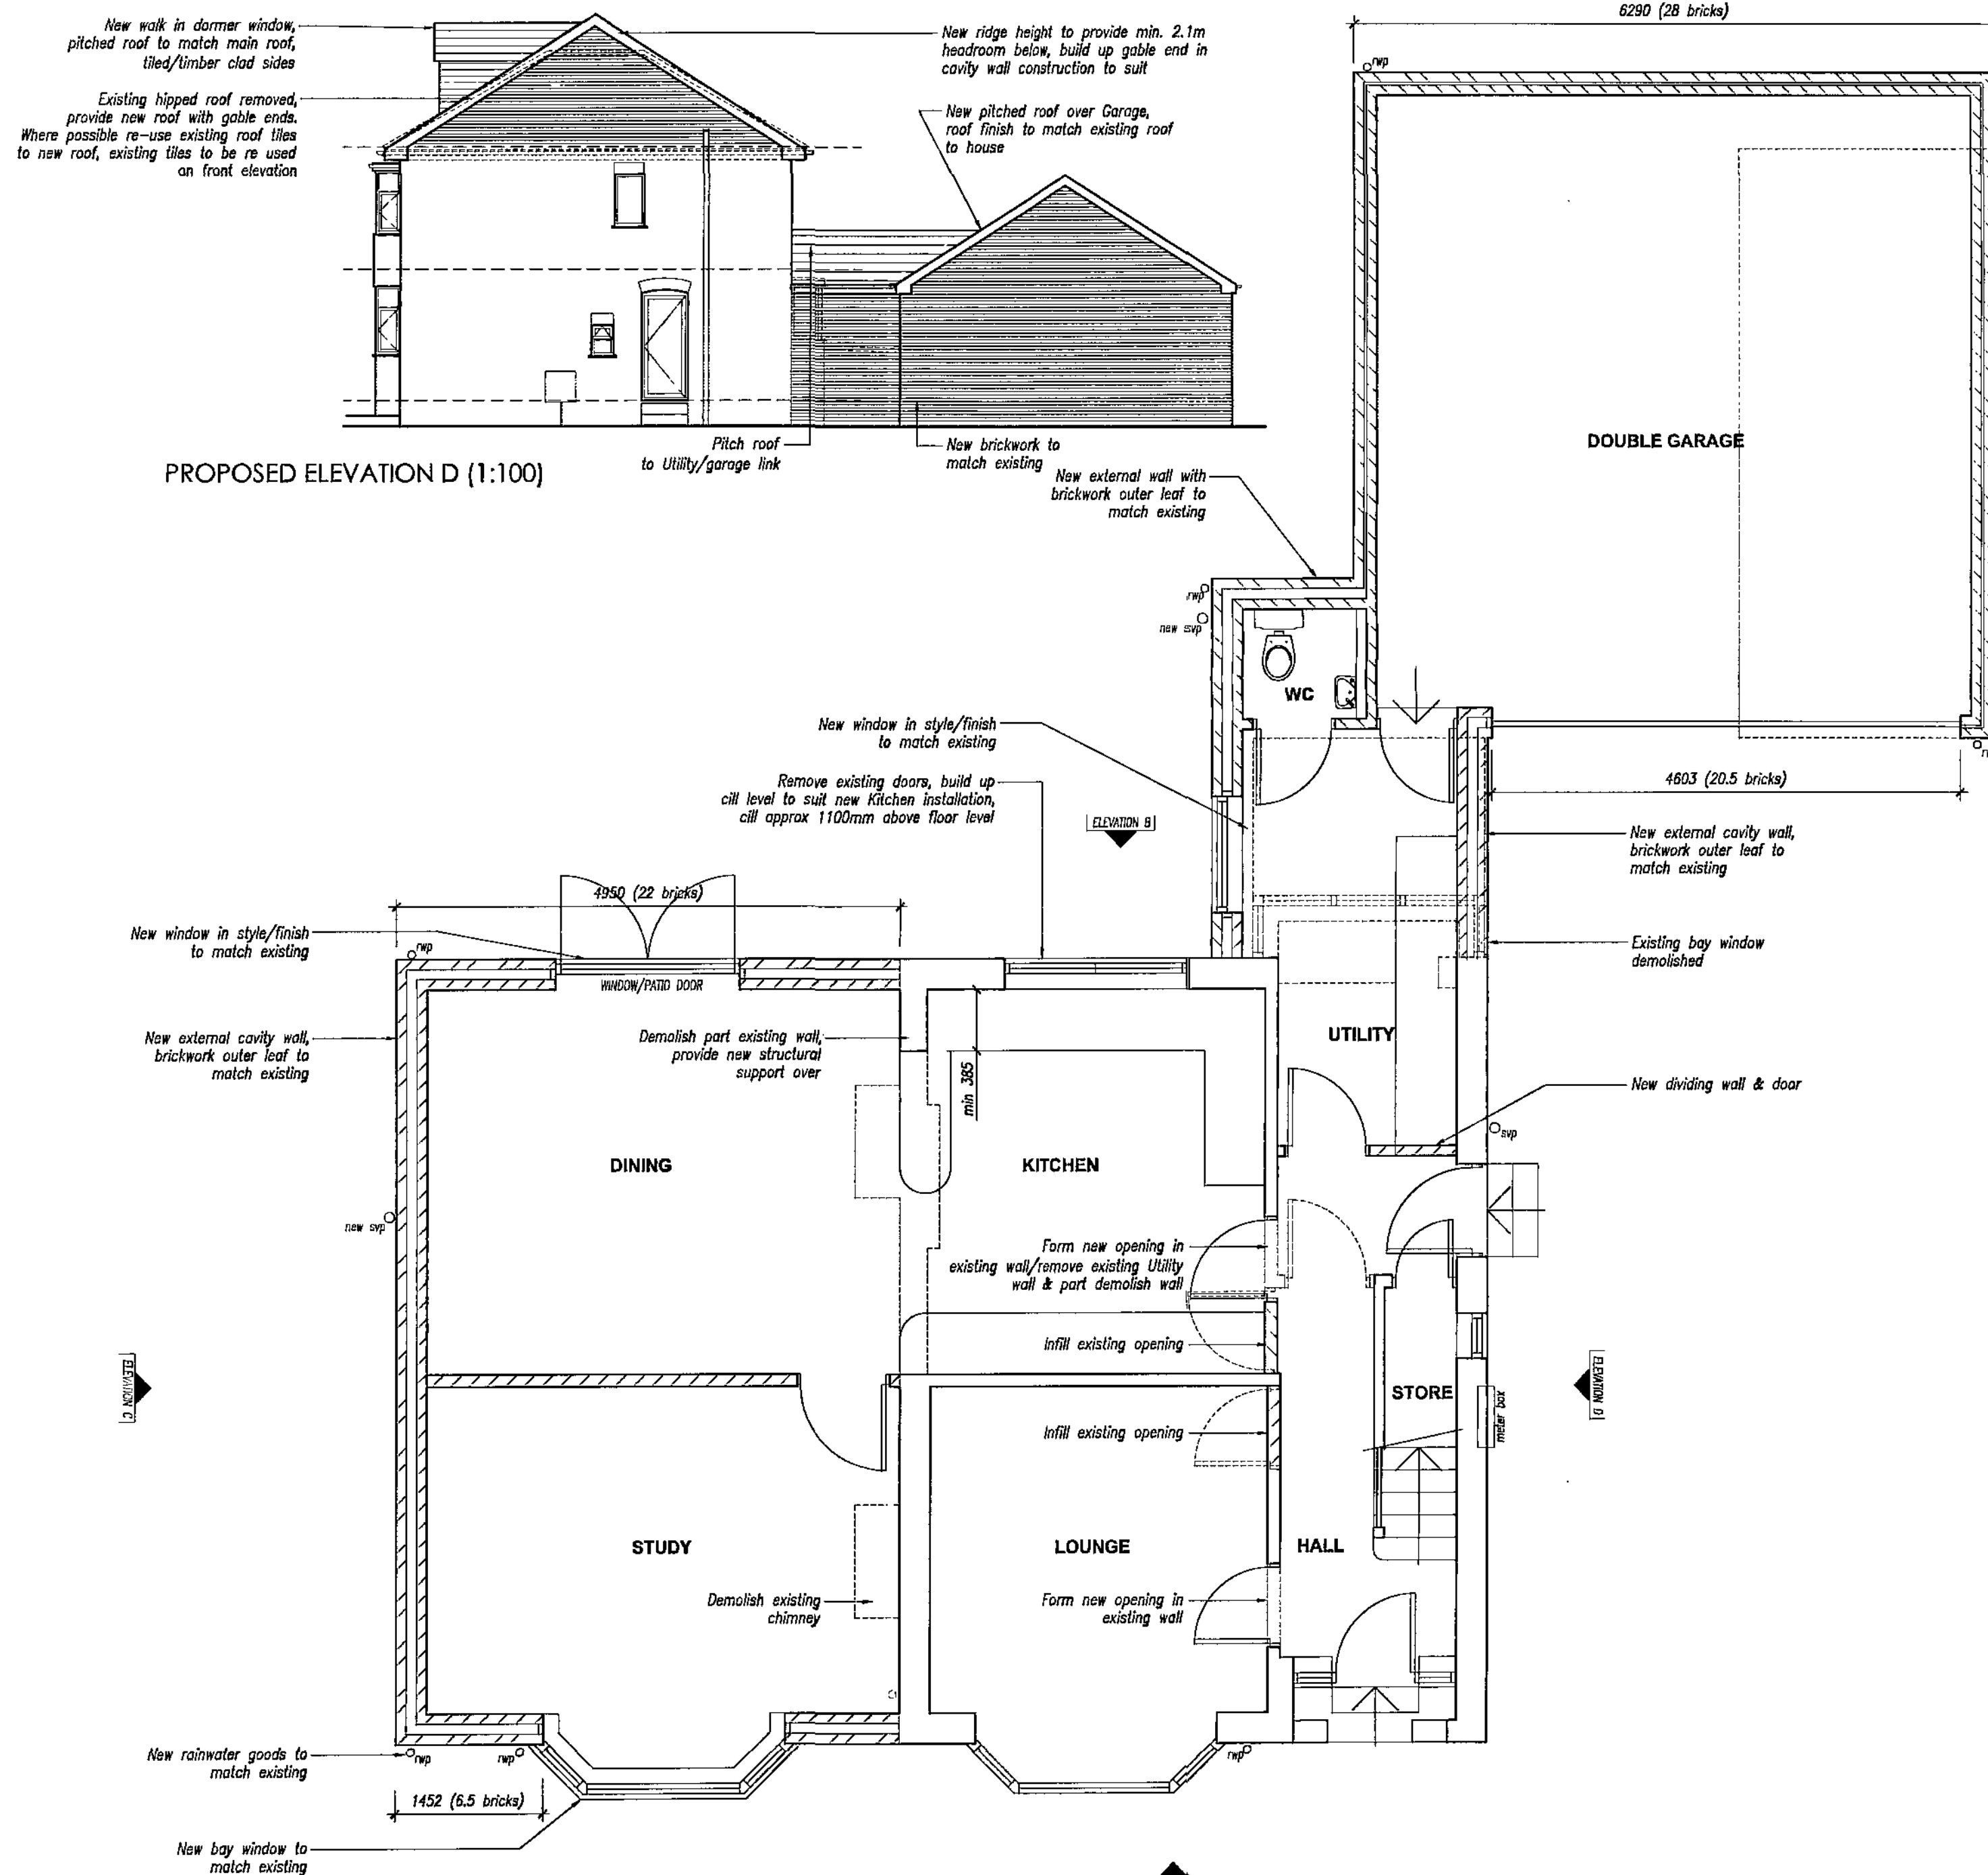

PROPOSED GROUND FLOOR PLAN (1:50)

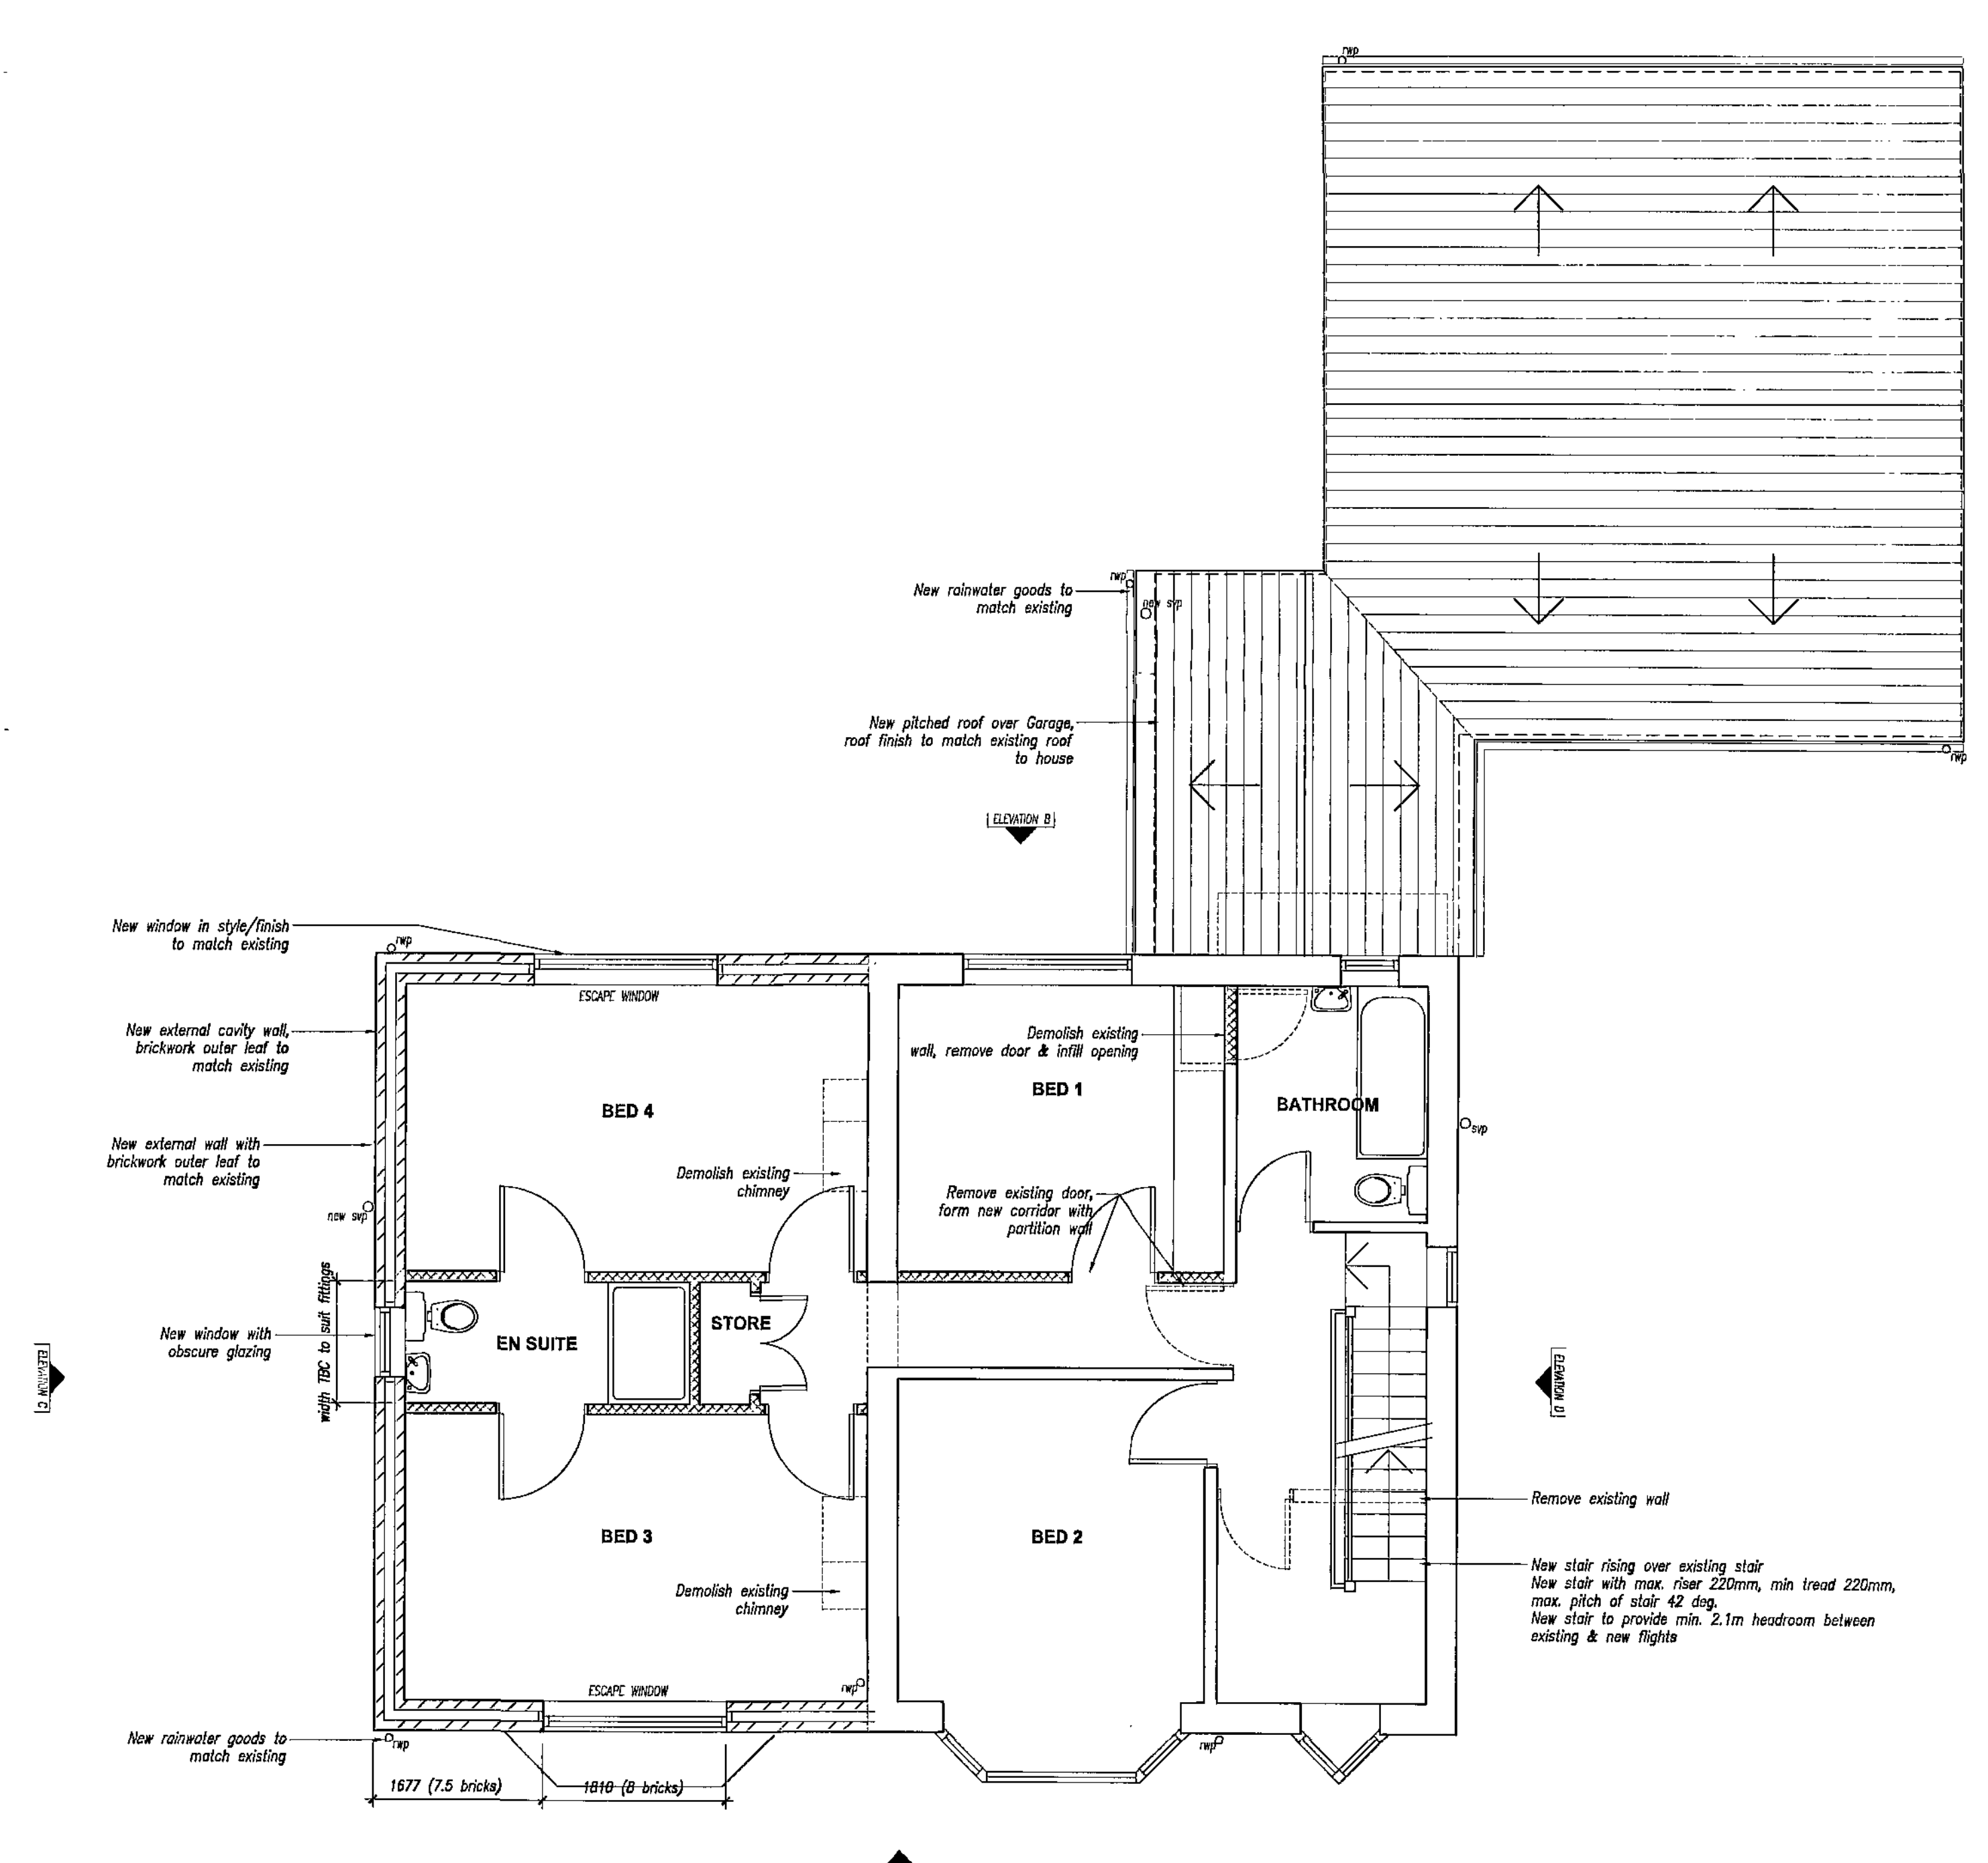

PROPOSED FIRST FLOOR PLAN (1:50)