



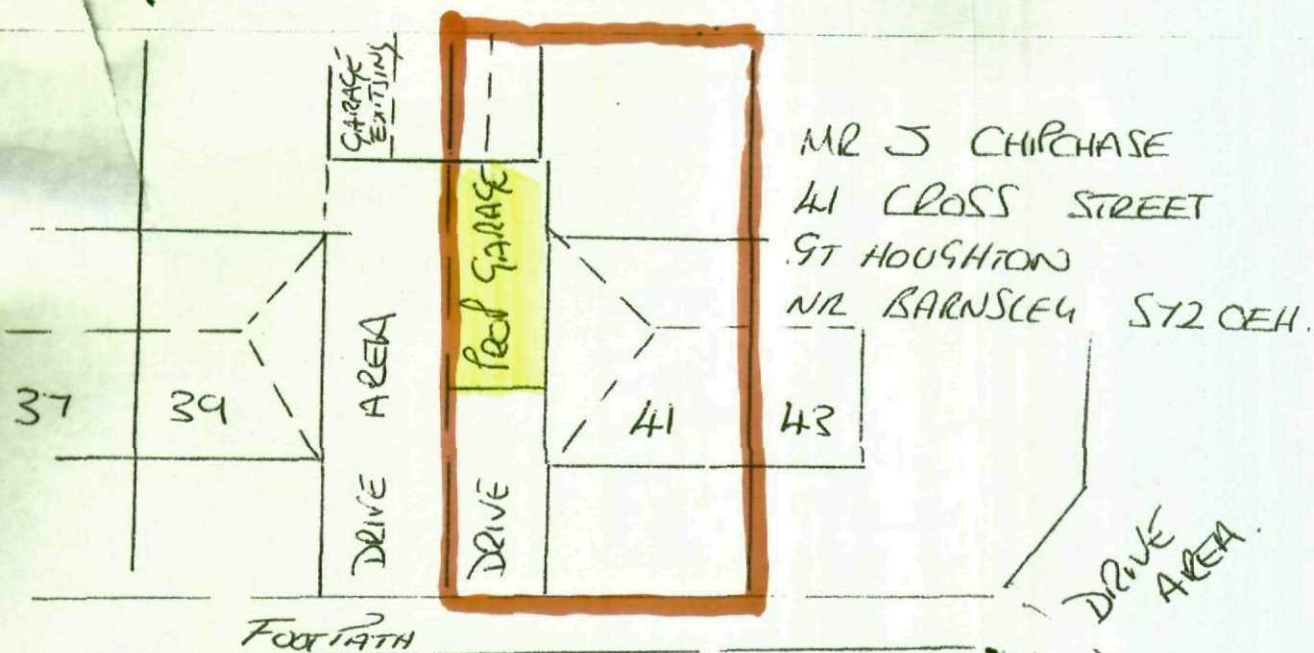

KOHV CROSS STREET





FOOTPATH.

HIPED END TO MATCH
EXISTING.

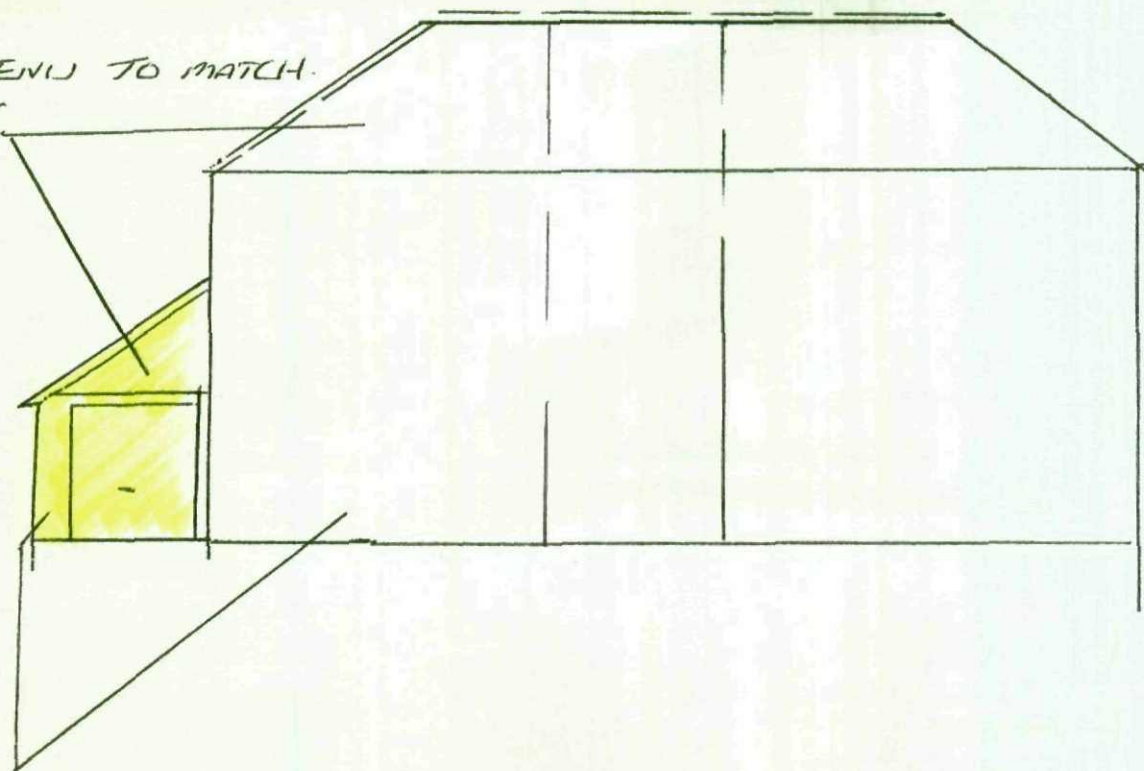


Backwork to match existing


NO 5 CHIPCHASE
 41 CROSS STREET
 ST HOUGHTON
 NO BARNOSLEY
 S72 OEH.

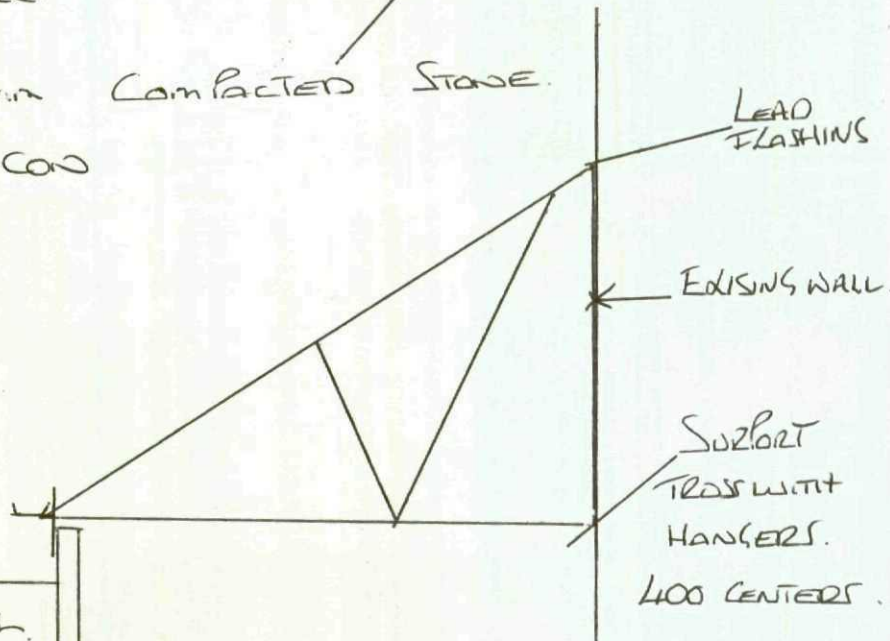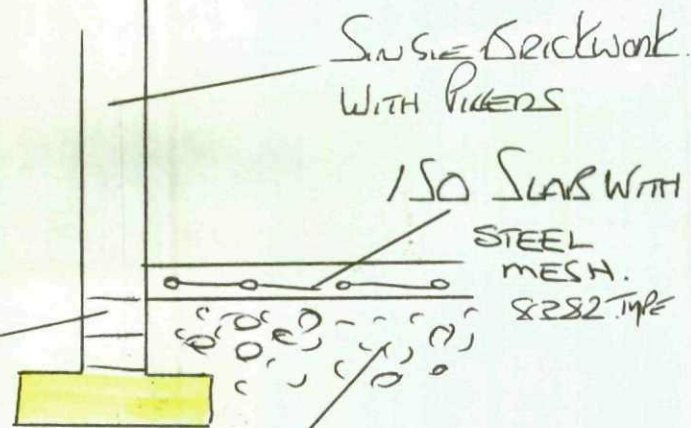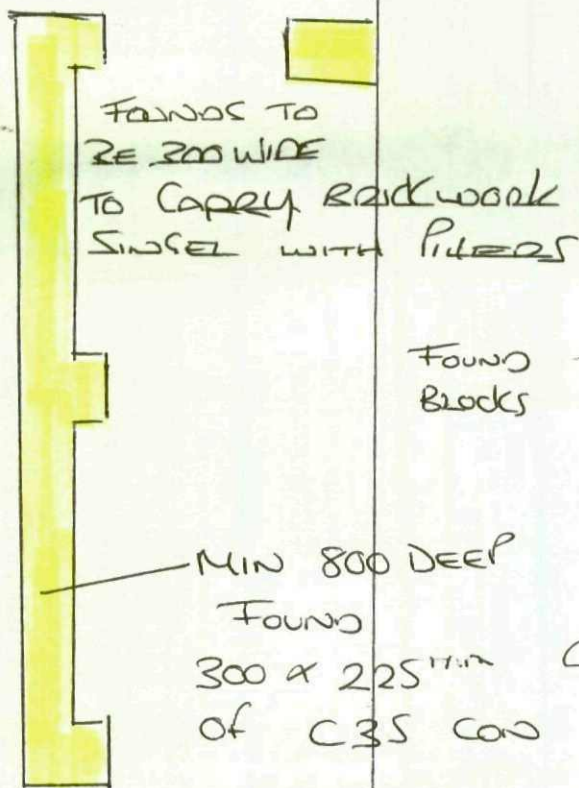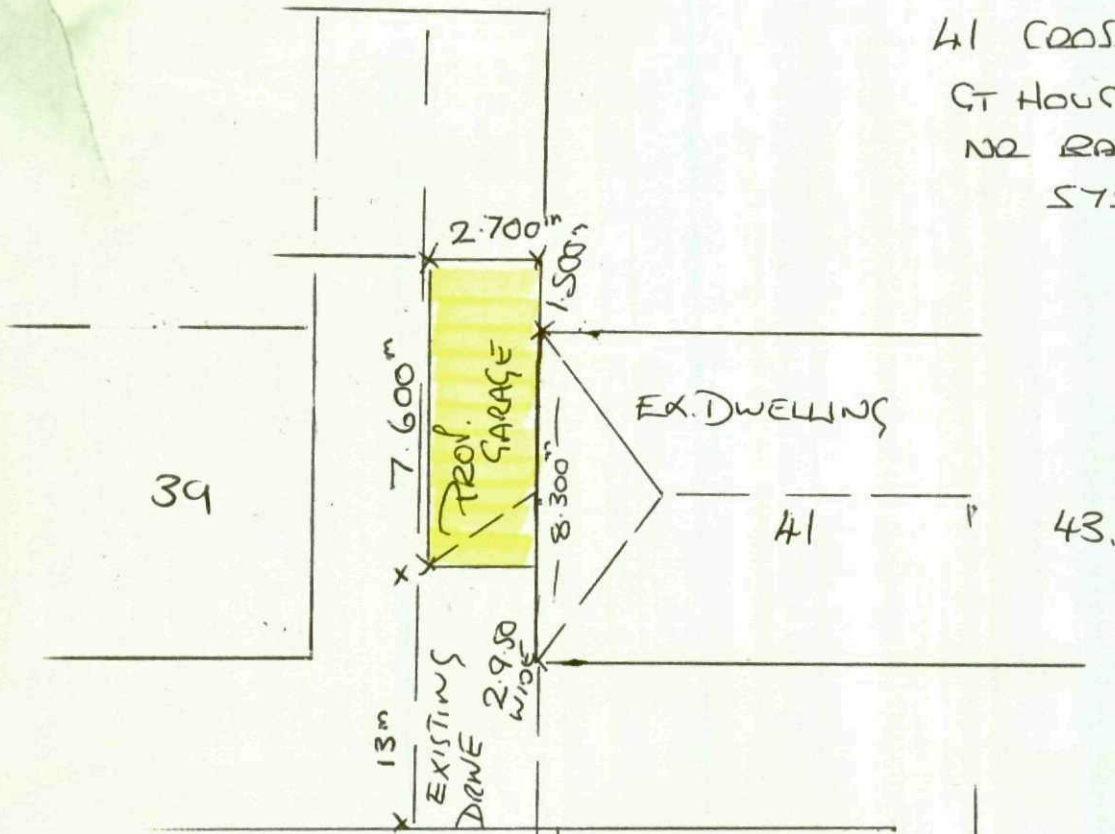

Brickwork 2.400 #
 From EX GROUND LEVEL.

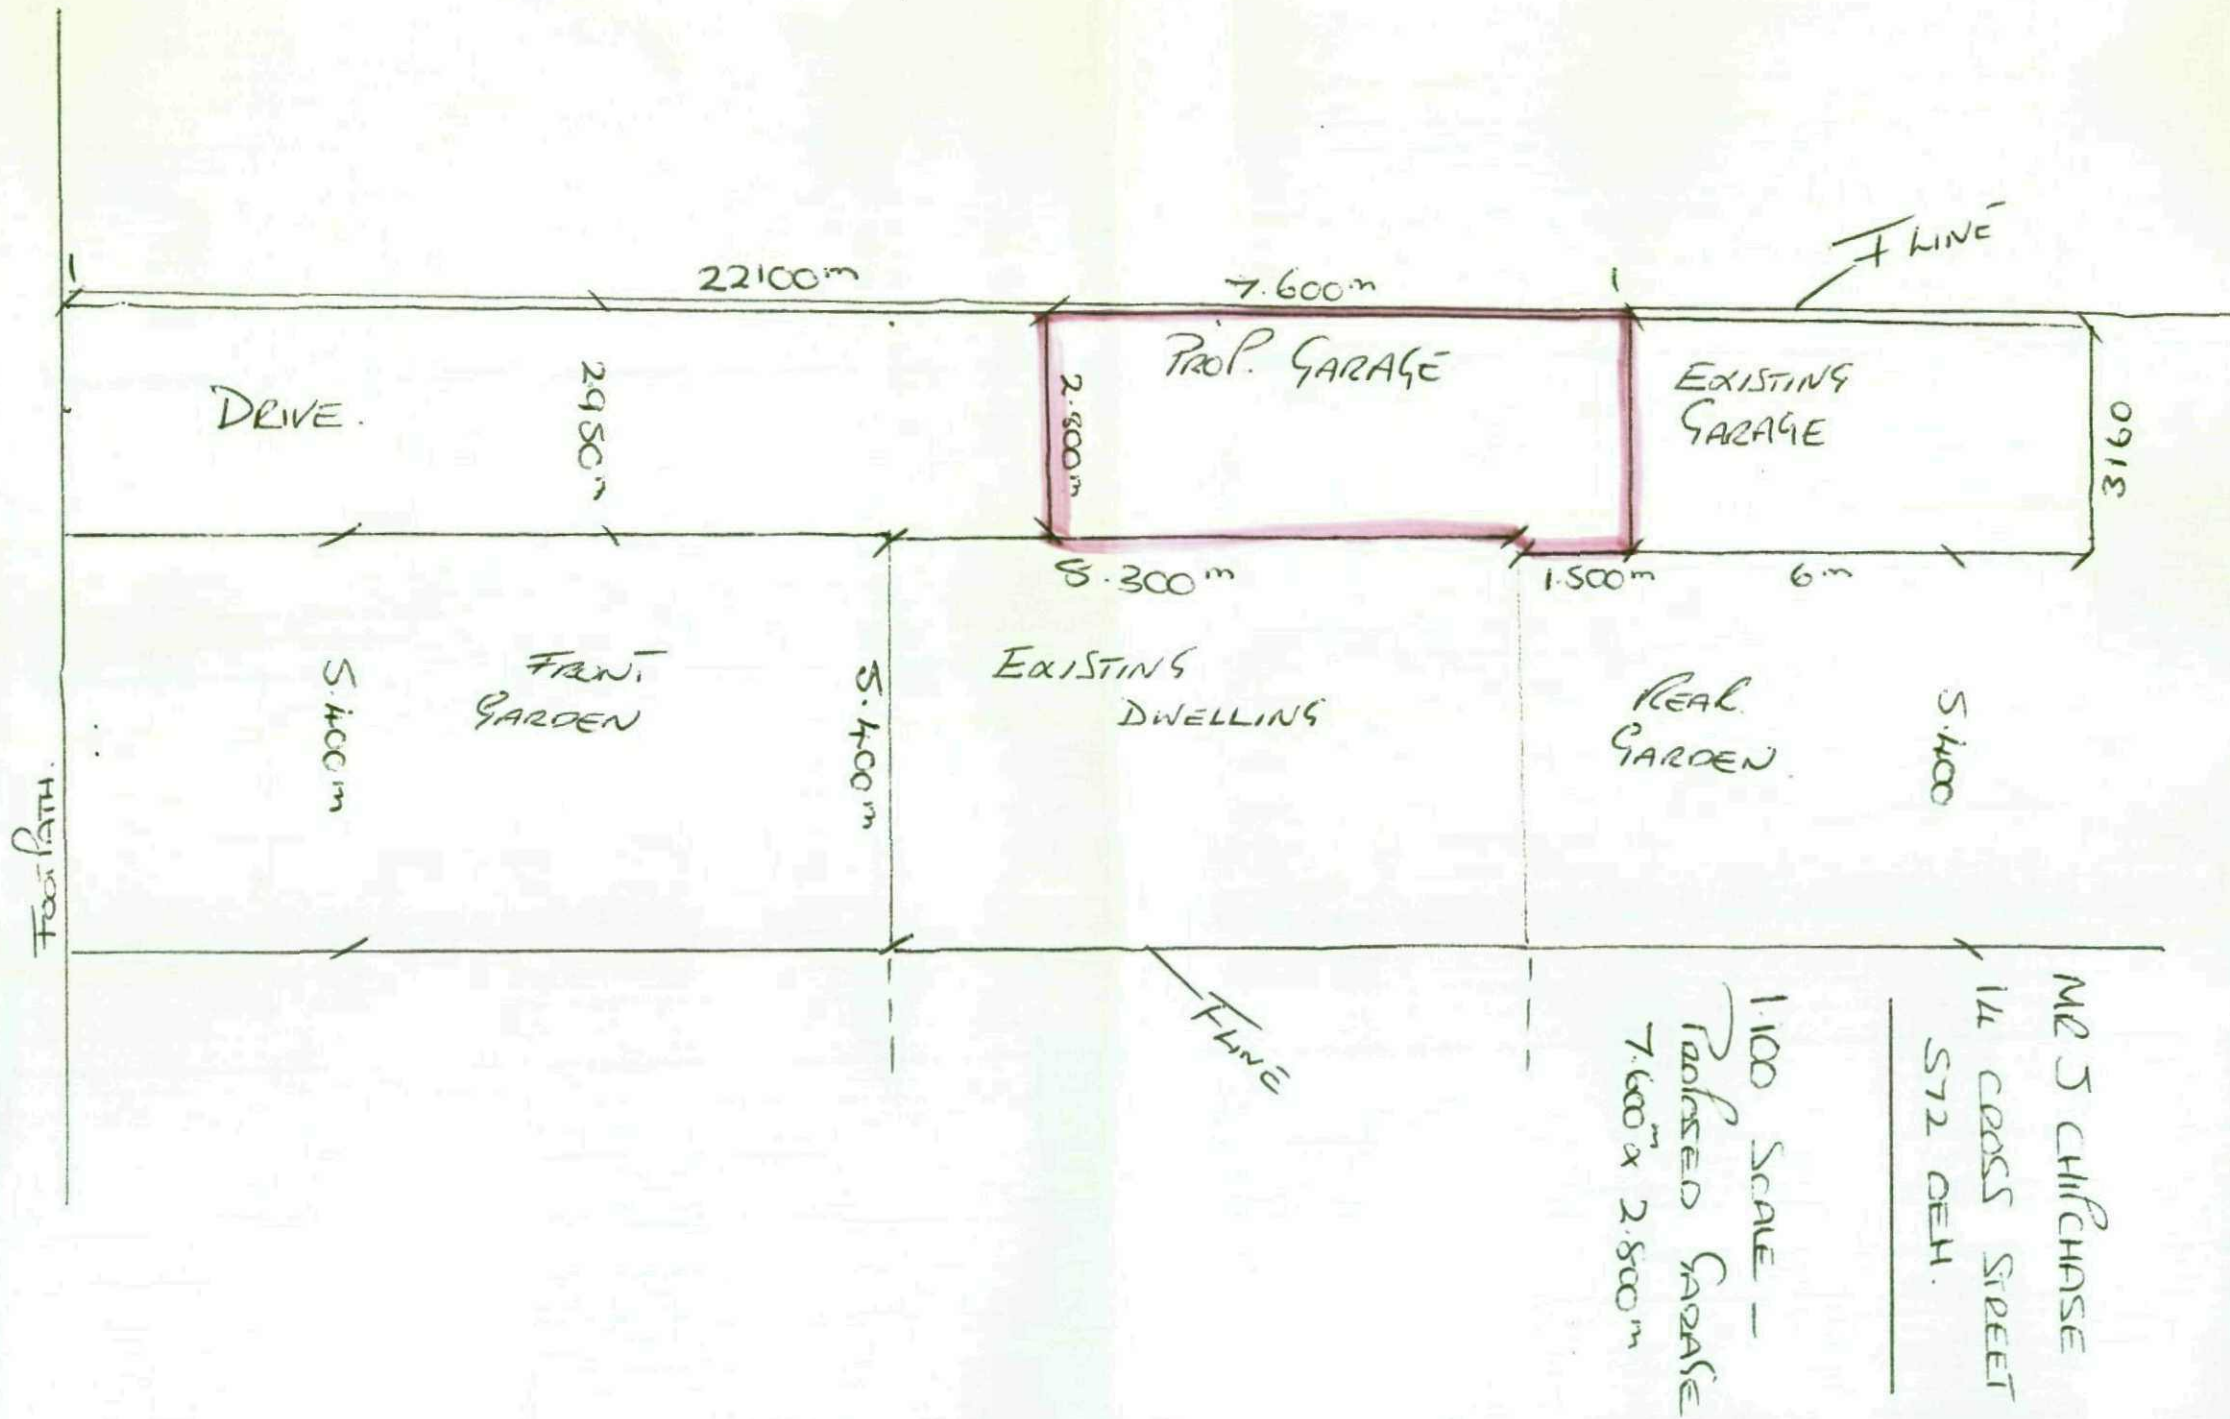

Footpath.

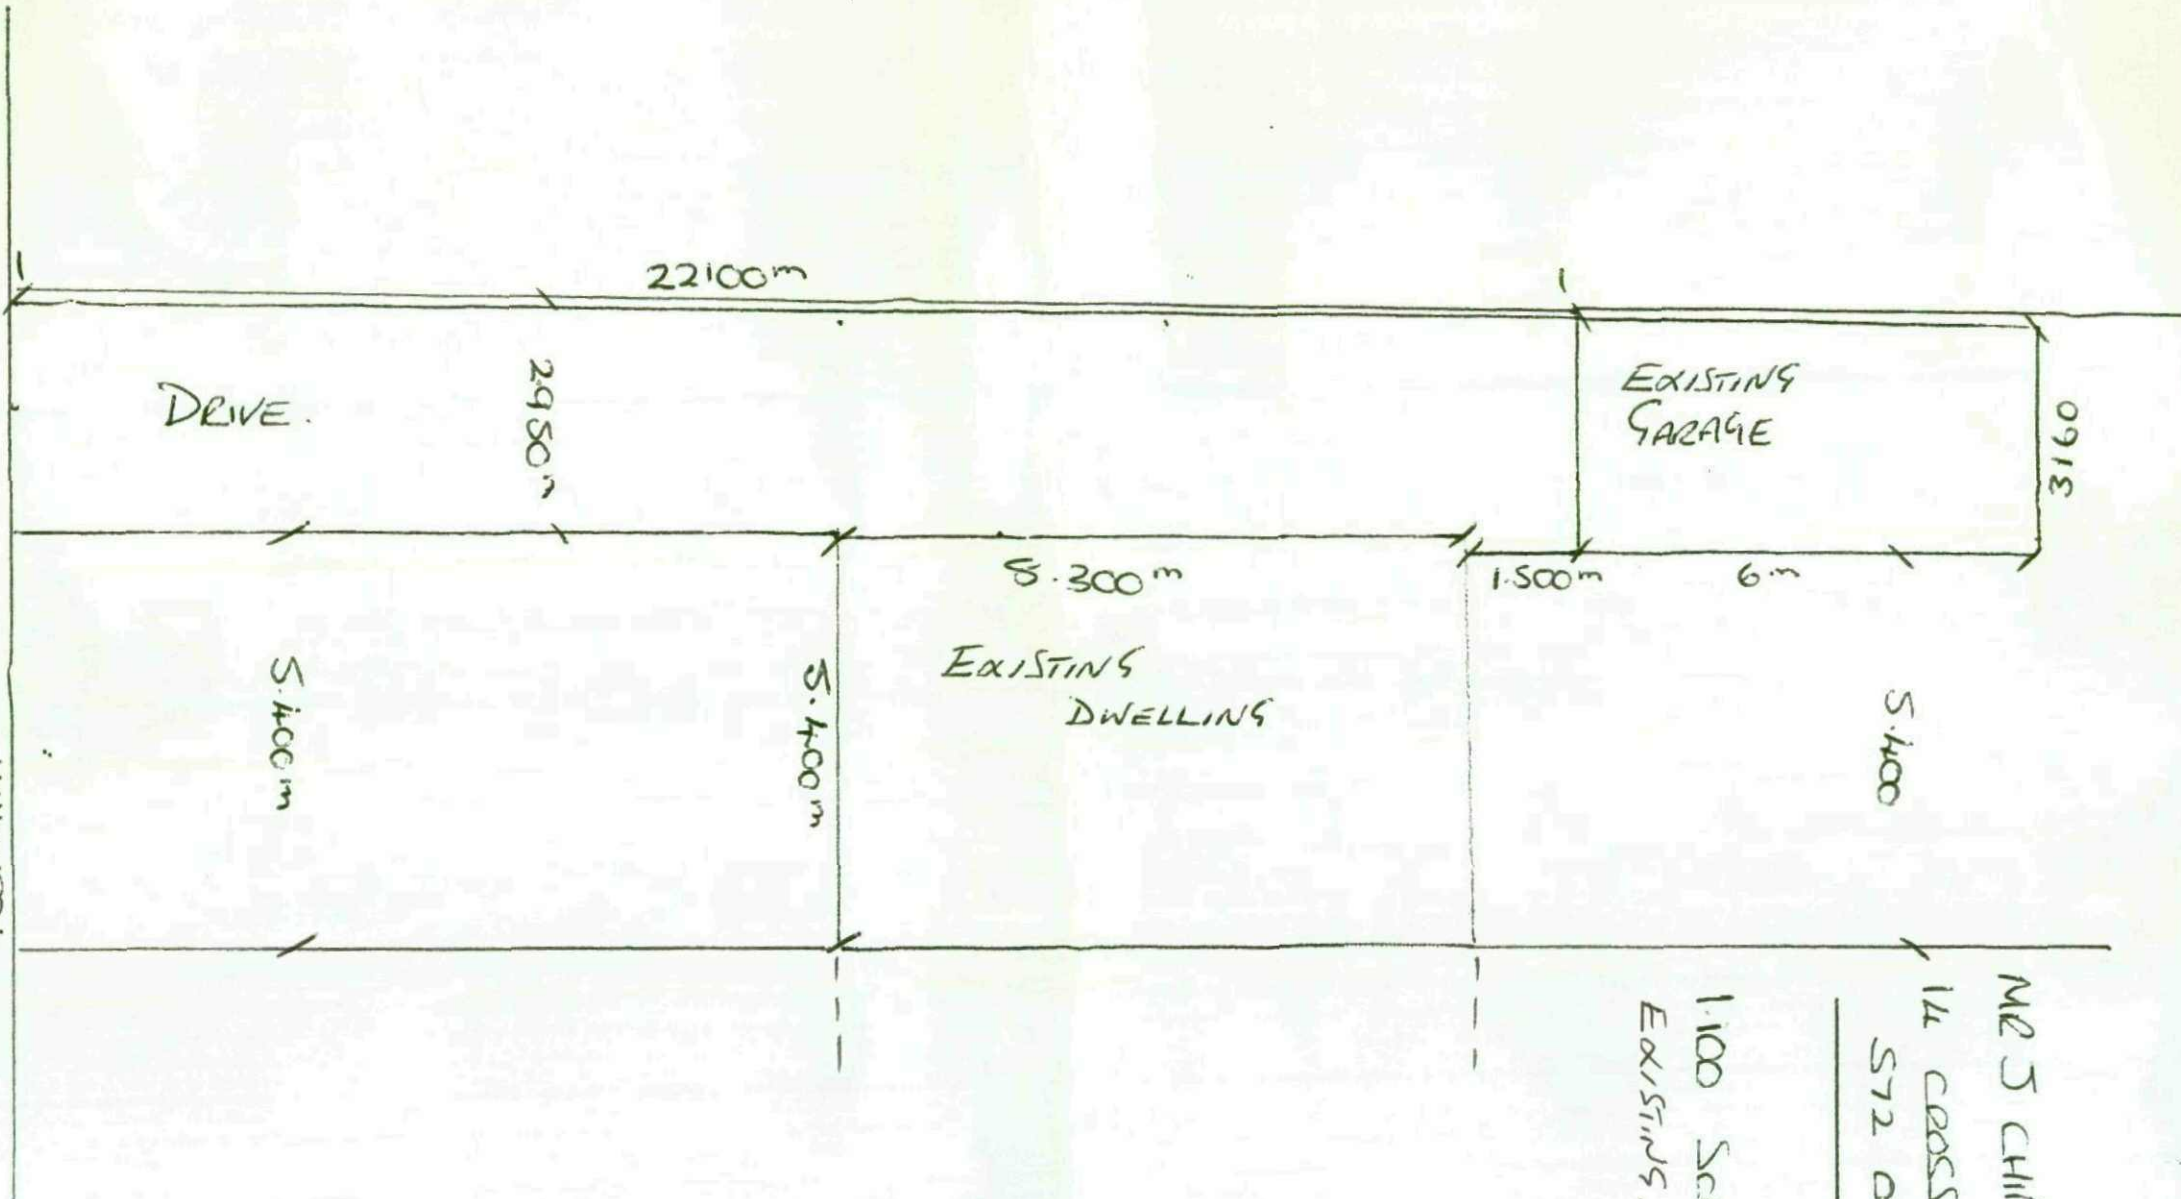

ME 5 CHILCHASE
1/4 CROSS STREET
572 DEH.
1.00 SCALE -
EXISTING -